

Job Name: 25-2647 Nichols West

E. Brack
J. Cop
Plant: Beaver Dam




Job Location: Gallatin, TN


Structure ID: D22
Contractor: Hayes Pipe Supply

Structure Notes:
1. (JBS 3500 SINGLE
CE 36" x 36" to Invert 1
OTHERS)
2. PER ASTM C913


STRUCTURE SUMMARY:
1) 36" x 36" - BOX BASE 8inW, 4889, Maria
1) 36" x 36" - Conseal CS-102 1.00'0 lb
1) 28" x 28" - Conseal CS-102 1.00'0 lb
2) Hole - 22 0 lb
Structure Total: 6178 lb

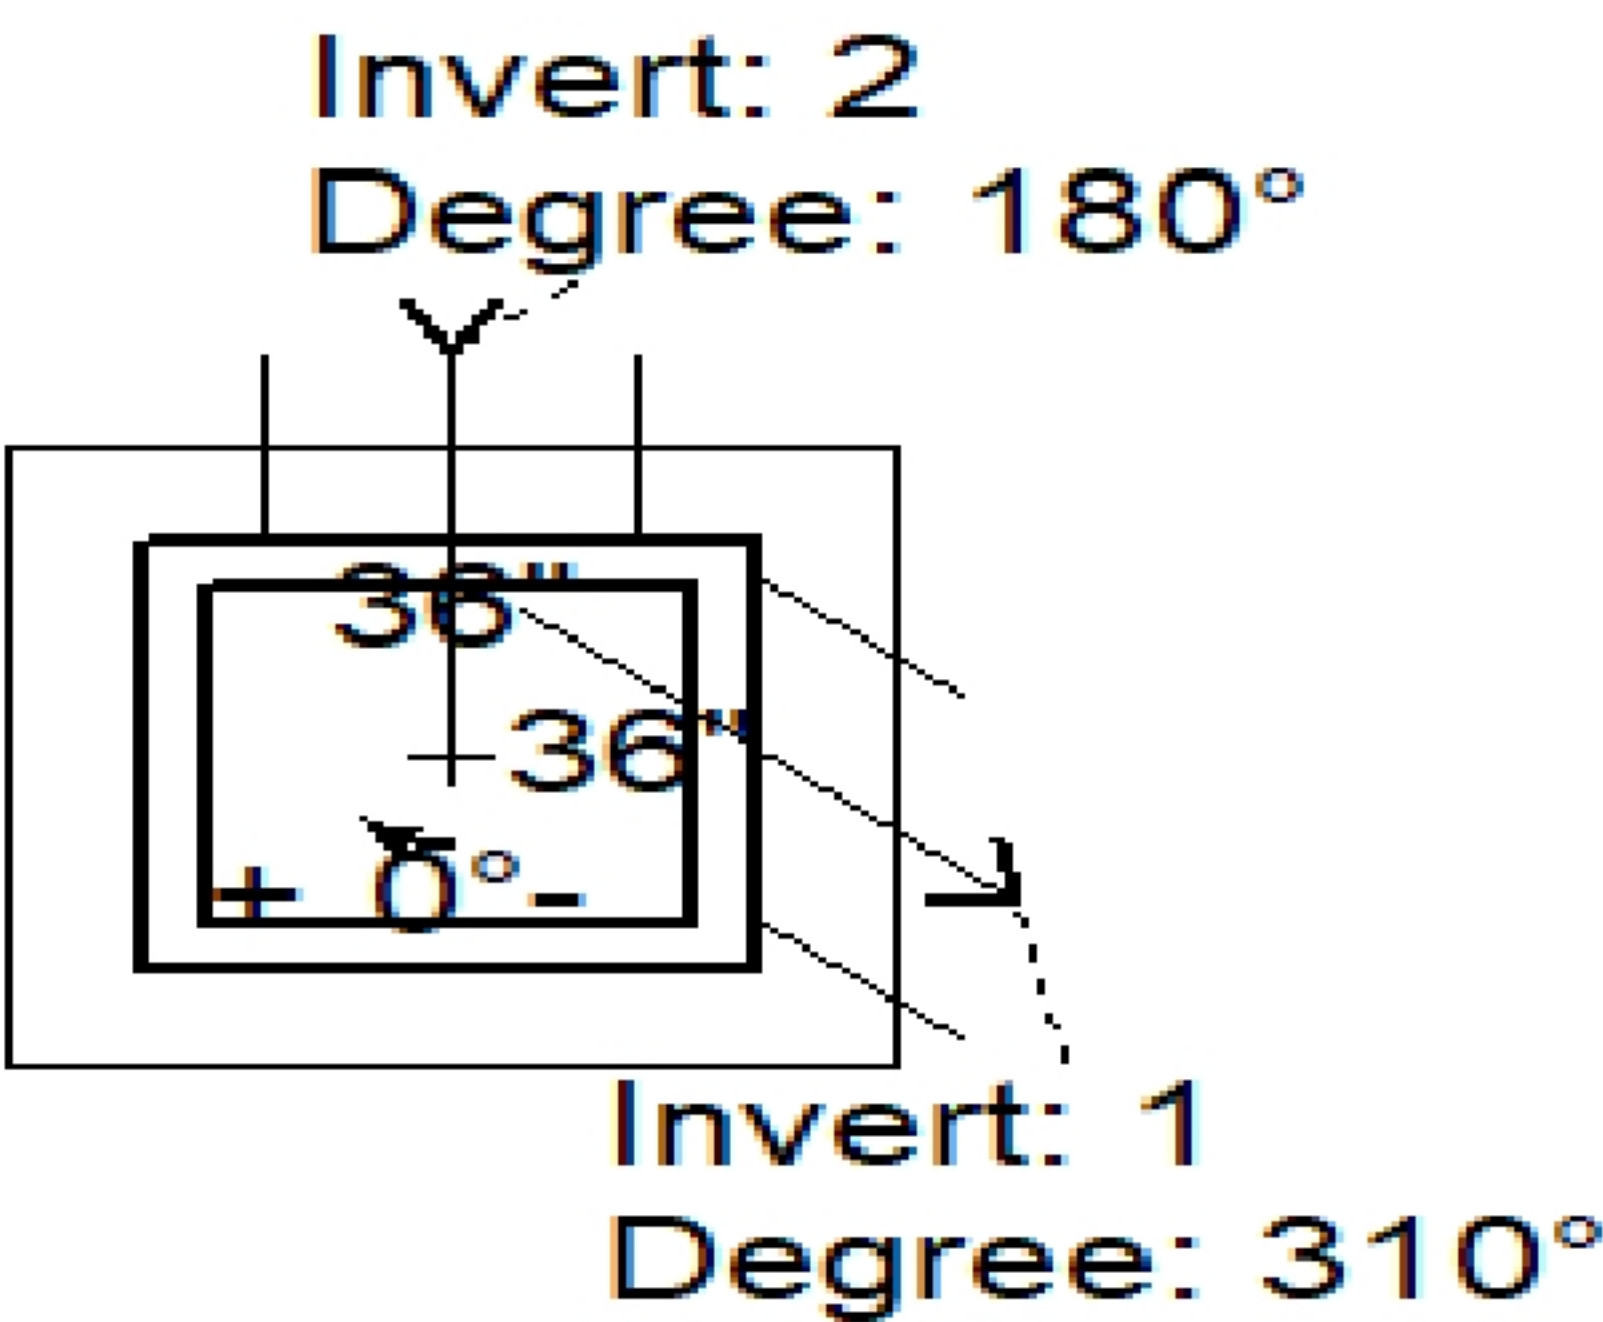

Position	Elev	Angle	Pipe	Pipe OD	Hole	Connector	Up (")	Ref
Rim	532.7'							
Reducer								
Invert 1	529'	310°	15" RCP B WALL	19.5"	22"	Hole 22	0"	P1
Invert 2	529.1'	180°	15" RCP B WALL	19.5"	22"	Hole 22	1.2"	P1
Invert 3								
Invert 4								
Invert 5								
Invert 6								
Invert 7								
Invert 8								

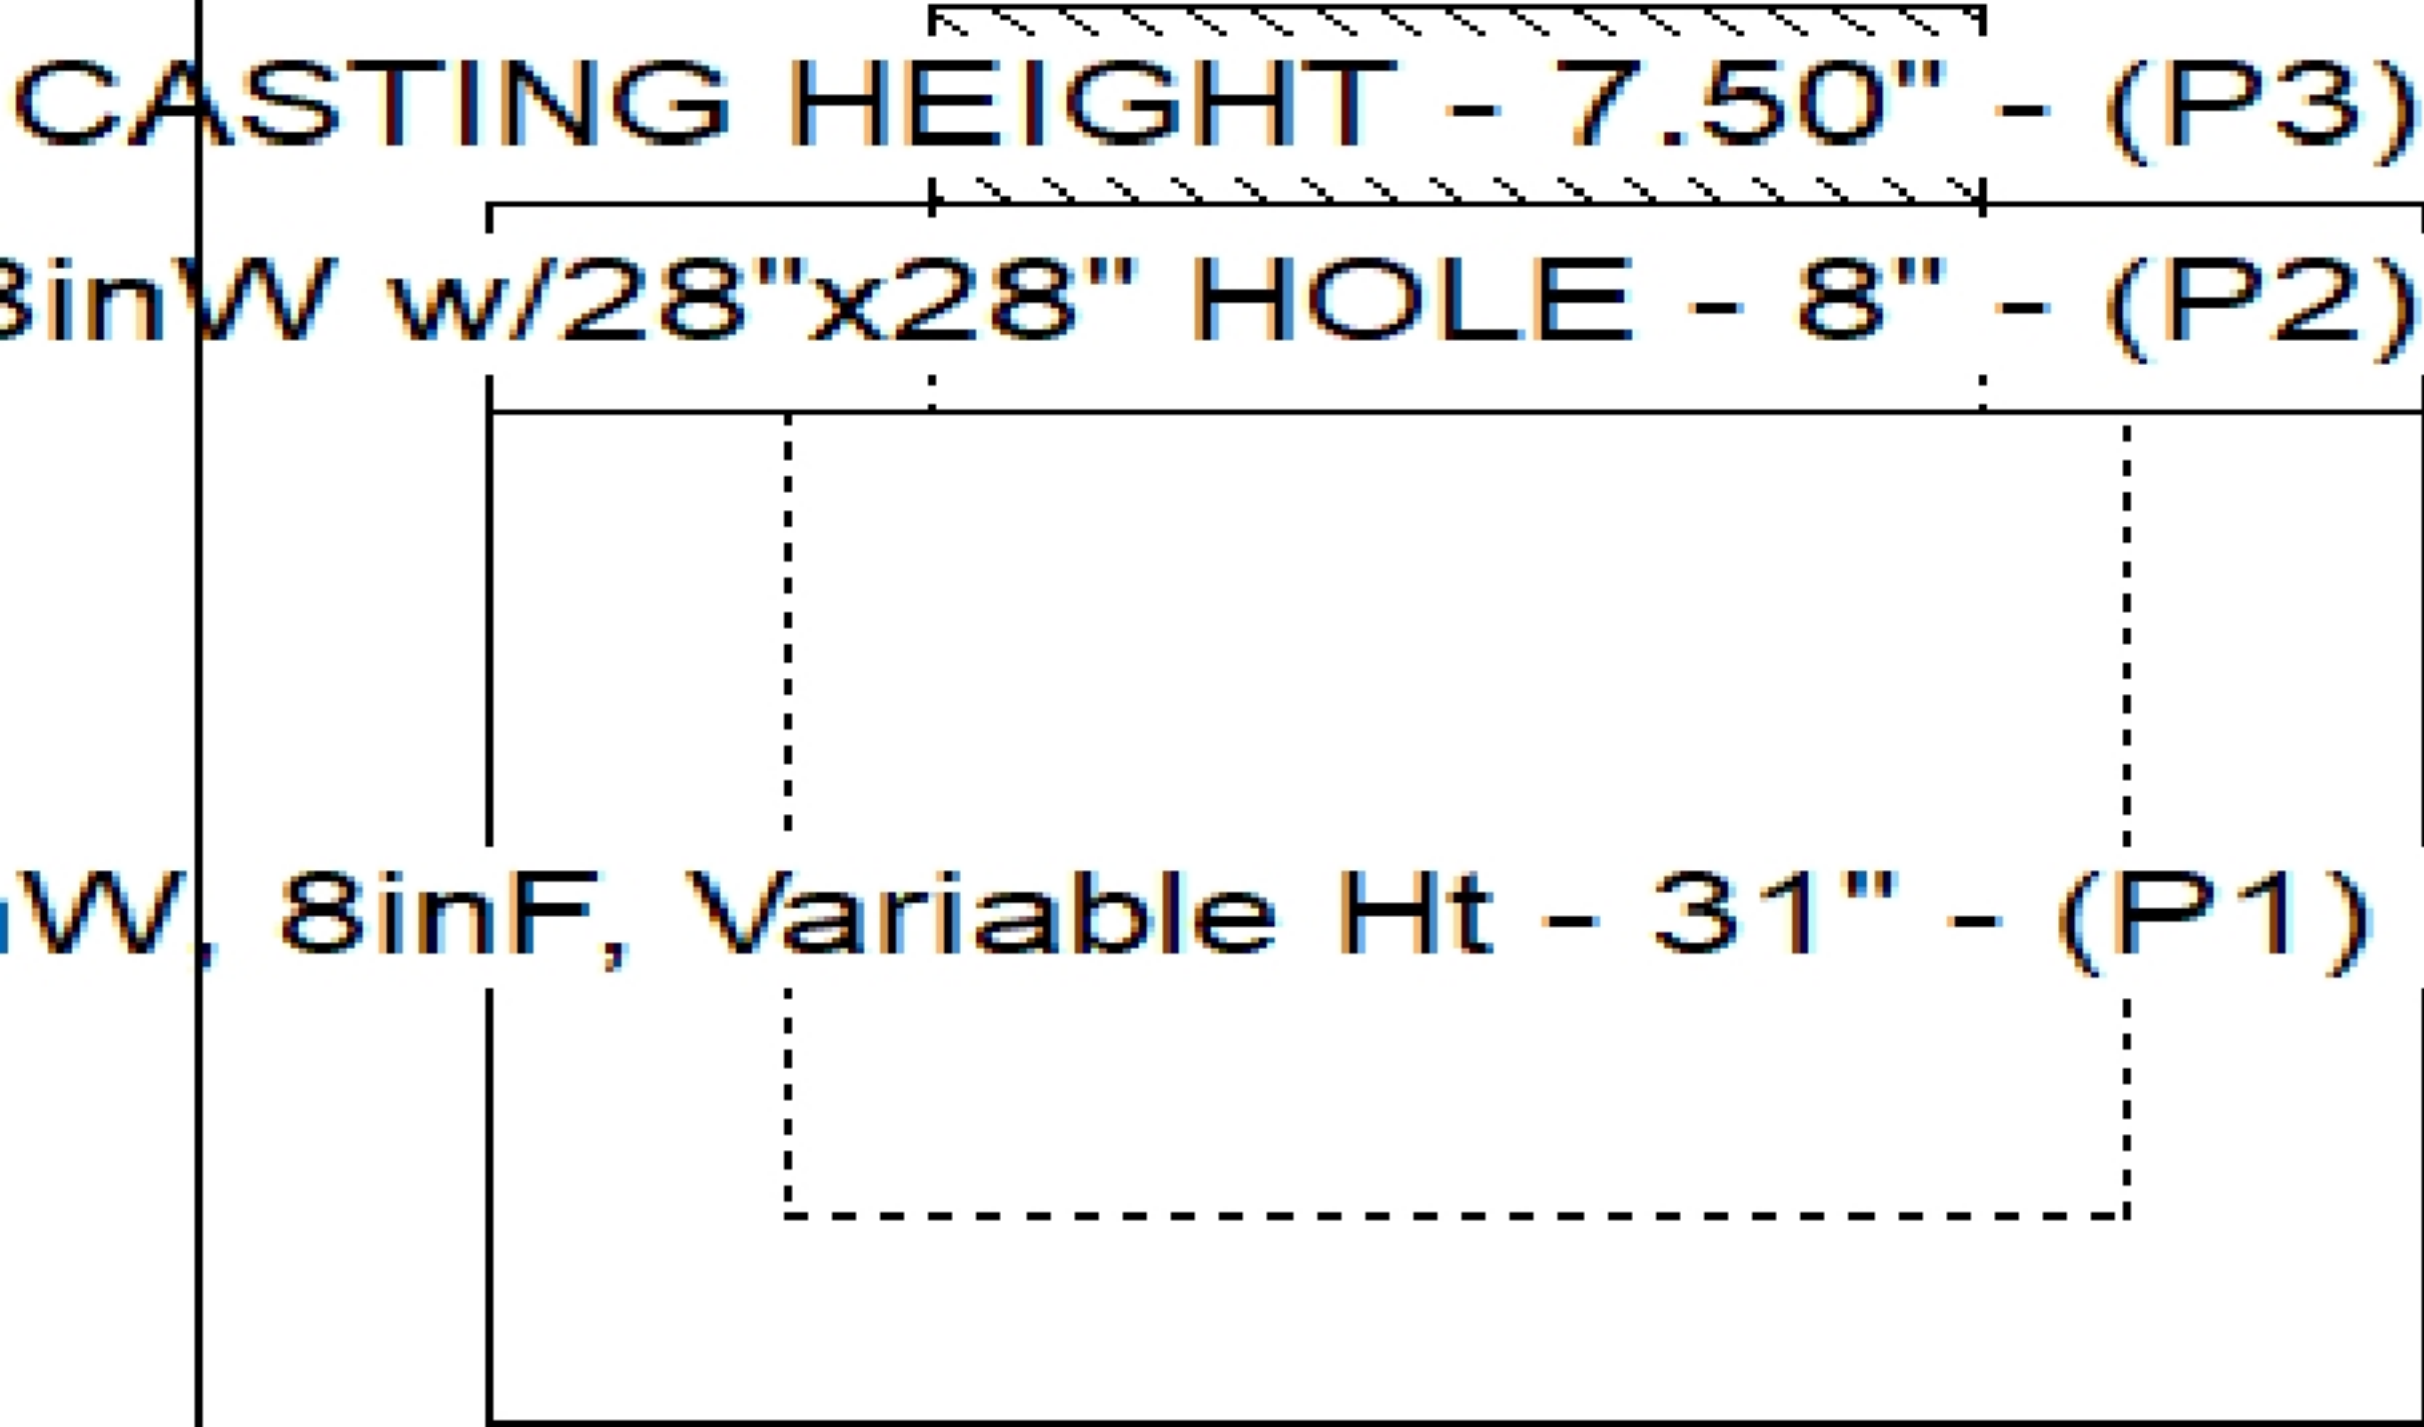

Default - Interior Dimensions

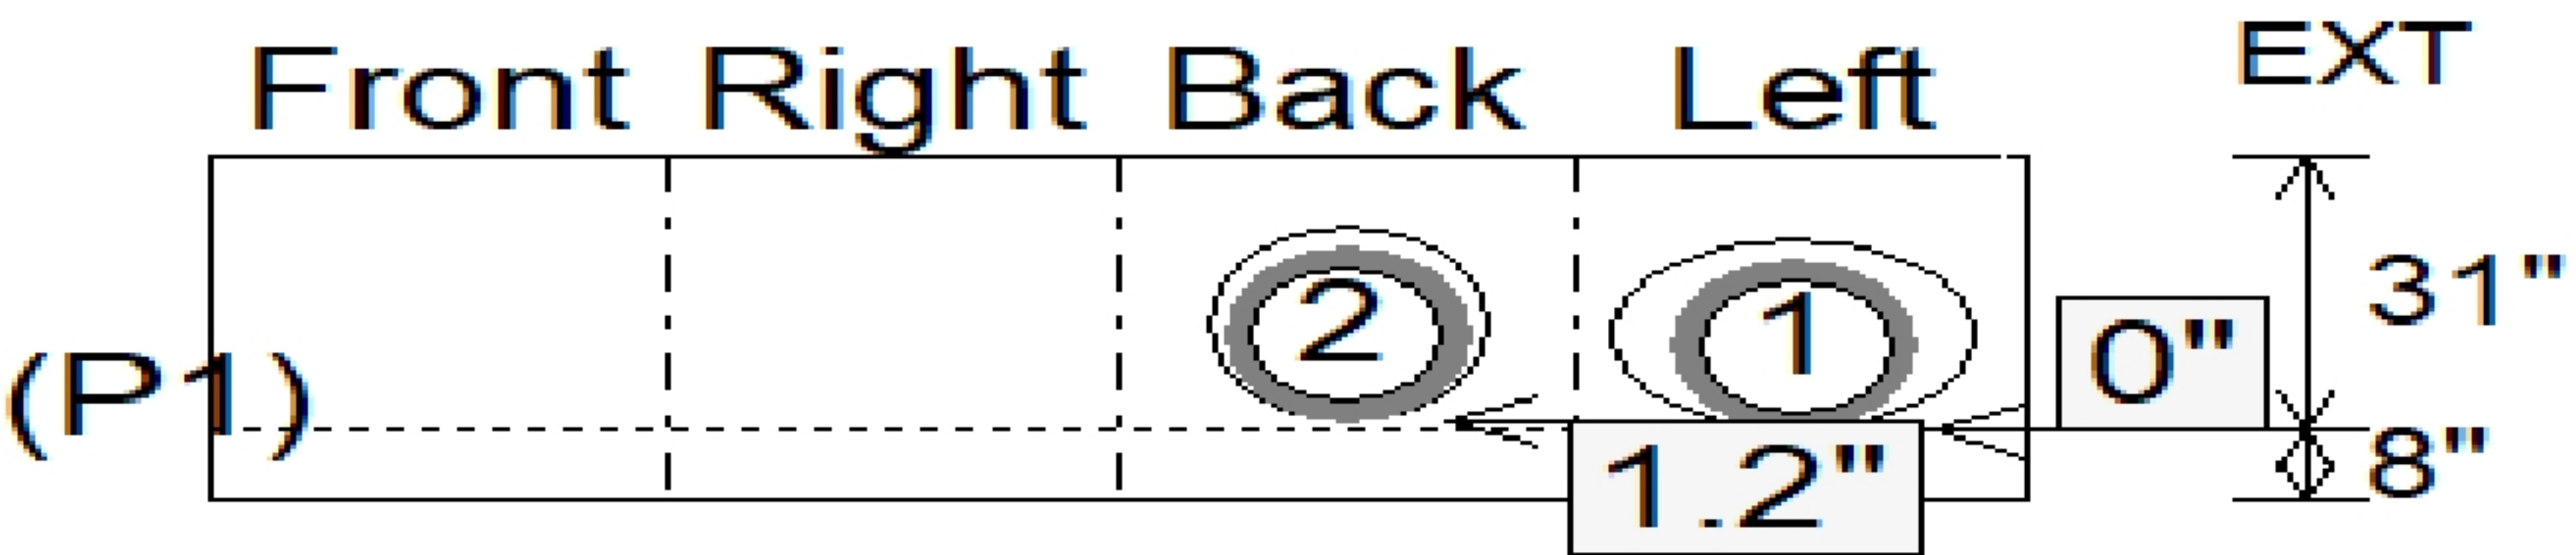

BY: