

Job Name: 25-2647 Nichols West

E. Brack
J. Cop
Plant: Beaver Dam



Job Location: Gallatin, TN


Structure ID: D26
Contractor: Hayes Pipe Supply

Structure Notes:
1. (JBS 3500 SINGLE
2. PER ASTM C913

STRUCTURE SUMMARY:


1) 28" x 28" - Conseal CS-102 1.00'0 lb
1) Hole - 22 0 lb

Structure Total: 2935 lb

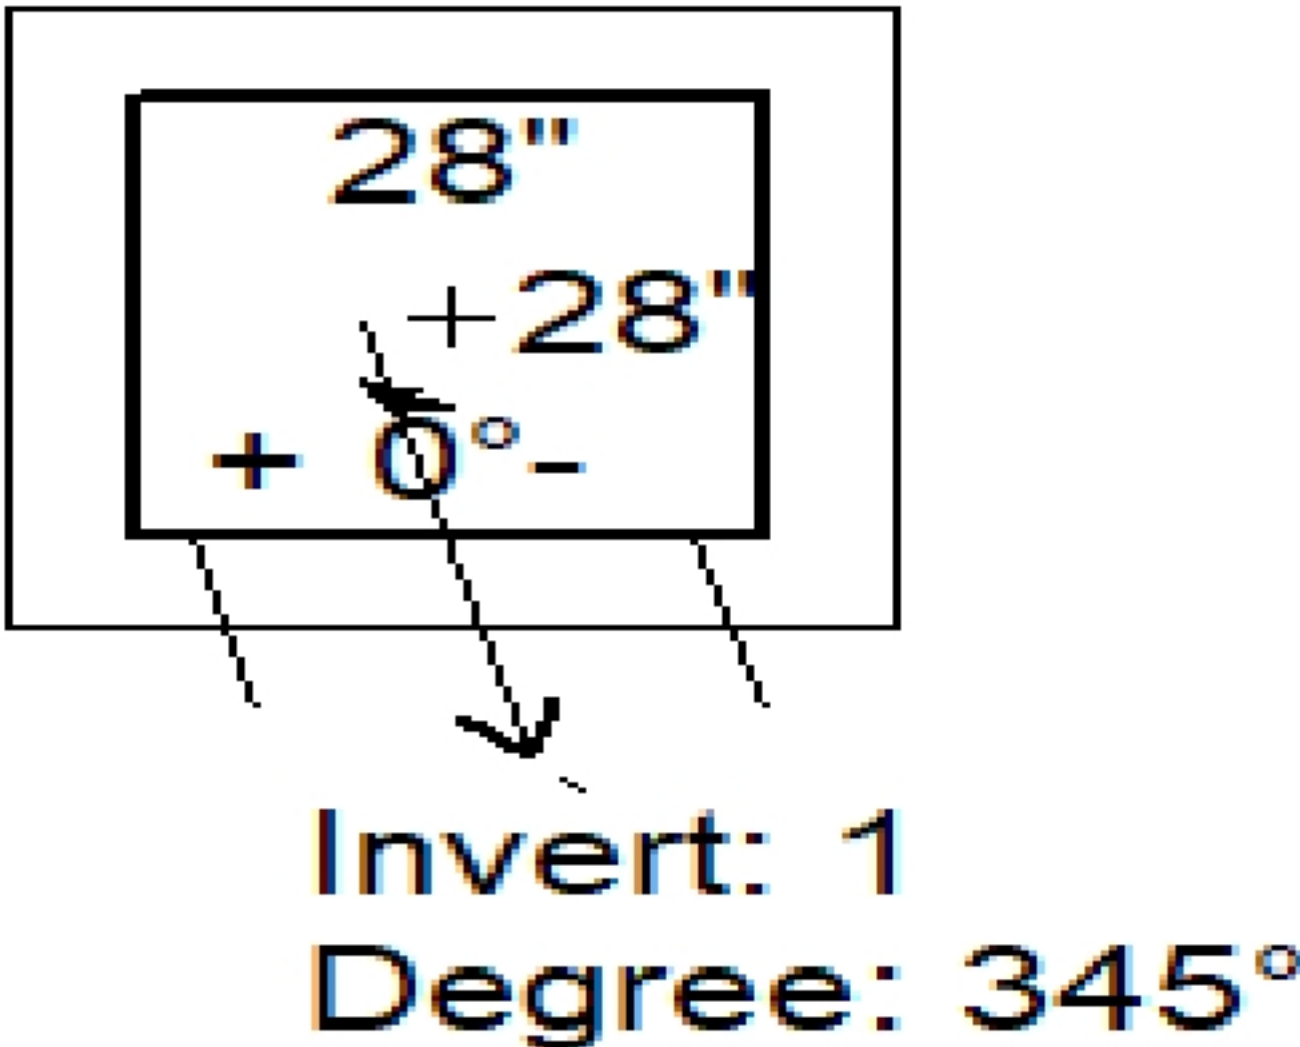

Position	Elev	Angle	Pipe	Pipe OD	Hole	Connector	Up ()	Ref
Rim	544.1'							
Reducer								
Invert 1	540.8'	345°	15" RCP B WALL	19.5"	22"	Hole 22	0.006"	P1
Invert 2								
Invert 3								
Invert 4								
Invert 5								
Invert 6								
Invert 7								
Invert 8								

Default - Interior Dimensions

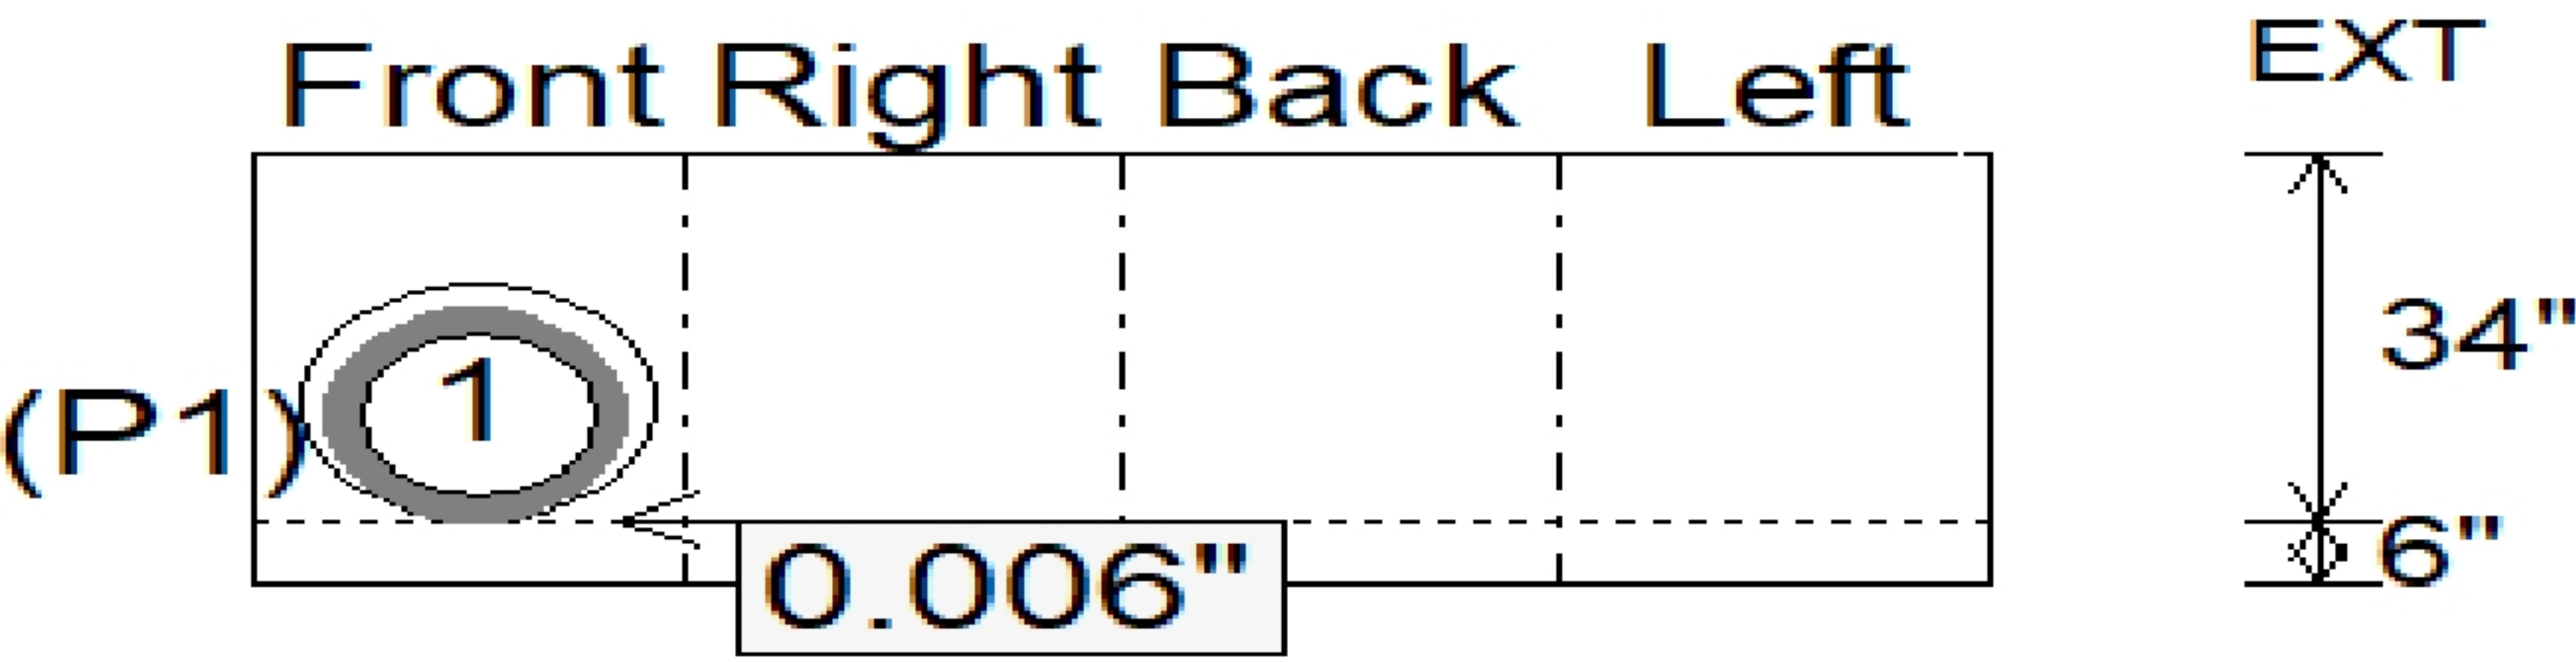

BY: