

Job Name: 25-2647 Nichols West

E. Brack
J. Cop
Plant: Beaver Dam



Job Location: Gallatin, TN

Contractor: Hayes Pipe Supply


Structure Notes:

1. (JBS 3500 SINGLE
2. PER ASTM C913

STRUCTURE SUMMARY:

- 1) 28" x 28" - Conseal CS-102 1.00'0 lb
- 1) Hole - 22 0 lb


Structure Total: 2942 lb

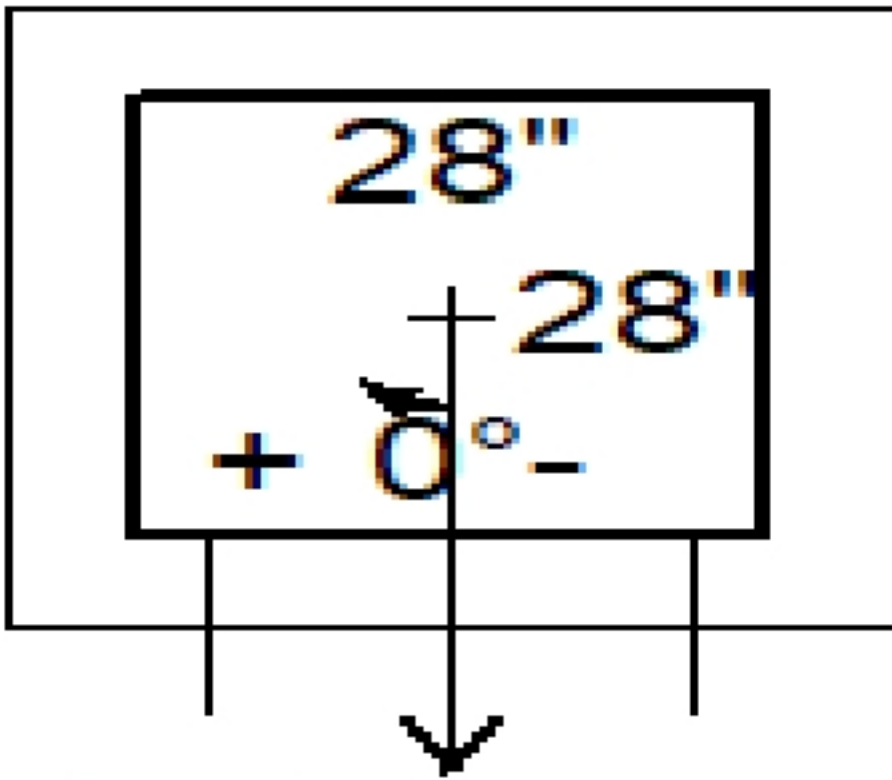

Invert: 1
Degree: 0°

Position	Elev	Angle	Pipe	Pipe OD	Hole	Connector	Up ()	Ref
Rim	546.1'							
Reducer								
Invert 1	542.8'	0°	15" RCP B WALL	19.5"	22"	Hole 22	0.006"	P1
Invert 2								
Invert 3								
Invert 4								
Invert 5								
Invert 6								
Invert 7								
Invert 8								

Default - Interior Dimensions

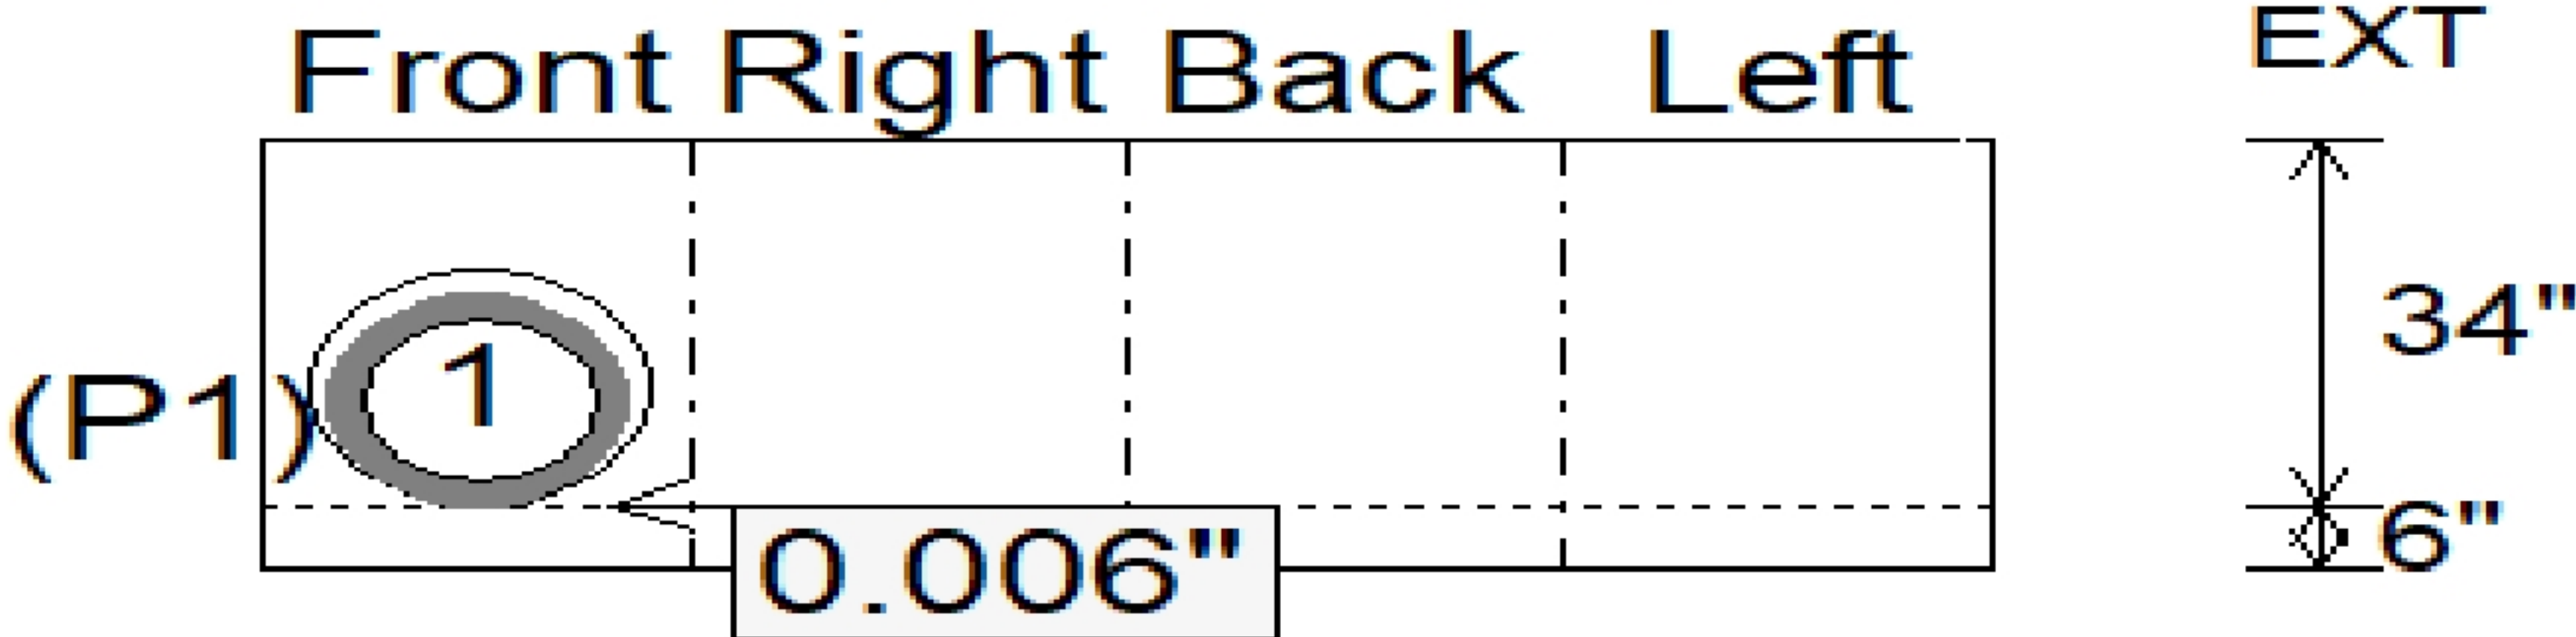

BY: