

Job Name: 25-2647 Nichols West

Job Location: Gallatin, TN

Spec: ~~Stone~~

Contractor: ~~Hayes Pipe Supply~~

Structure Notes:

Structure ID: D3

Structure Summary:

Type: ~~SM MH~~

Invert: ~~509.7'~~

Overall Height: ~~5.542'~~

Size: ~~60" RCP~~


Rim to Invert: ~~40'~~

Height: ~~8'~~

Slack: ~~0.26"~~

1. PER JBS 3300 SINGLE (OTHERS)

2. PER ASTM C478

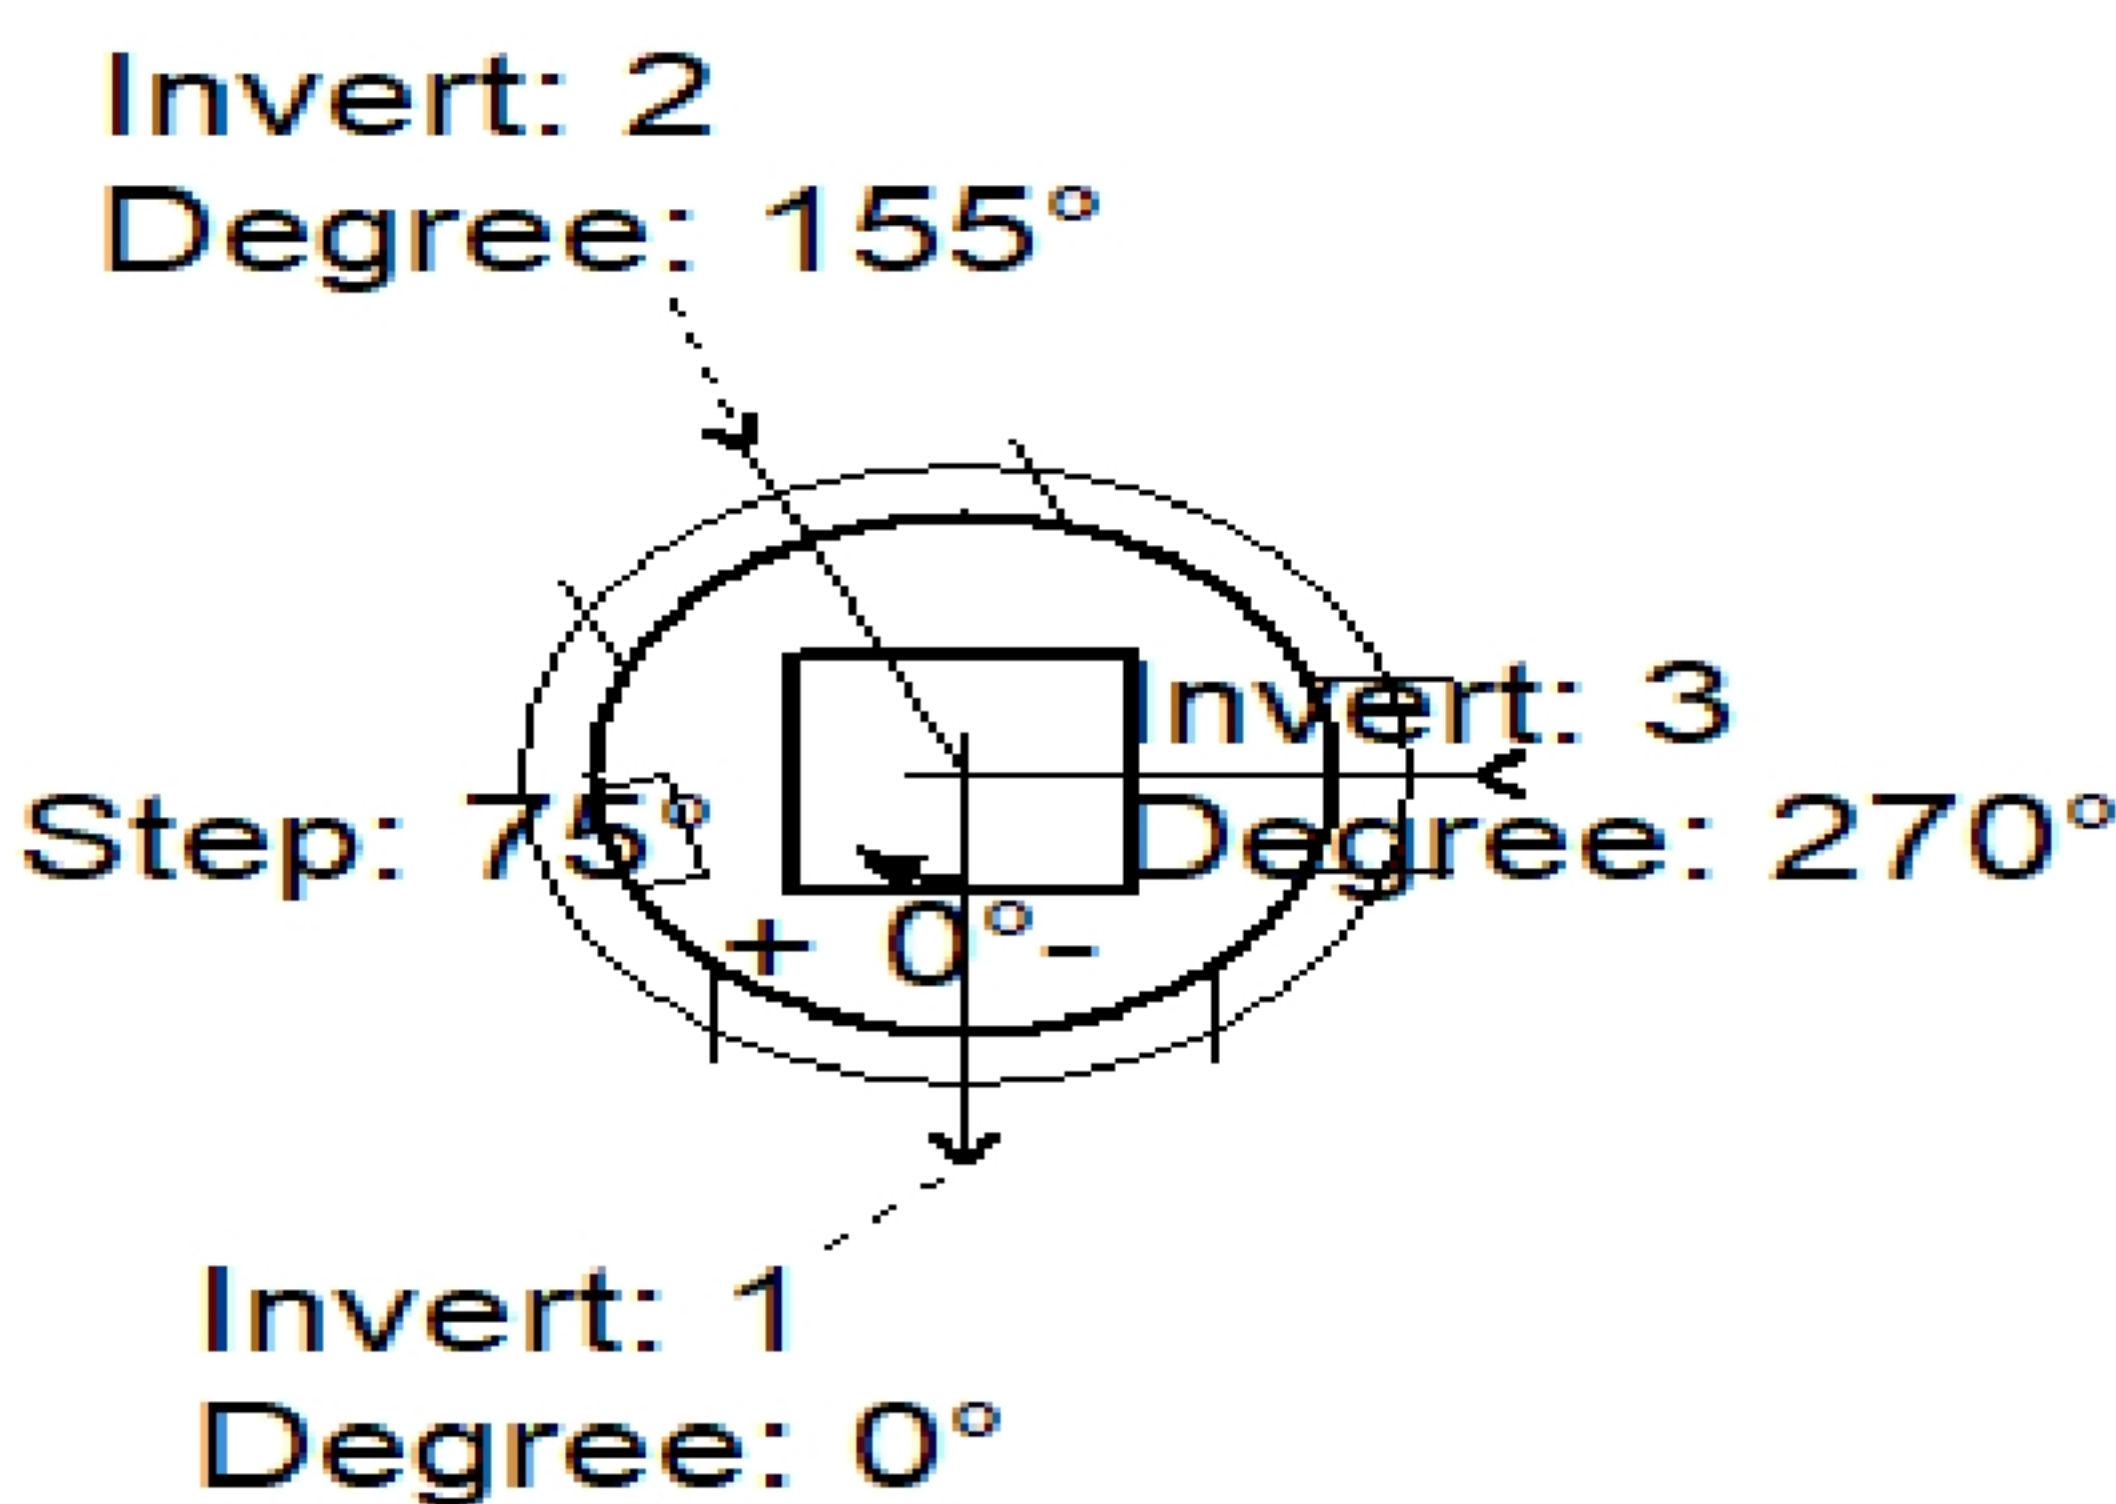

Position	Elev	Angle	Pipe	Pipe OD	Hole	Connector (Top)	Ref
Rim	514.3'						
Reducer							
Invert 1	509.7'	0°	30" RCP B WALL	37"	40"	Hole 40	0" P1
Invert 2	509.8'	155°	30" RCP B WALL	37"	40"	Hole 40	1.2" P1
Invert 3	509.8'	270°	15" RCP B WALL	19.5"	22"	Hole 22	2.45" P1
Invert 4							
Invert 5							
Invert 6							
Invert 7							
Invert 8							


Position	Elev	Angle	Pipe	Pipe OD	Hole	Connector (Top)	Ref
Rim	514.3'						
Reducer							
Invert 1	509.7'	0°	30" RCP B WALL	37"	40"	Hole 40	0" P1
Invert 2	509.8'	155°	30" RCP B WALL	37"	40"	Hole 40	1.2" P1
Invert 3	509.8'	270°	15" RCP B WALL	19.5"	22"	Hole 22	2.45" P1
Invert 4							
Invert 5							
Invert 6							
Invert 7							
Invert 8							

CASTING HEIGHT - 7.50" - (P3)

T TOP w/28"x28" Hole - 6" - (P2)

MH BASE Custom Ht - 45" - (P1)

Default - Interior Dimensions

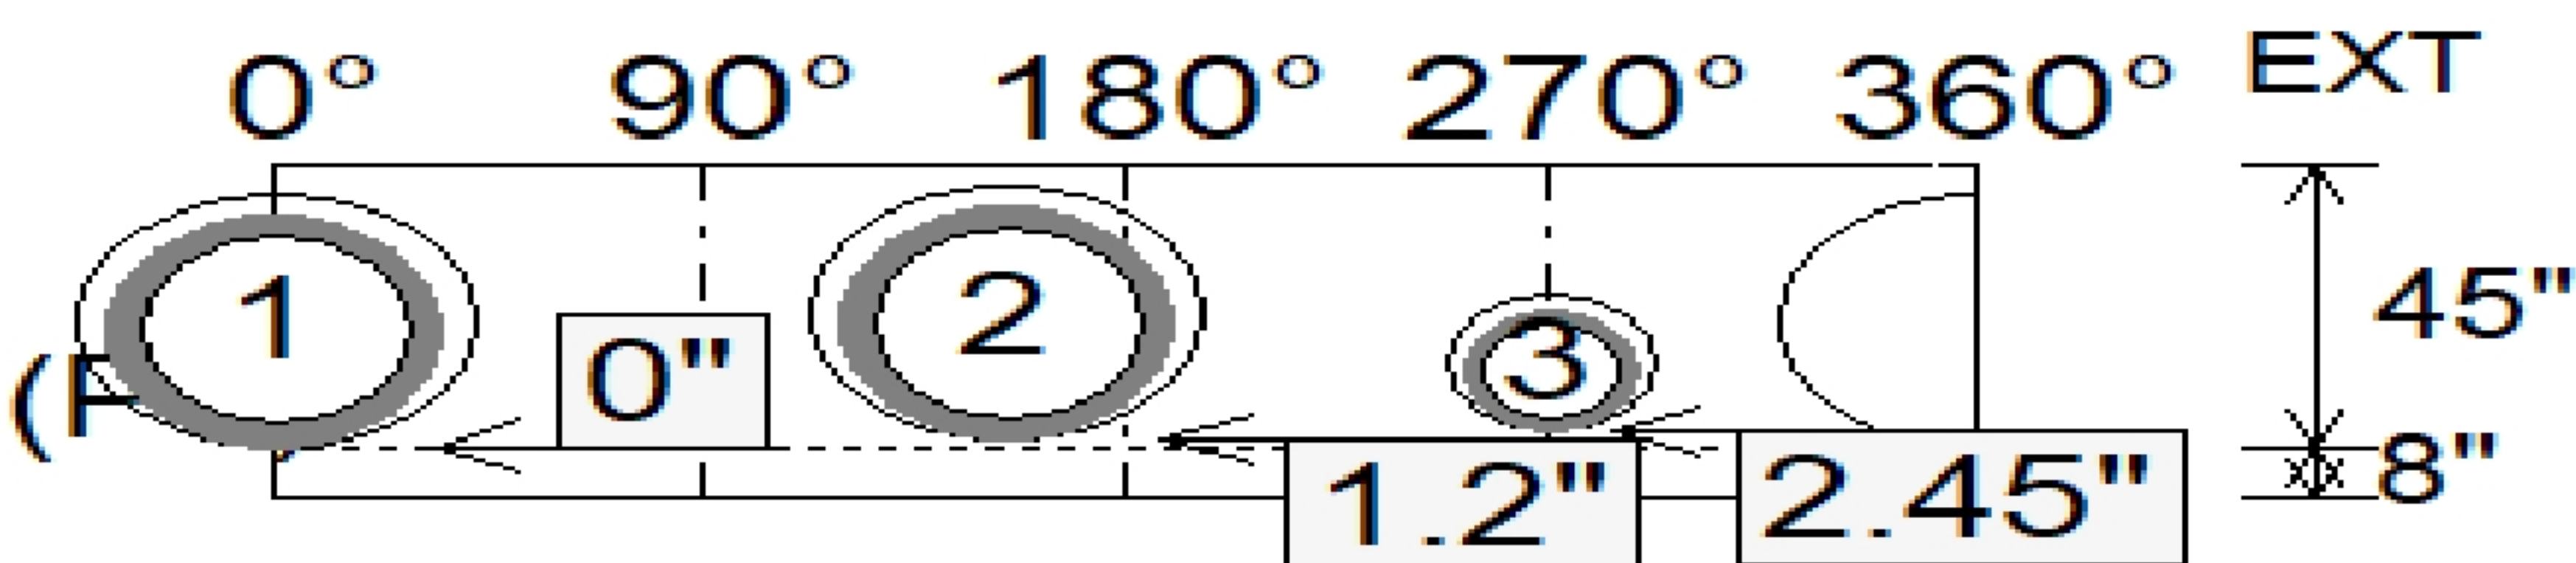

BY: