


Job Name: 25-2647 Nichols West

Job Location: Gallatin, TN

Spec: ~~Contractor: Hayes Pipe Supply~~ (Bot): 511.5
Structure Notes: STRUCTURE SUMMARY:
Type: ~~SM MH~~ Invert: ~~502.5'~~ (Top): ~~Overall Height: 5.458~~
Size: ~~60" RCP~~ Invert: ~~502.5'~~ (Top): ~~Overall Height: 5.458~~
Slack: 0"


1. PER JBS 3300 SINGLE
OTHERS)
2. PER ASTM C478

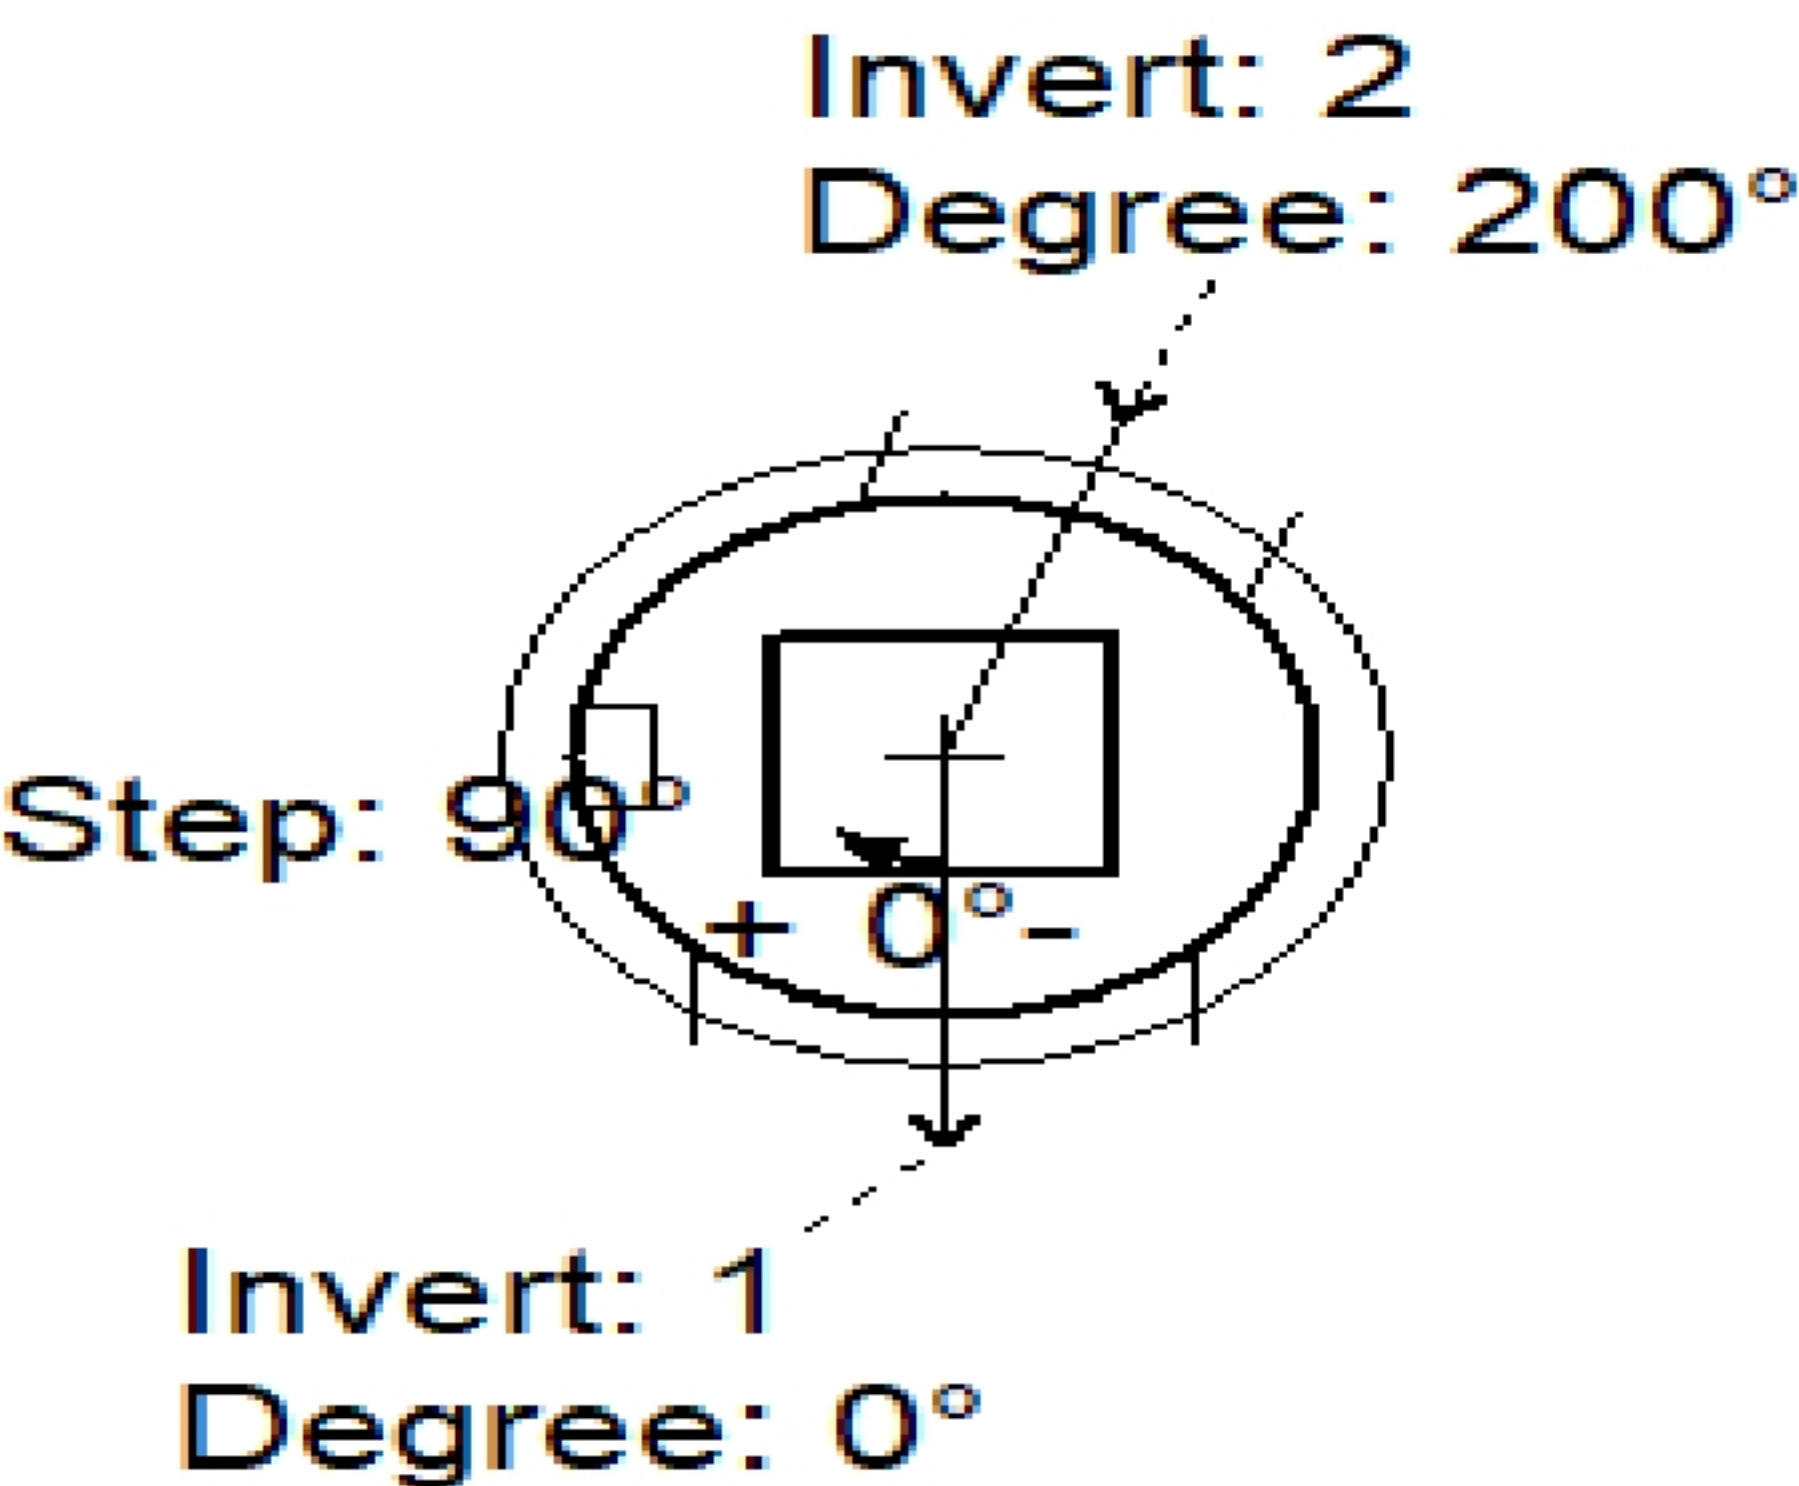


- P1) 60" - MH BASE - 42" 5823 lb
- 1) 60" - Conseal CS-102 1.00" 0 lb
- 1) 28" x 28" - Conseal CS-102 1.00" 0 lb
- 1) DOGHOUSE INVRTD - 40"x42" 0 lb
- 1) Hole - 34 0 lb
- 3) MH Step ML-10-TDS-NCR - 10" 0 lb

Position	Elev	Angle	Pipe	Pipe ID	Hole	Connector	Weight (lb)	Ref
Rim	517"							
Reducer								
Invert 1	512.5"	0°	30" RCP B WALL	37"	40" x 42"	DOGHOUSE INVRTD 40"x42"	0"	P1
Invert 2	512.6"	200°	24" RCP B WALL	30"	34"	Hole 34	1.7"	P1
Invert 3								
Invert 4								
Invert 5								
Invert 6								
Invert 7								
Invert 8								

CASTING HEIGHT - 7.50" - (P3)
T TOP w/28"x28" Hole - 8" - (P2)

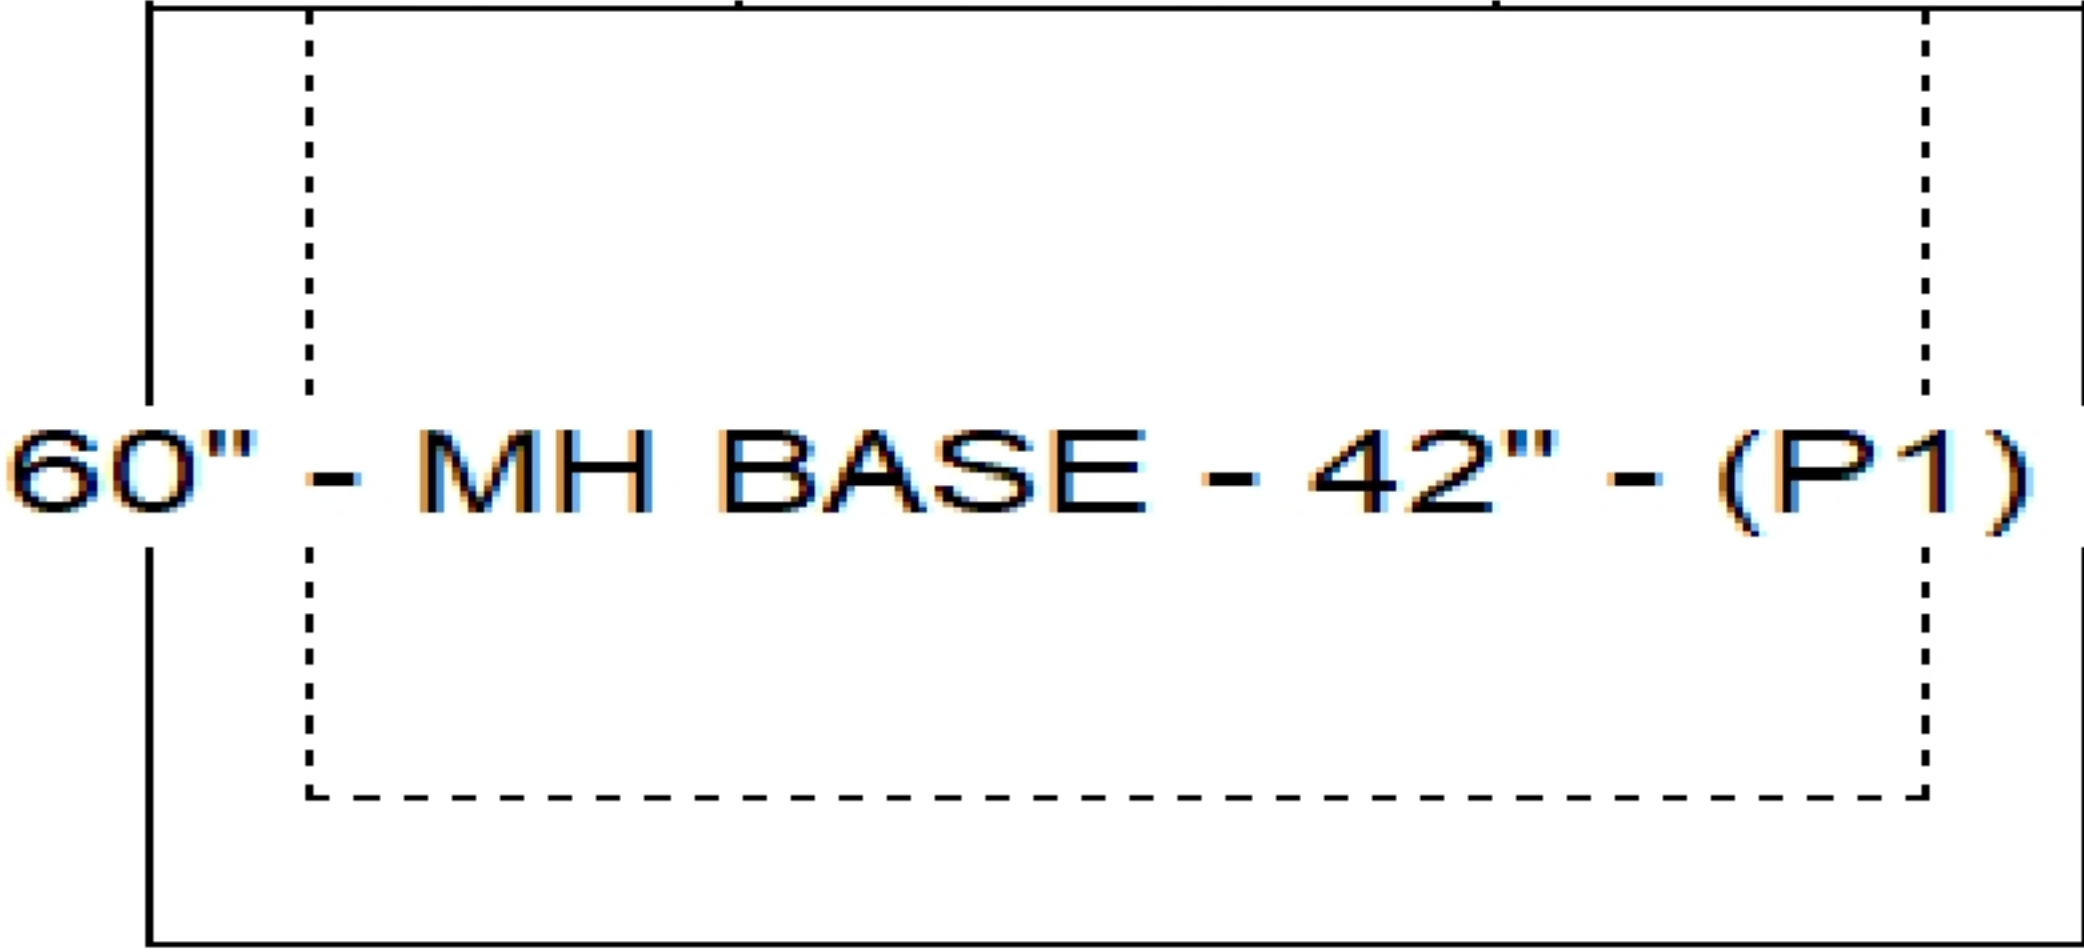

Default - Interior Dimensions

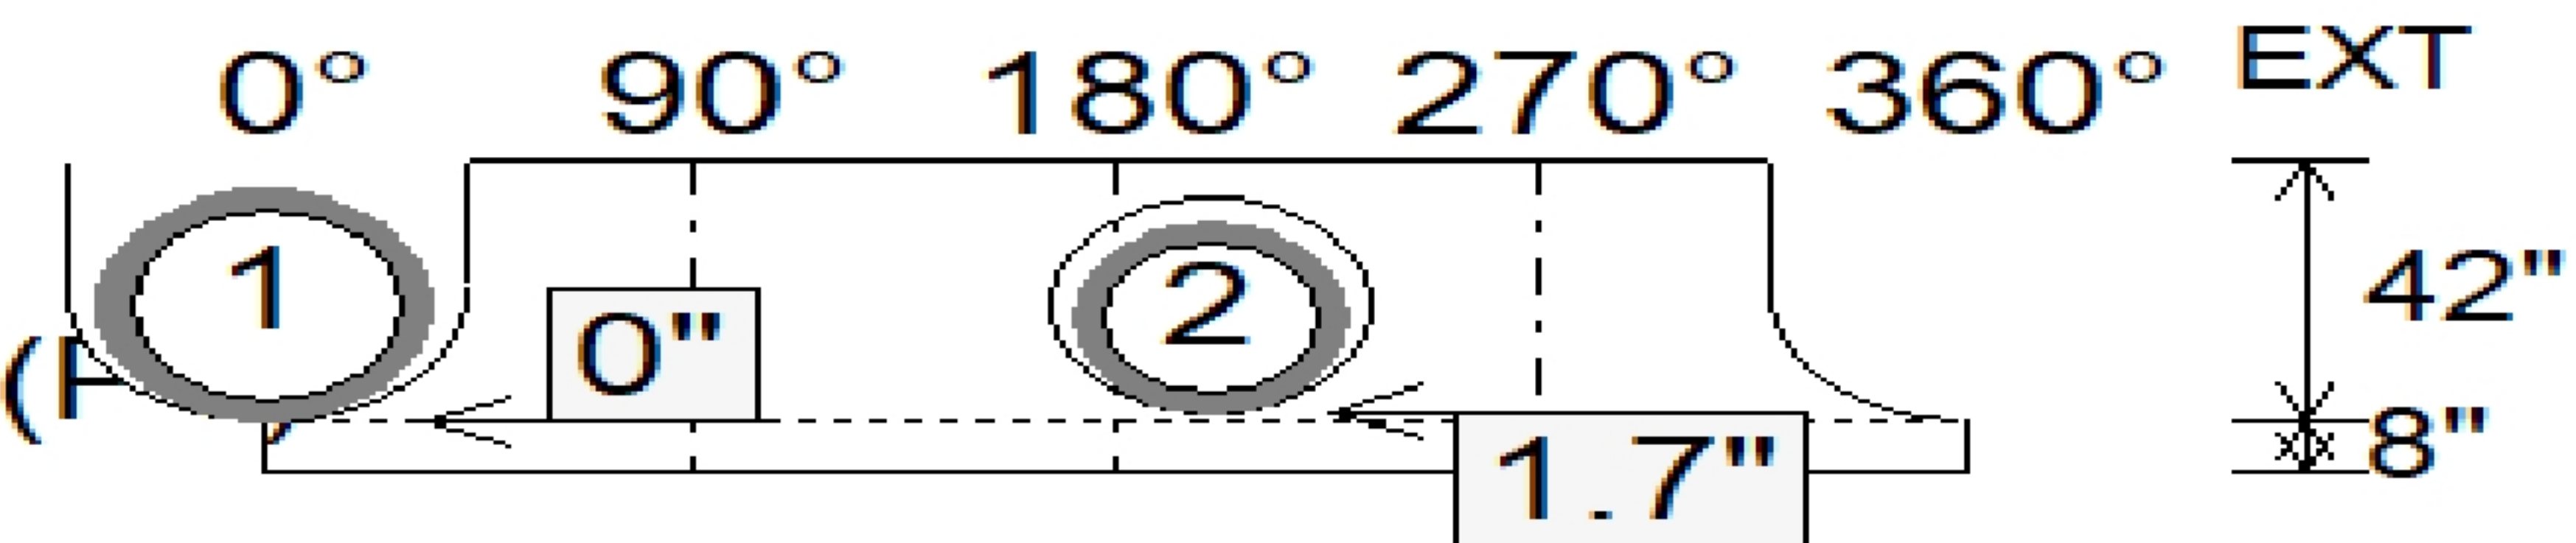

BY: