

Job Name: 25-2647 Nichols West

E. Brackley
J. Cop
Plant: Beaver Dam




Job Location: Gallatin, TN

Spec: ~~Stone~~ Contractor: ~~Hayes Pipe Supply~~ (Bot): 521

Structure Notes: STRUCTURE SUMMARY:
Type: S/M/VH Invert: 522.4 (Top): 622.4 Height: 4.16
H: (JBS 4310 F) G (P3) 60" x 60" CASTING HEIGHT - 6" - (P3)


Size: 48" RIM TO INVERT FLOOR Height: 6" TOP SPEC: 1876" DM/20
2. PER ASTM C478

SPECIFICATIONS.

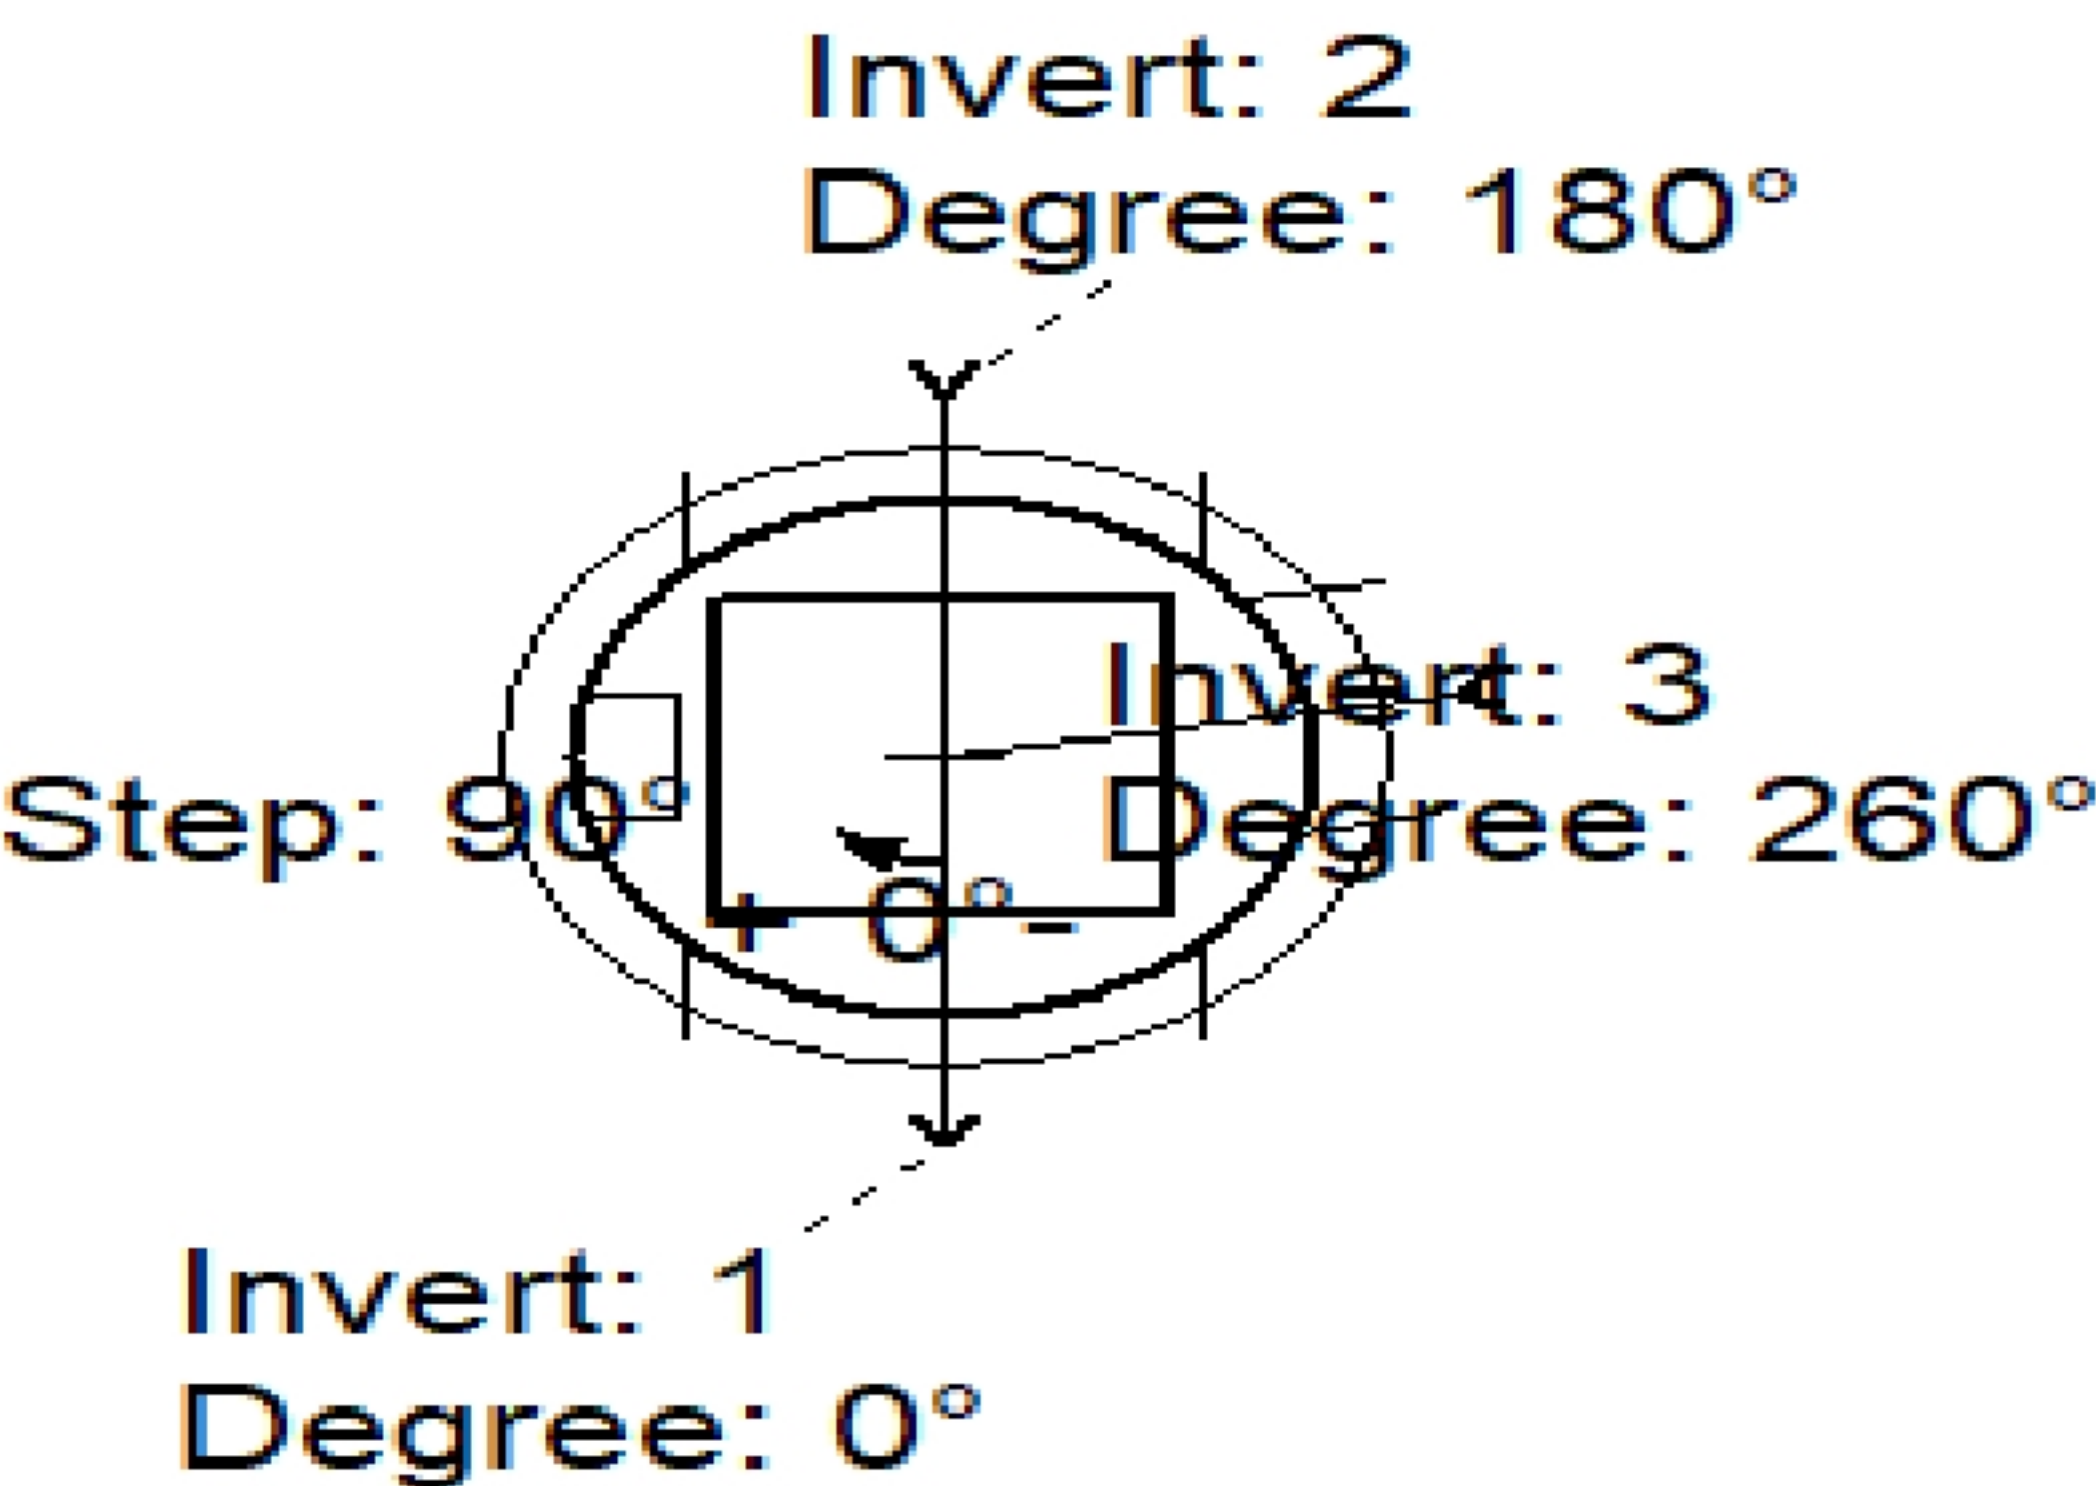

Position	Elev	Angle	Pipe	Pipe OD	Hole	Connector	Up (L)	Ref
Rim	525.8"							
Reducer								
Invert 1	522.4"	0°	24" RCP B WALL	30"	34" x 31"	DOGHOUSE INVRTD 34"x31"	0"	P1
Invert 2	522.5"	180°	24" RCP B WALL	30"	34" x 30"	DOGHOUSE INVRTD 34"x30"	1.2"	P1
Invert 3	522.5"	260°	15" RCP B WALL	19.5"	22"	Hole 22	1.95"	P1
Invert 4								
Invert 5								
Invert 6								
Invert 7								
Invert 8								

Default - Interior Dimensions

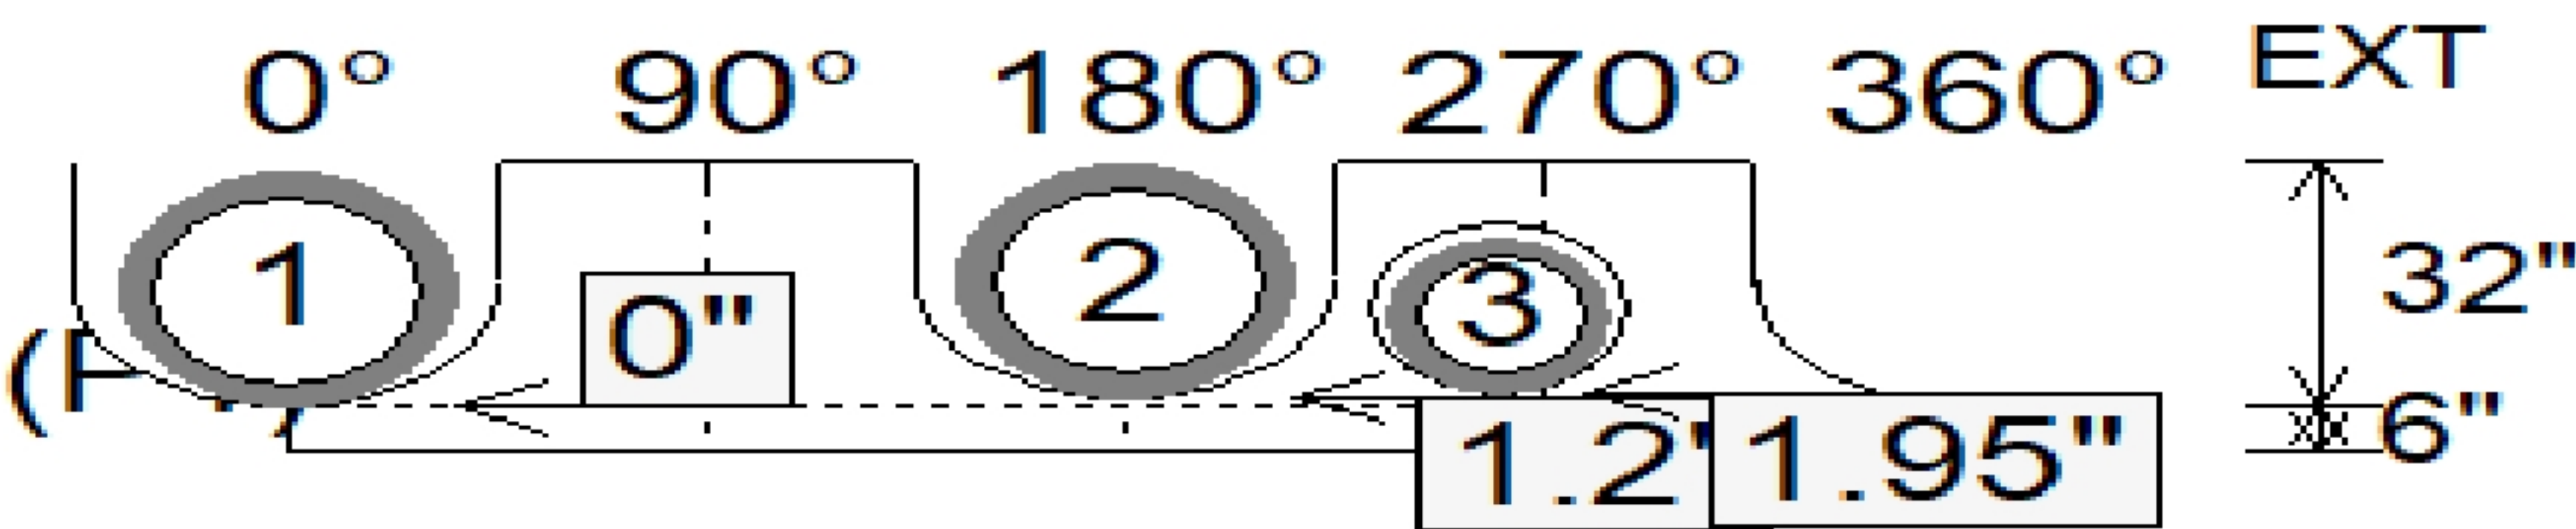

BY: