Job Name: 25-2727 - S English Station Storage Job Location: Louisville, KY Contractor: H&W Landwork	Plant: Beaver Dam, KY 2/3/2026 6:25:18 PM	Tech: J. Coppage - F PC: T. Lewis	

Structure ID: 12
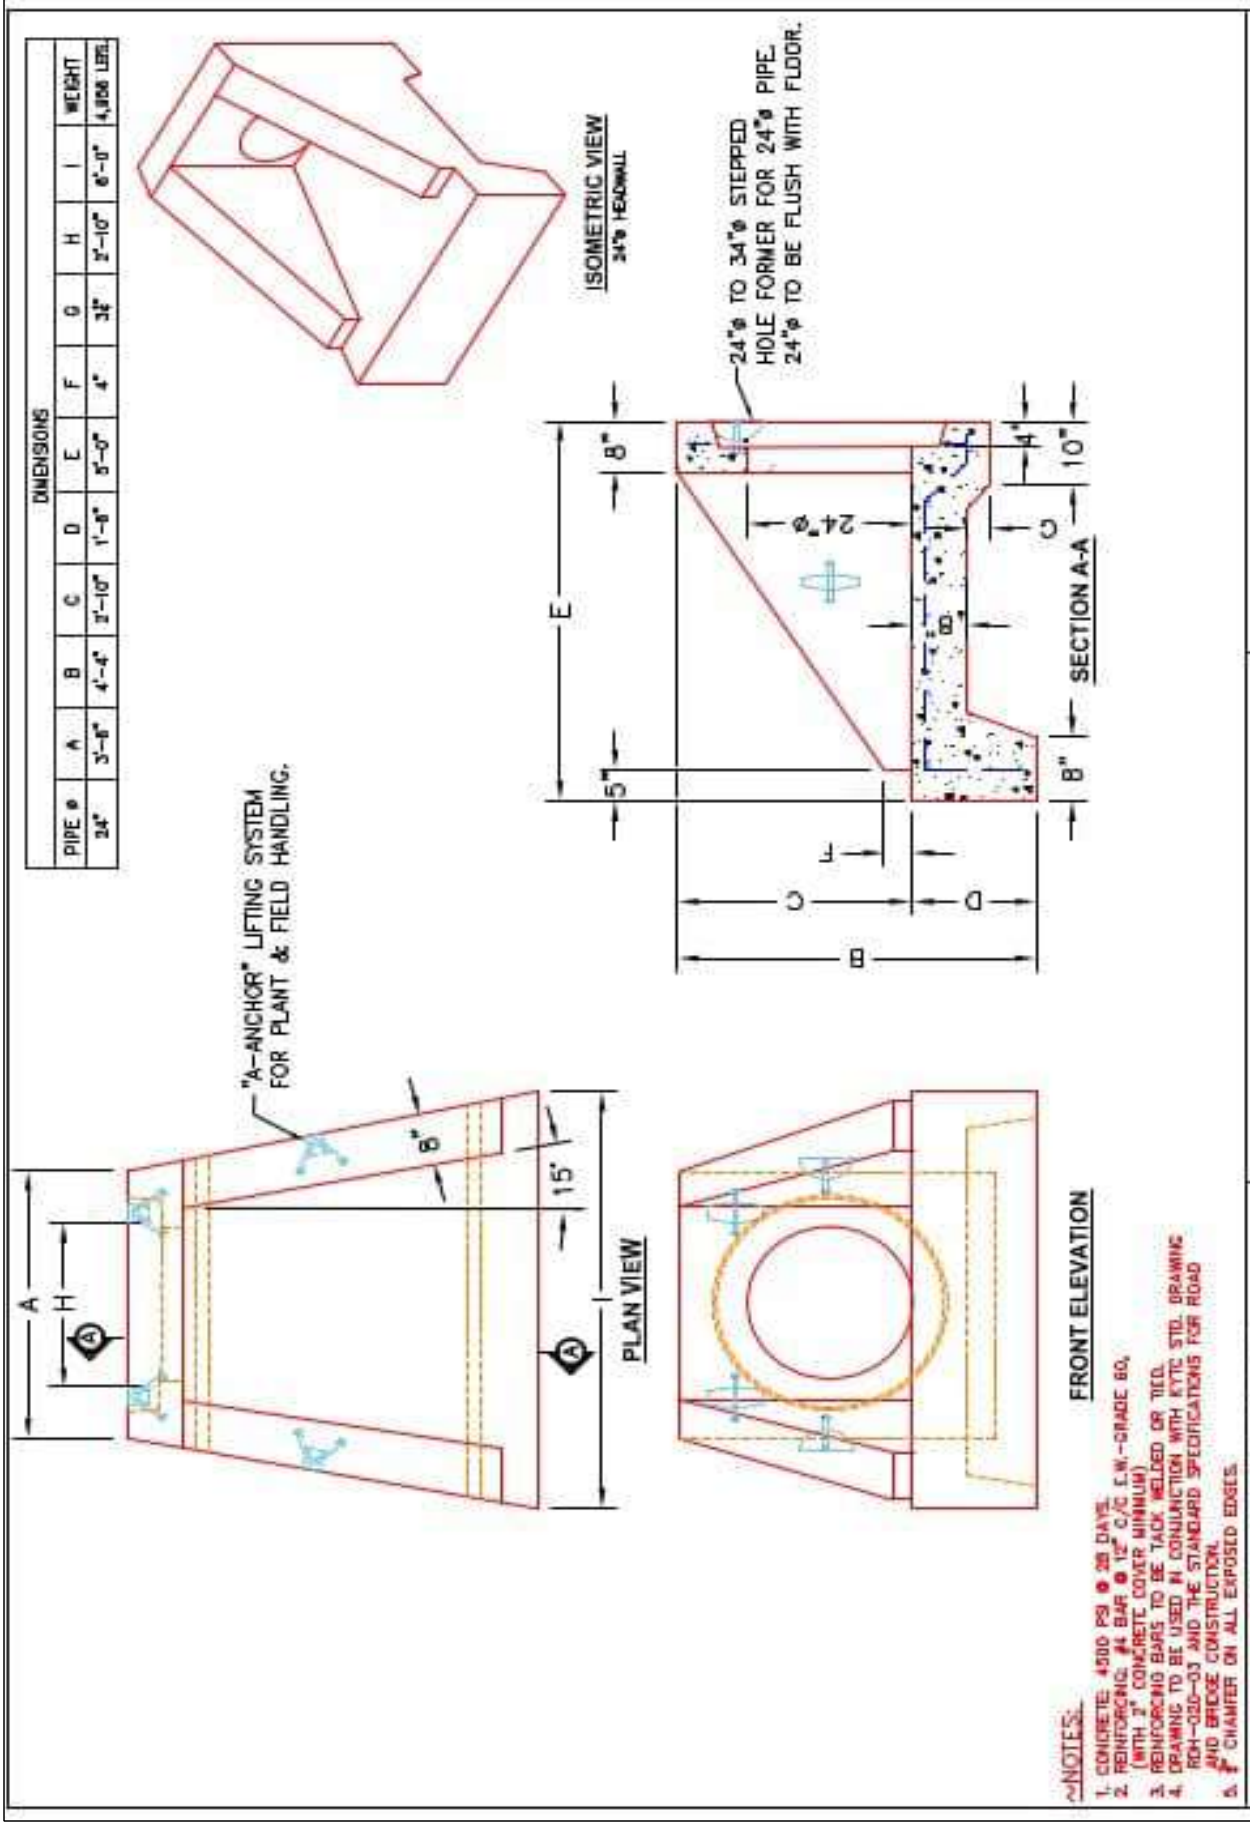
P1 HWSF24 24" - SLOPED & FLARED HEADWALL F/F