

Contractor: Louisville Paving and Construction

TECH: J. Horsley - A

Plant: 100



Size: 24" x 30"

Rim to Invert: 4.5'

Floor Height: 8"


Slack: 0"

FLAT LID FOR FIELD POUR TIE-IN


2) Hole - 4

0 | b


Structure Total: 5331 lb

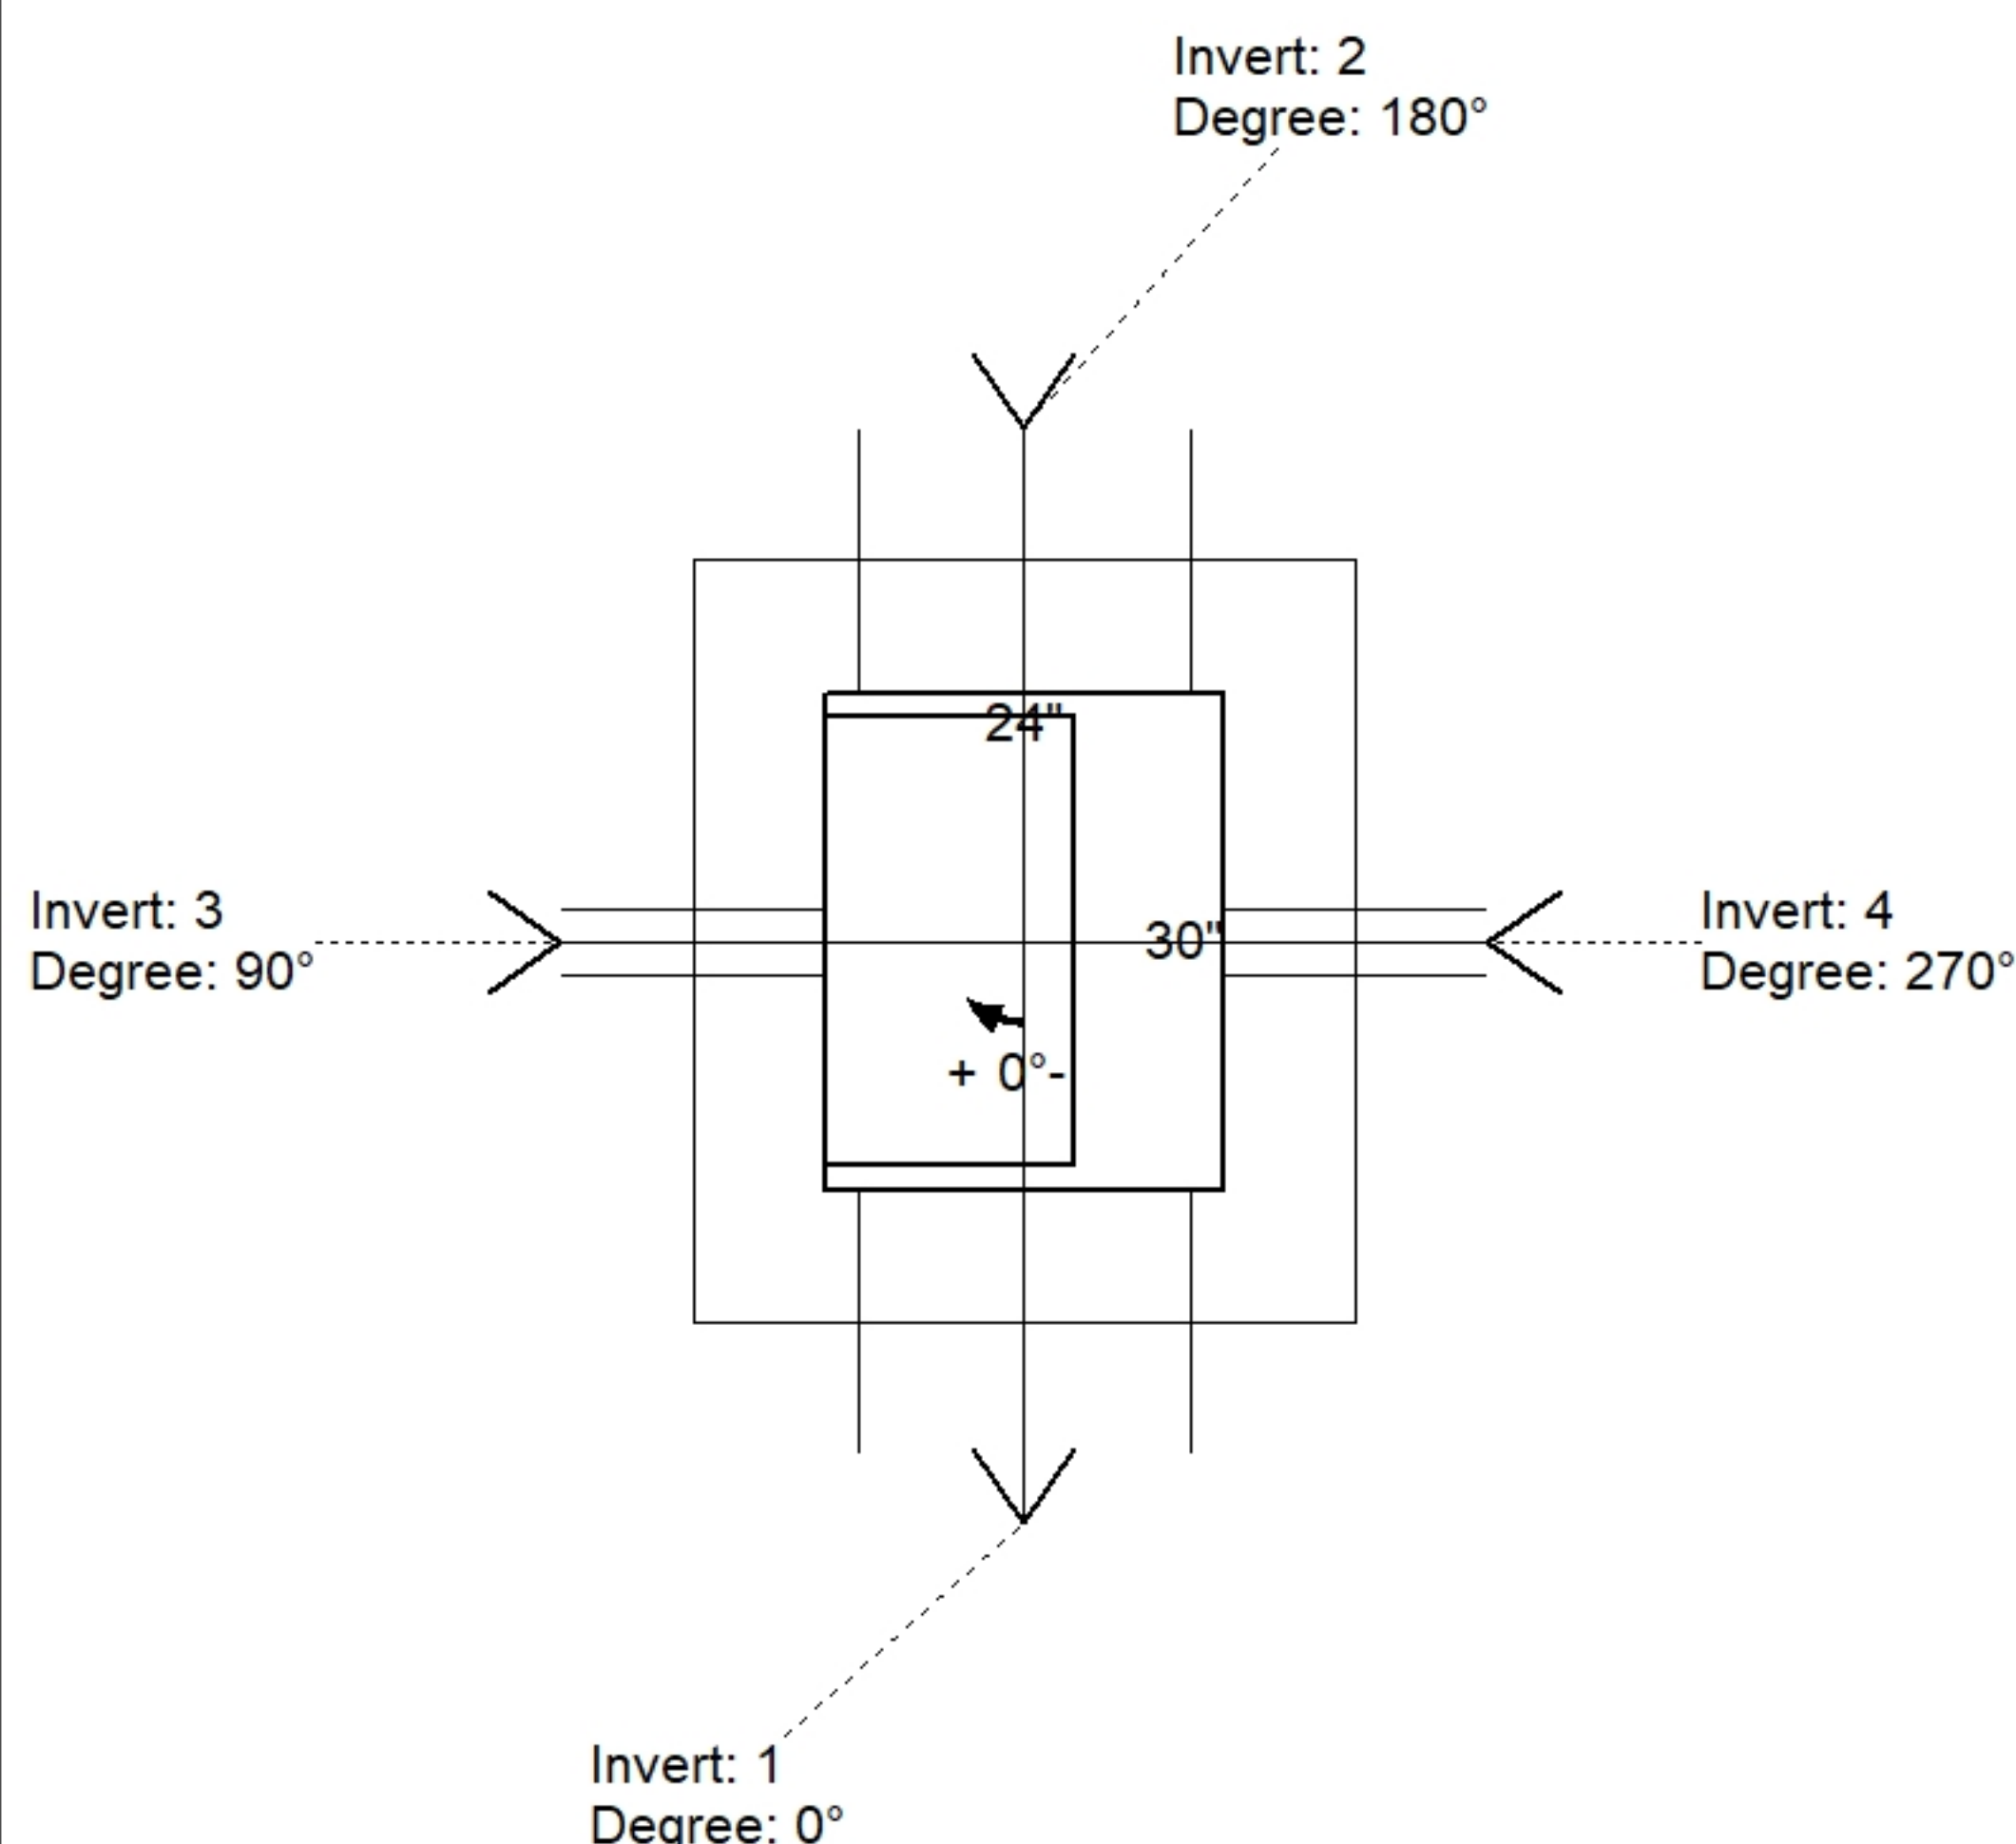

Position	Elev	Angle	Pipe	Pipe OD	Hole	Connector	Up (⌵)	Ref
Rim	551.47'							
Reducer								
Invert 1	546.97'	0°	15" HDPE	17.6"	20"	Hole 20	-2.5"	P1
Invert 2	546.97'	180°	15" HDPE	17.6"	20"	Hole 20	-2.5"	P1
Invert 3	549.47'	90°	4" WEEP HOLE	4"	4"	Hole 4	30"	P1
Invert 4	549.47'	270°	4" WEEP HOLE	4"	4"	Hole 4	30"	P1
Invert 5								
Invert 6								
Invert 7								
Invert 8								

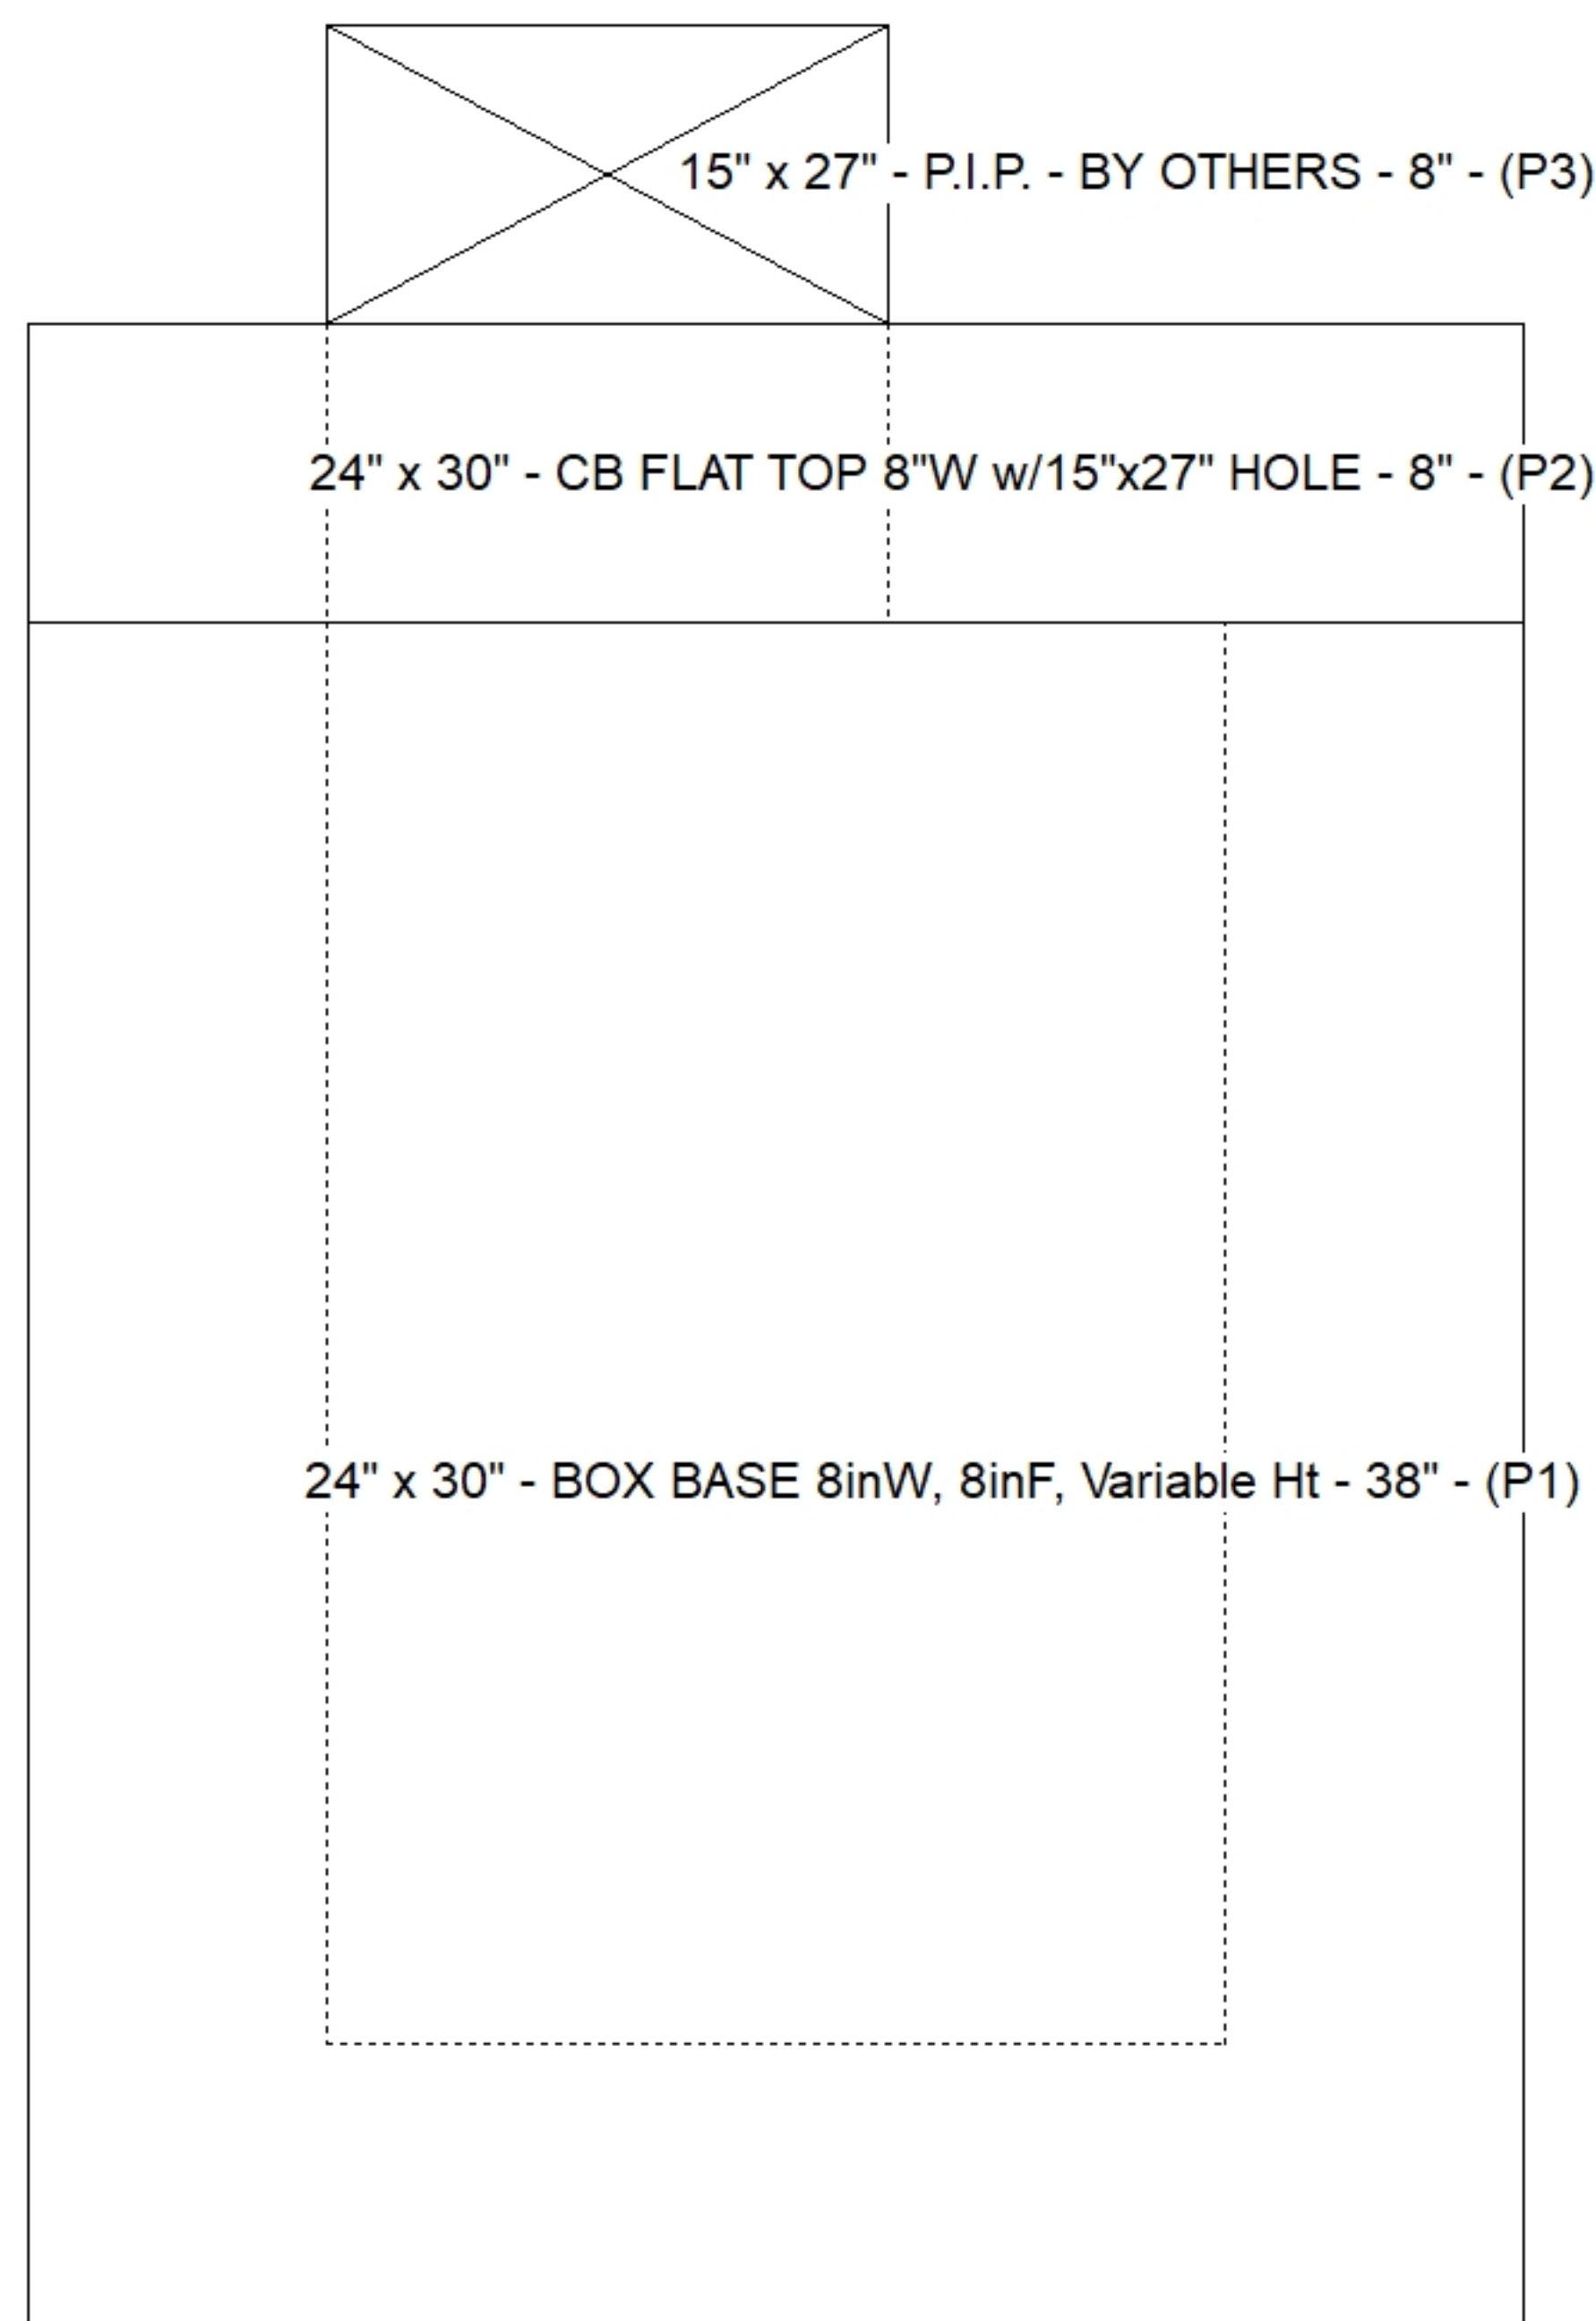

Default - Interior Dimensions

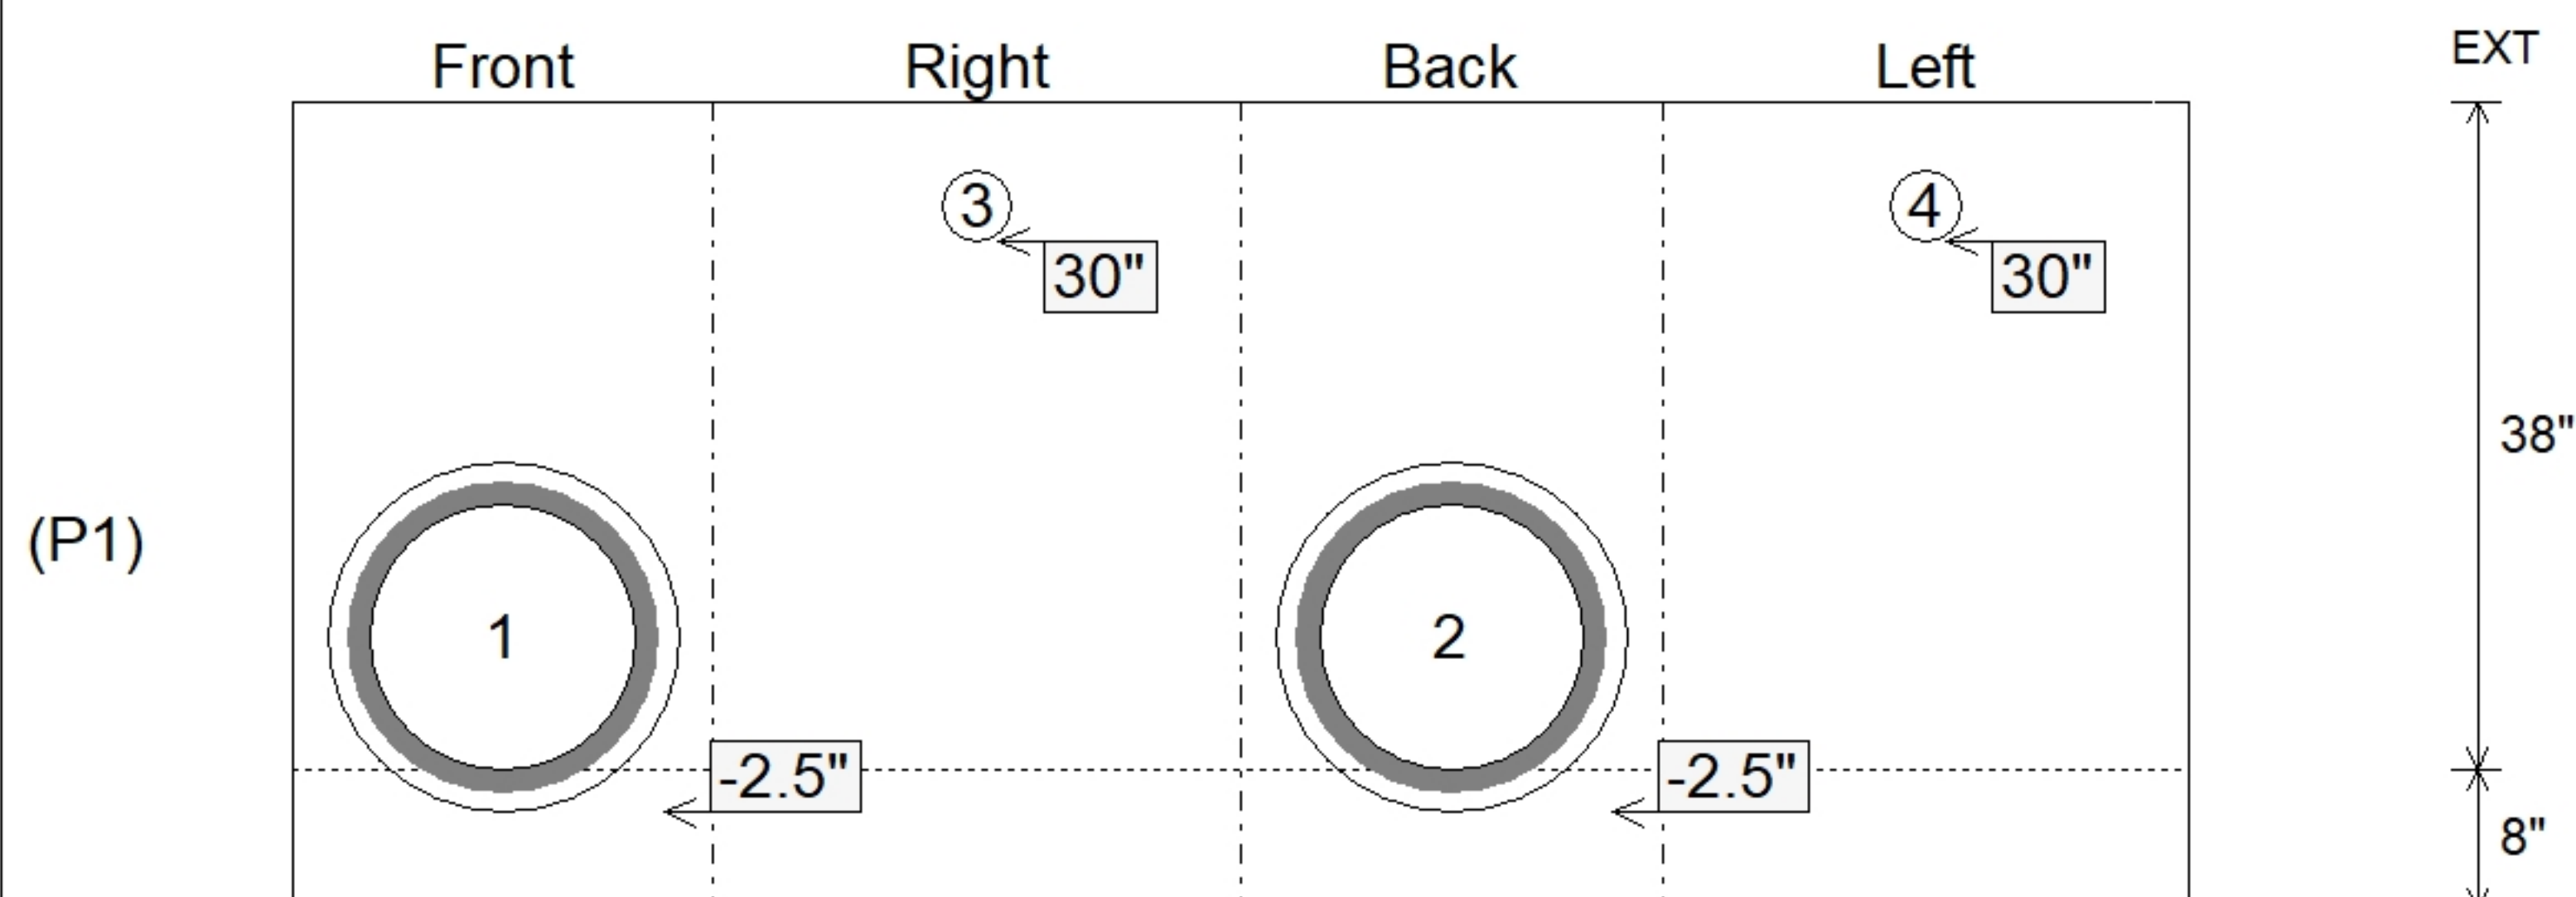

Submittal Drawing
10/2/2026 9:11:04 AM

SUBMITTAL
APPROVED BY: