



Floor (Bot): 1009.333'
Overall Height: 8.583'
Slack: 1"


Structure Total: 8768 lb

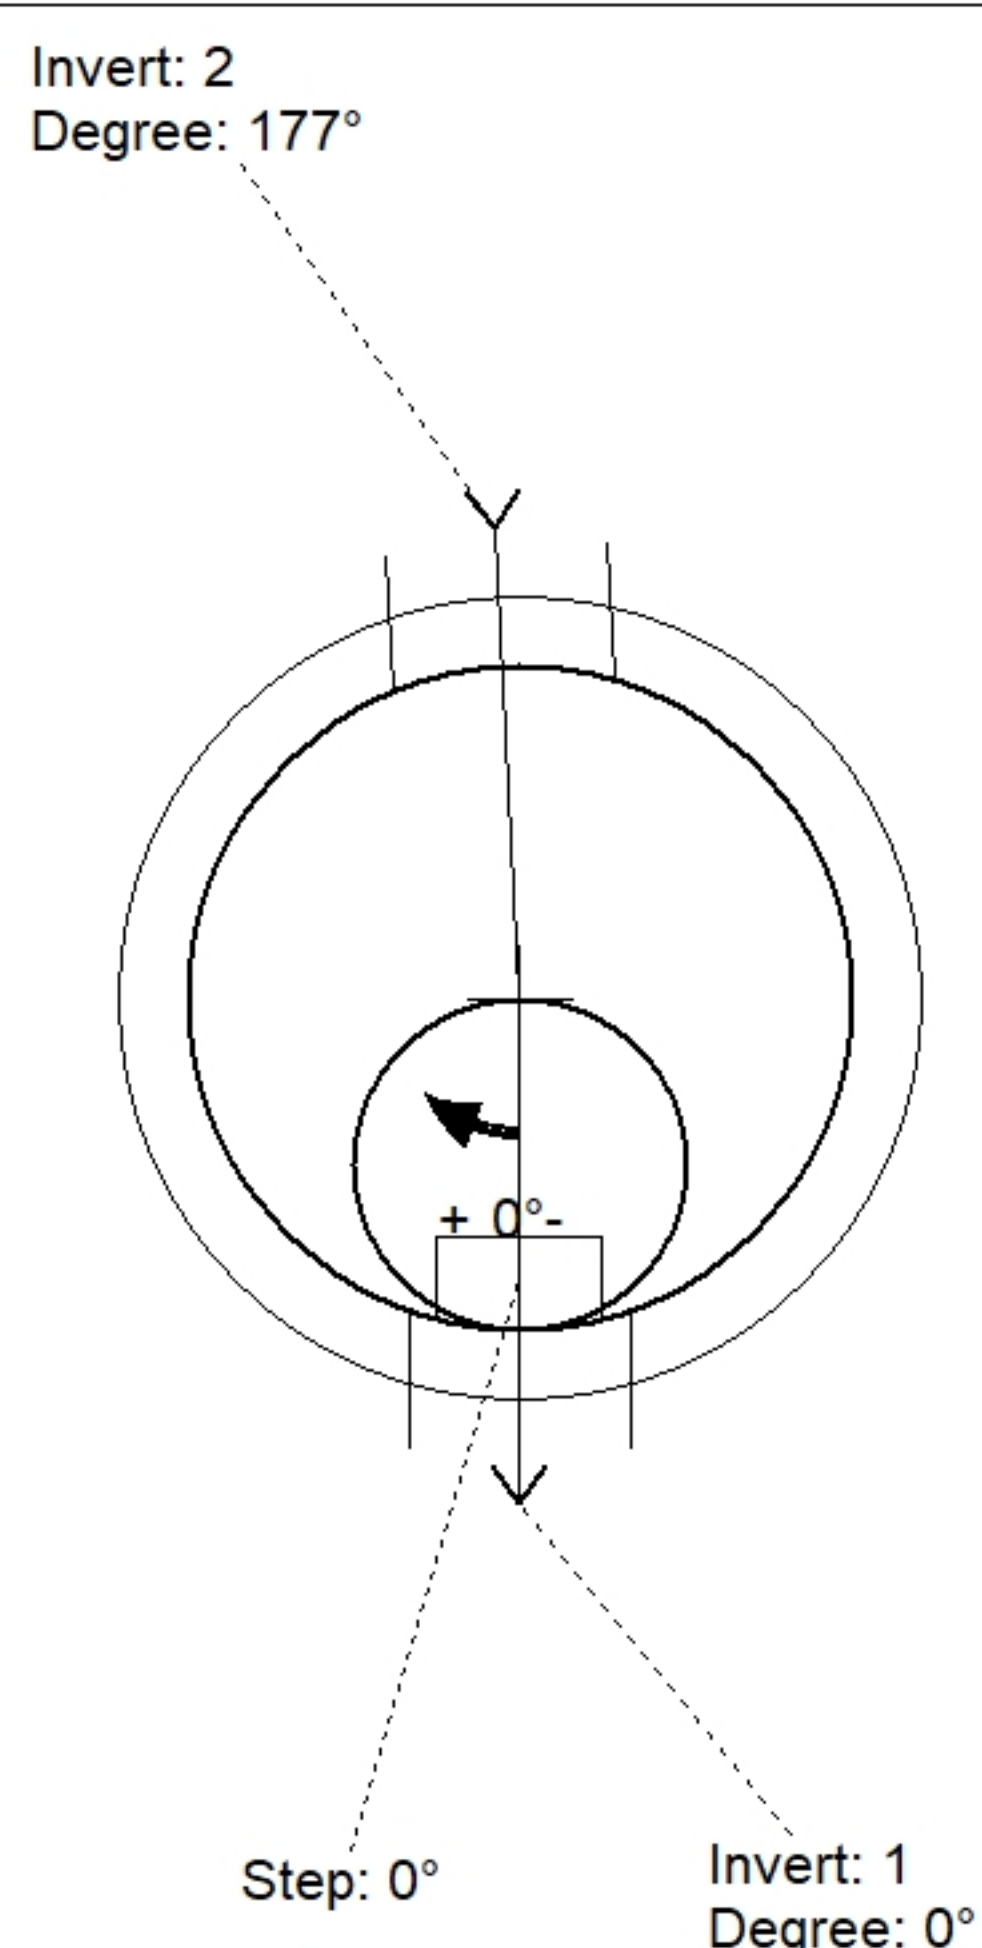

Position	Elev	Angle	Pipe	Pipe OD	Hole	Connector	Up ()	Ref
Rim	1018'							
Reducer								
Invert 1	1010'	0°	12" PVC SDR35	12.5"	16"	PSX 16M NYLO	0"	P1
Invert 2	1010.1'	177°	12" PVC SDR35	12.5"	16"	PSX 16M NYLO	1.2"	P1
Invert 3								
Invert 4								
Invert 5								
Invert 6								
Invert 7								
Invert 8								

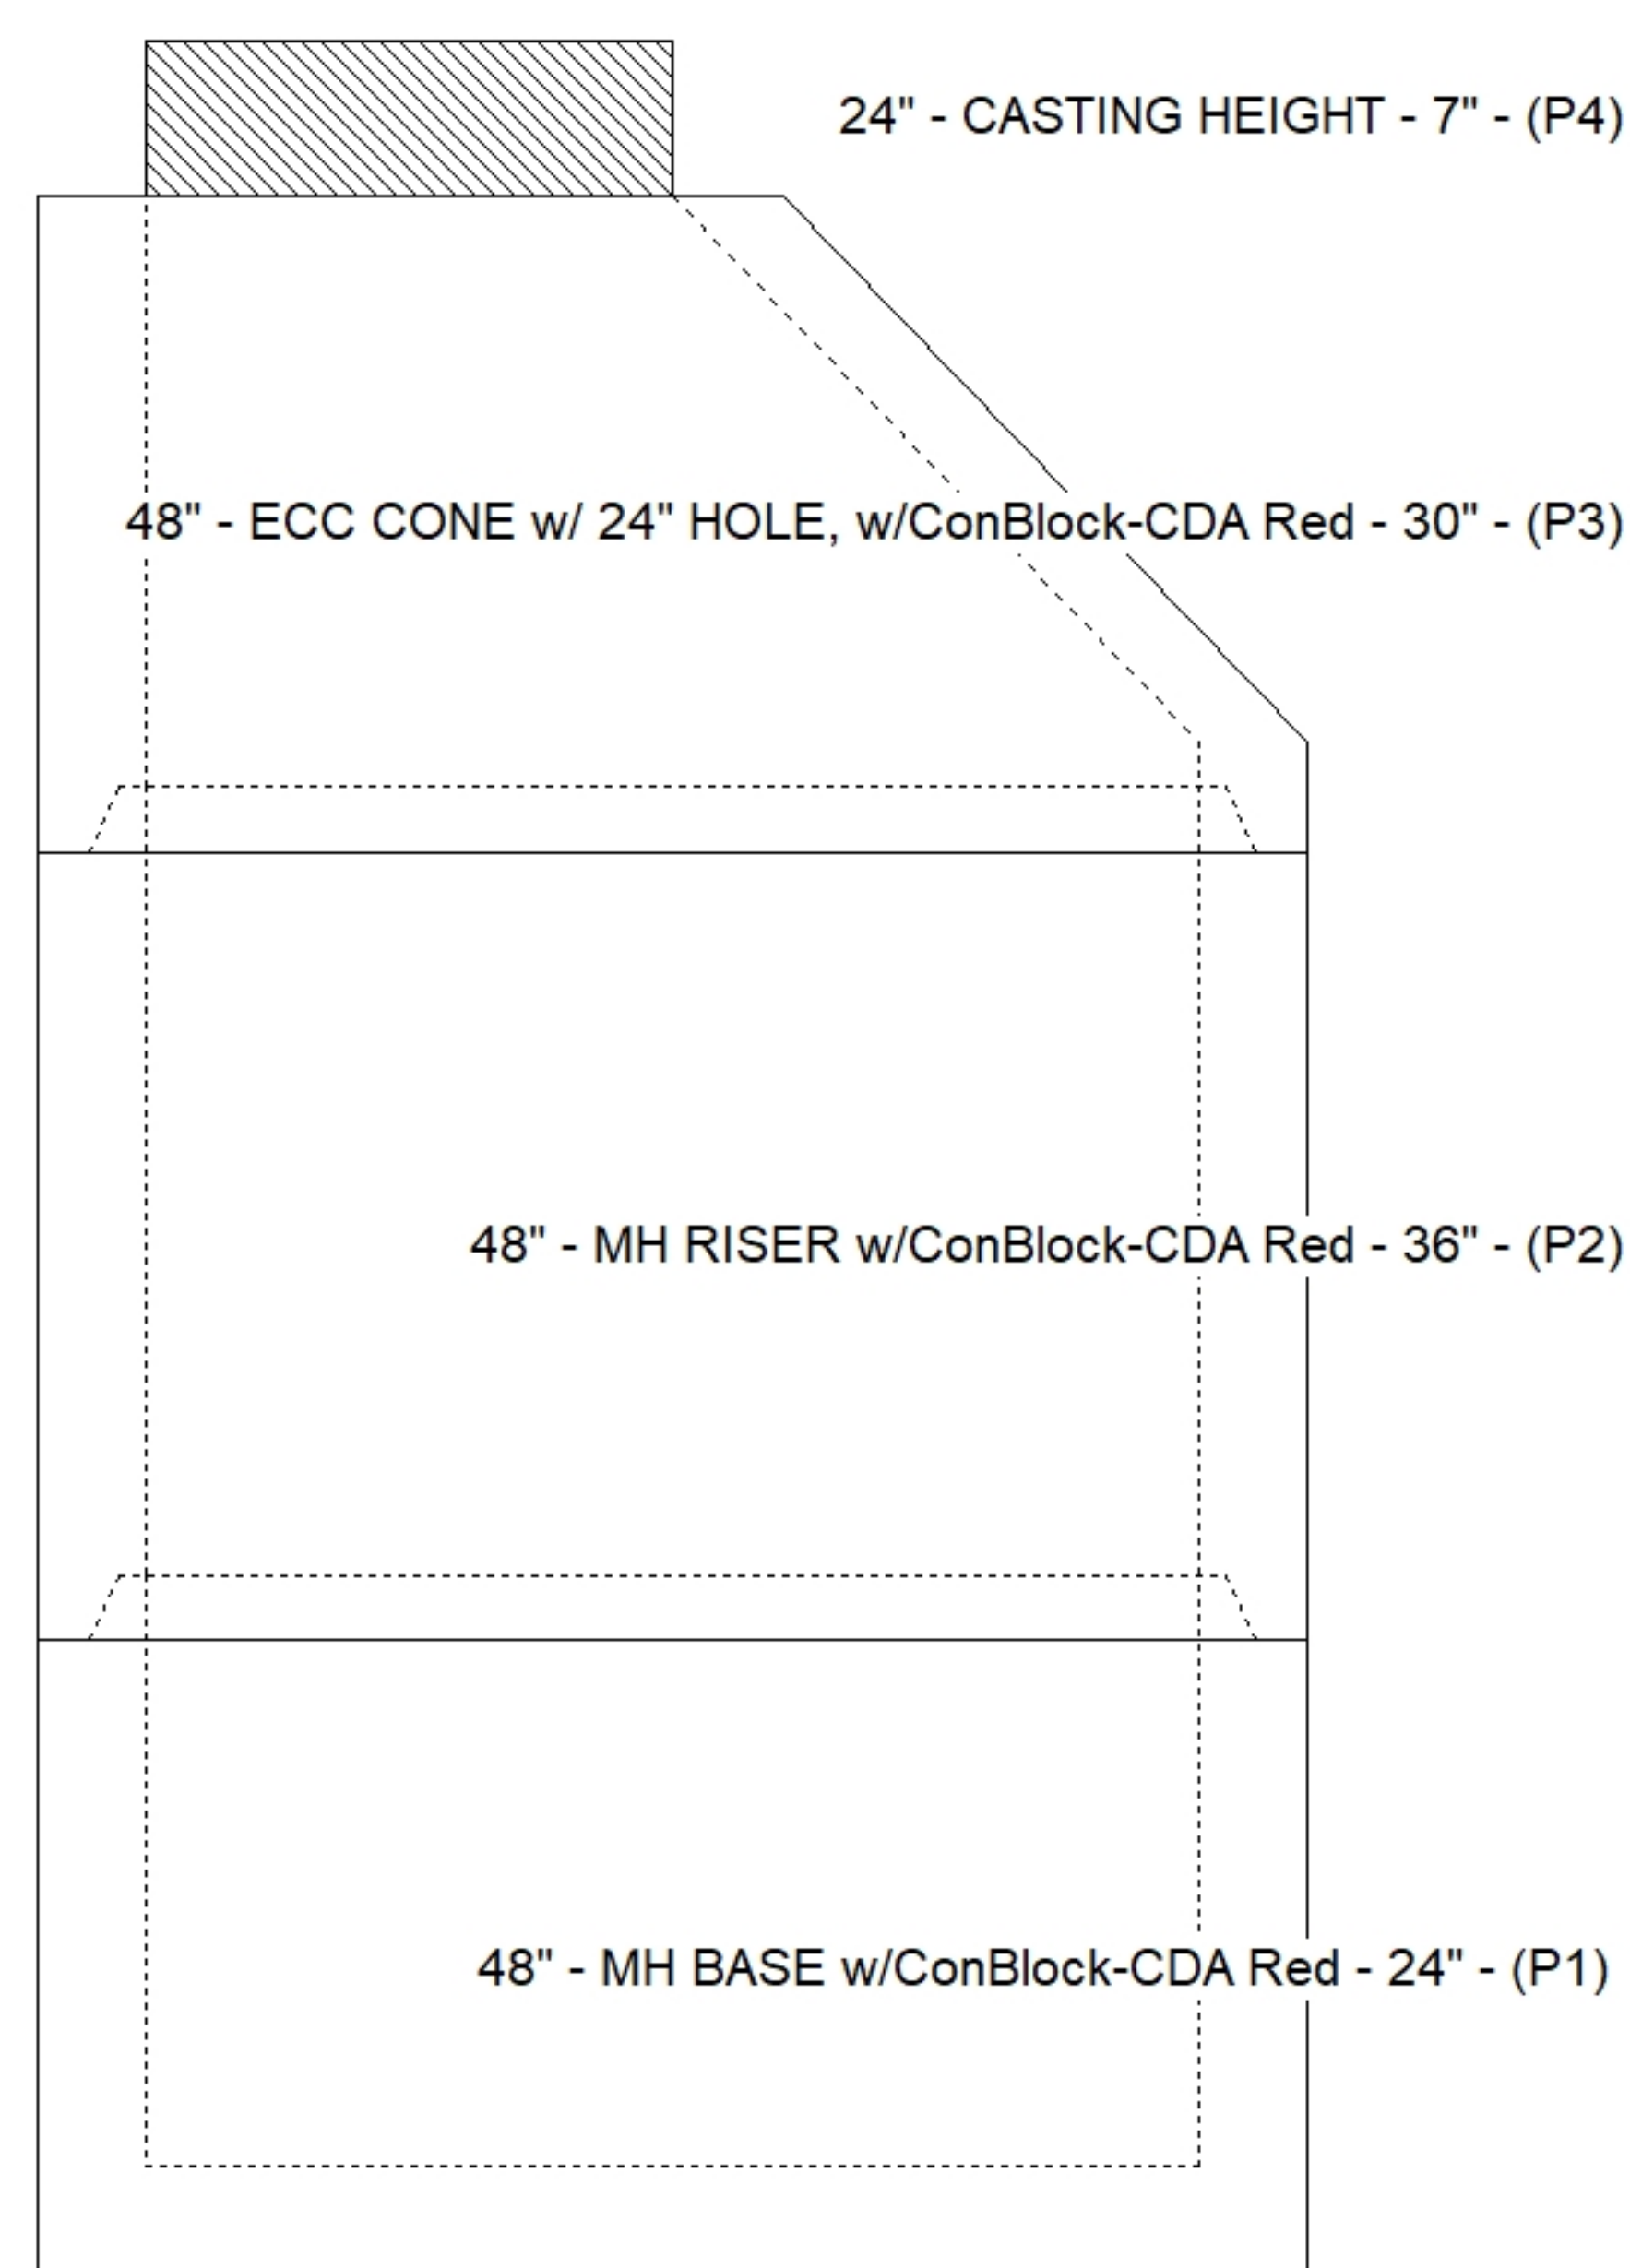

Default - Interior Dimensions

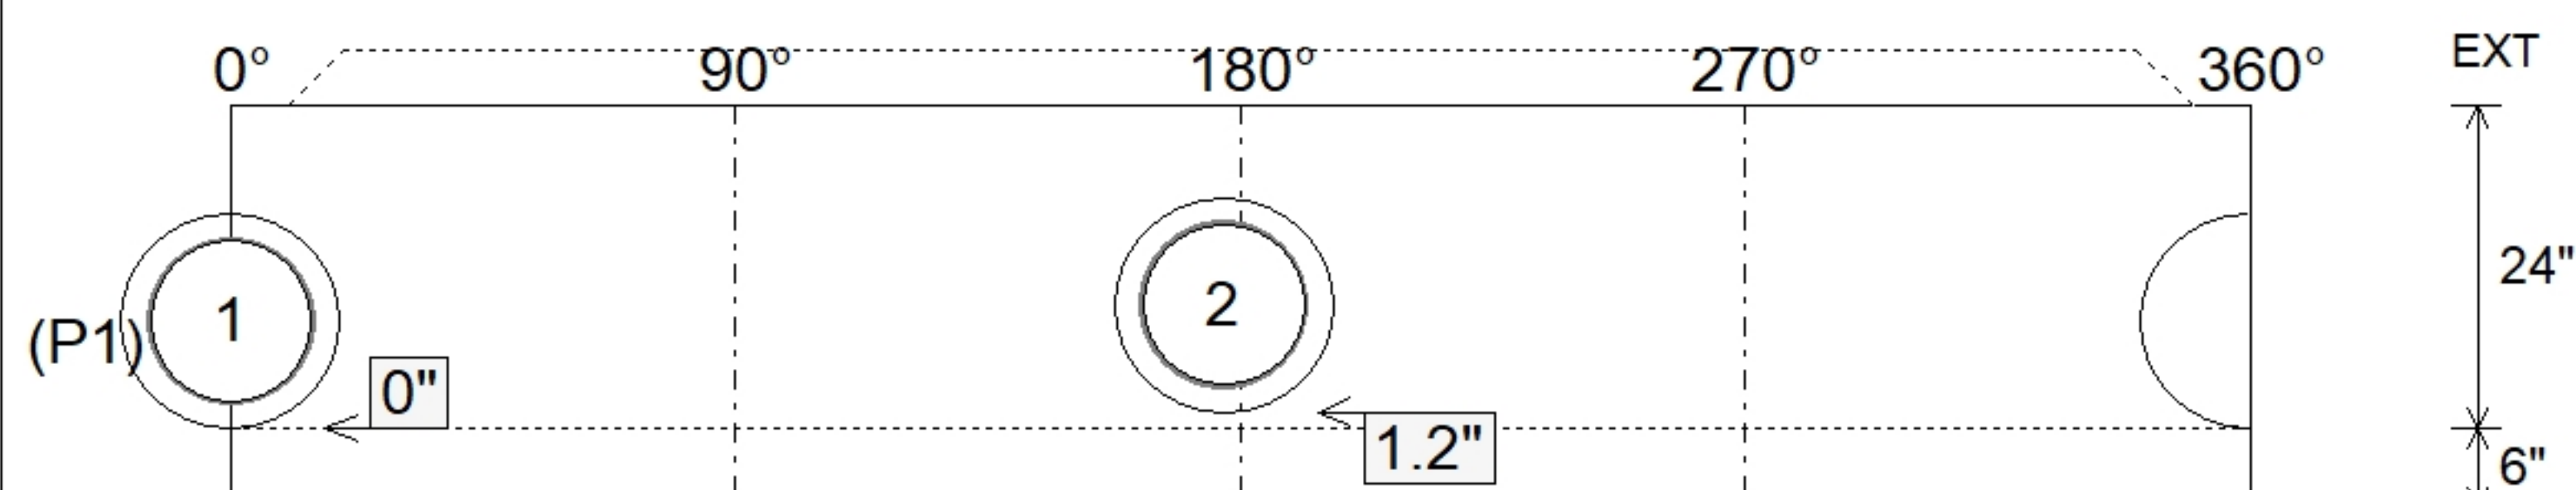

SUBMITTAL
APPROVED BY: