



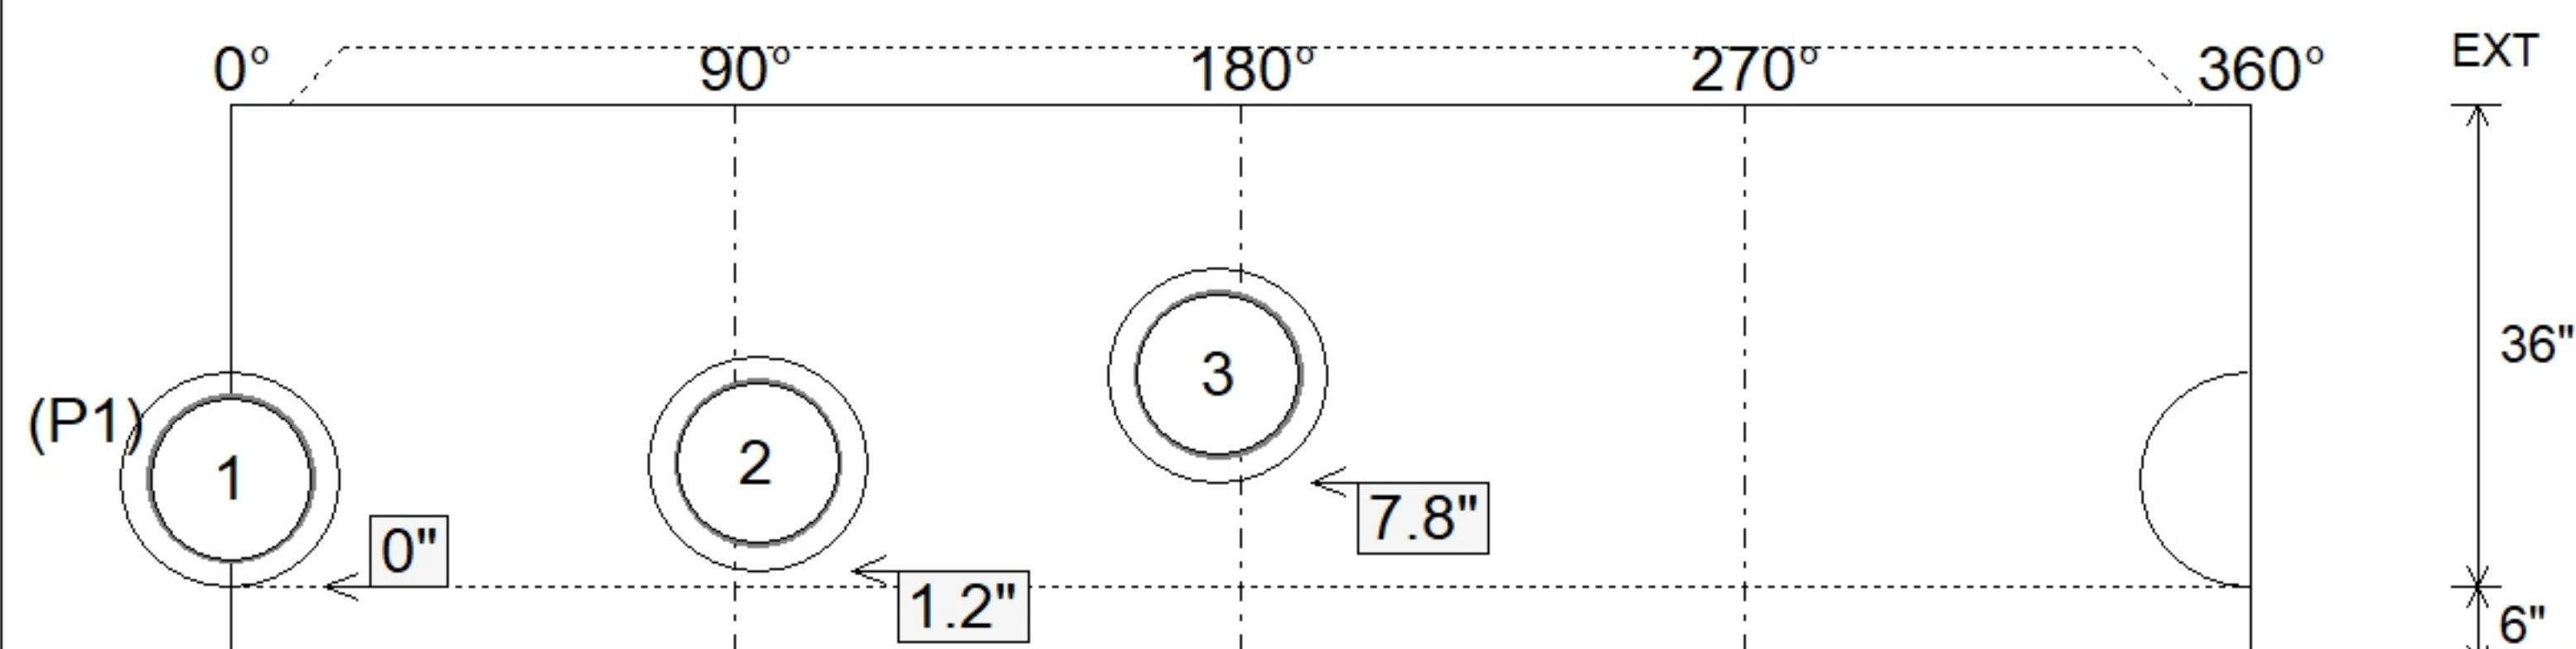

Floor (Bot): 1013.283'  
Overall Height: 7.583'  
Slack: 0.04"

Structure Total: 8168 lb

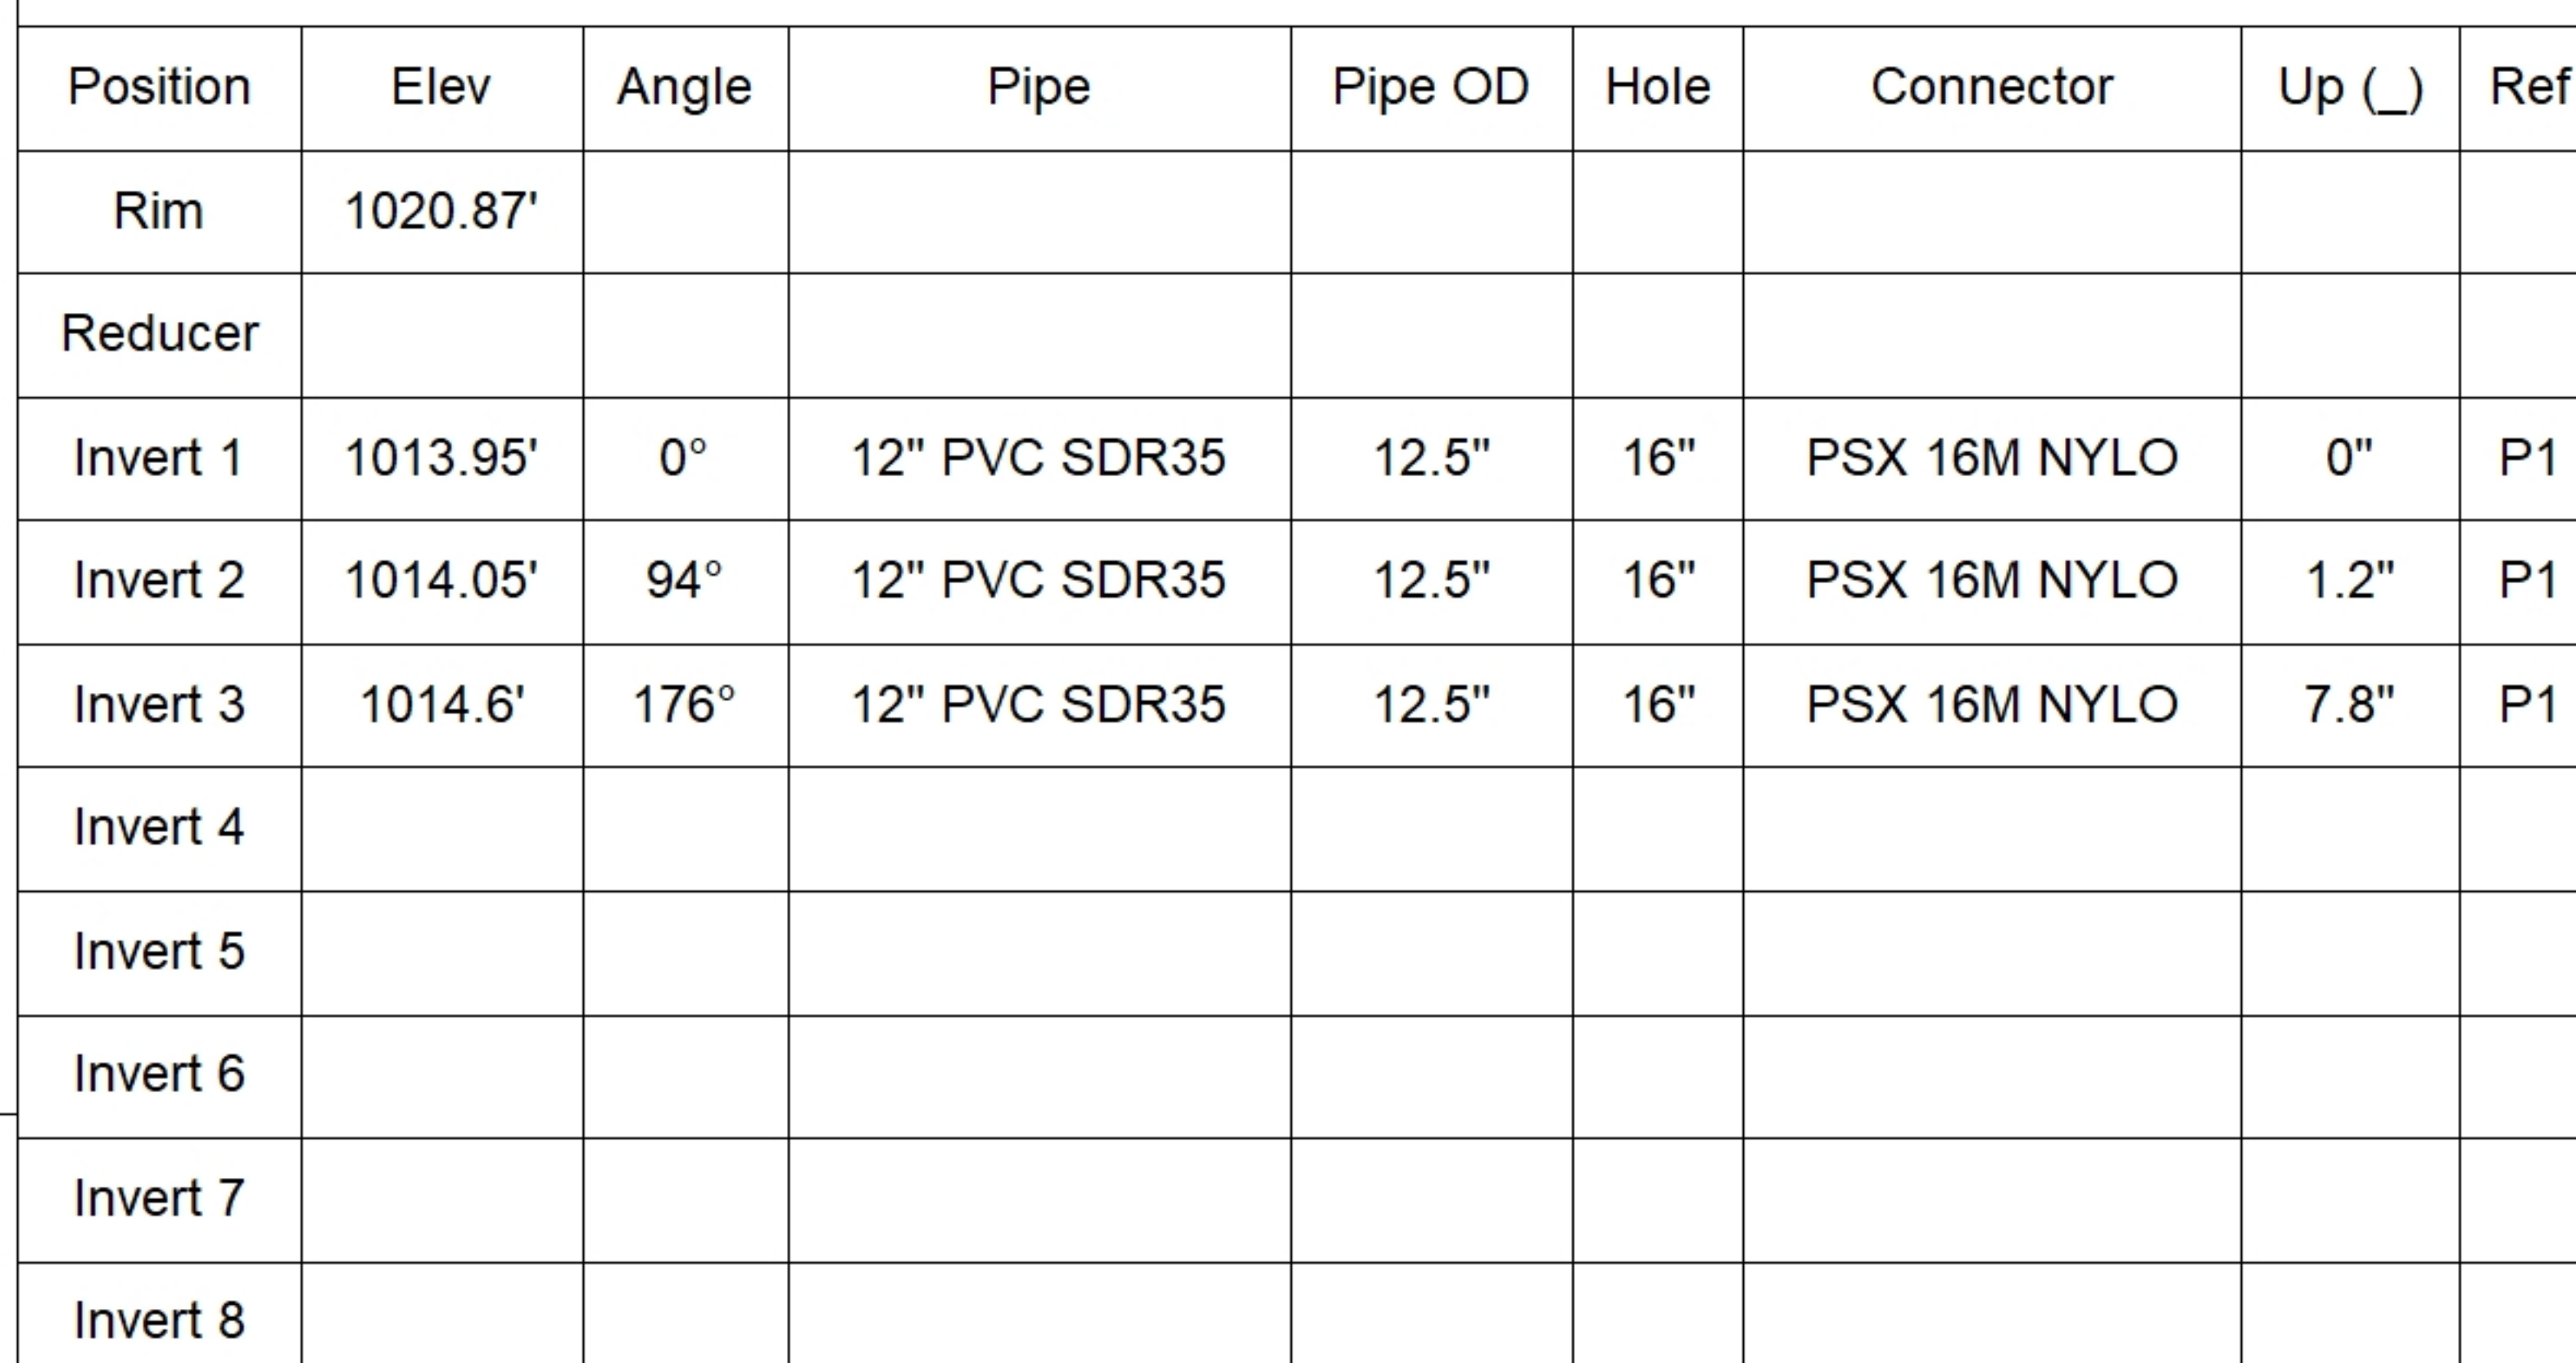

SUBMITTAL  
APPROVED BY: