
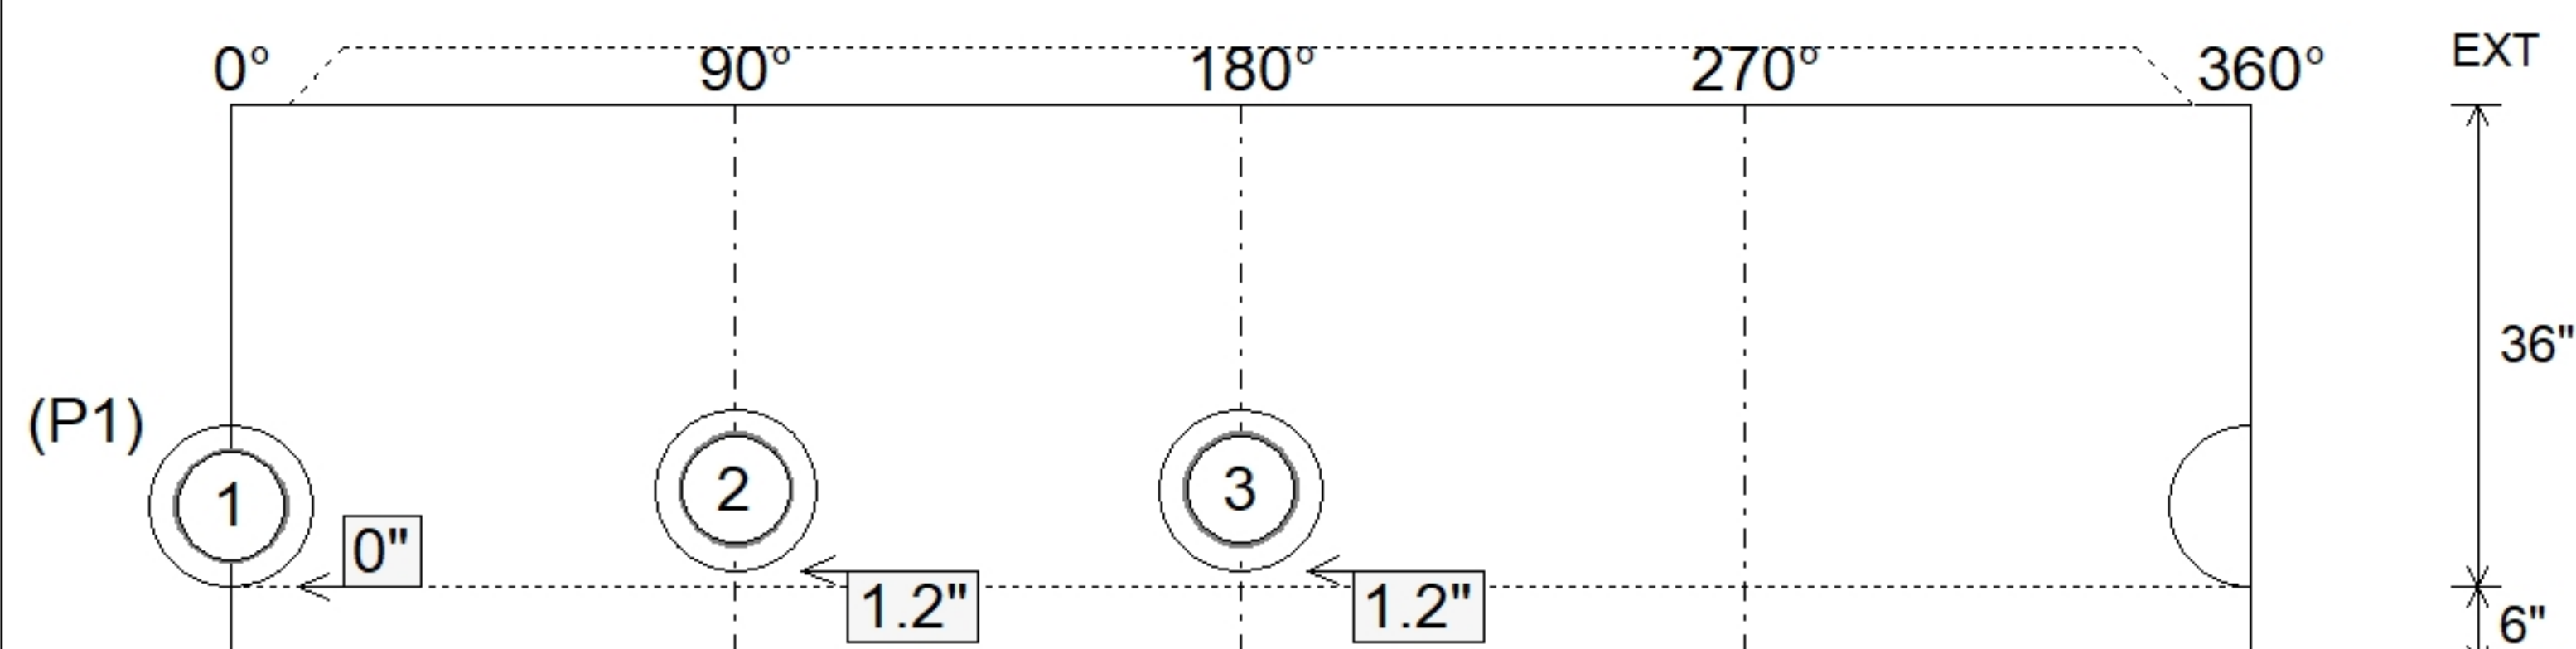


Floor (Bot): 1009.083'
Overall Height: 7.583'
Slack: 1"

Structure Total: 8282 lb

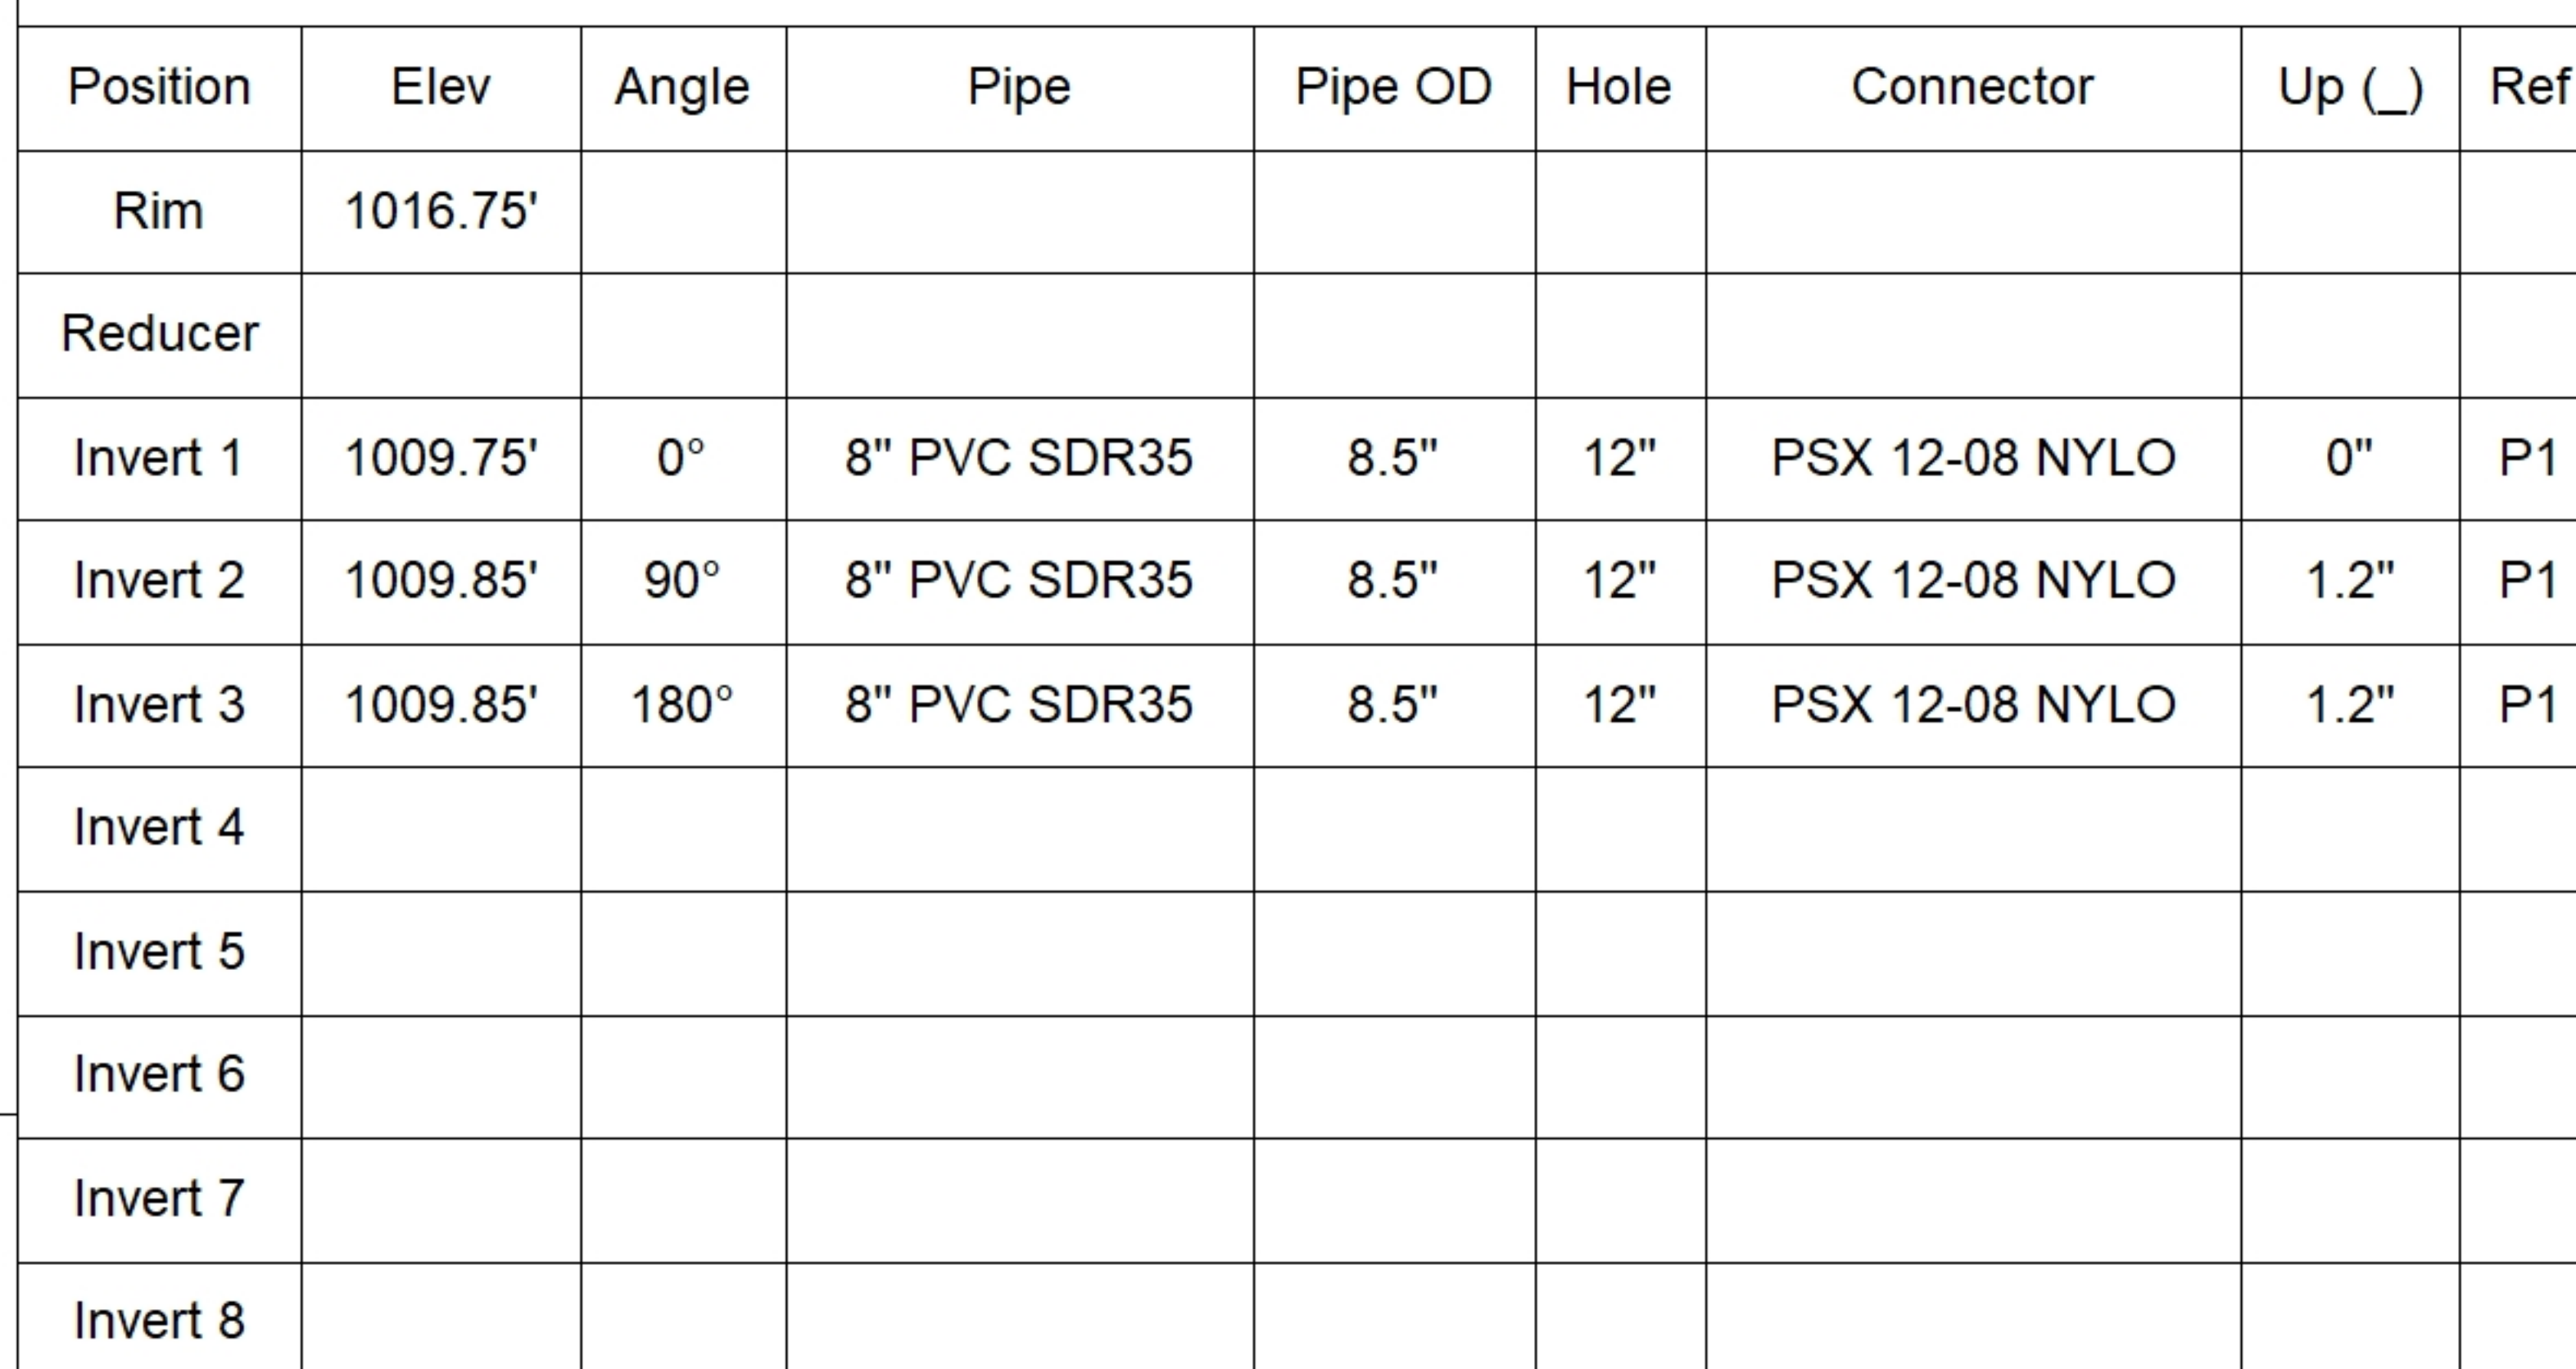

SUBMITTAL
APPROVED BY: