





Floor (Bot): 1018.773'
Overall Height: 7.333'
Slack: 0.76"


Structure Total: 7619 lb

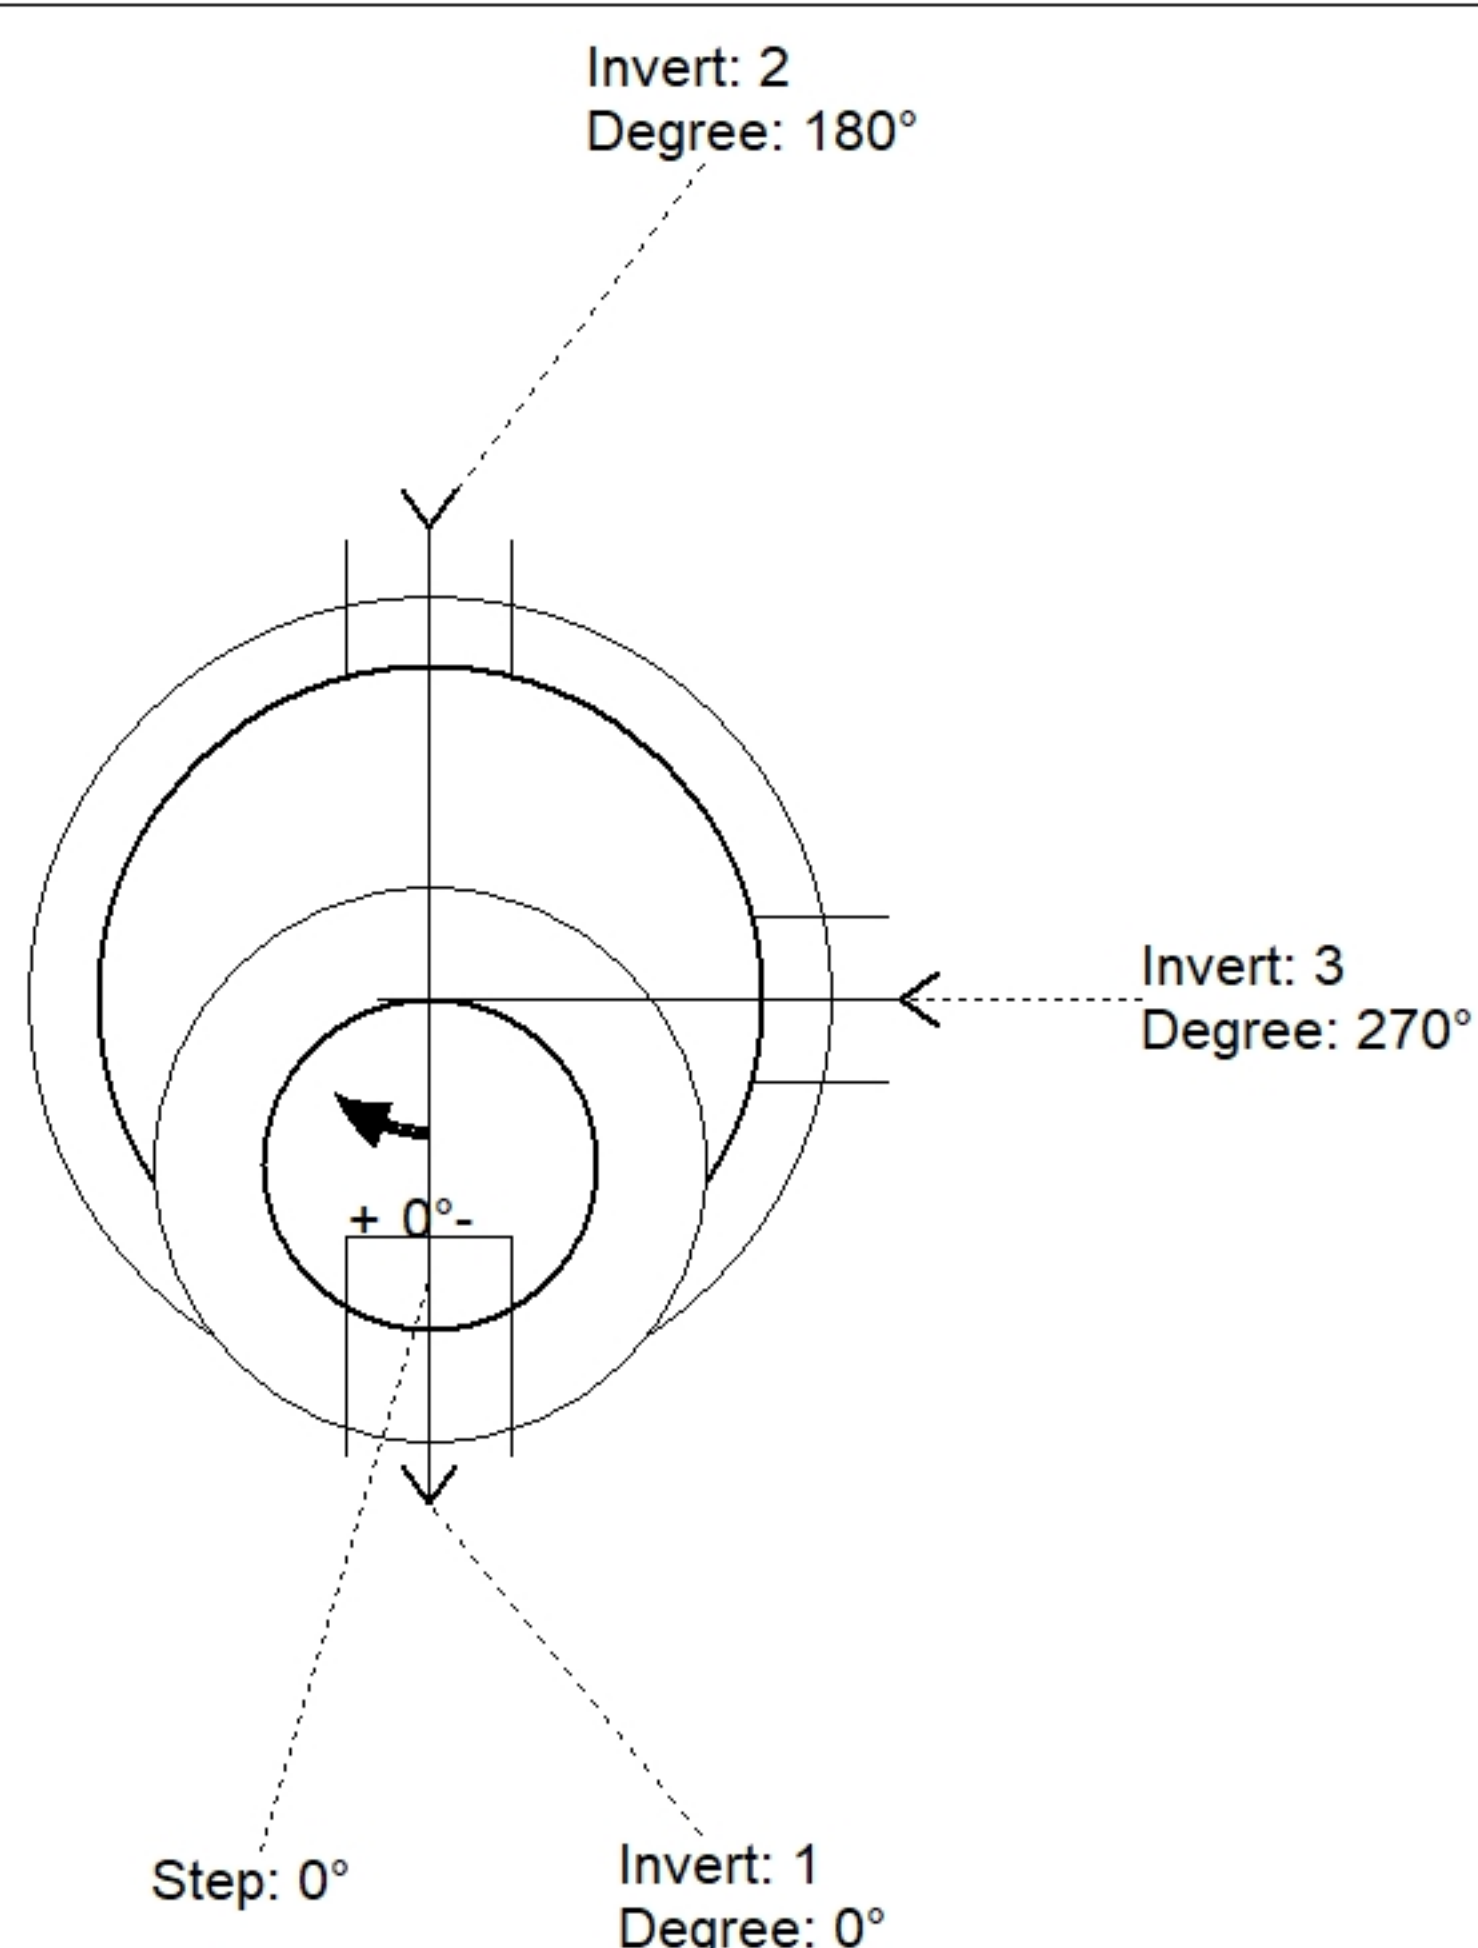

Position	Elev	Angle	Pipe	Pipe OD	Hole	Connector	Up (')	Ref
Rim	1026.17'							
Reducer								
Invert 1	1019.44'	0°	8" PVC SDR35	8.5"	12"	PSX 12-08 NYLO	0"	P1
Invert 2	1019.54'	180°	8" PVC SDR35	8.5"	12"	PSX 12-08 NYLO	1.2"	P1
Invert 3	1019.61'	270°	6" PVC SDR35	6.25"	12"	PSX 12-06 NYLO	1.04"	P1
Invert 4								
Invert 5								
Invert 6								
Invert 7								
Invert 8								

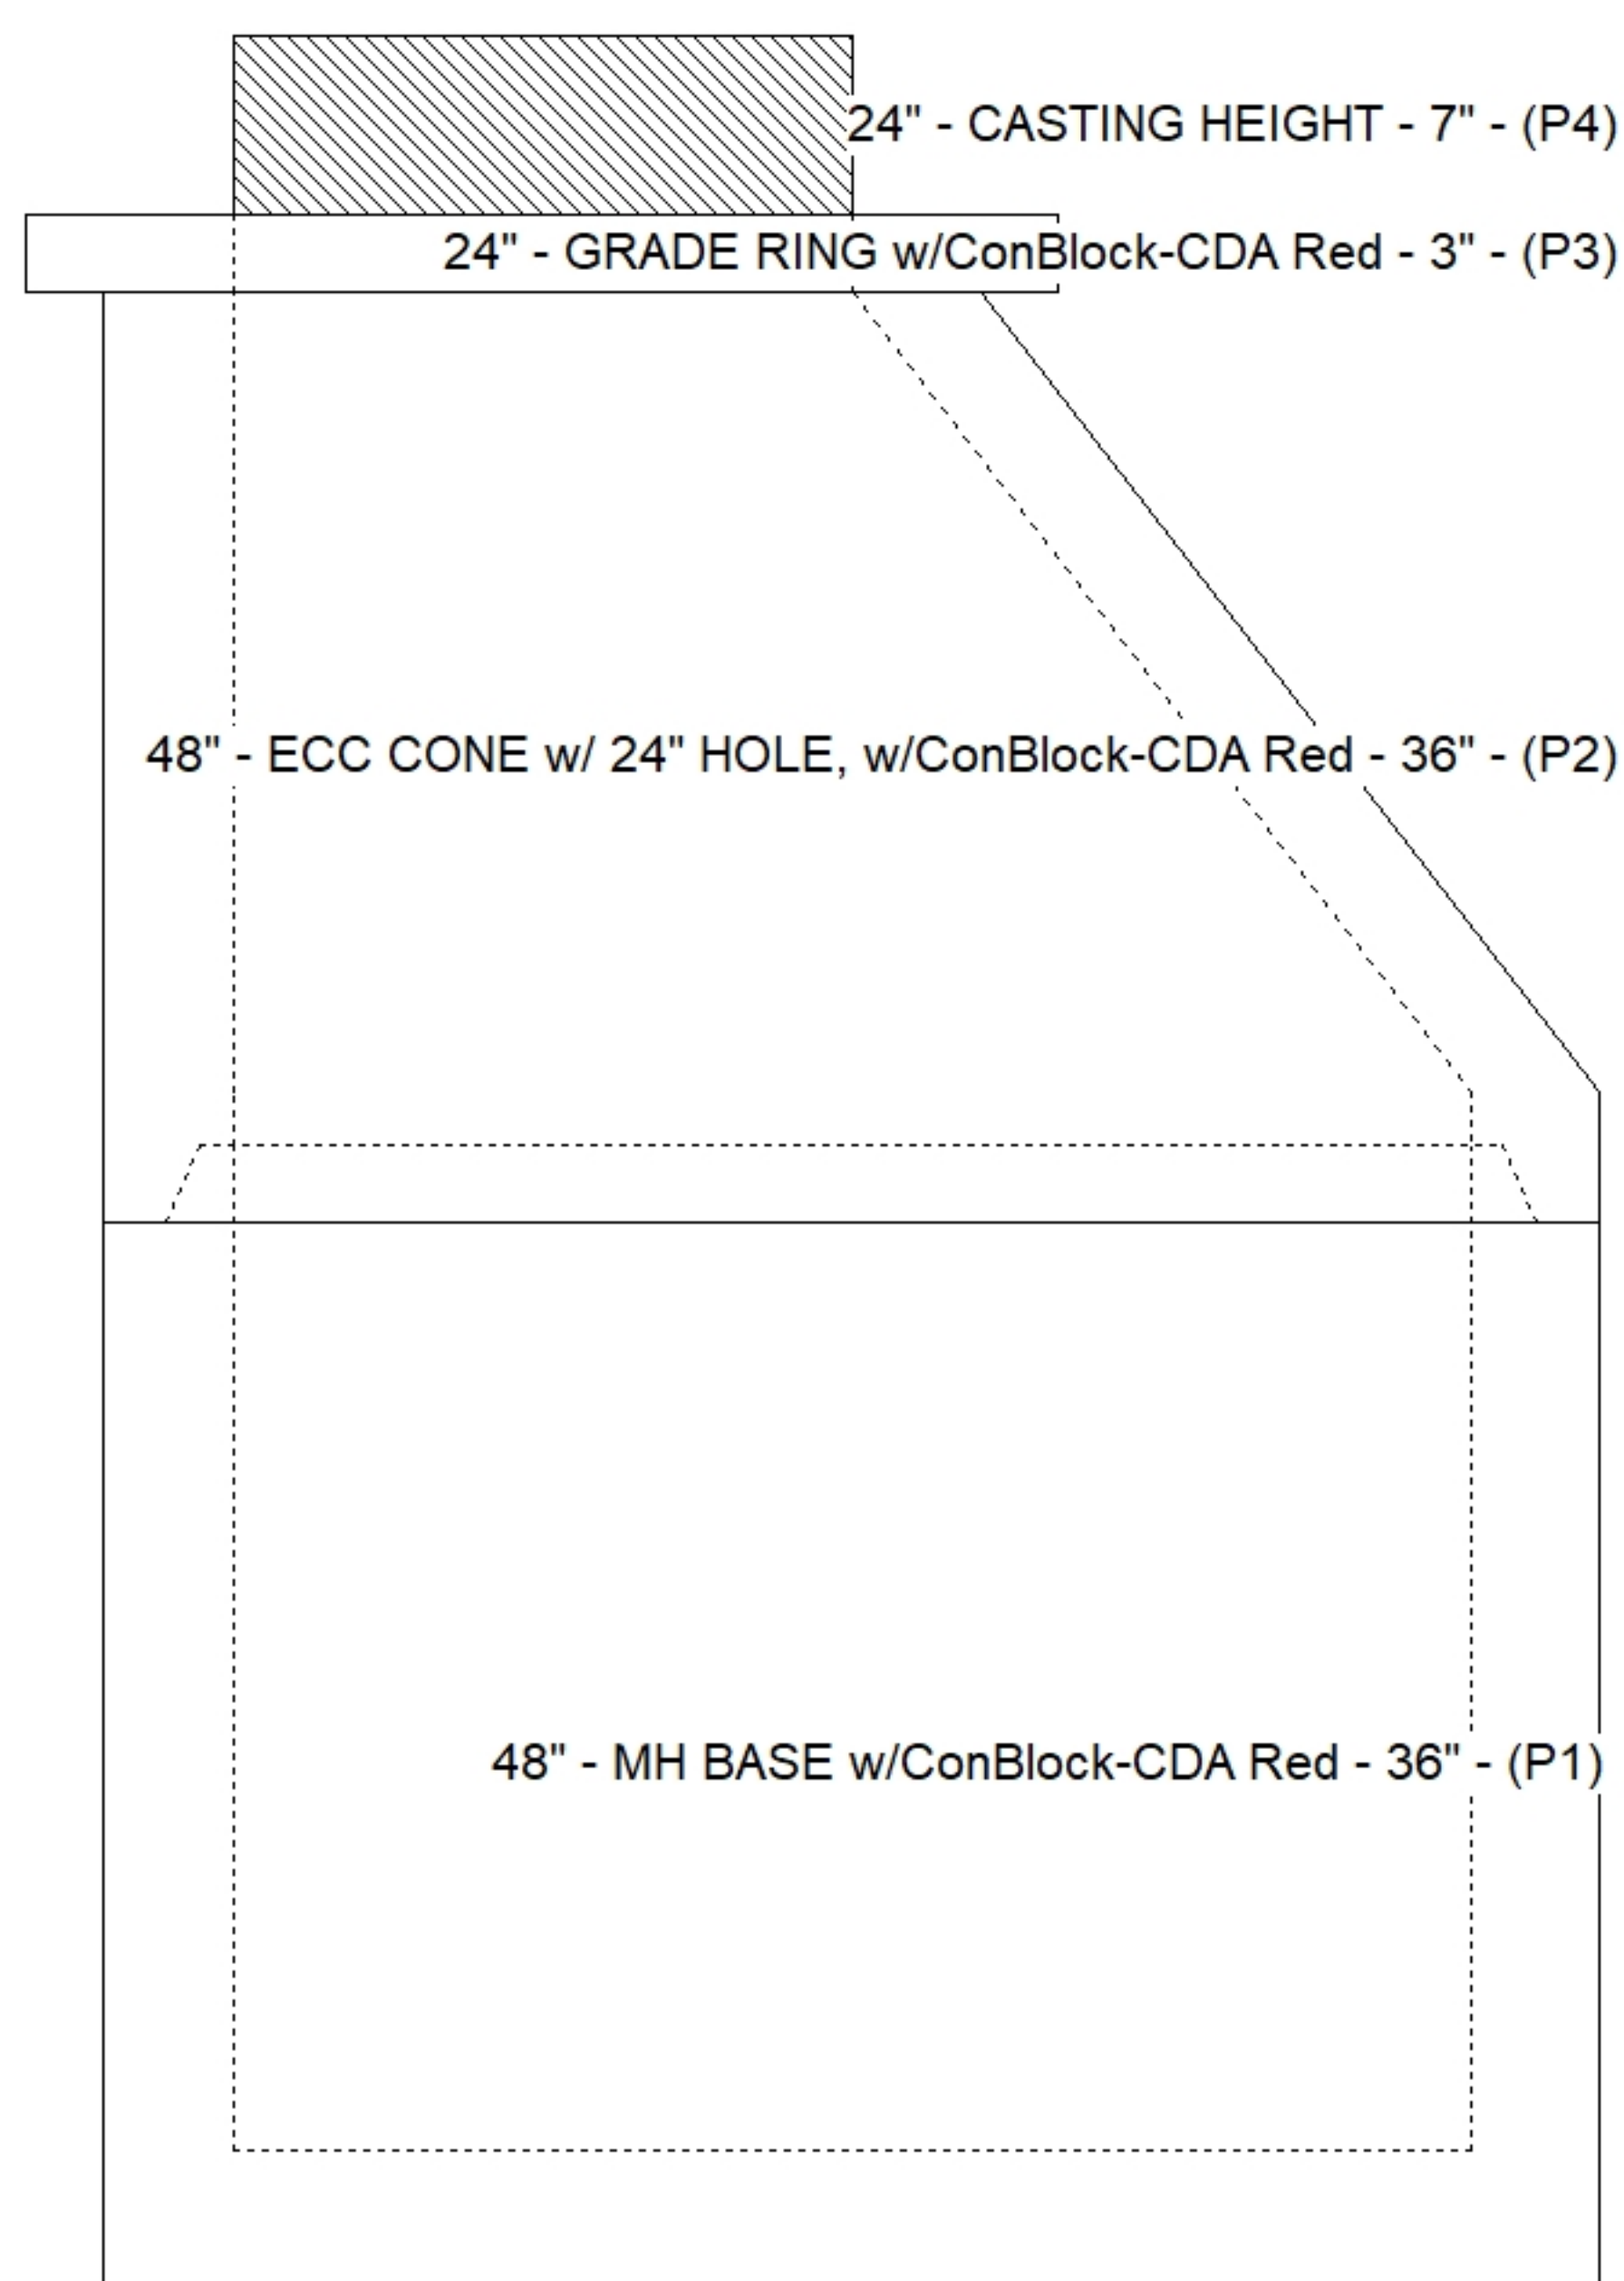

Default - Interior Dimensions

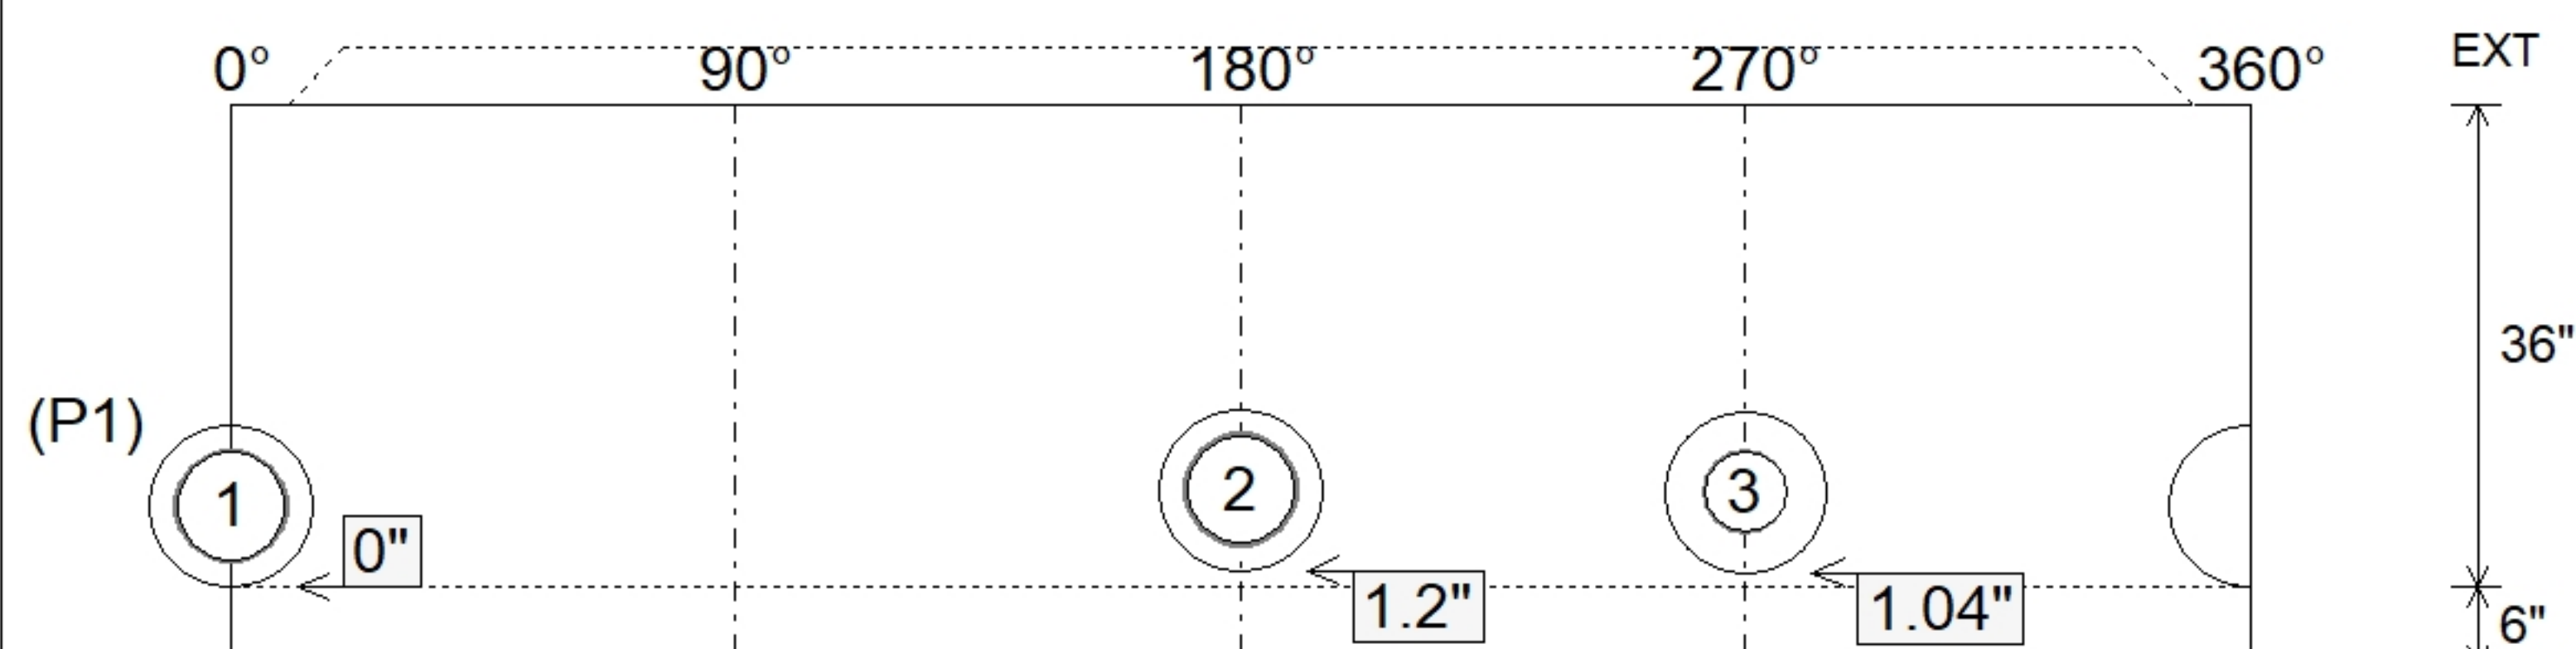

SUBMITTAL
APPROVED BY: