





Floor (Bot): 997.973'
Overall Height: 7.083'
Slack: 1"

	0 lb
	2251 lb
	3674 lb
	0 lb
	0 lb
	0 lb
	1440 lb
	0 lb
	0 lb
	16 lb
	0 lb


Structure Total:	7381 lb

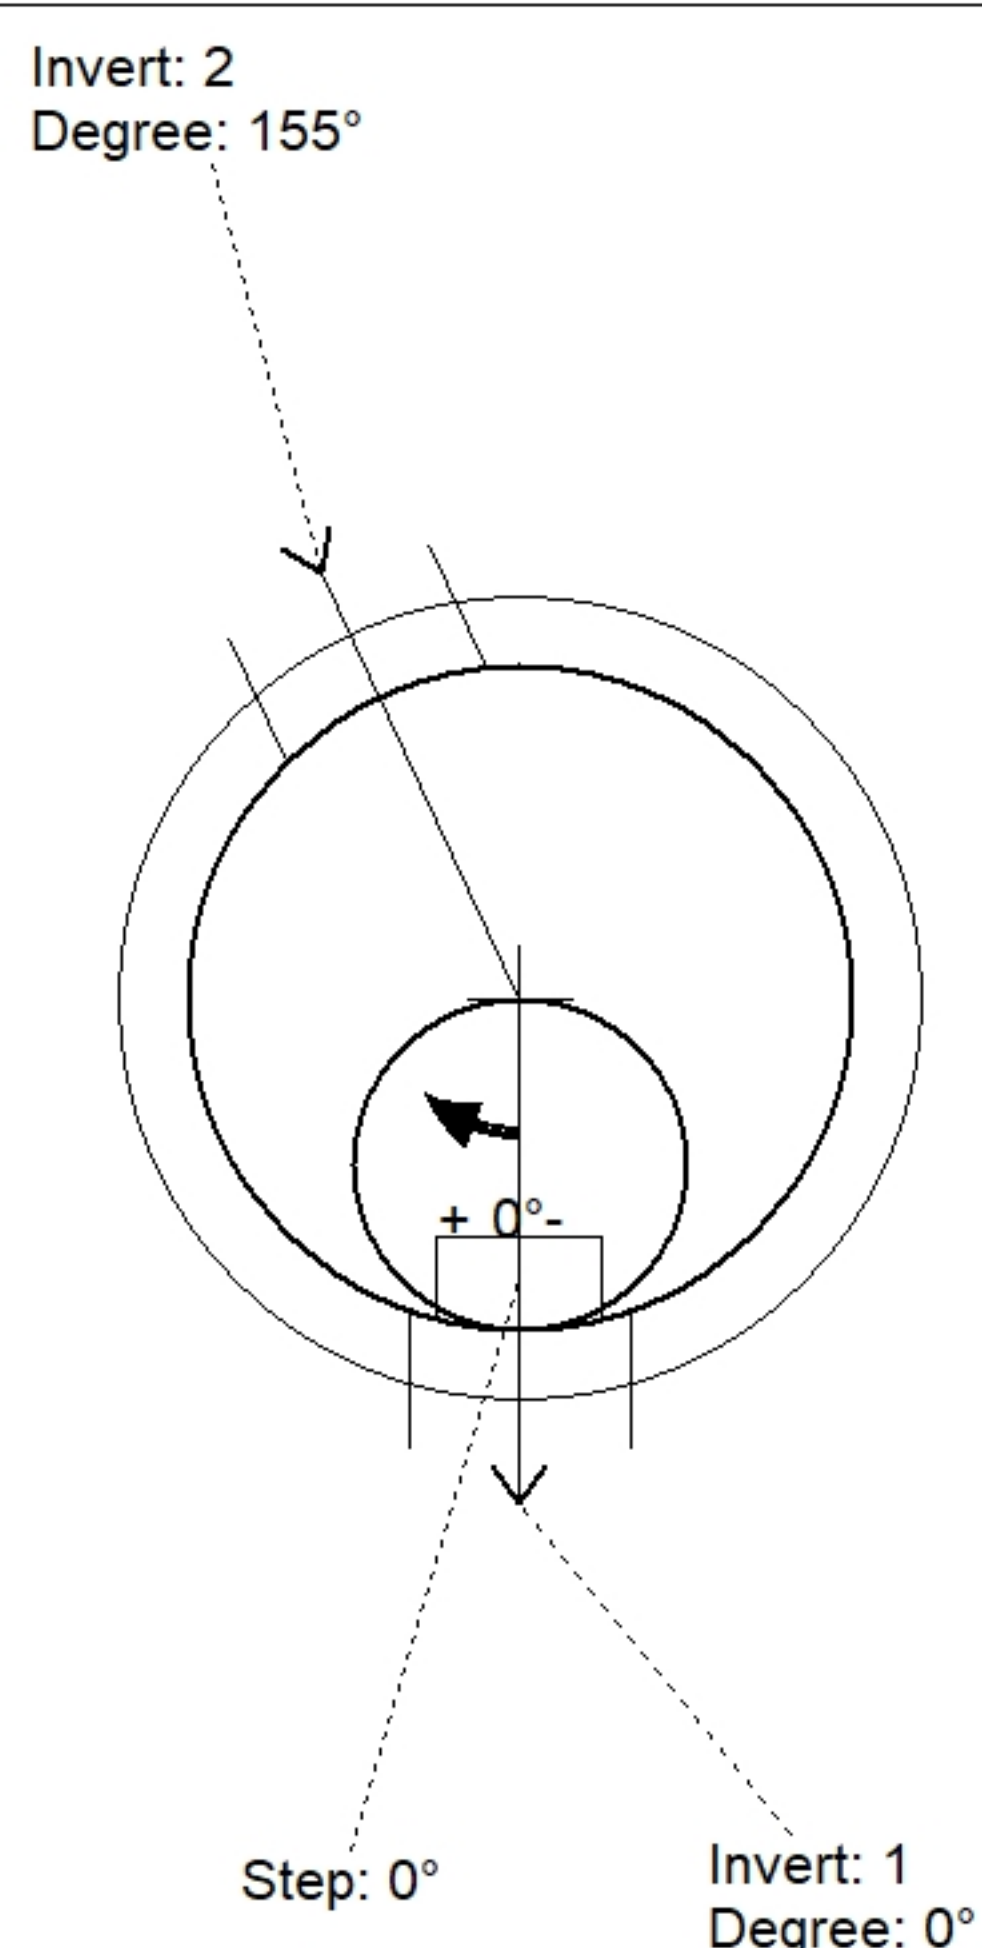

Position	Elev	Angle	Pipe	Pipe OD	Hole	Connector	Up (_)	Ref
Rim	1005.14'							
Reducer								
Invert 1	998.64'	0°	12" PVC SDR35	12.5"	16"	PSX 16M NYLO	0"	P1
Invert 2	998.74'	155°	12" PVC SDR35	12.5"	16"	PSX 16M NYLO	1.2"	P1
Invert 3								
Invert 4								
Invert 5								
Invert 6								
Invert 7								
Invert 8								

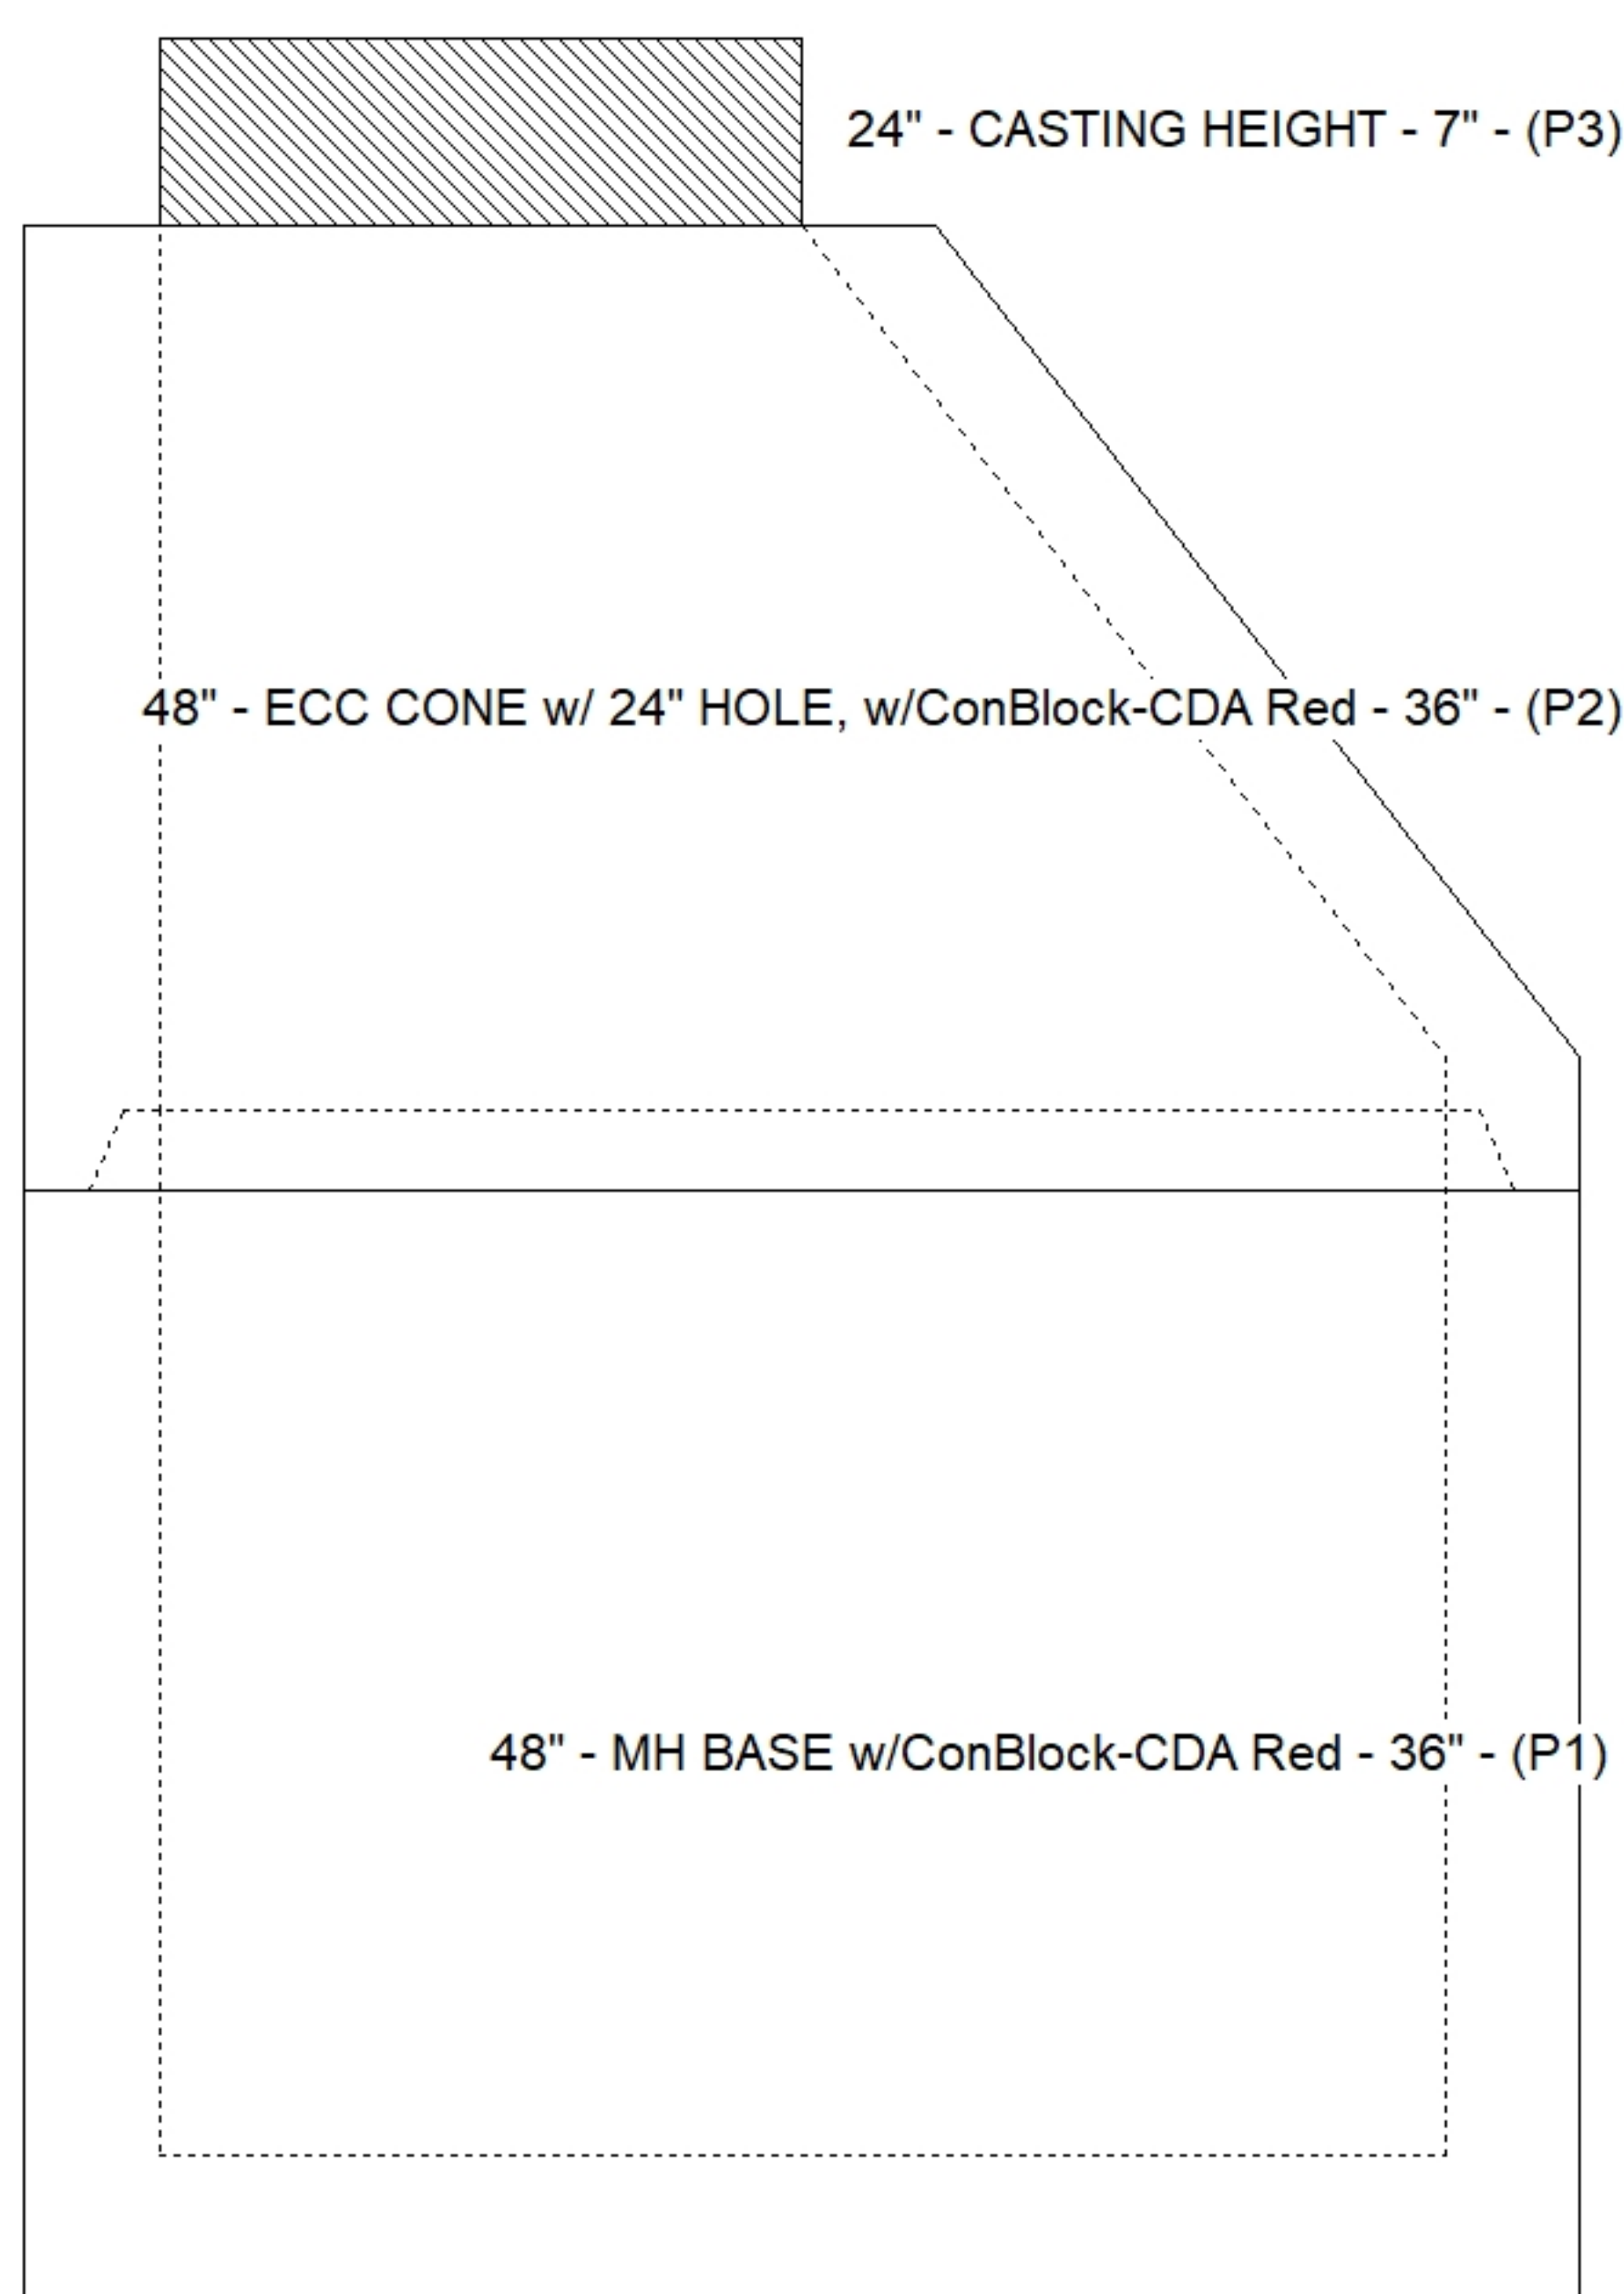

Default - Interior Dimensions

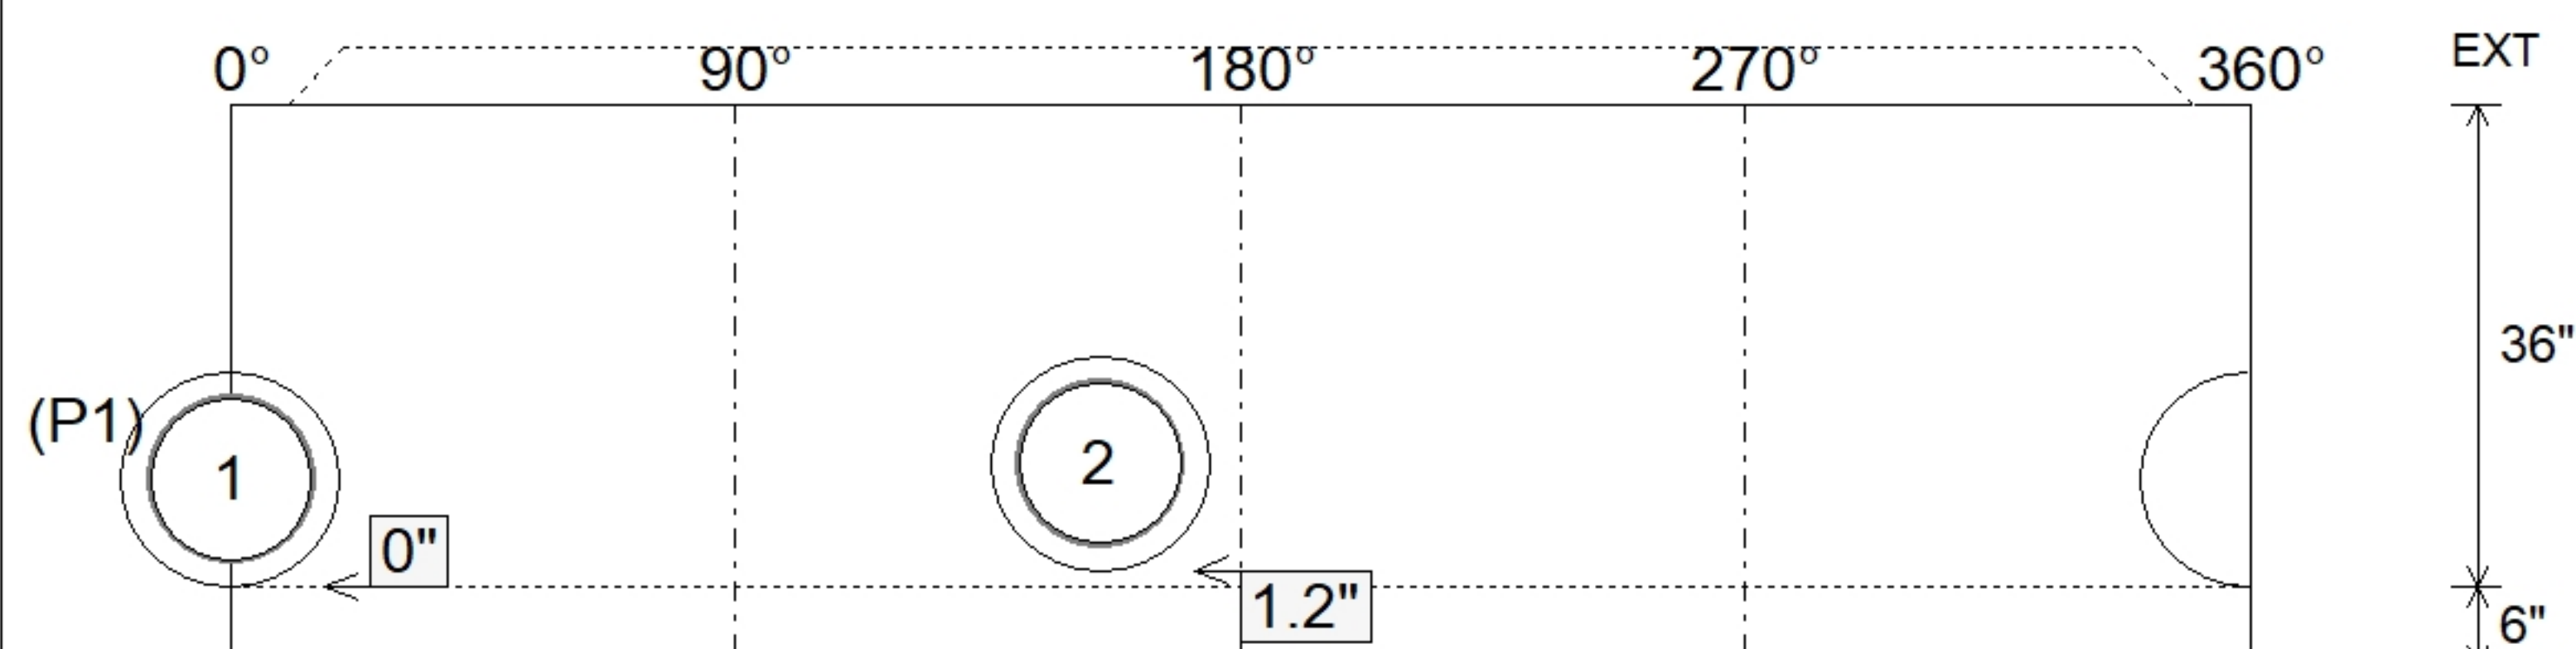

SUBMITTAL
APPROVED BY: