



Floor (Bot): 999.693'
Overall Height: 7.417'
Slack: 0.96"


Structure Total: 7611 lb

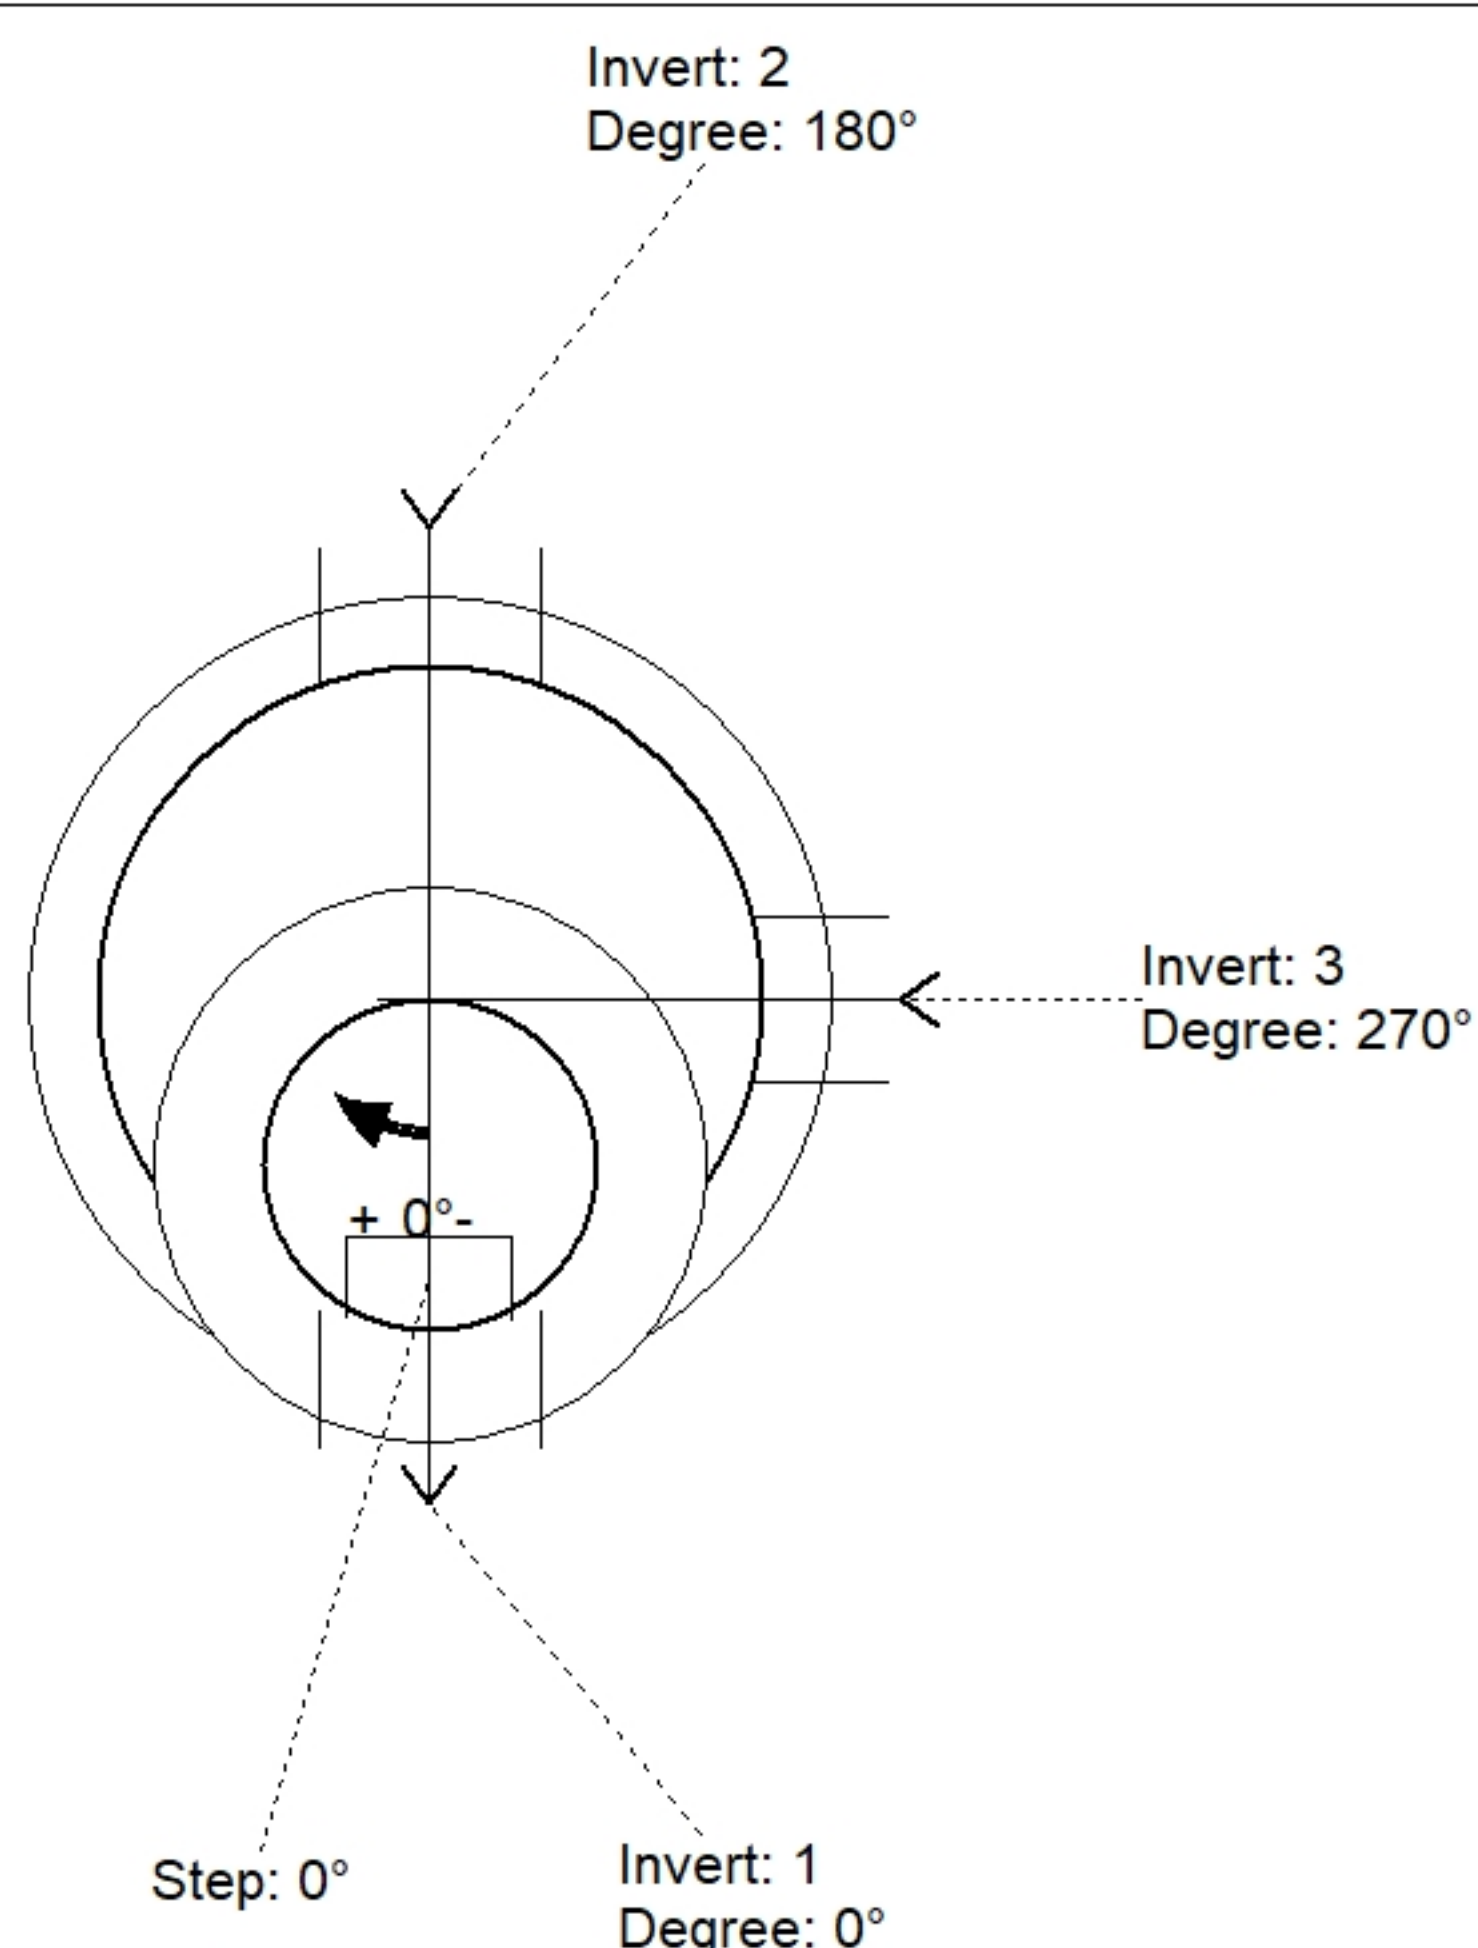

Position	Elev	Angle	Pipe	Pipe OD	Hole	Connector	Up (')	Remarks
Rim	1007.19'							
Reducer								
Invert 1	1000.36'	0°	12" PVC SDR35	12.5"	16"	PSX 16M NYLO	0"	Pipe
Invert 2	1000.46'	180°	12" PVC SDR35	12.5"	16"	PSX 16M NYLO	1.2"	Pipe
Invert 3	1000.69'	270°	8" PVC SDR35	8.5"	12"	PSX 12-08 NYLO	3.96"	Pipe
Invert 4								
Invert 5								
Invert 6								
Invert 7								
Invert 8								

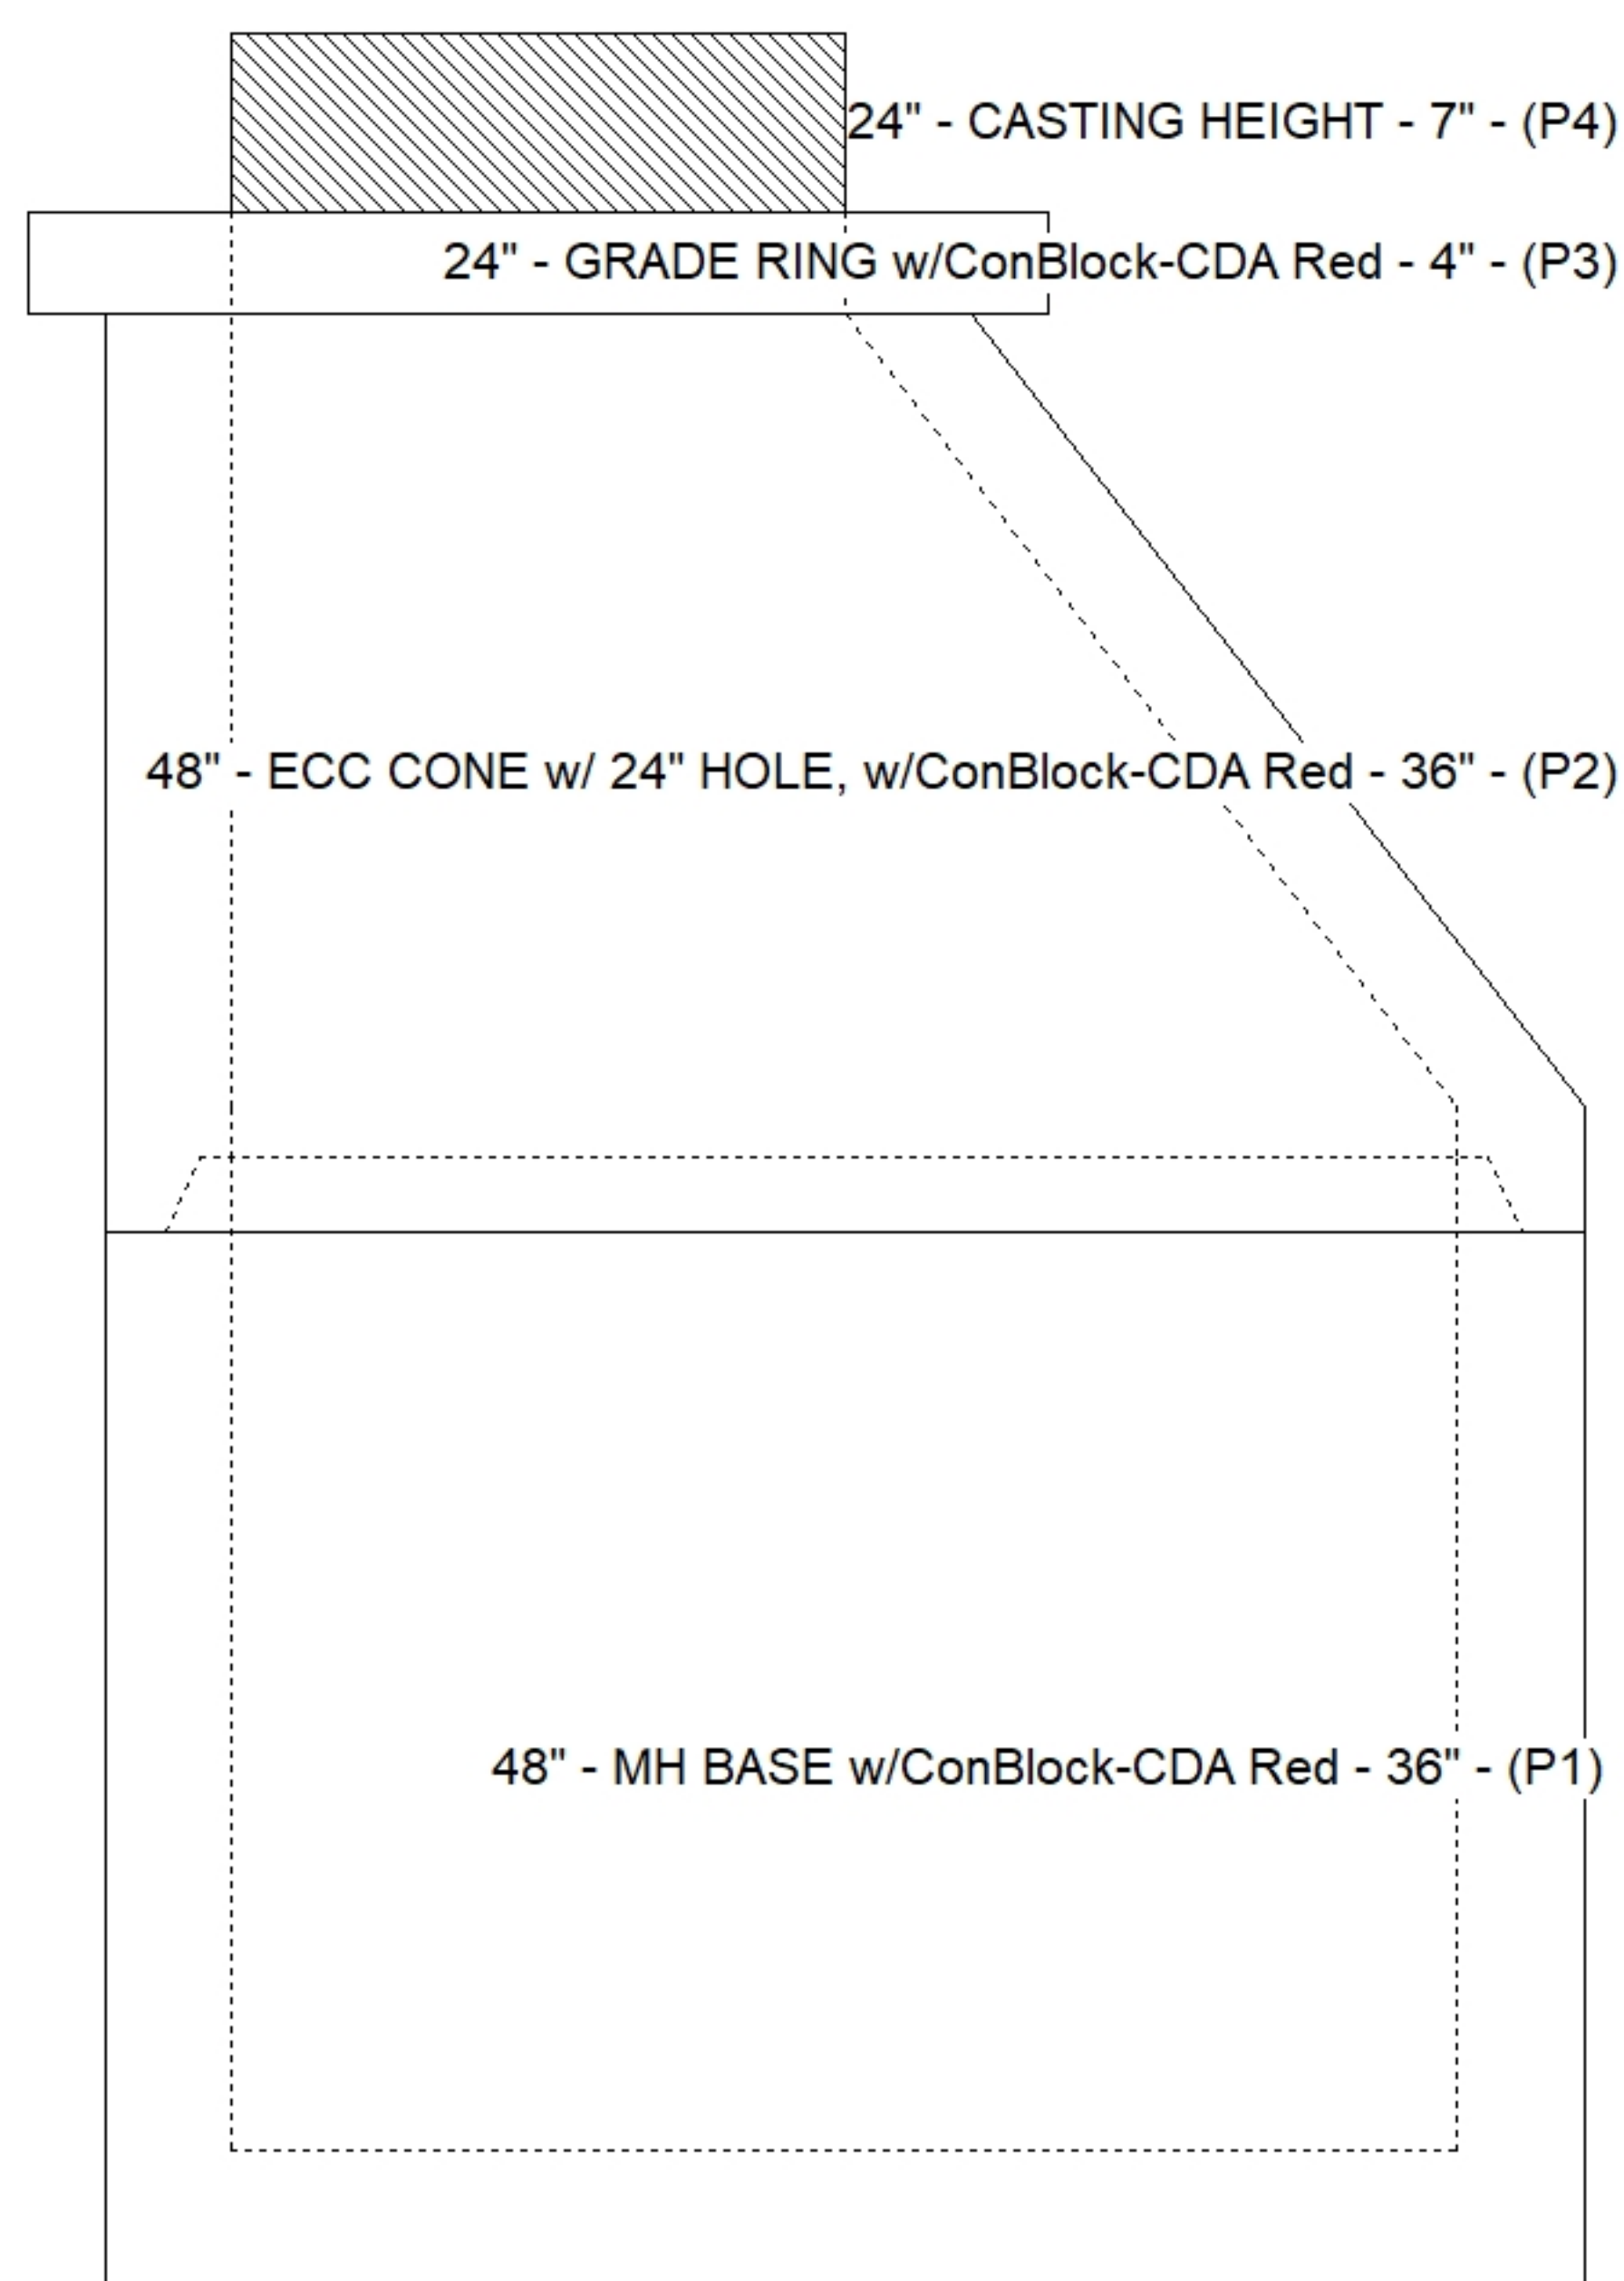

Default - Interior Dimensions

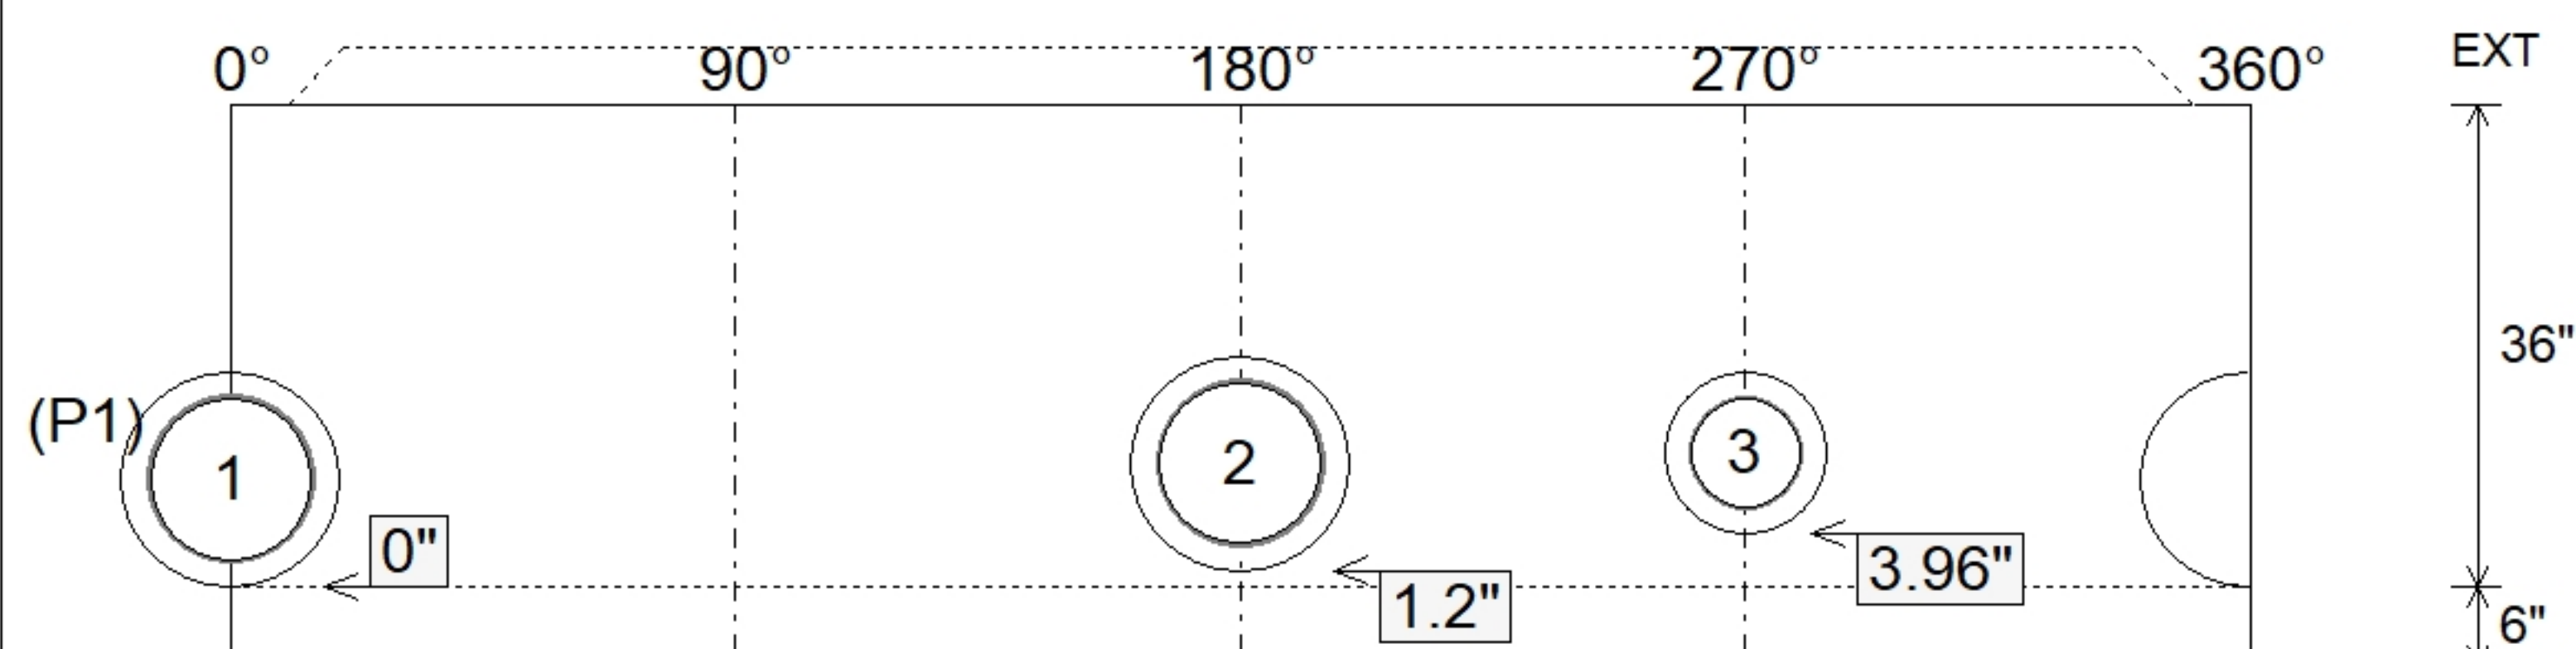

SUBMITTAL
APPROVED BY: