Job Name: 25-3419 - MSU Learning Commons Job Location: Murray, KY Contractor: Sykes Family Farms, LLC.	Plant: 100 2/24/2026 8:26:20 AM	Tech: J. Horsley - F PC: E. Bradley	

Structure ID: HW 2
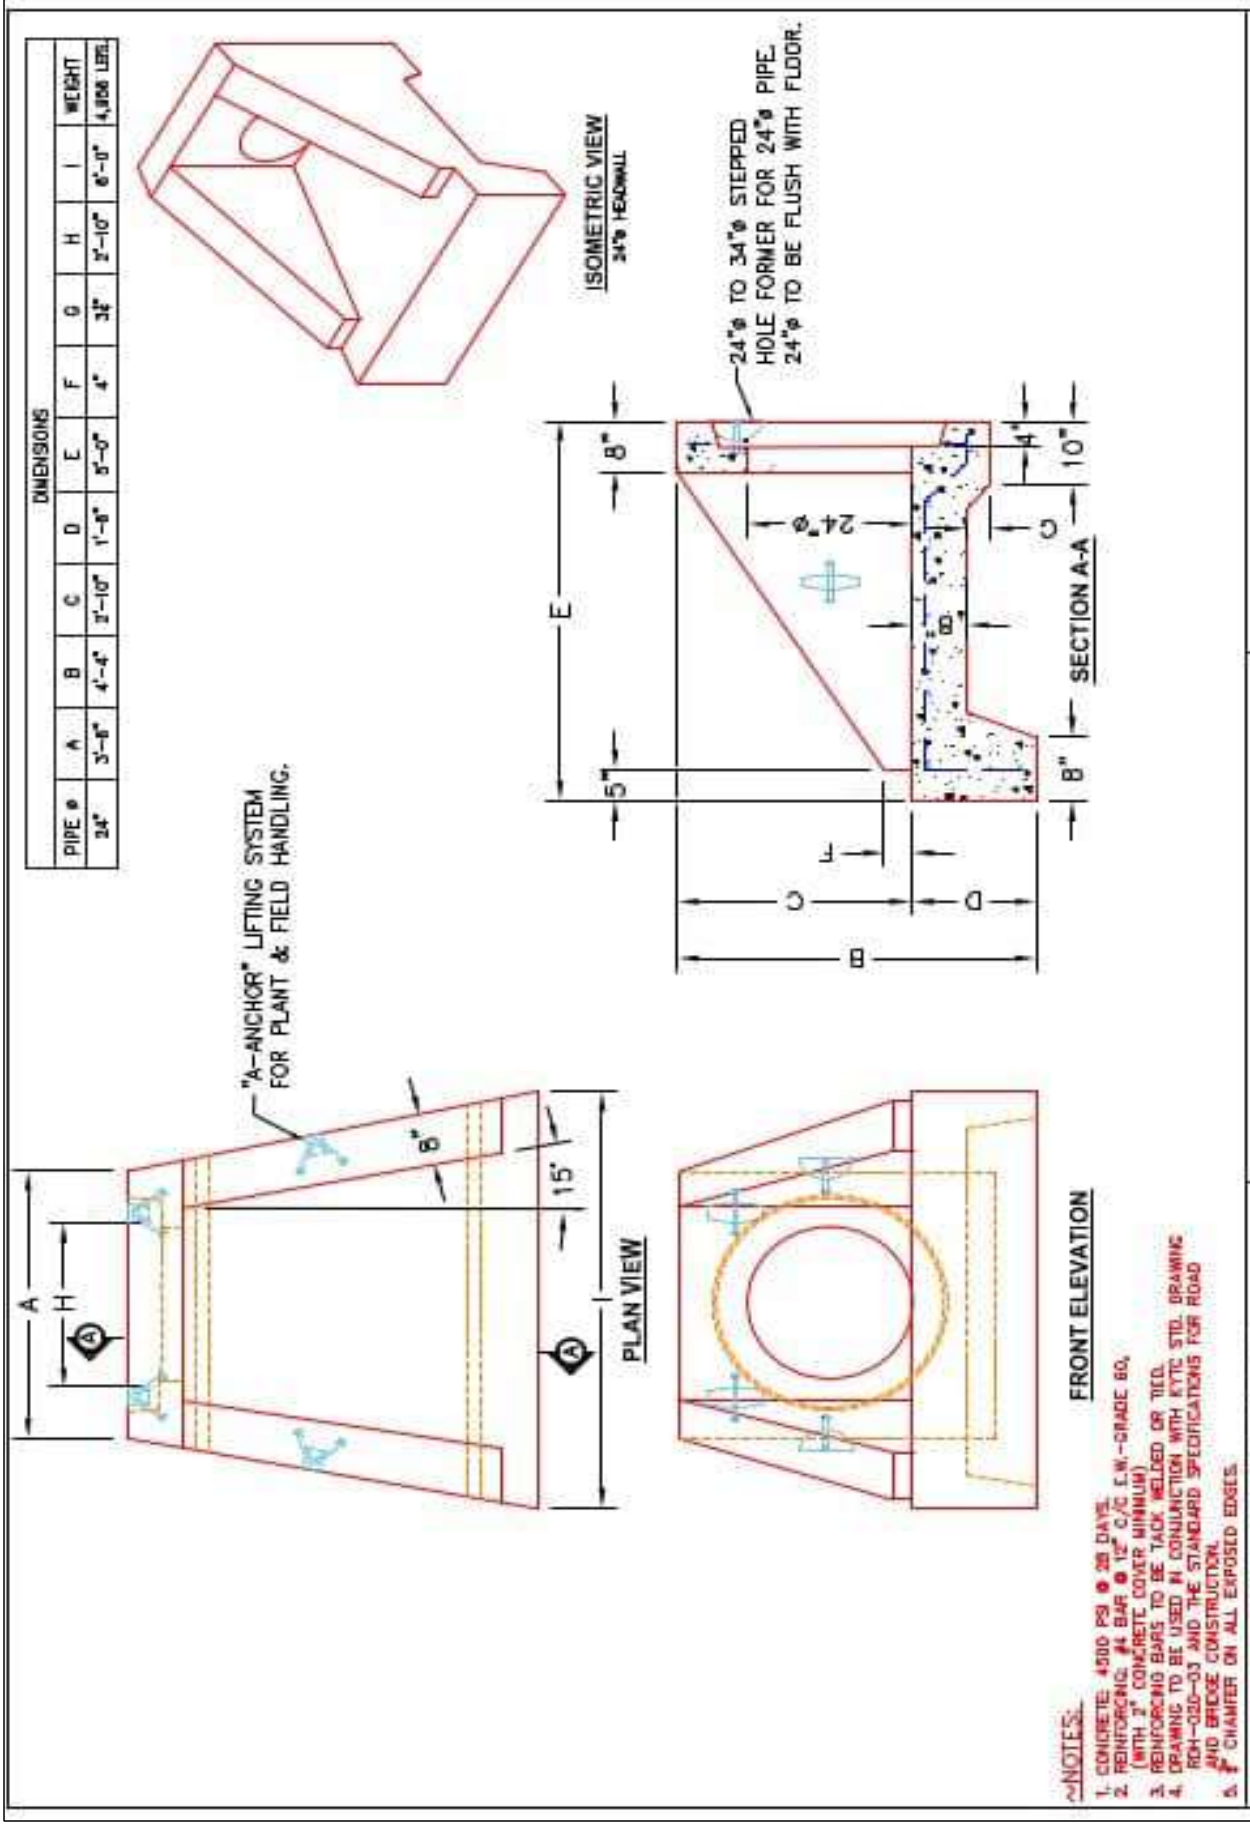
P1 HWSF24 **24" - SLOPED & FLARED HEADWALL F/F**