


**Structure ID: WP-17 - Wall Panel 17**

P1 CVW

WALL - EASI-SET BUILDING - WP-17 - 134" x 280"

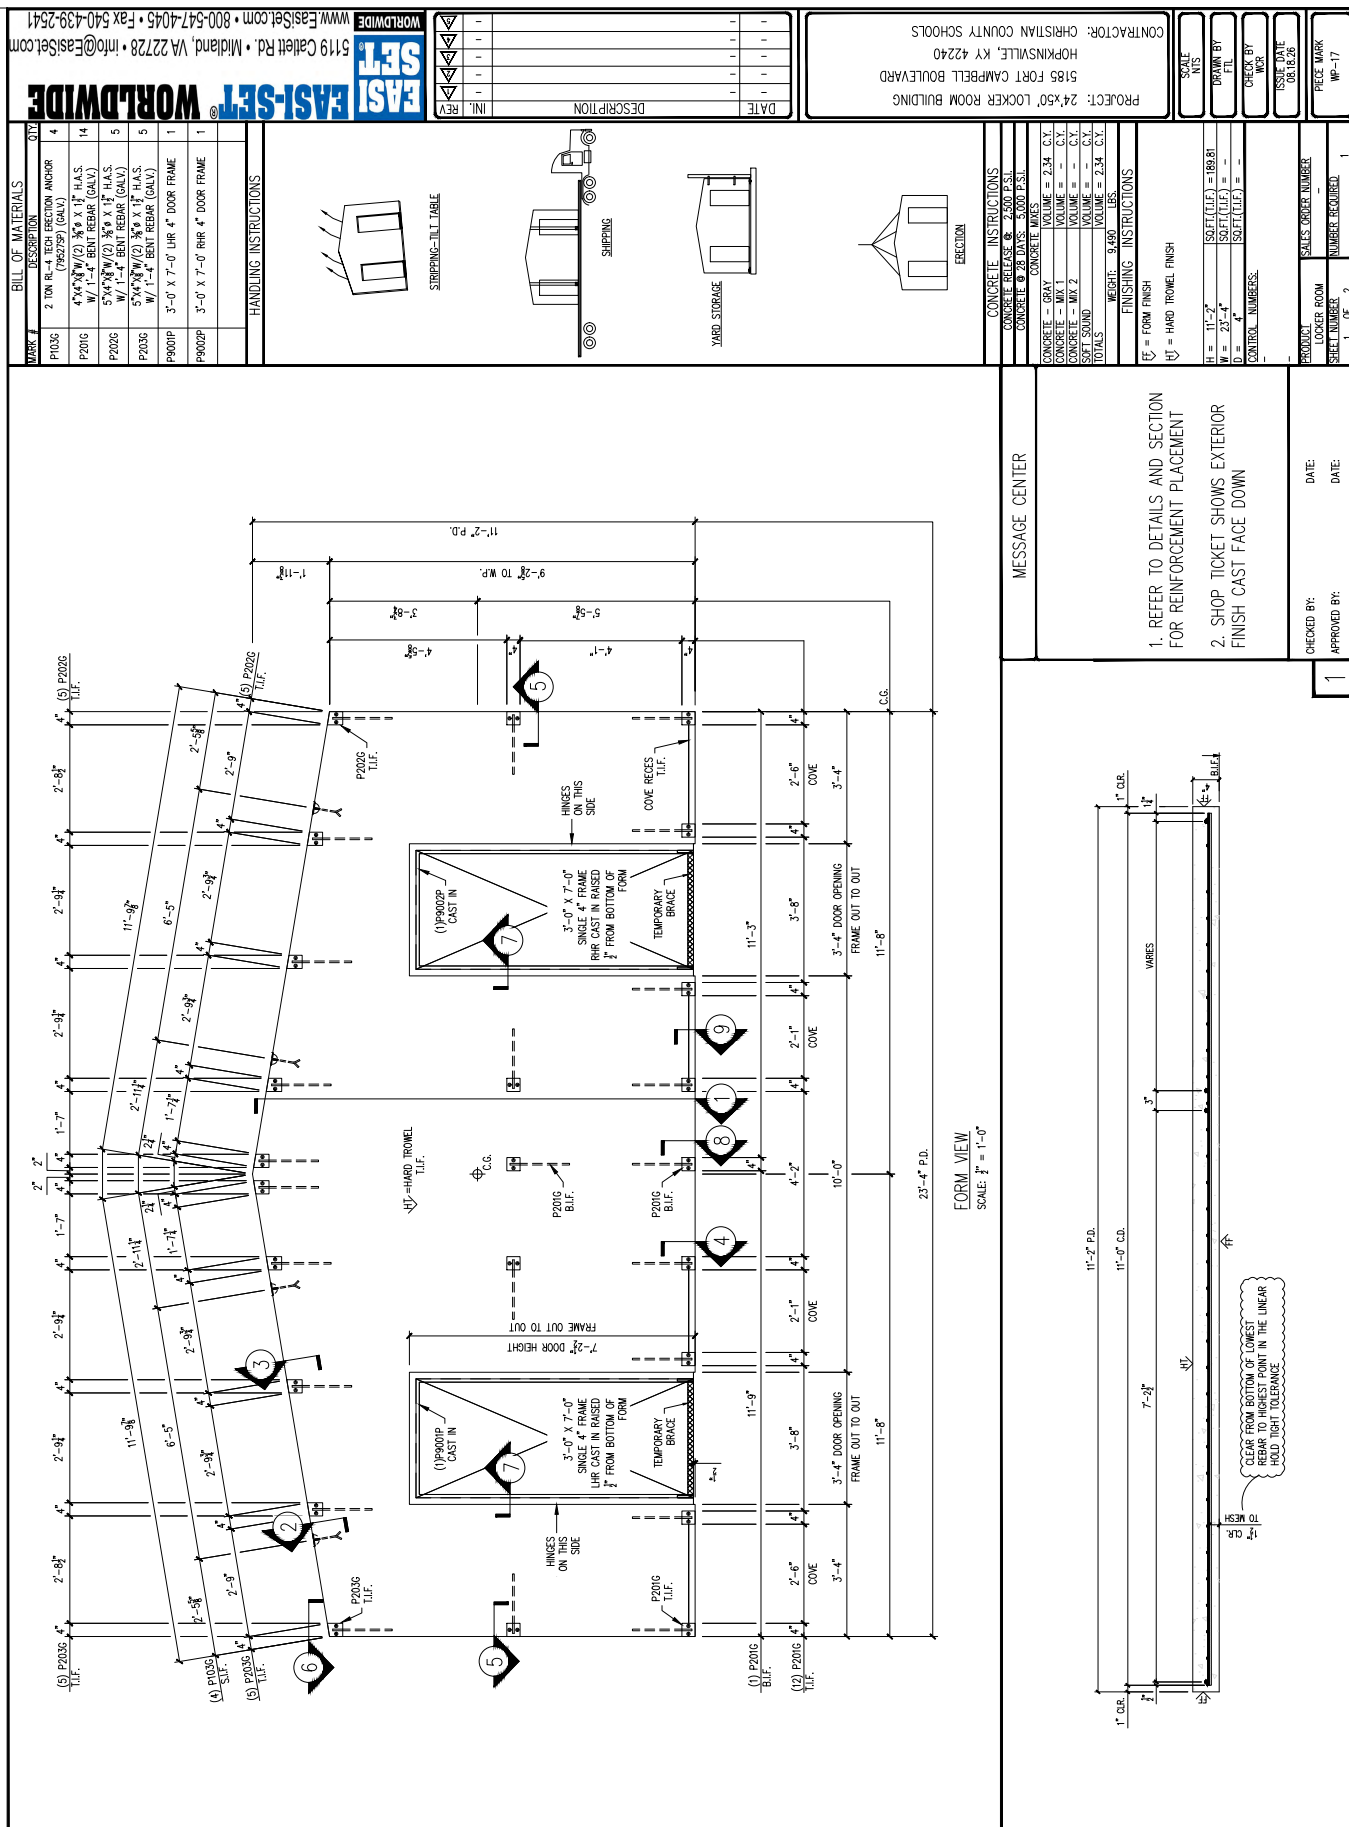

[illegible]