
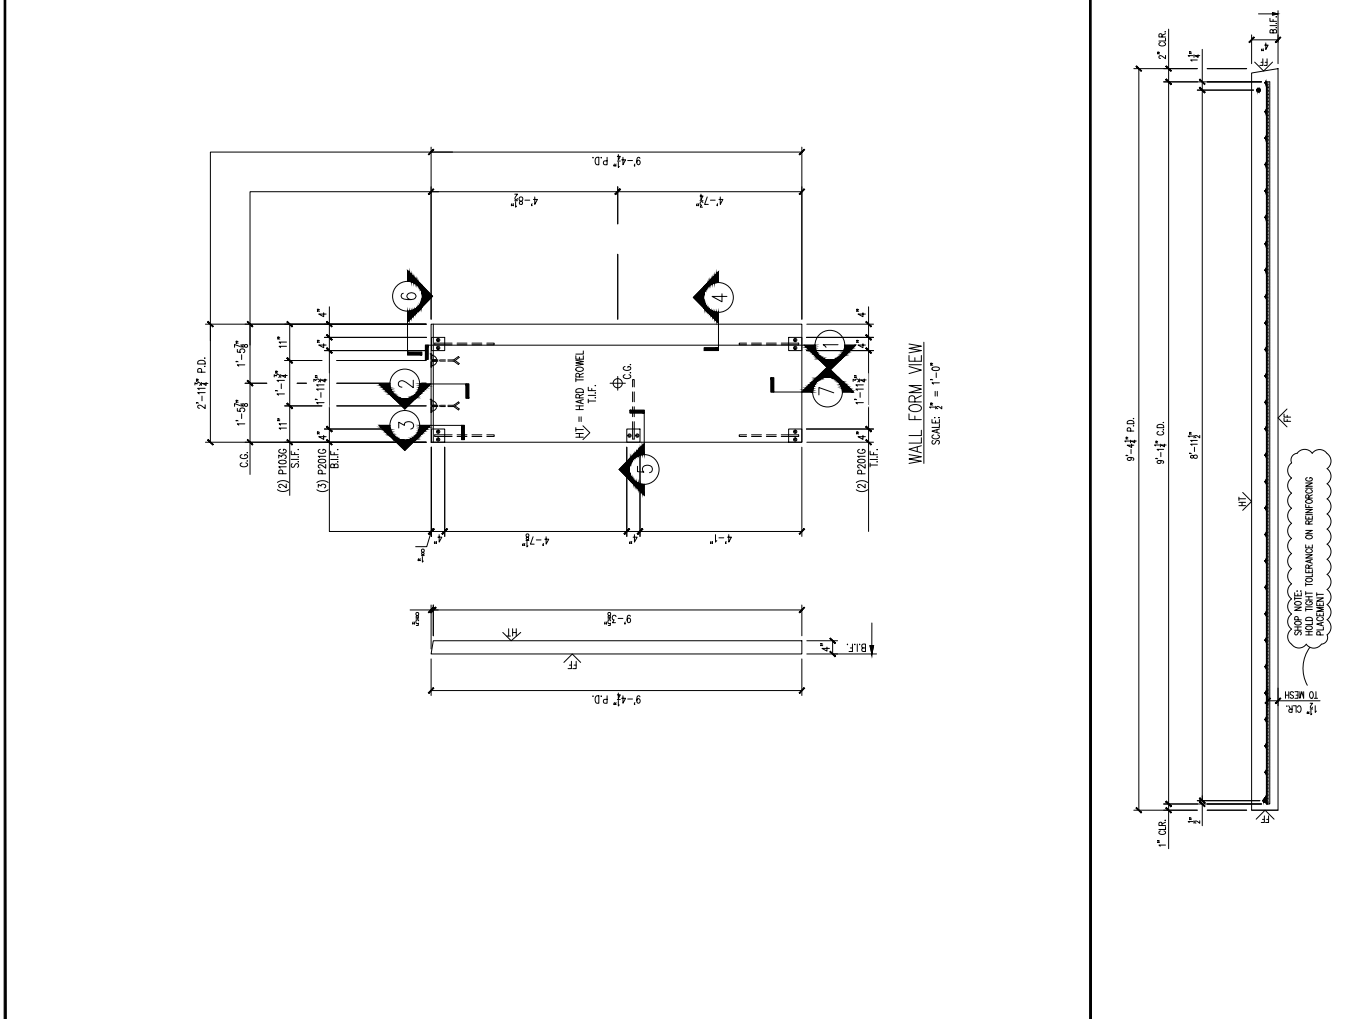


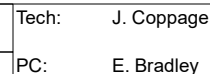

WALL - EASI-SET BUILDING - WP-24 - 112" x 35"

SHOP NOTE:
DIMENSIONS PROVIDED ARE PULLED FROM EDGE OF CAGE TO CENTERLINE OF REBAR AND TO CENTER OF REBAR TO CENTER OF REBAR

EAST EASI-SET® WORLDWIDE

www.EasiSet.com • 800-547-4045 • Fax 540-439-2641
5119 Catlett Rd. • Midland, VA 22728 • info@EasiSet.com

REINFORCING SCHEDULE

MARK #	DESCRIPTION	QTY
MK001	#3 X 3'-0"	4
MK002	#3 X 2'-8"	2
MK003	#3 X 9'-1"	2
MK004	#3 X 3'-1"	2

MESH SCHEDULE

MARK #	DESCRIPTION	QTY
MT	W4X14 4"x4" WWF 2'-8" x 9'-1"	1

PROJECT: 24'x50' LOCKER ROOM BUILDING
CONTRACTOR: CHRISTIAN COUNTY SCHOOLS
5185 FORT CAMPBELL BOULEVARD
HOPKINSVILLE, KY 42240

SCALE: NTS
DRAWN BY: JTL
CHECK BY:
ISSUE DATE: 08/22/25
PIECE MARK: WP-24

NOTE:
1. CONSTRUCT REBAR-MESH CAGE ACCORDING TO THE DRAWINGS. SECURE LIFTING APPARATUS TO FORM AND ADD PROPER REINFORCEMENT. PLACE REBAR-MESH CAGE AND HARPINS AT INSERTS WITH PROPER CLEARANCES (PER DRAWINGS).

MESSAGE CENTER

1. REFER TO DETAILS AND SECTION FOR REINFORCEMENT PLACEMENT

2. SUPPLEMENTAL STEEL FOR STRIPPING AND HANDLING MAY BE ADDED AS REQUIRED.

SECTION 8

SECTION 9

SECTION 6

WALL REINFORCING VIEW
SCALE: 1/4" = 1'-0"

