


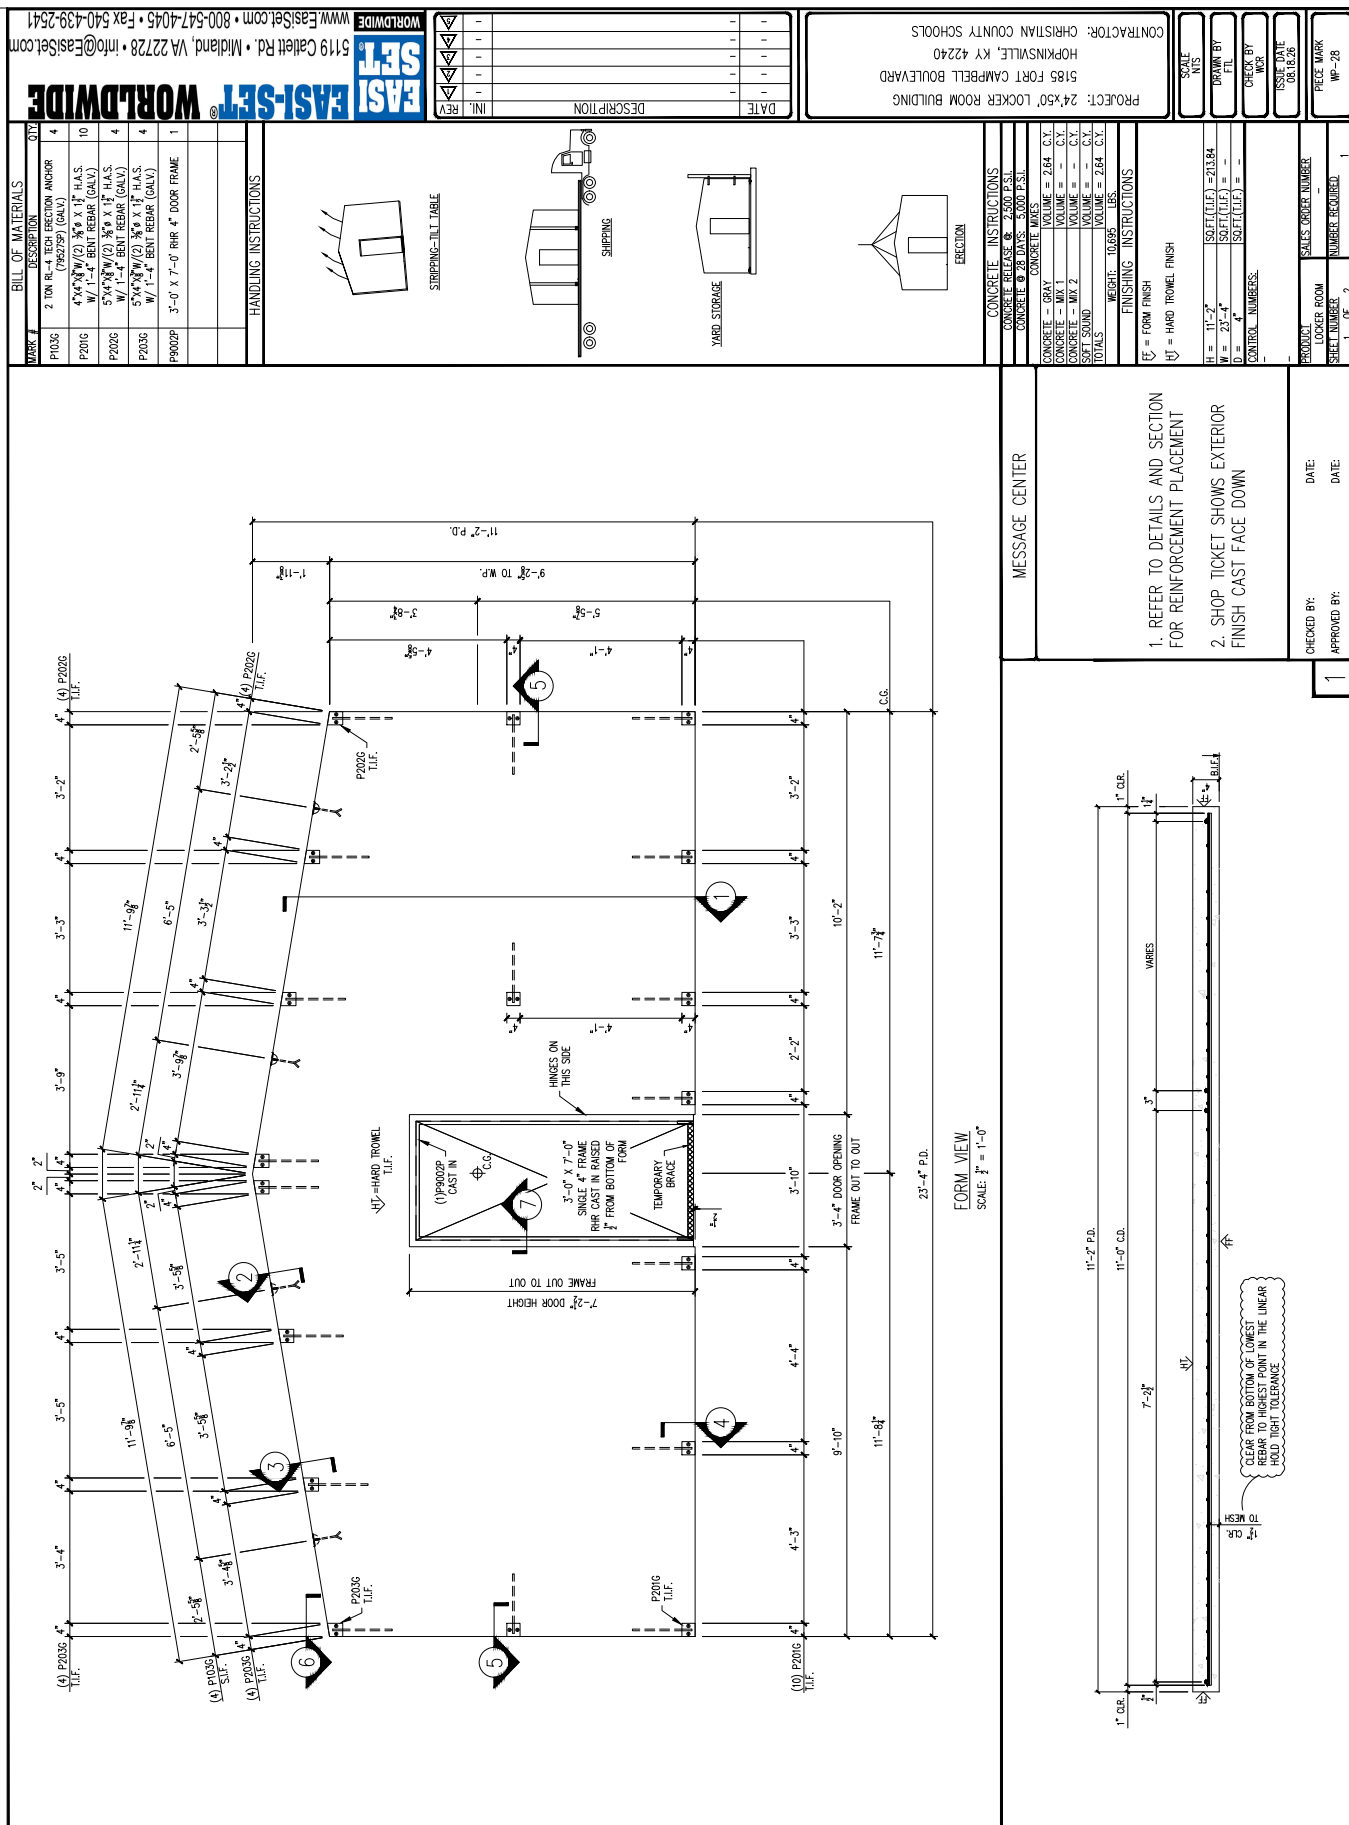

Structure ID: WP-28 - Wall Panel 28

P1 CVW

WALL - EASI-SET BUILDING - WP-28 - 134" x 280"





WALL - EASI-SET BUILDING - WP-28 - 134" x 280"

