


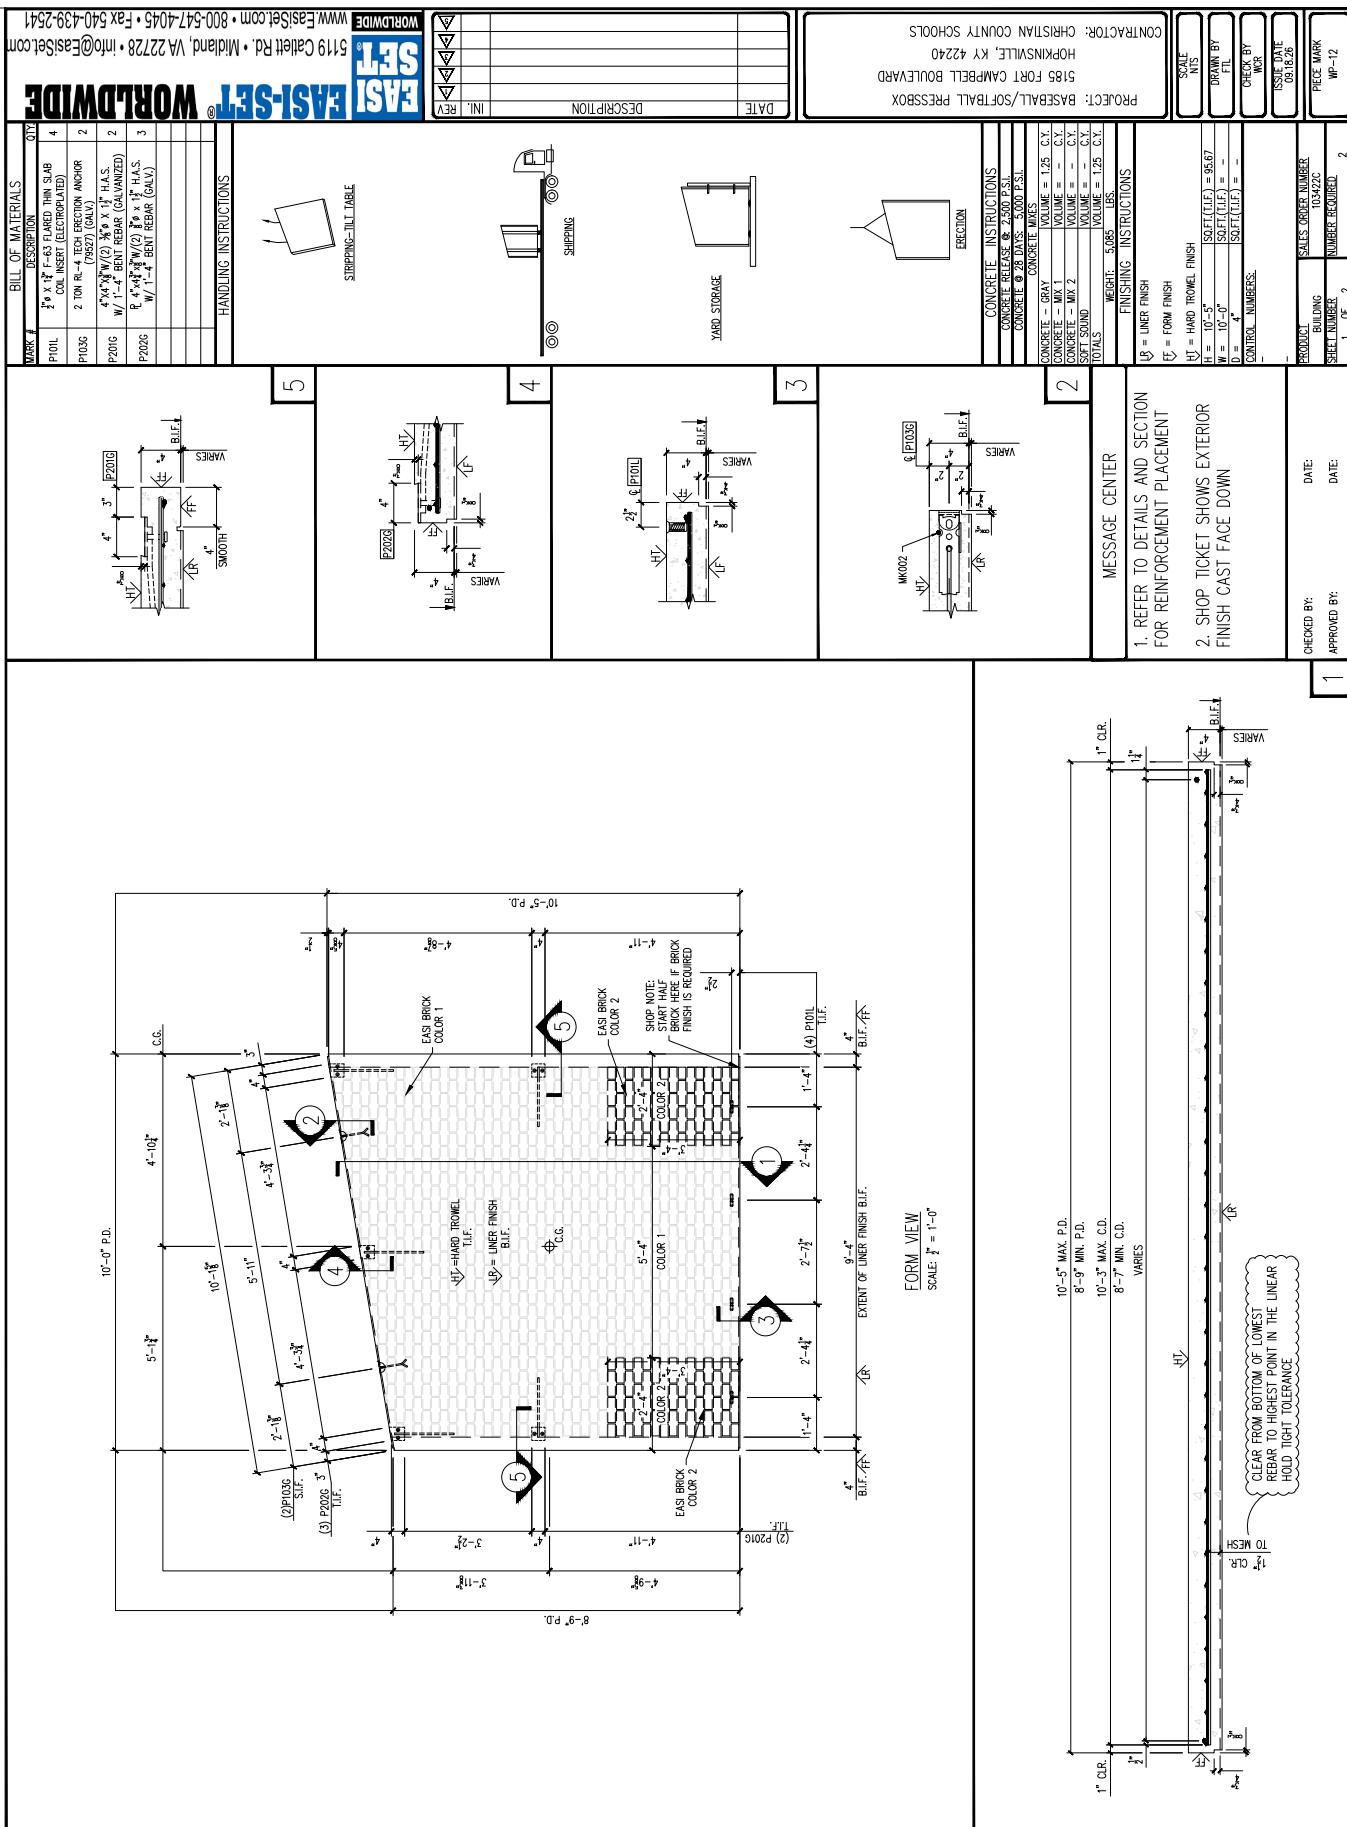

**Structure ID: WP-12 - Wall Panel 12**

**P1 CVW**

## WALL - EASI-SET BUILDING - WP-12 - 125" x 120"



Job Name: 25-3470P9 CCHS Precast Building  
Job Location: 5185 Fort Campbell BLVD  
Contractor: Christian County Board of Education C/O A&K Construction

Plant: Beaver Dam  
9/25/2026 2:35:31 PM

Tech: J. Coppage  
PC: E. Bradley



Structure ID: WP-12 - Wall Panel 12

P1 CVW

WALL - EASI-SET BUILDING - WP-12 - 125" x 120"

