

Contractor: The Allen Company, Inc.

Plant: 100



Type: SAN.MH w/ConBlock-CDA Red
Size: 48"

Rim to Invert: 5'

Floor Height: 6"


Slack: 1"

1. HOE MC-315 F/C SANITARY PROVIDED BY OTHERS.
2. PER ASTM C478 SPECIFICATIONS.
3. CONCRETE = 4,000 PSI AT 28 DAYS.
4. REINFORCING PER ASTM A615 (GRADE 60).
 - TOP SLAB (As .62) #5 BARS AT 6" C.C.E.W
 - RISER/WALLS (As .12)
 - FLOOR (As .31) #5 BARS AT 12" C.C.E.W.


3) MH Step ML-10-TDS-NCR - 10"

0 lb


Structure Total: 7423 lb

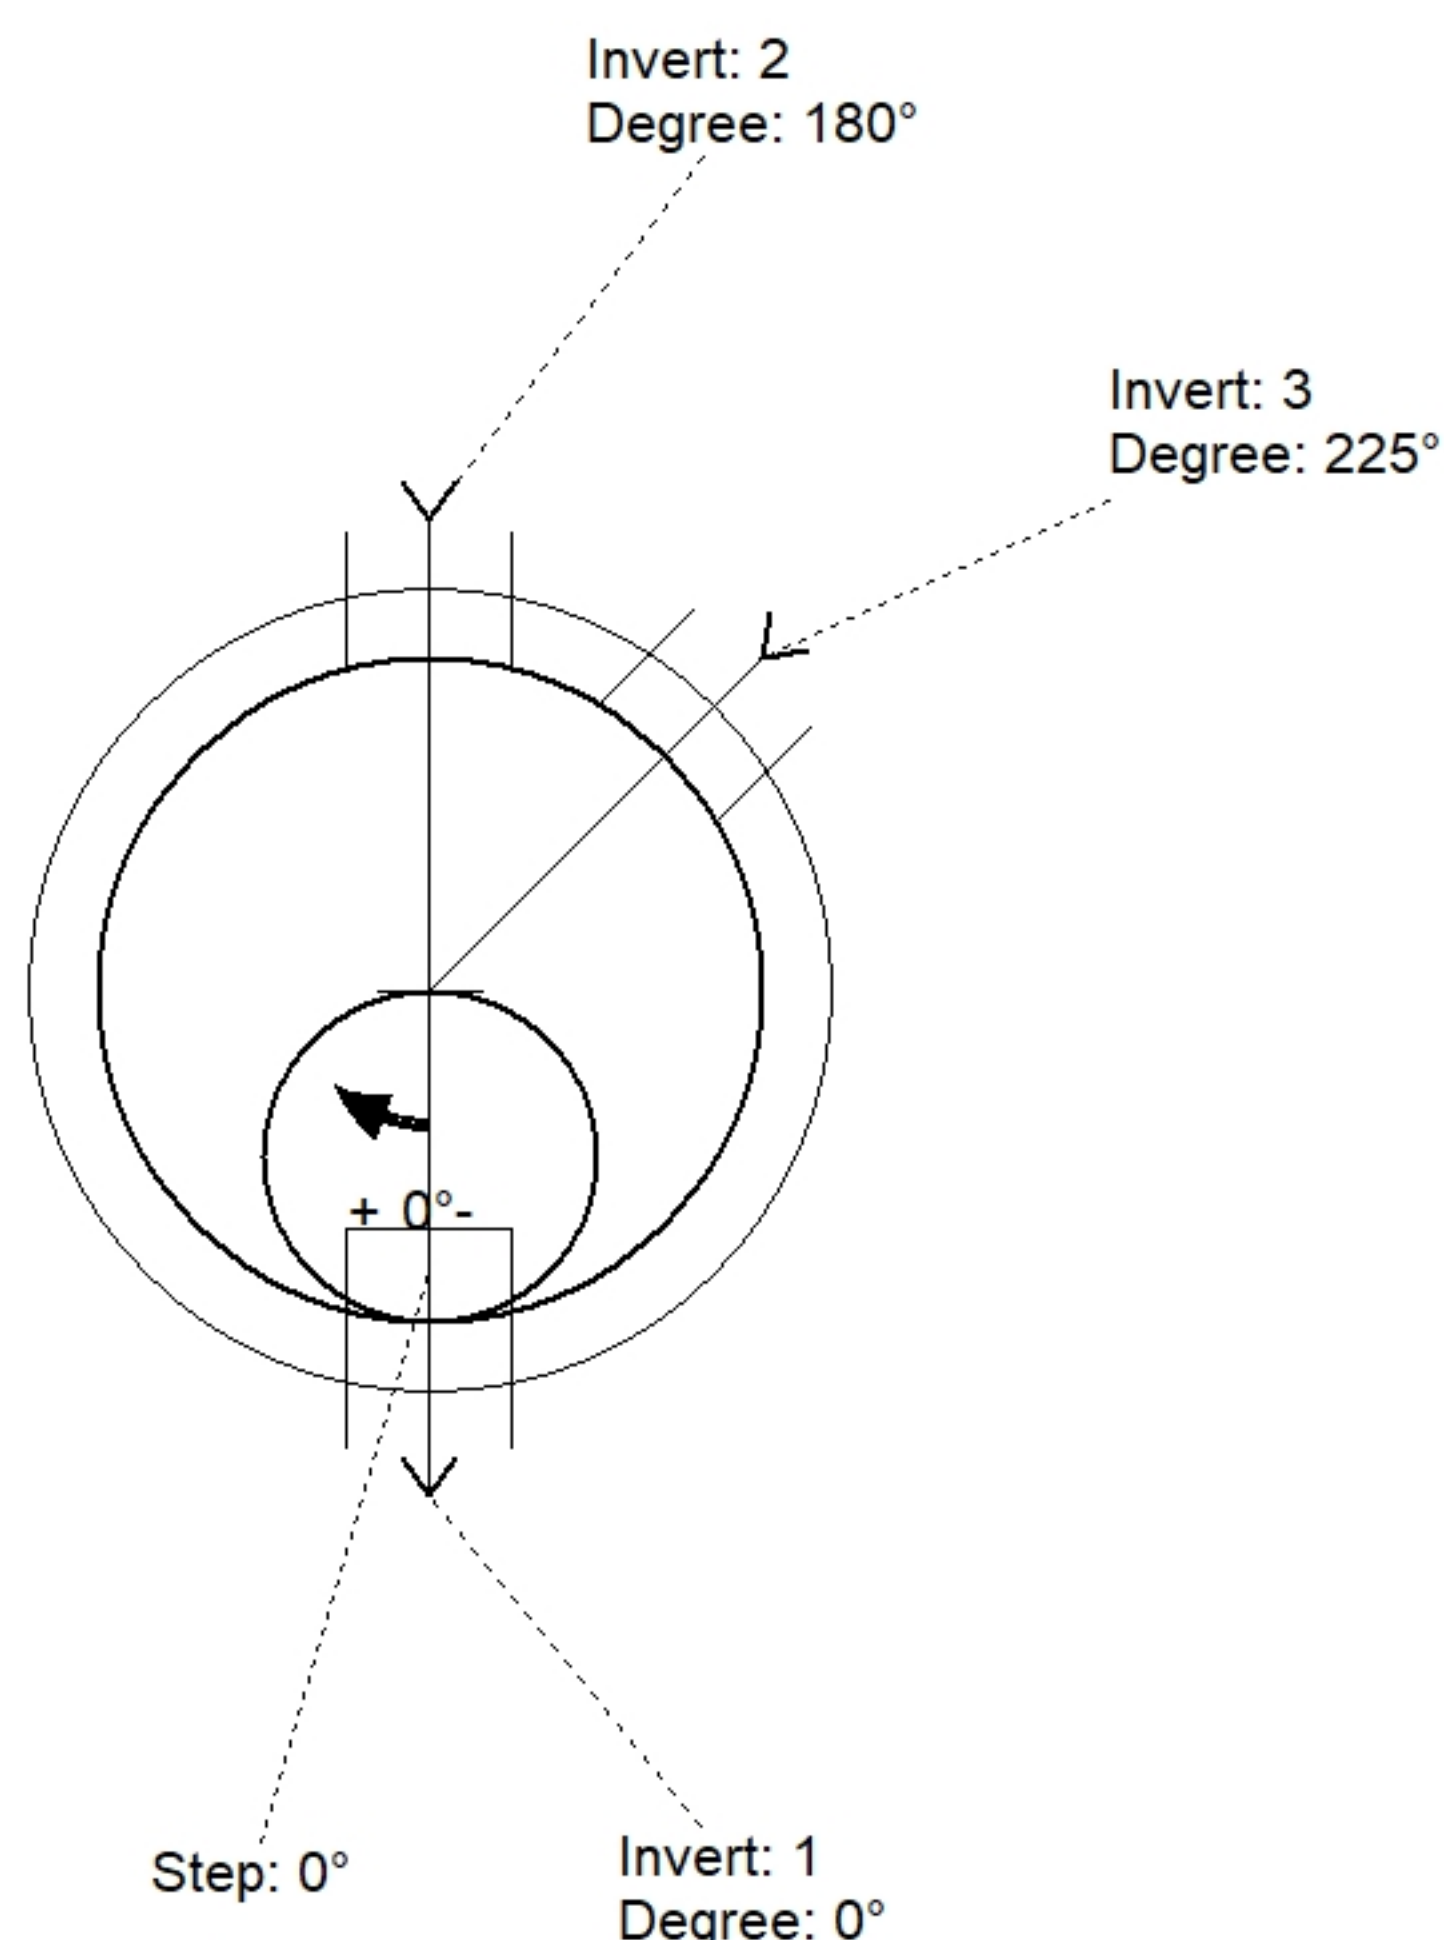

Position	Elev	Angle	Pipe	Pipe OD	Hole	Connector	Up ()	Ref
Rim	1016'							
Reducer								
Invert 1	1011'	0°	8" PVC SDR35	8.5"	12"	PSX 12-08 NYLO	0"	P1
Invert 2	1012.99'	180°	6" PVC SDR35	6.25"	12"	PSX 12-06 NYLO	22.88"	P1
Invert 3	1012.17'	225°	6" PVC SDR35	6.25"	12"	PSX 12-06 NYLO	13.04"	P1
Invert 4								
Invert 5								
Invert 6								
Invert 7								
Invert 8								

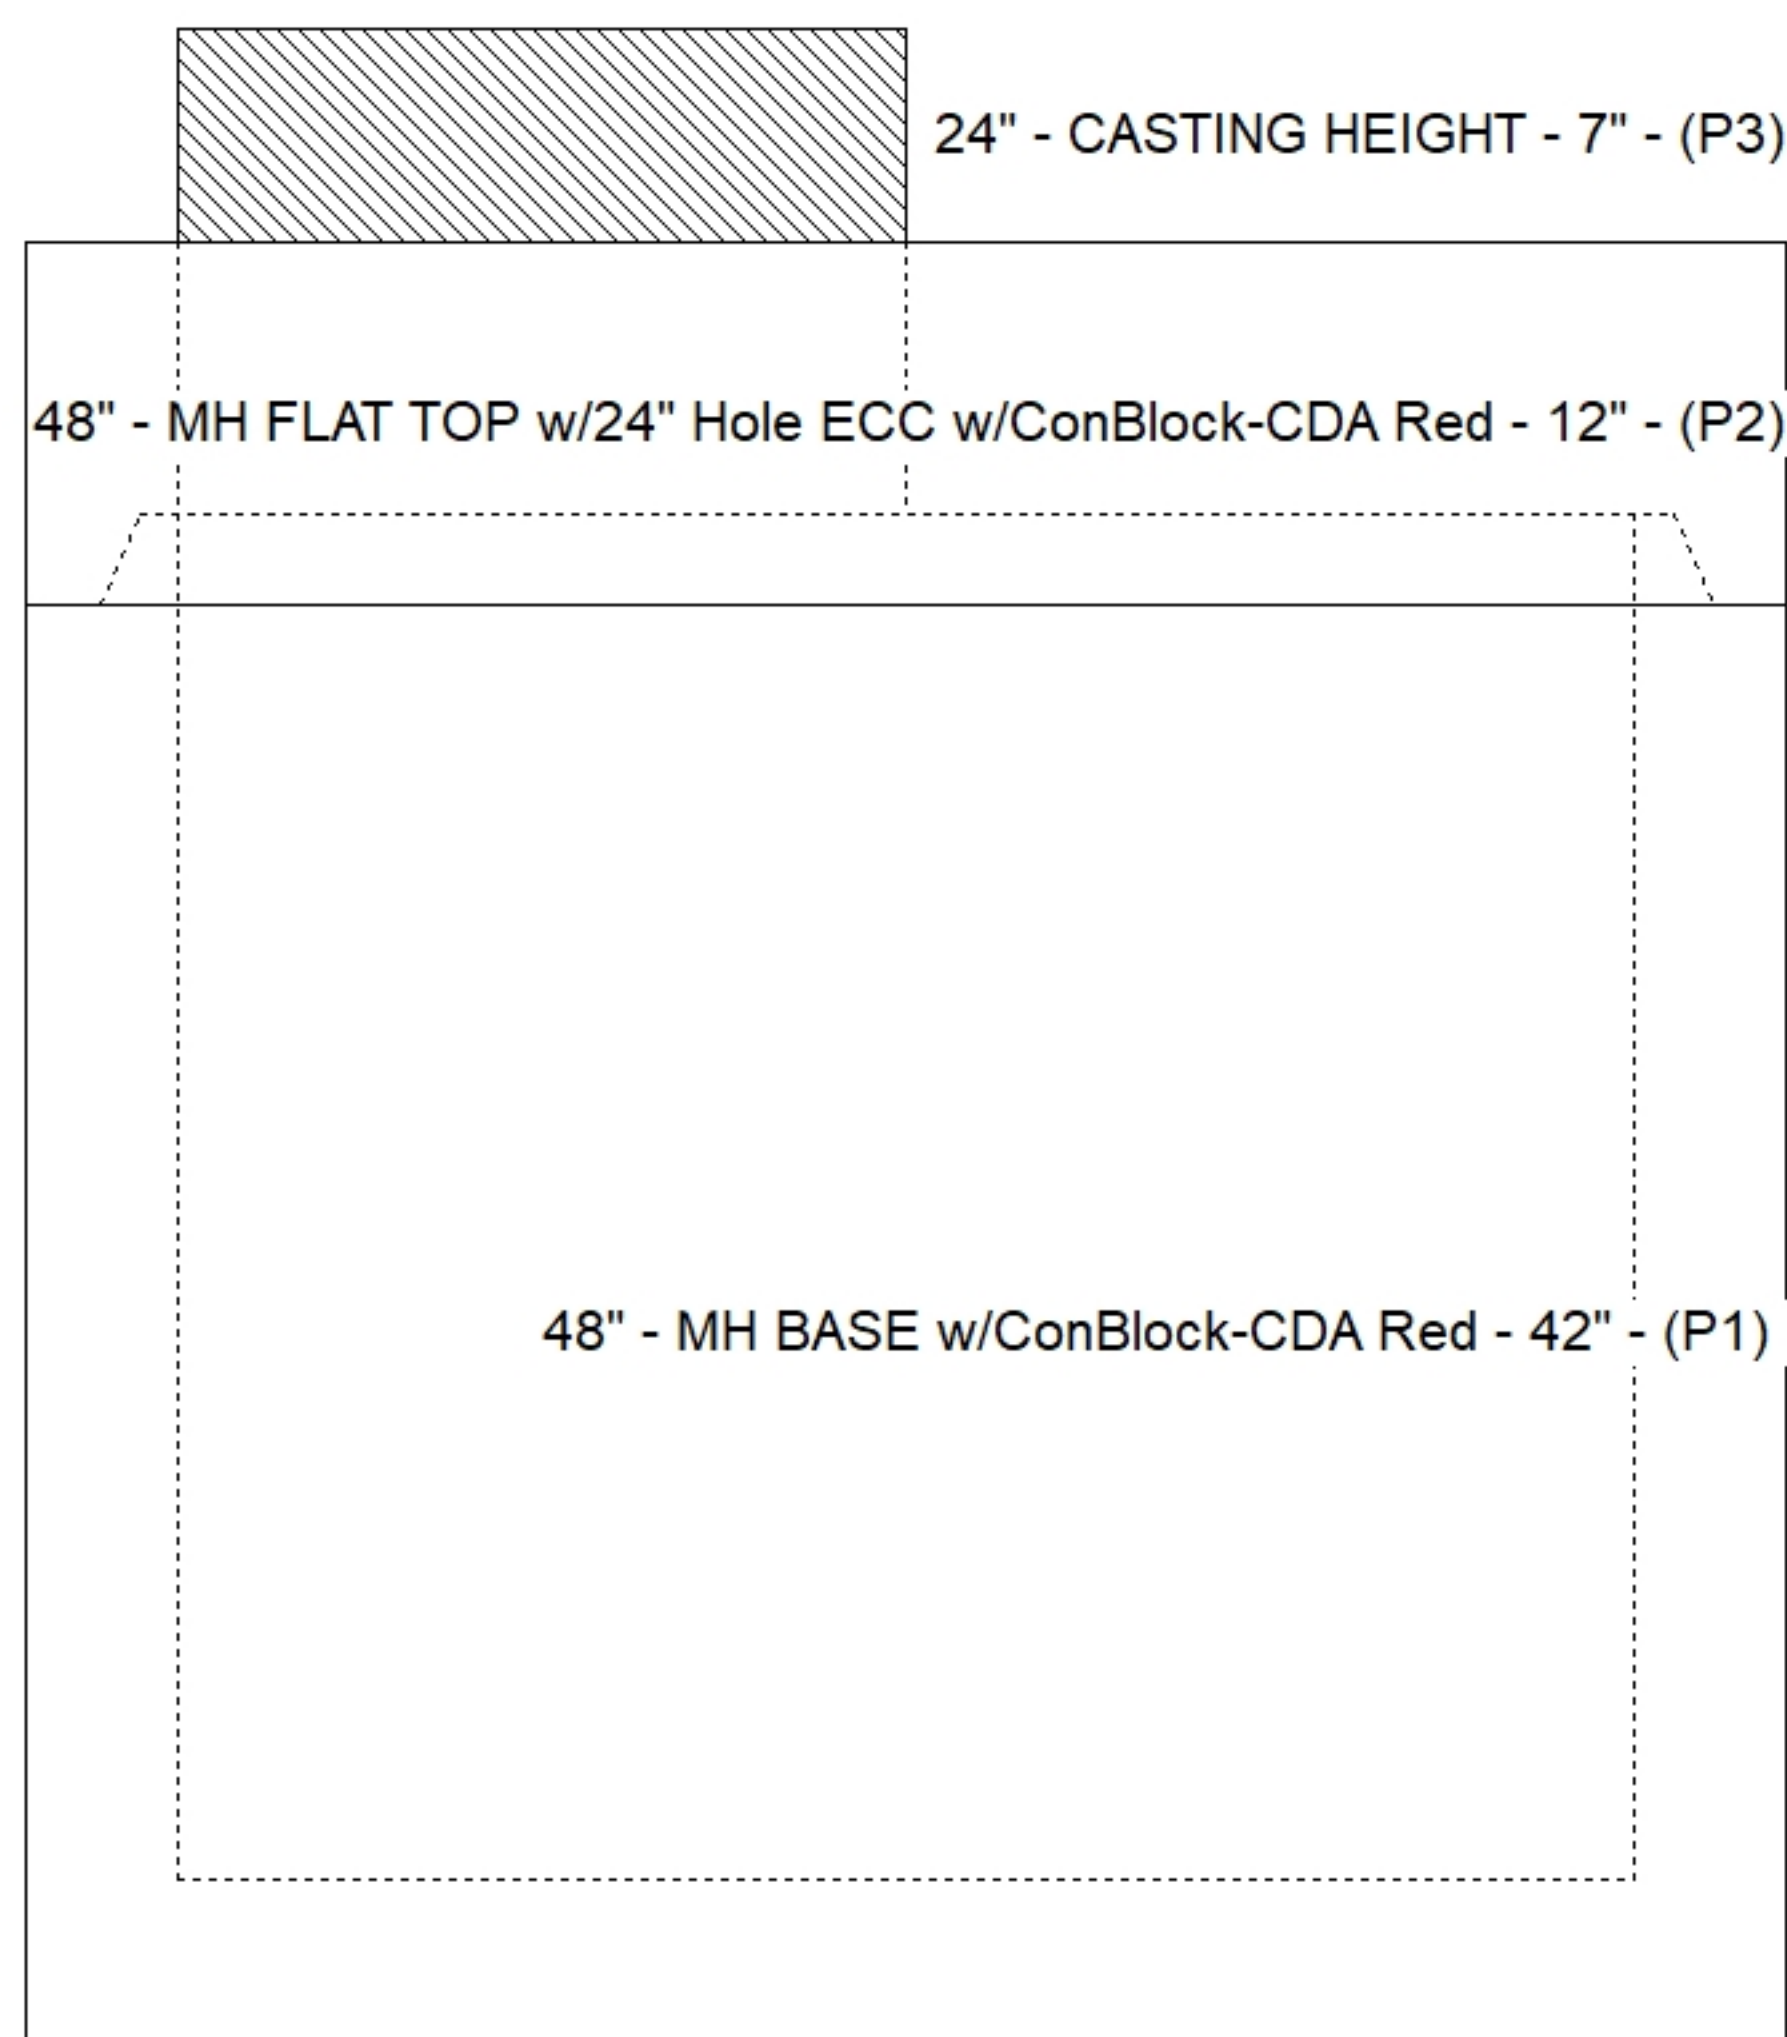

Default - Interior Dimensions

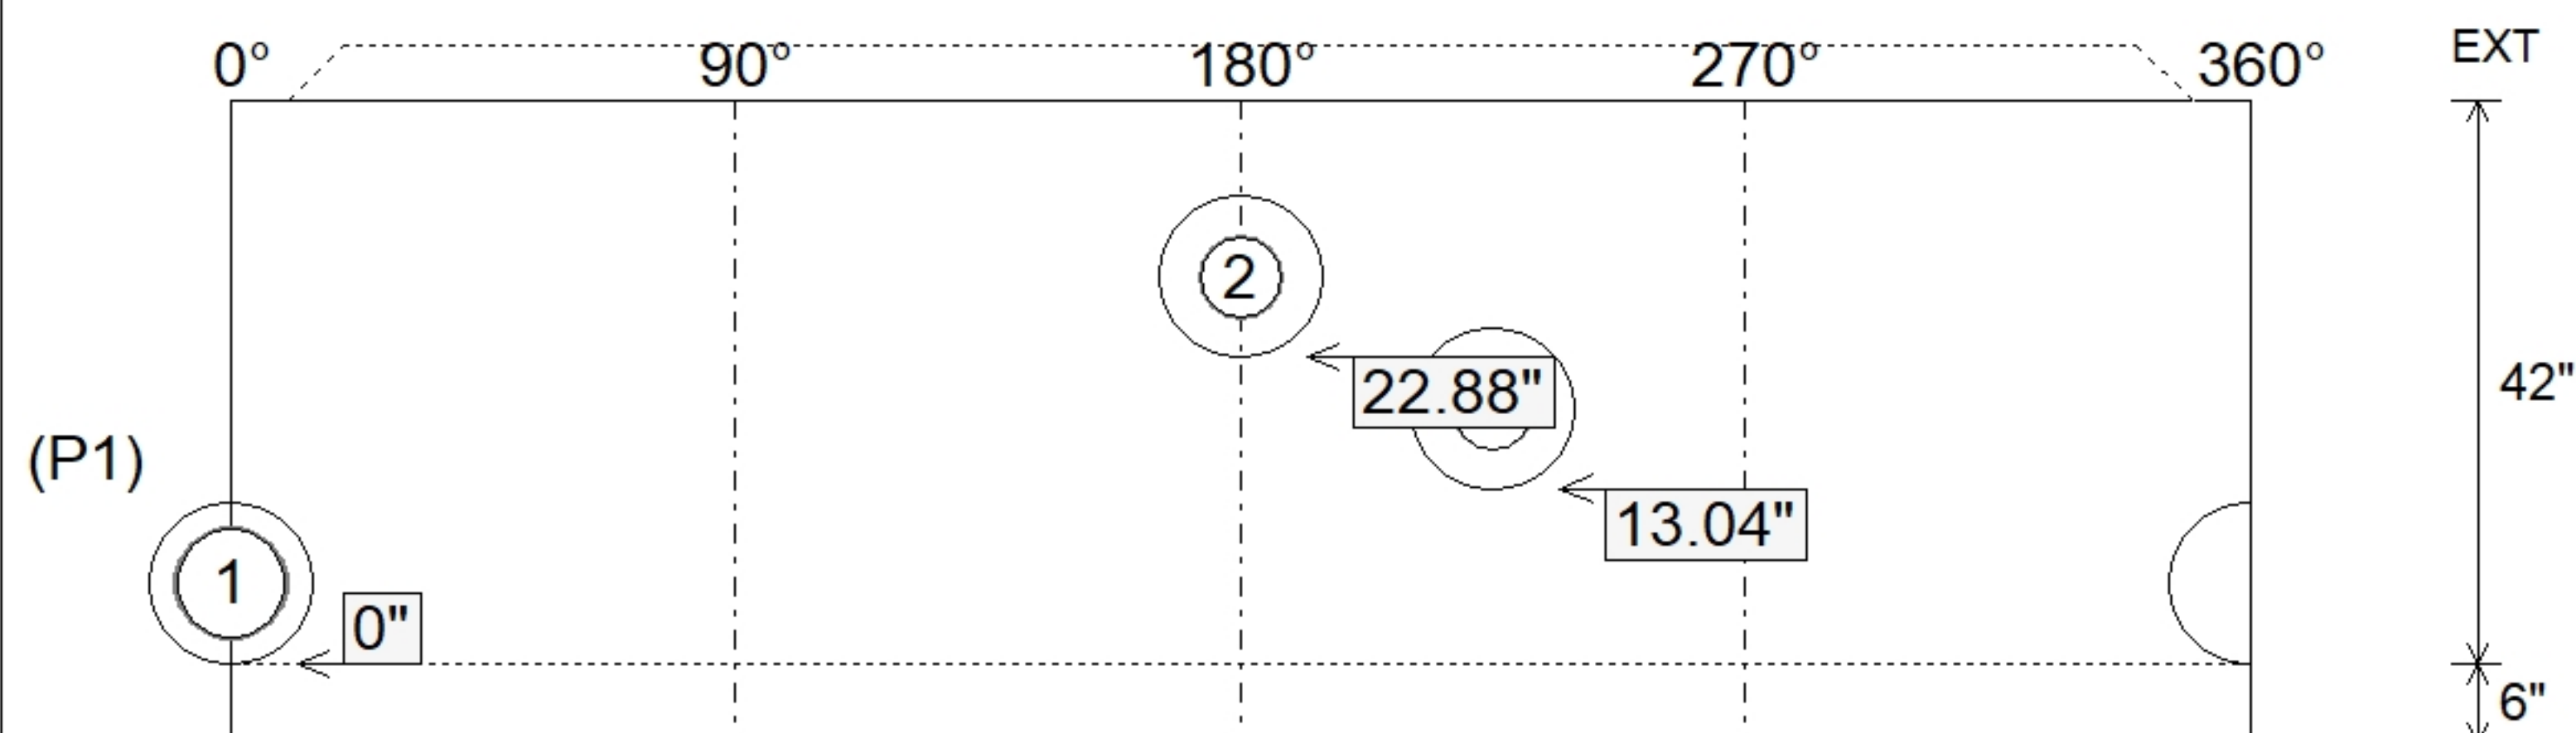

SUBMITTAL
APPROVED BY: