
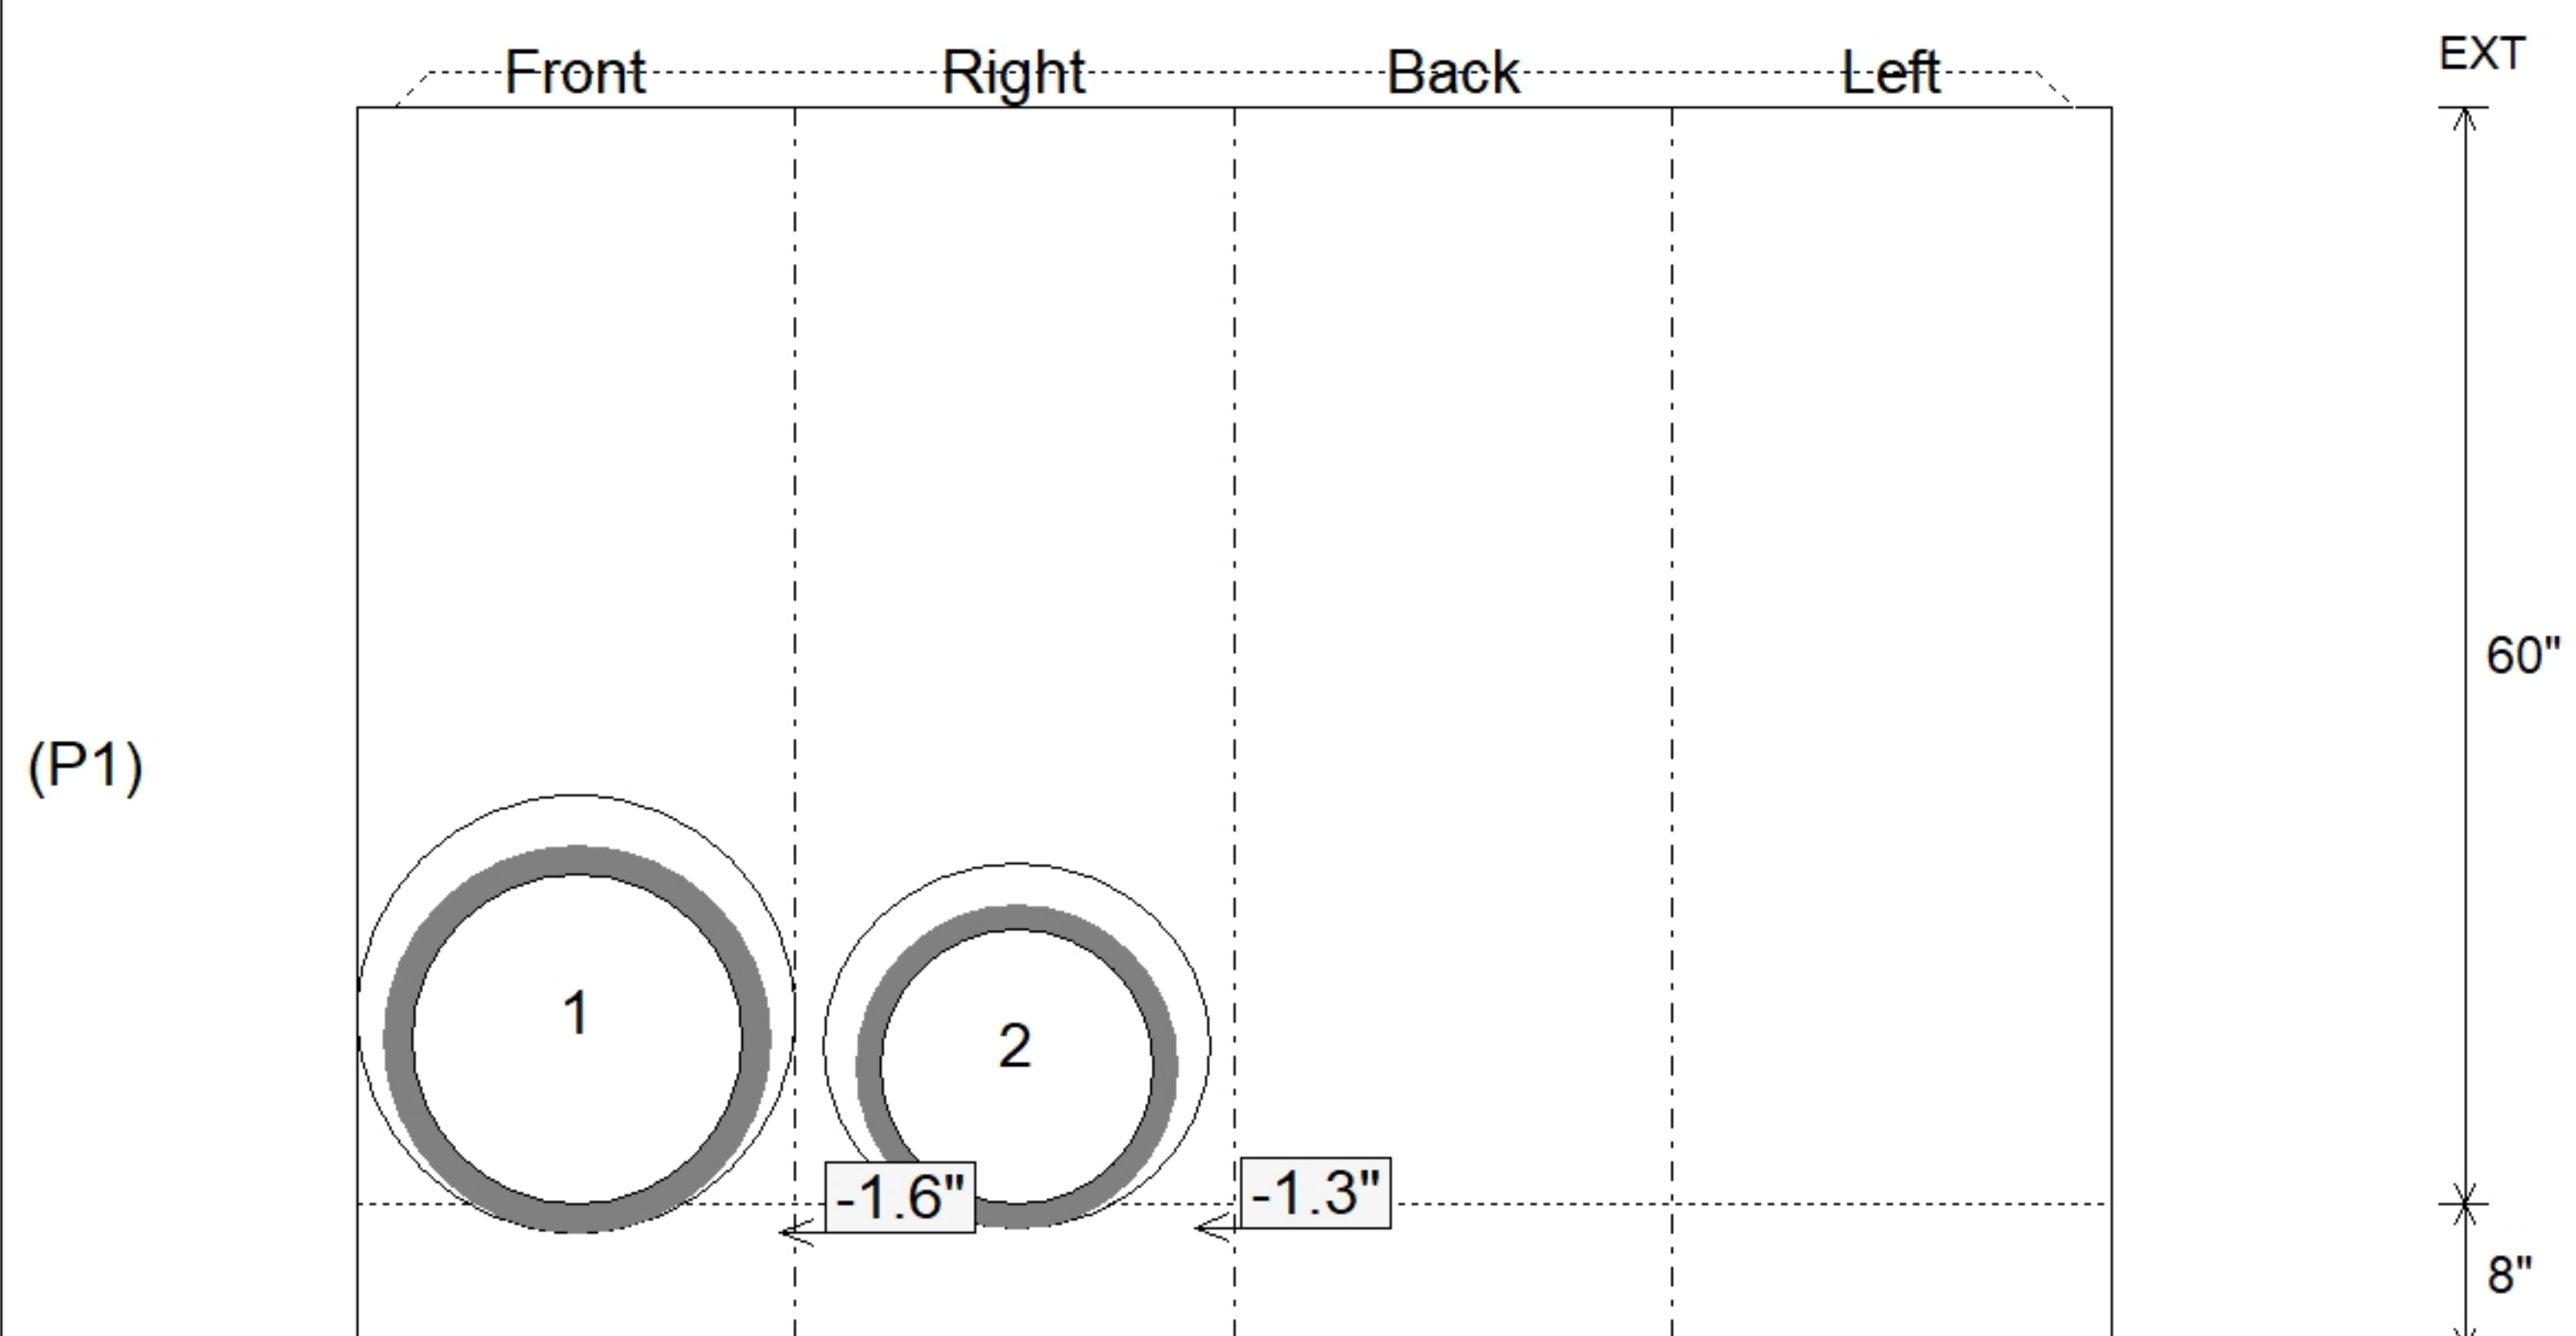


Structure Total: 7875 lb

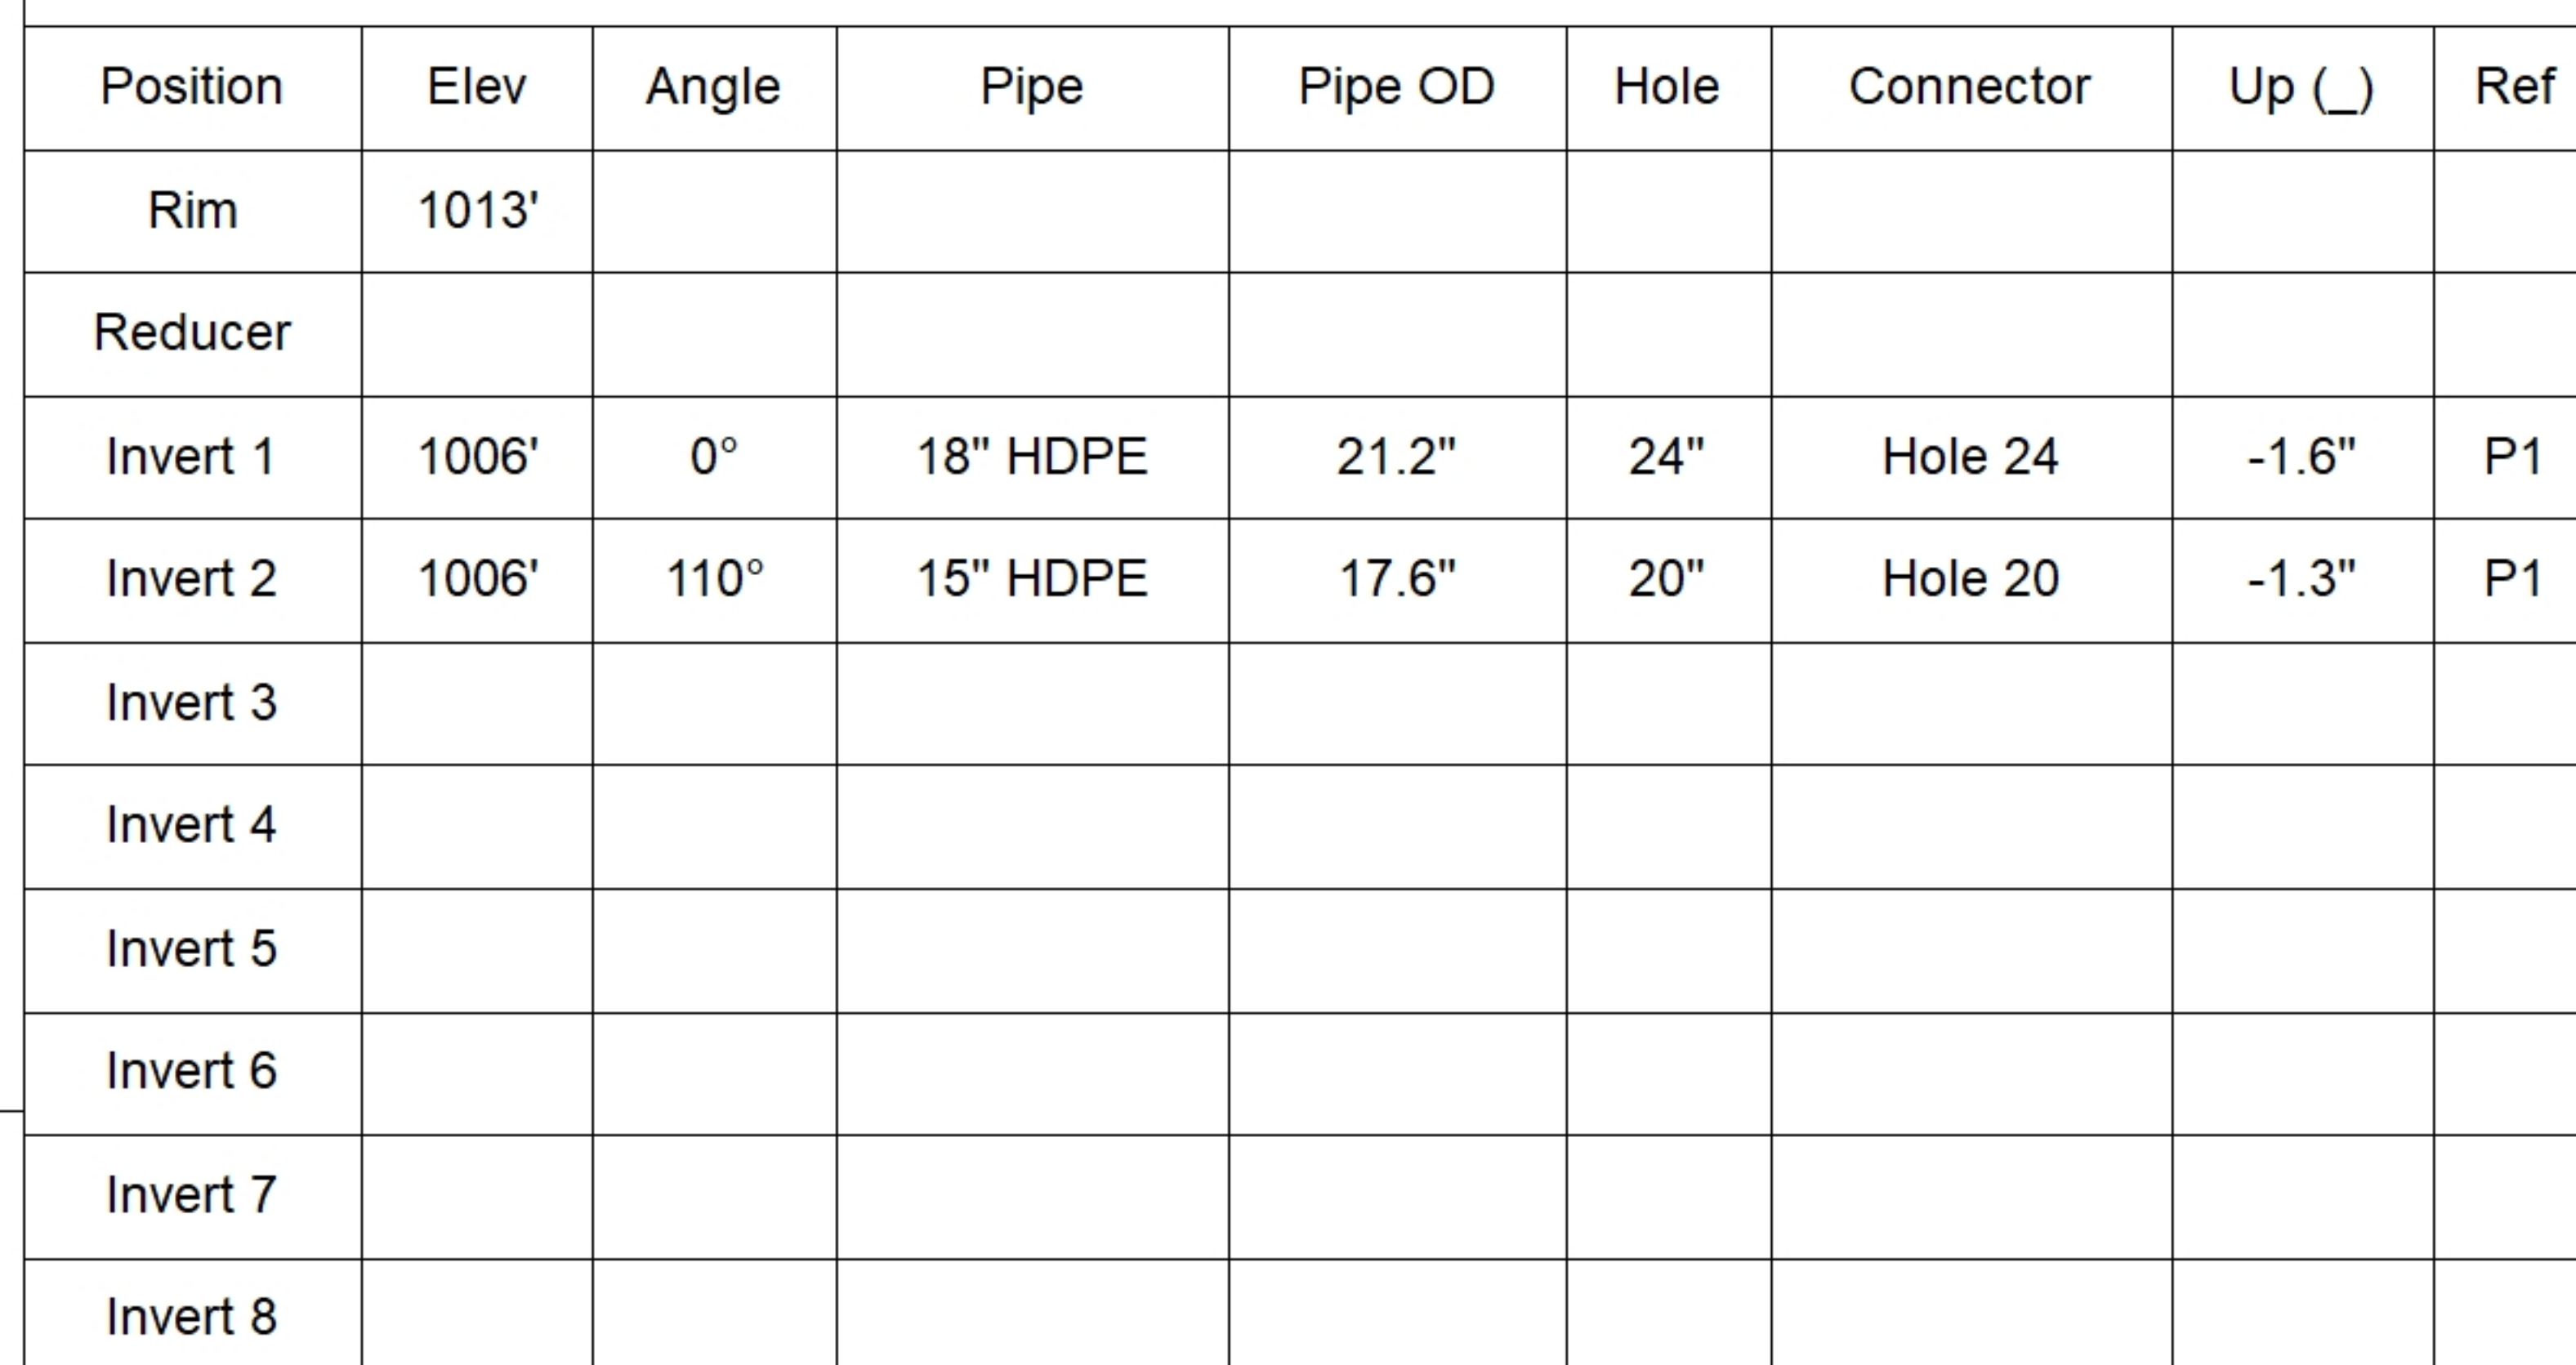

SUBMITTAL
APPROVED BY: