





Floor (Bot): 1010.103'
Overall Height: 7.417'
Slack: 0"

0 lb
1375 lb
6019 lb
465 lb
0 lb
0 lb


Structure Total: 7859 lb

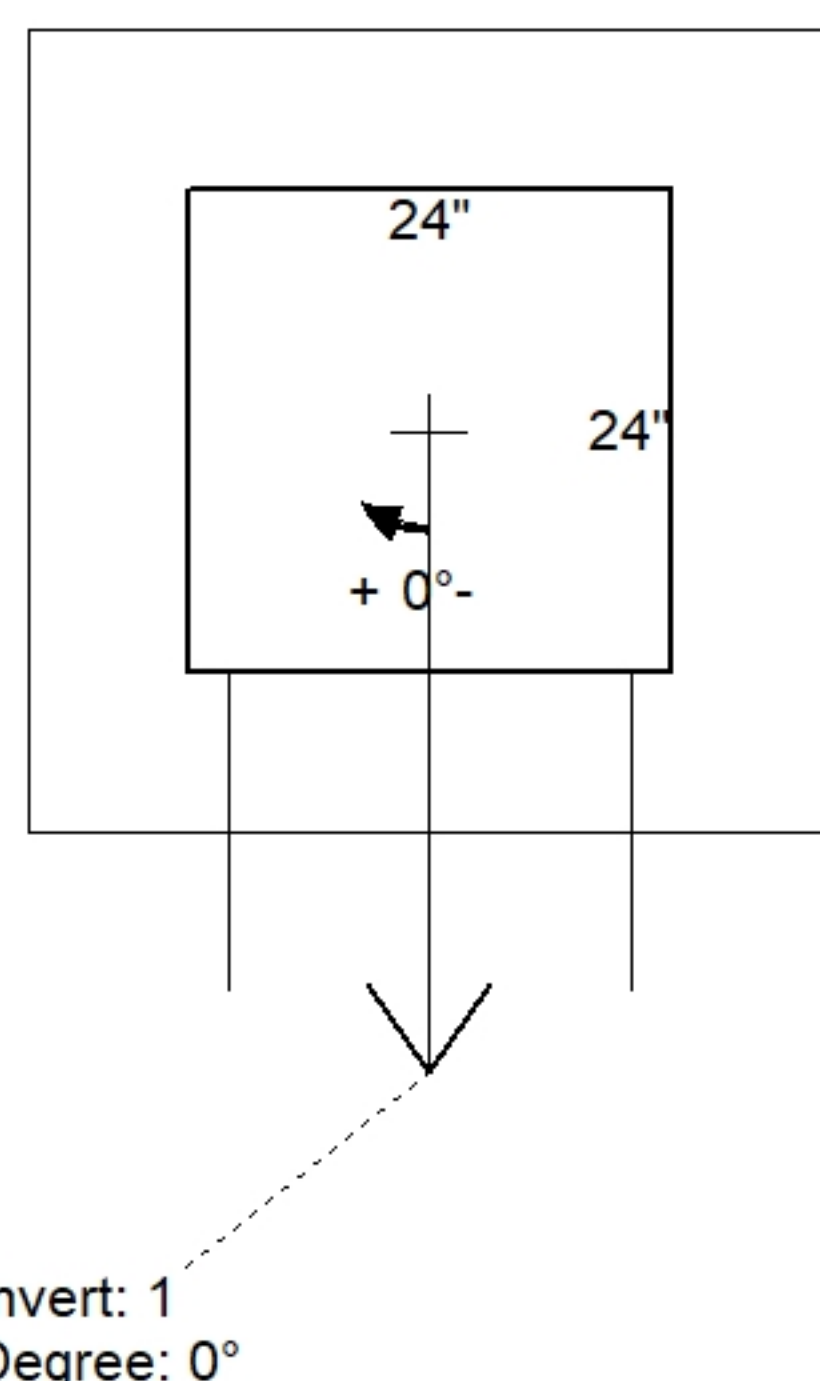

Position	Elev	Angle	Pipe	Pipe OD	Hole	Connector	Up (')	Ref
Rim	1017.52'							
Reducer								
Invert 1	1010.77'	0°	15" HDPE	17.6"	20"	Hole 20	-1.3"	P1
Invert 2								
Invert 3								
Invert 4								
Invert 5								
Invert 6								
Invert 7								
Invert 8								

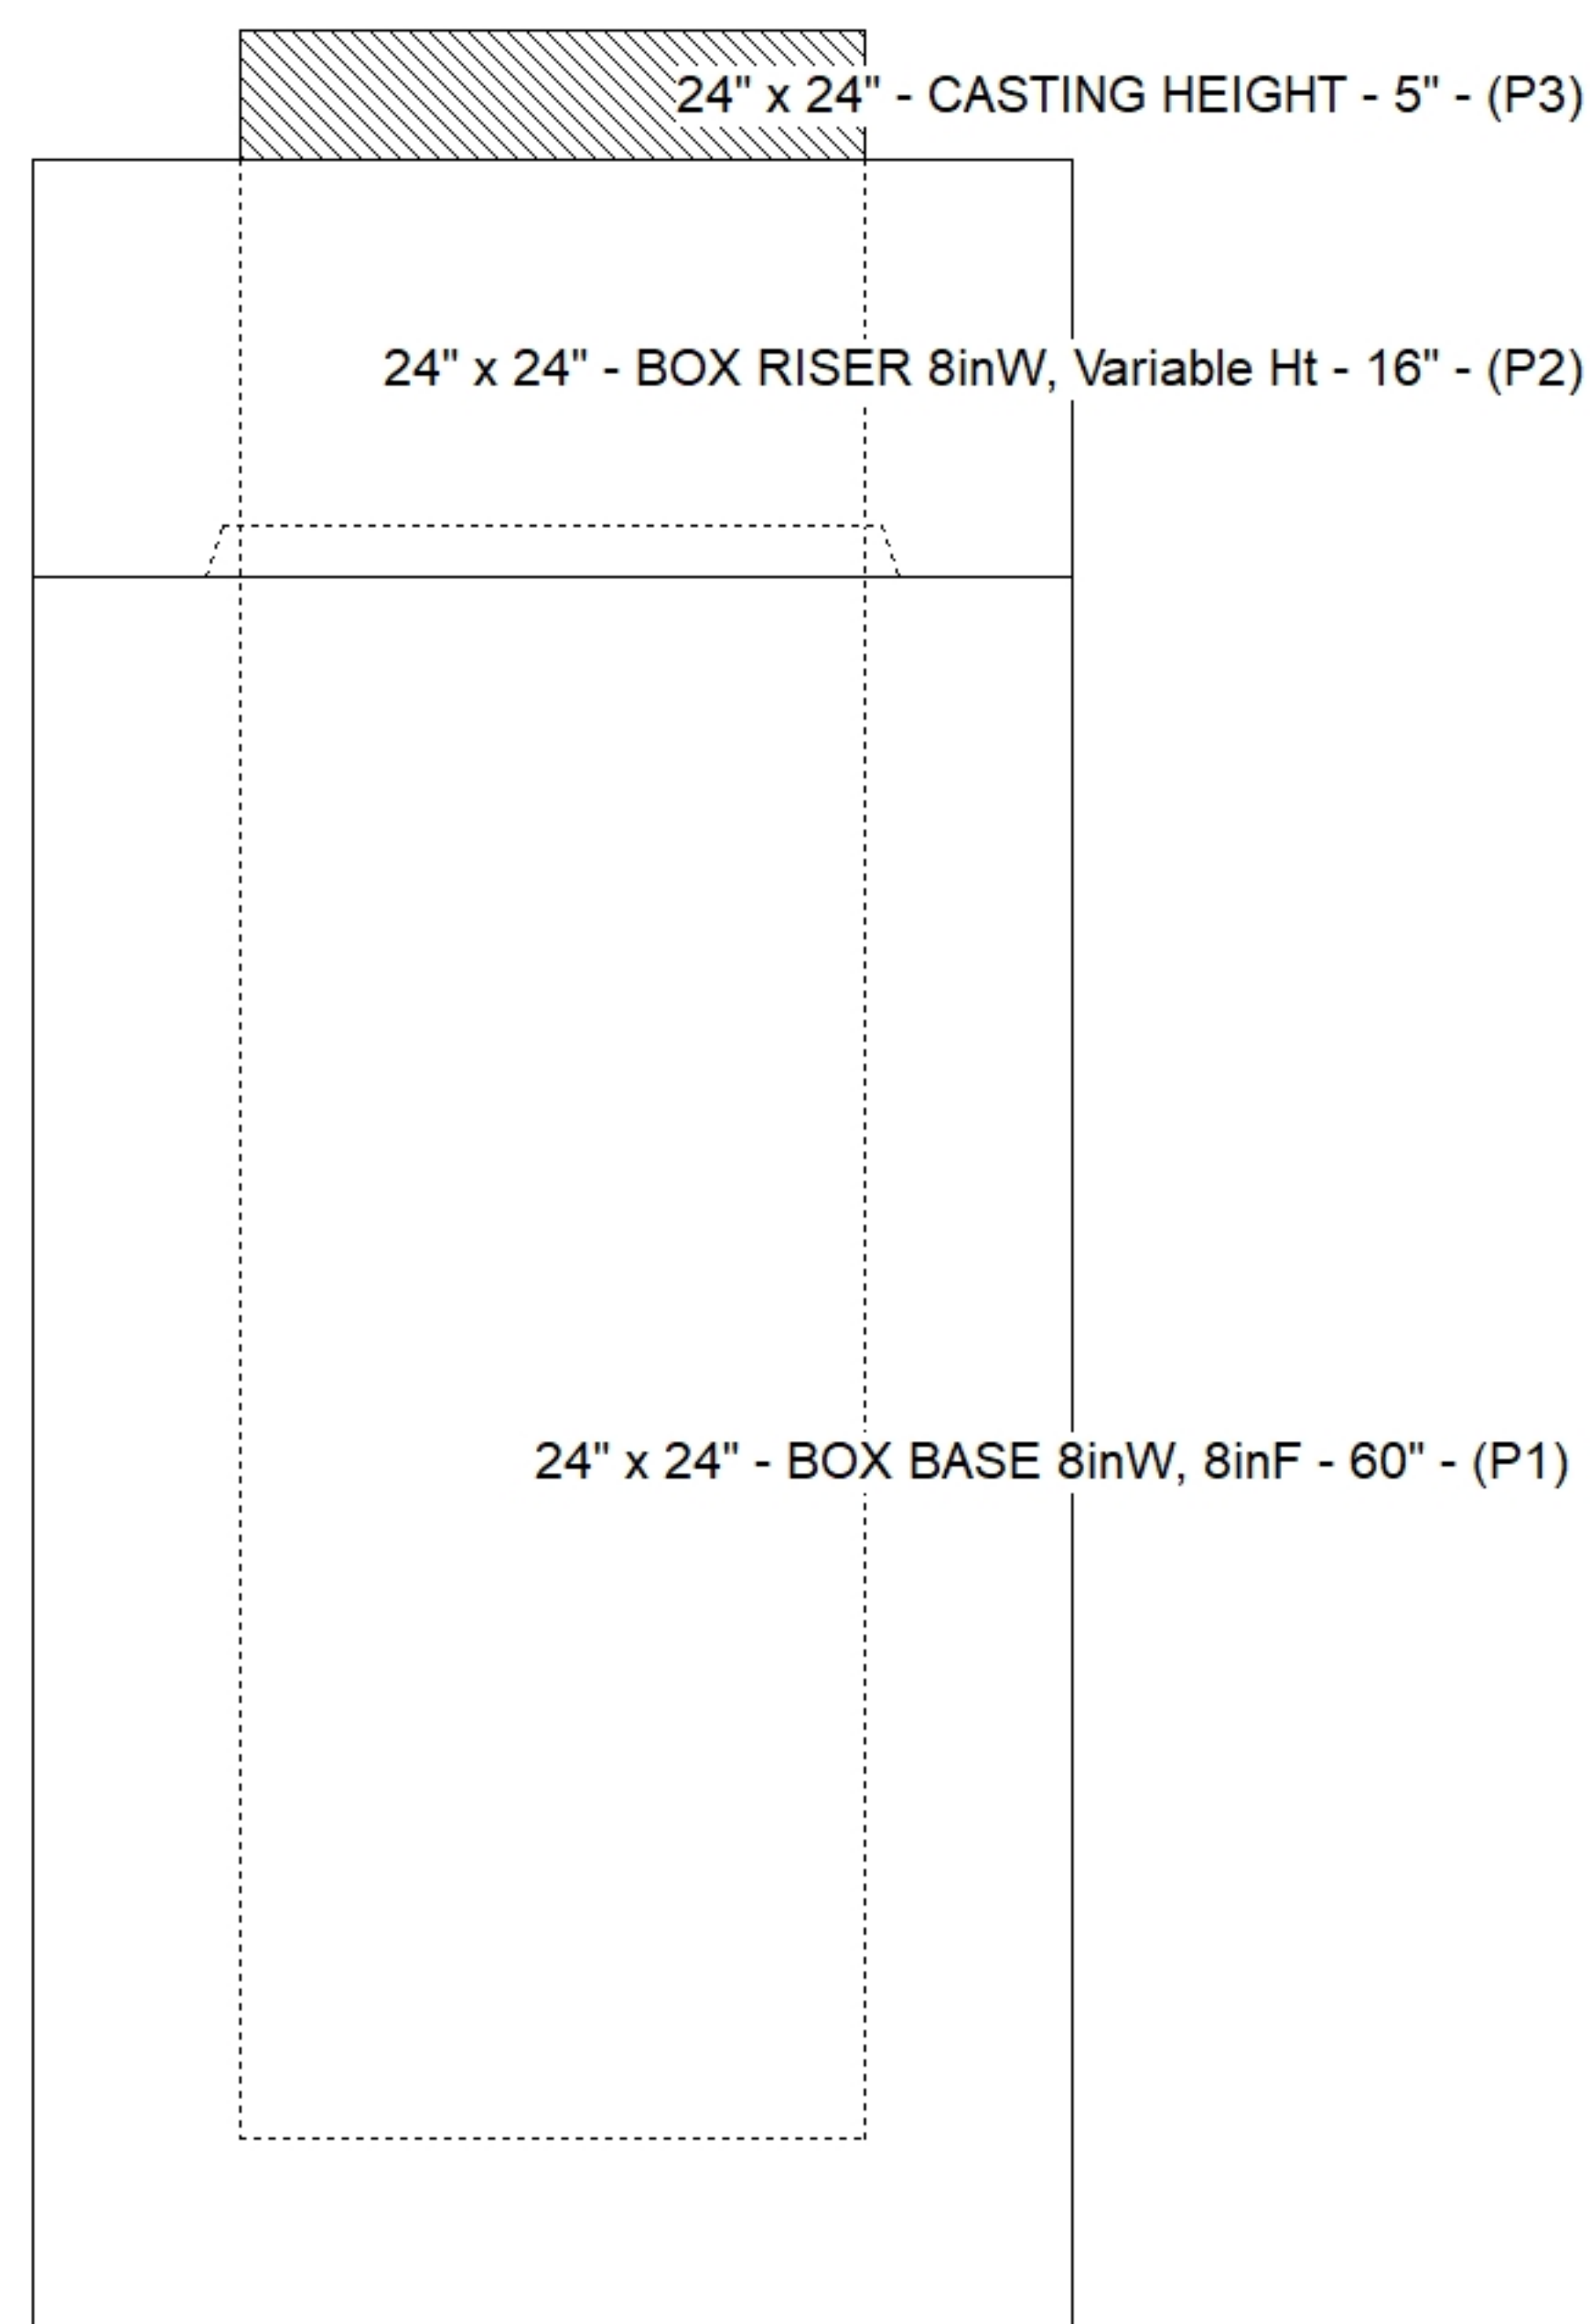

Default - Interior Dimensions

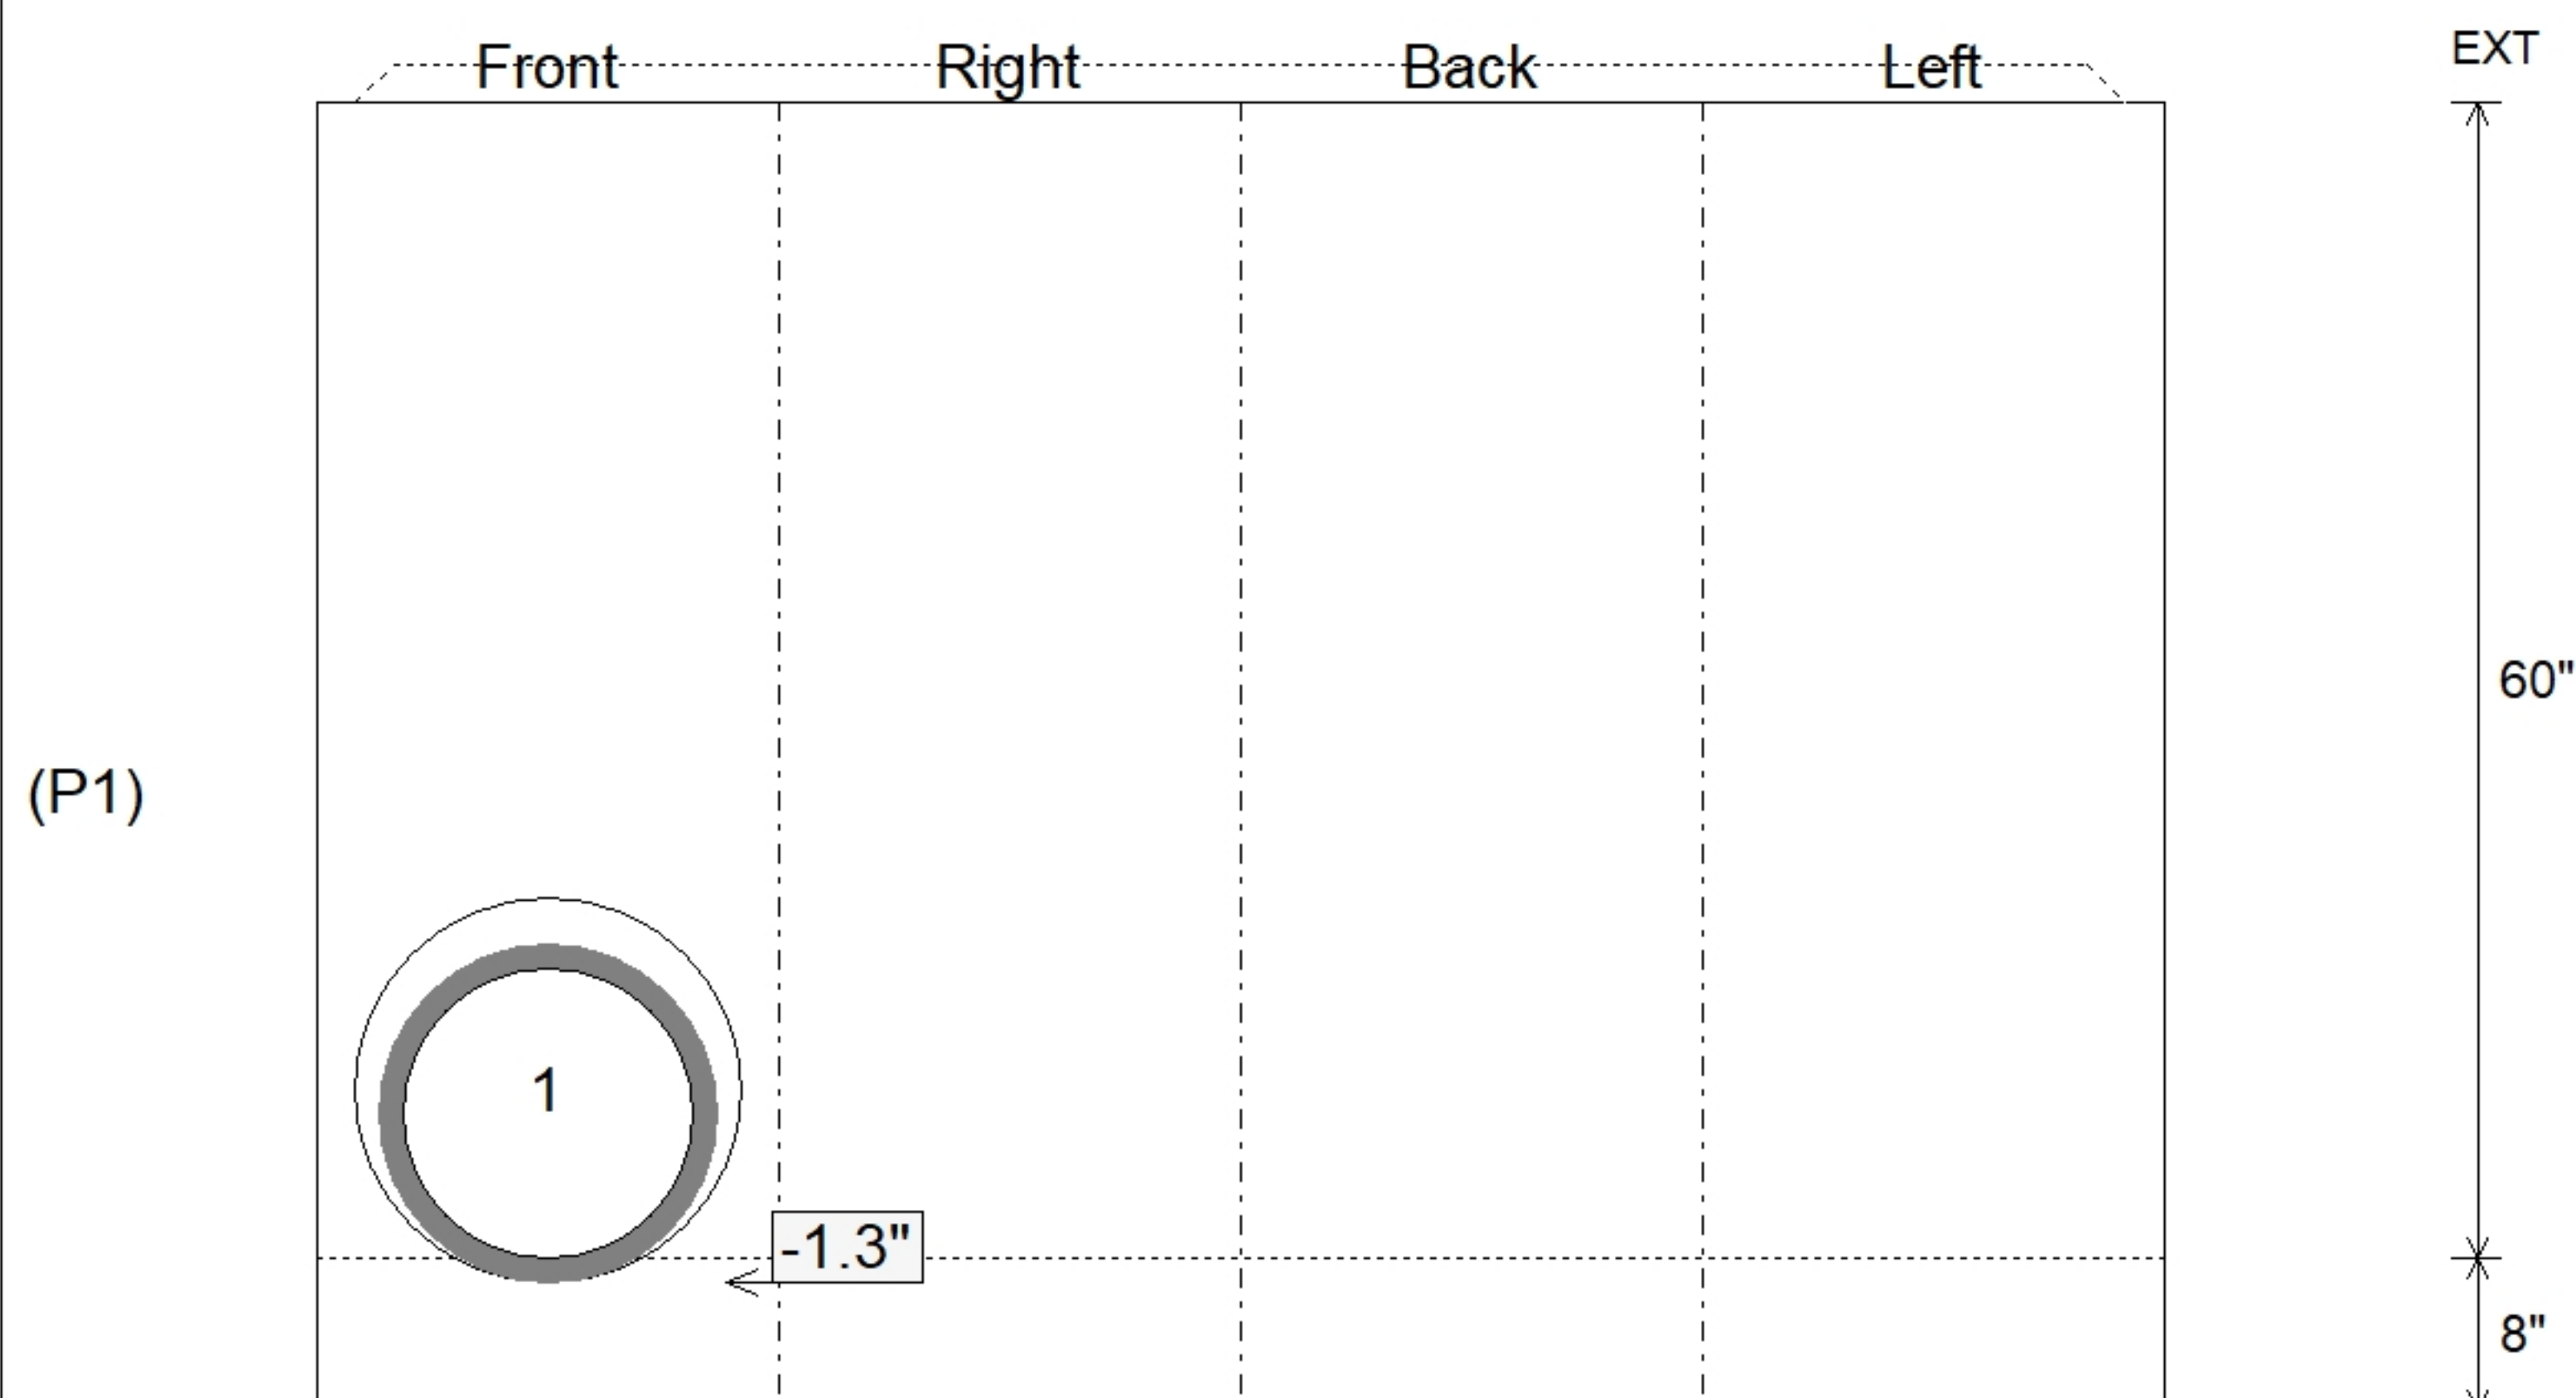

SUBMITTAL
APPROVED BY: