


3) 24" x 24" - CASTING HEIGHT - 5"					0 lb	Structure Notes: . 1. HOE KY-465 SET (CBI TY F) PROVIDED BY OTHERS. 2. KYTC CBI TYPE F / ASTM C478 SPECIFICATIONS. 3. CONCRETE = 4,000 PSI AT 28 DAYS. 4. NO INVERT CHANNEL. 5. NO STEPS. 6. REINFORCING PER ASTM A615 (GRADE 60). - RISER/WALLS (As .12) - FLOOR (As .31) #5 BARS AT 12" C.C.E.W.
2) 24" x 24" - BOX RISER 8inW - 12"					1031 lb	
1) 24" x 24" - BOX BASE 8inW, 8inF - 60"					5791 lb	
) CASTING - HOE KY-465 SET (CBI TY F)					465 lb	
) 24" x 24" - Conseal CS-102 1.00"					0 lb	
) Hole - 24					0 lb	
) Hole - 20					0 lb	

Structure Total:					7287 lb	
Rim: 1005.12'	Rim to Invert: 6.42'	Slack: 0.04"	Sump: 0"	Step Position:		

Position	Elev	Angle	Ext. (cw)	Pipe	Pipe OD	Connector	Hole	Horz Size	Up (_)	Offset
Invert 1										
Invert 2										
Invert 3										
Invert 4										
Invert 5										
Invert 6										
Invert 7										
Invert 8										

RIGHT-SIDE UP VIEW (int. dimensions)

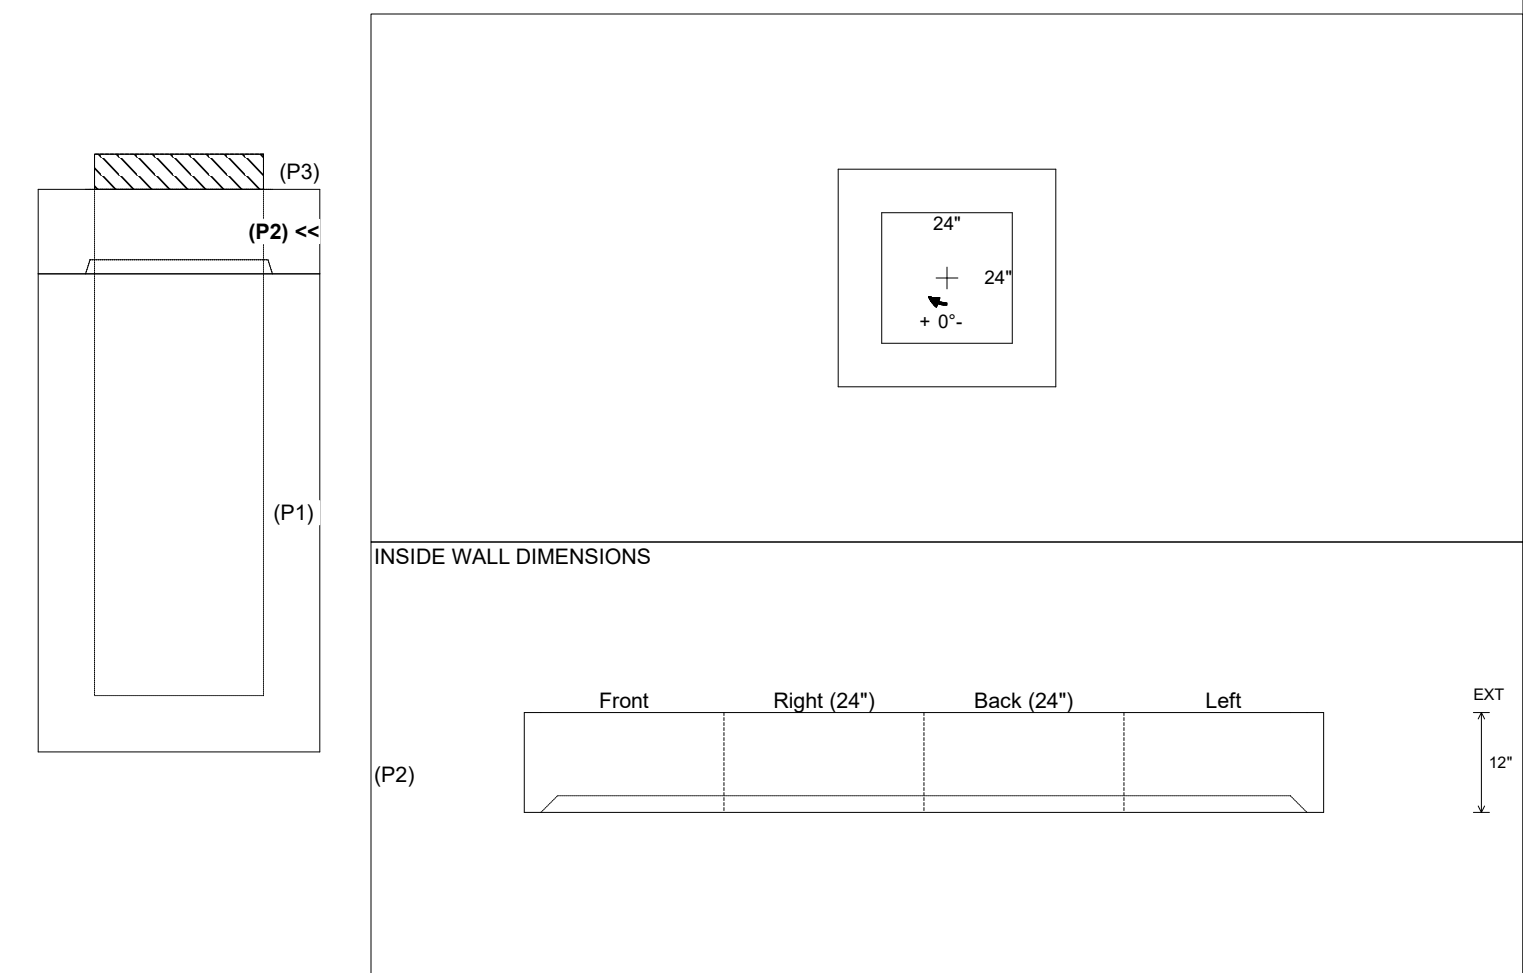

Coating (Int): Coating (Ext):	Seam Up: Flat Seam Dn: Groove	Wall Thickness: 8" Floor Height: 0"	Height (Int): 12" Height (Ext): 12"	Weight (Net): 1031 lb Volume (Net): 0.26cu.yd
----------------------------------	----------------------------------	--	--	--