





Floor (Bot): 999.983'
Overall Height: 6.917'
Slack: 0"

0 lb
1031 lb
5771 lb
465 lb
0 lb
0 lb
0 lb


Structure Total: 7267 lb

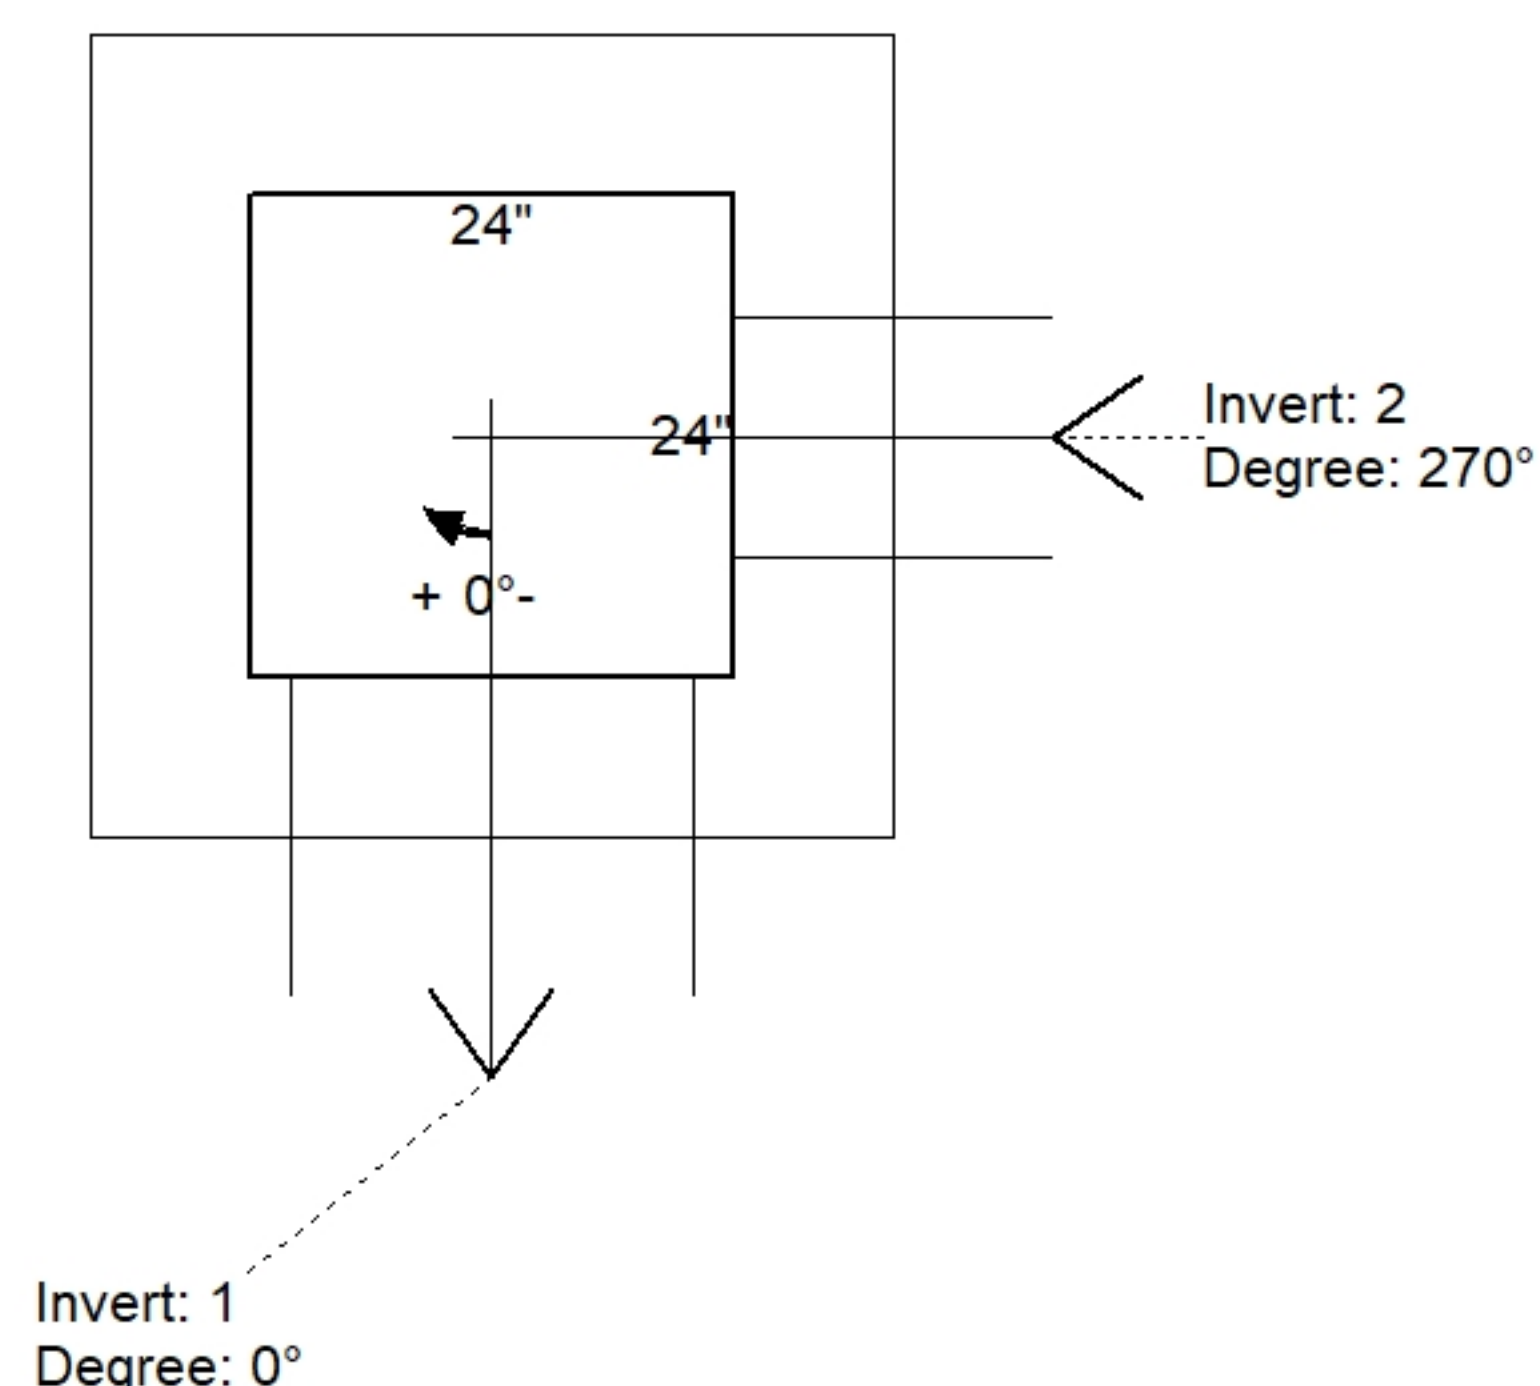

Position	Elev	Angle	Pipe	Pipe OD	Hole	Connector	Up (')	Ref
Rim	1006.9'							
Reducer								
Invert 1	1000.65'	0°	15" HDPE	17.6"	20"	Hole 20	-1.3"	P1
Invert 2	1001.15'	270°	8" HDPE	9.1"	12"	Hole 12	5.45"	P1
Invert 3								
Invert 4								
Invert 5								
Invert 6								
Invert 7								
Invert 8								

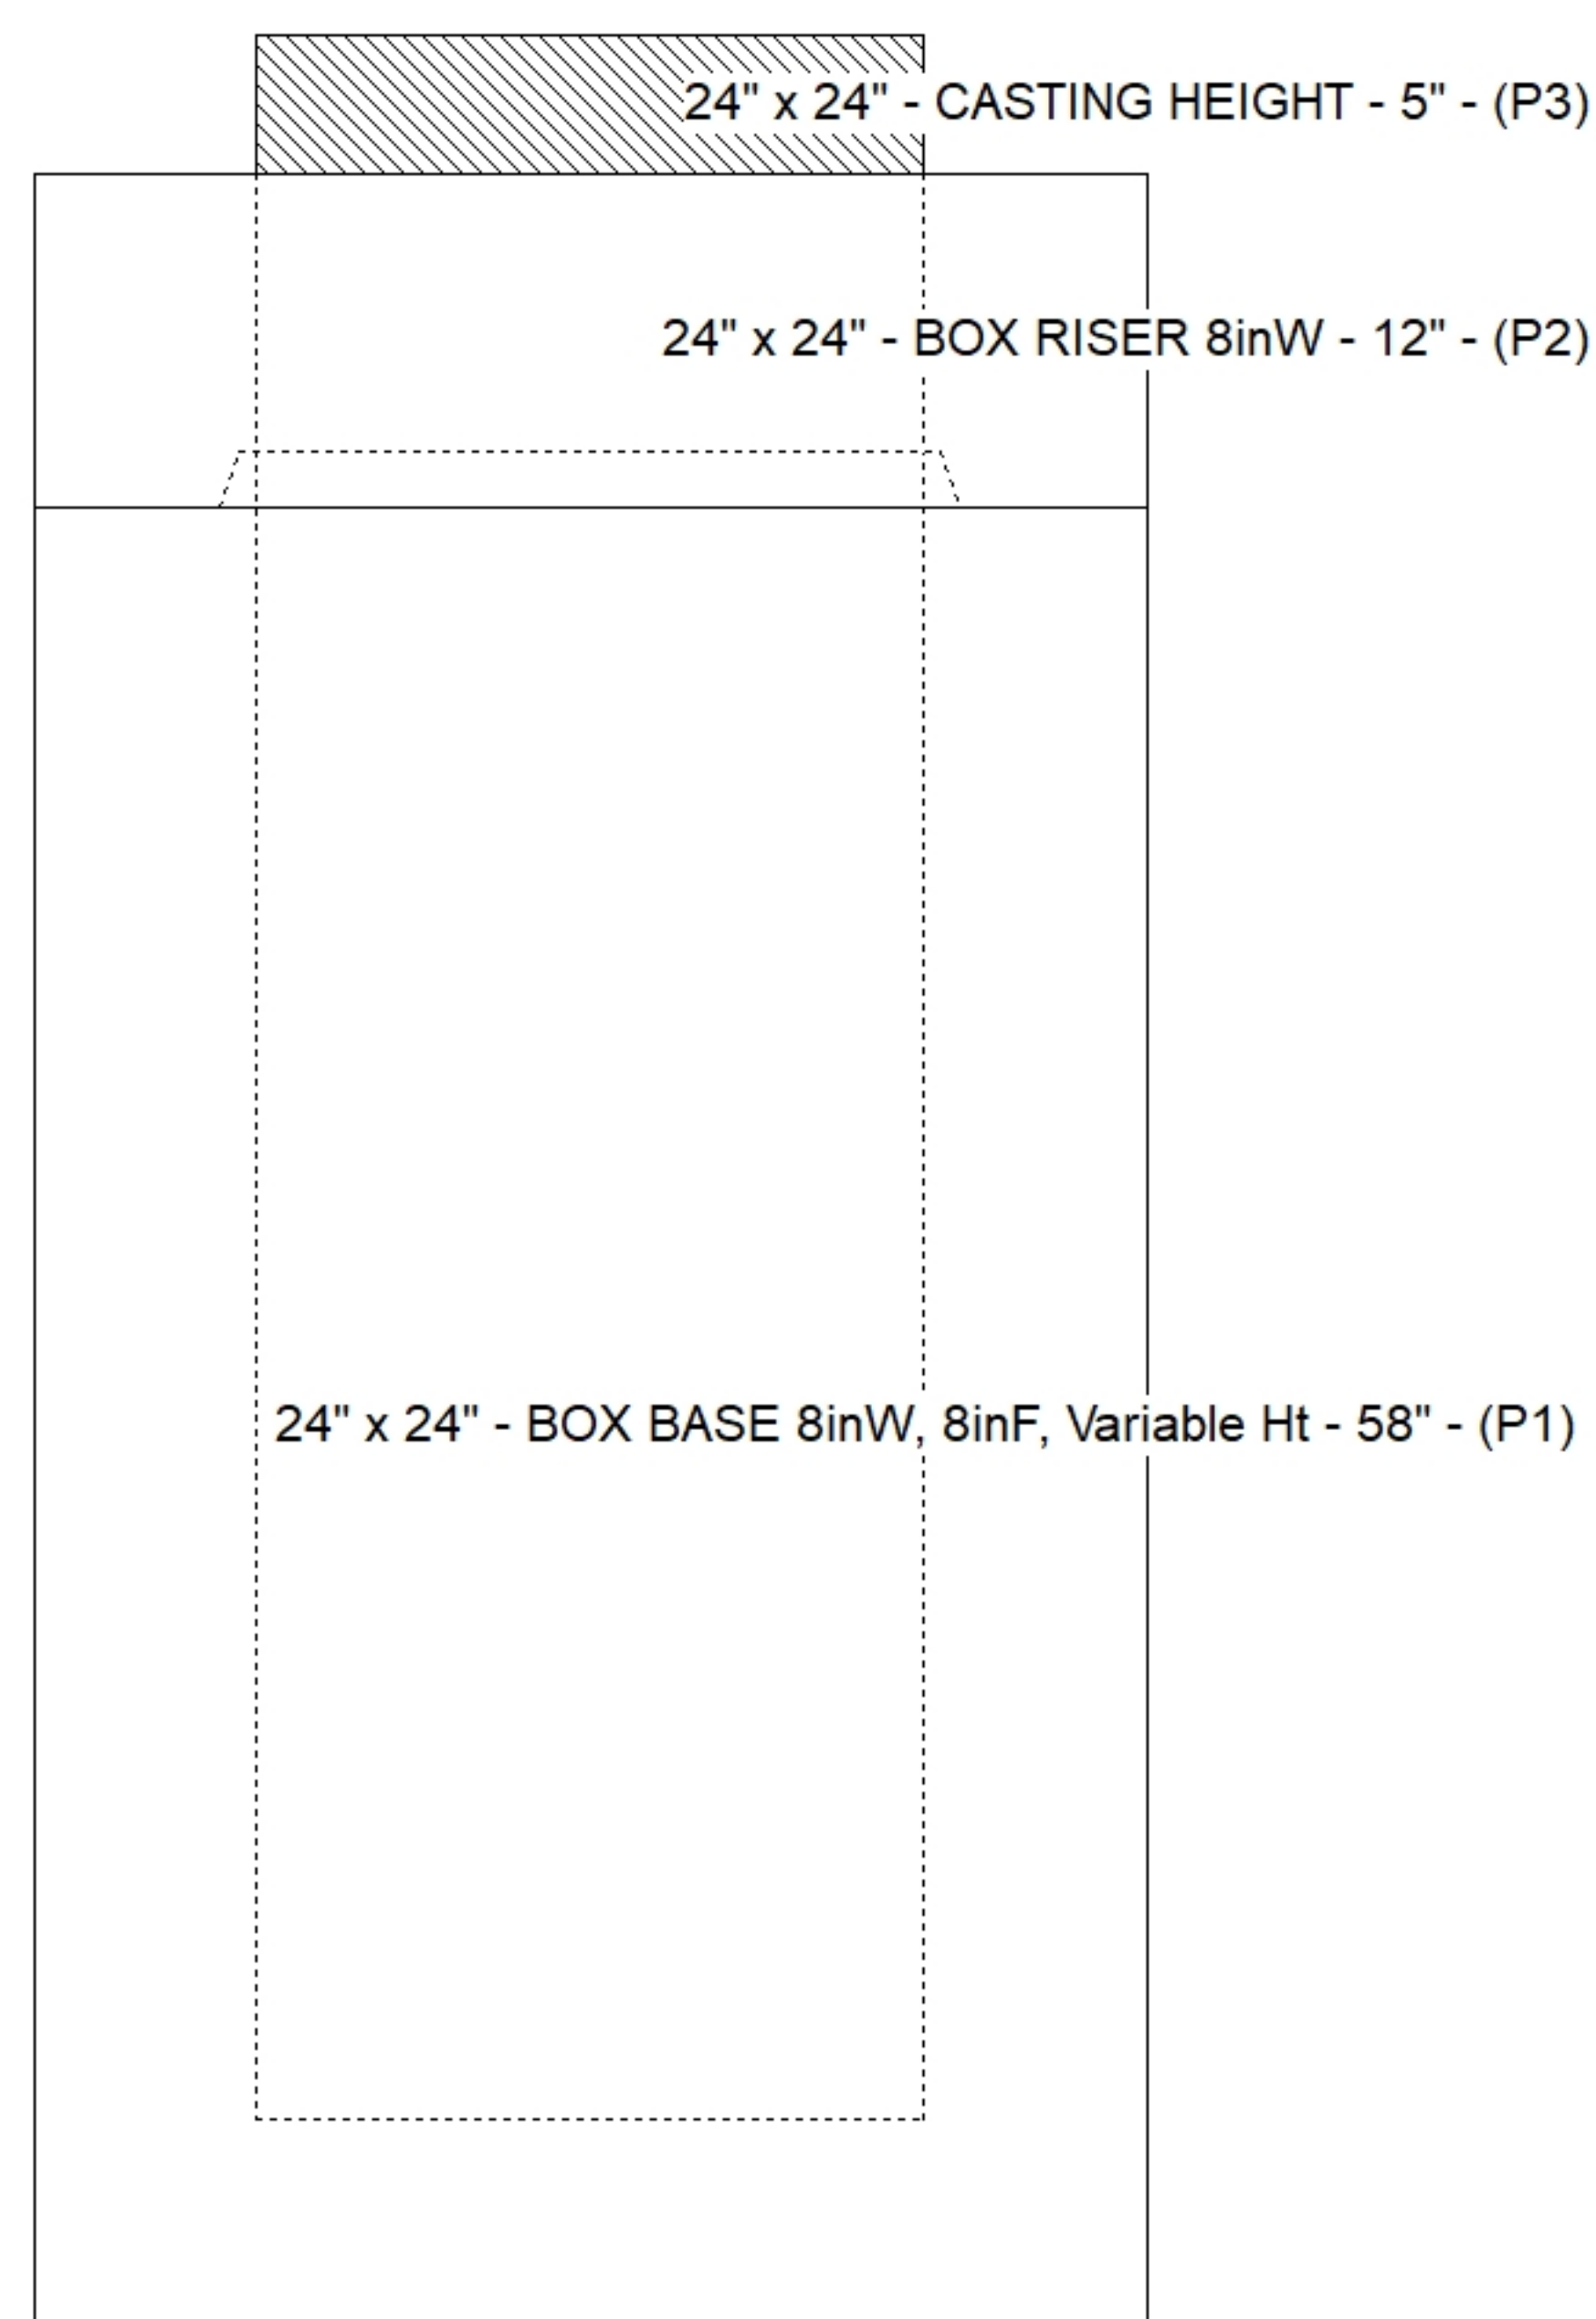

Default - Interior Dimensions

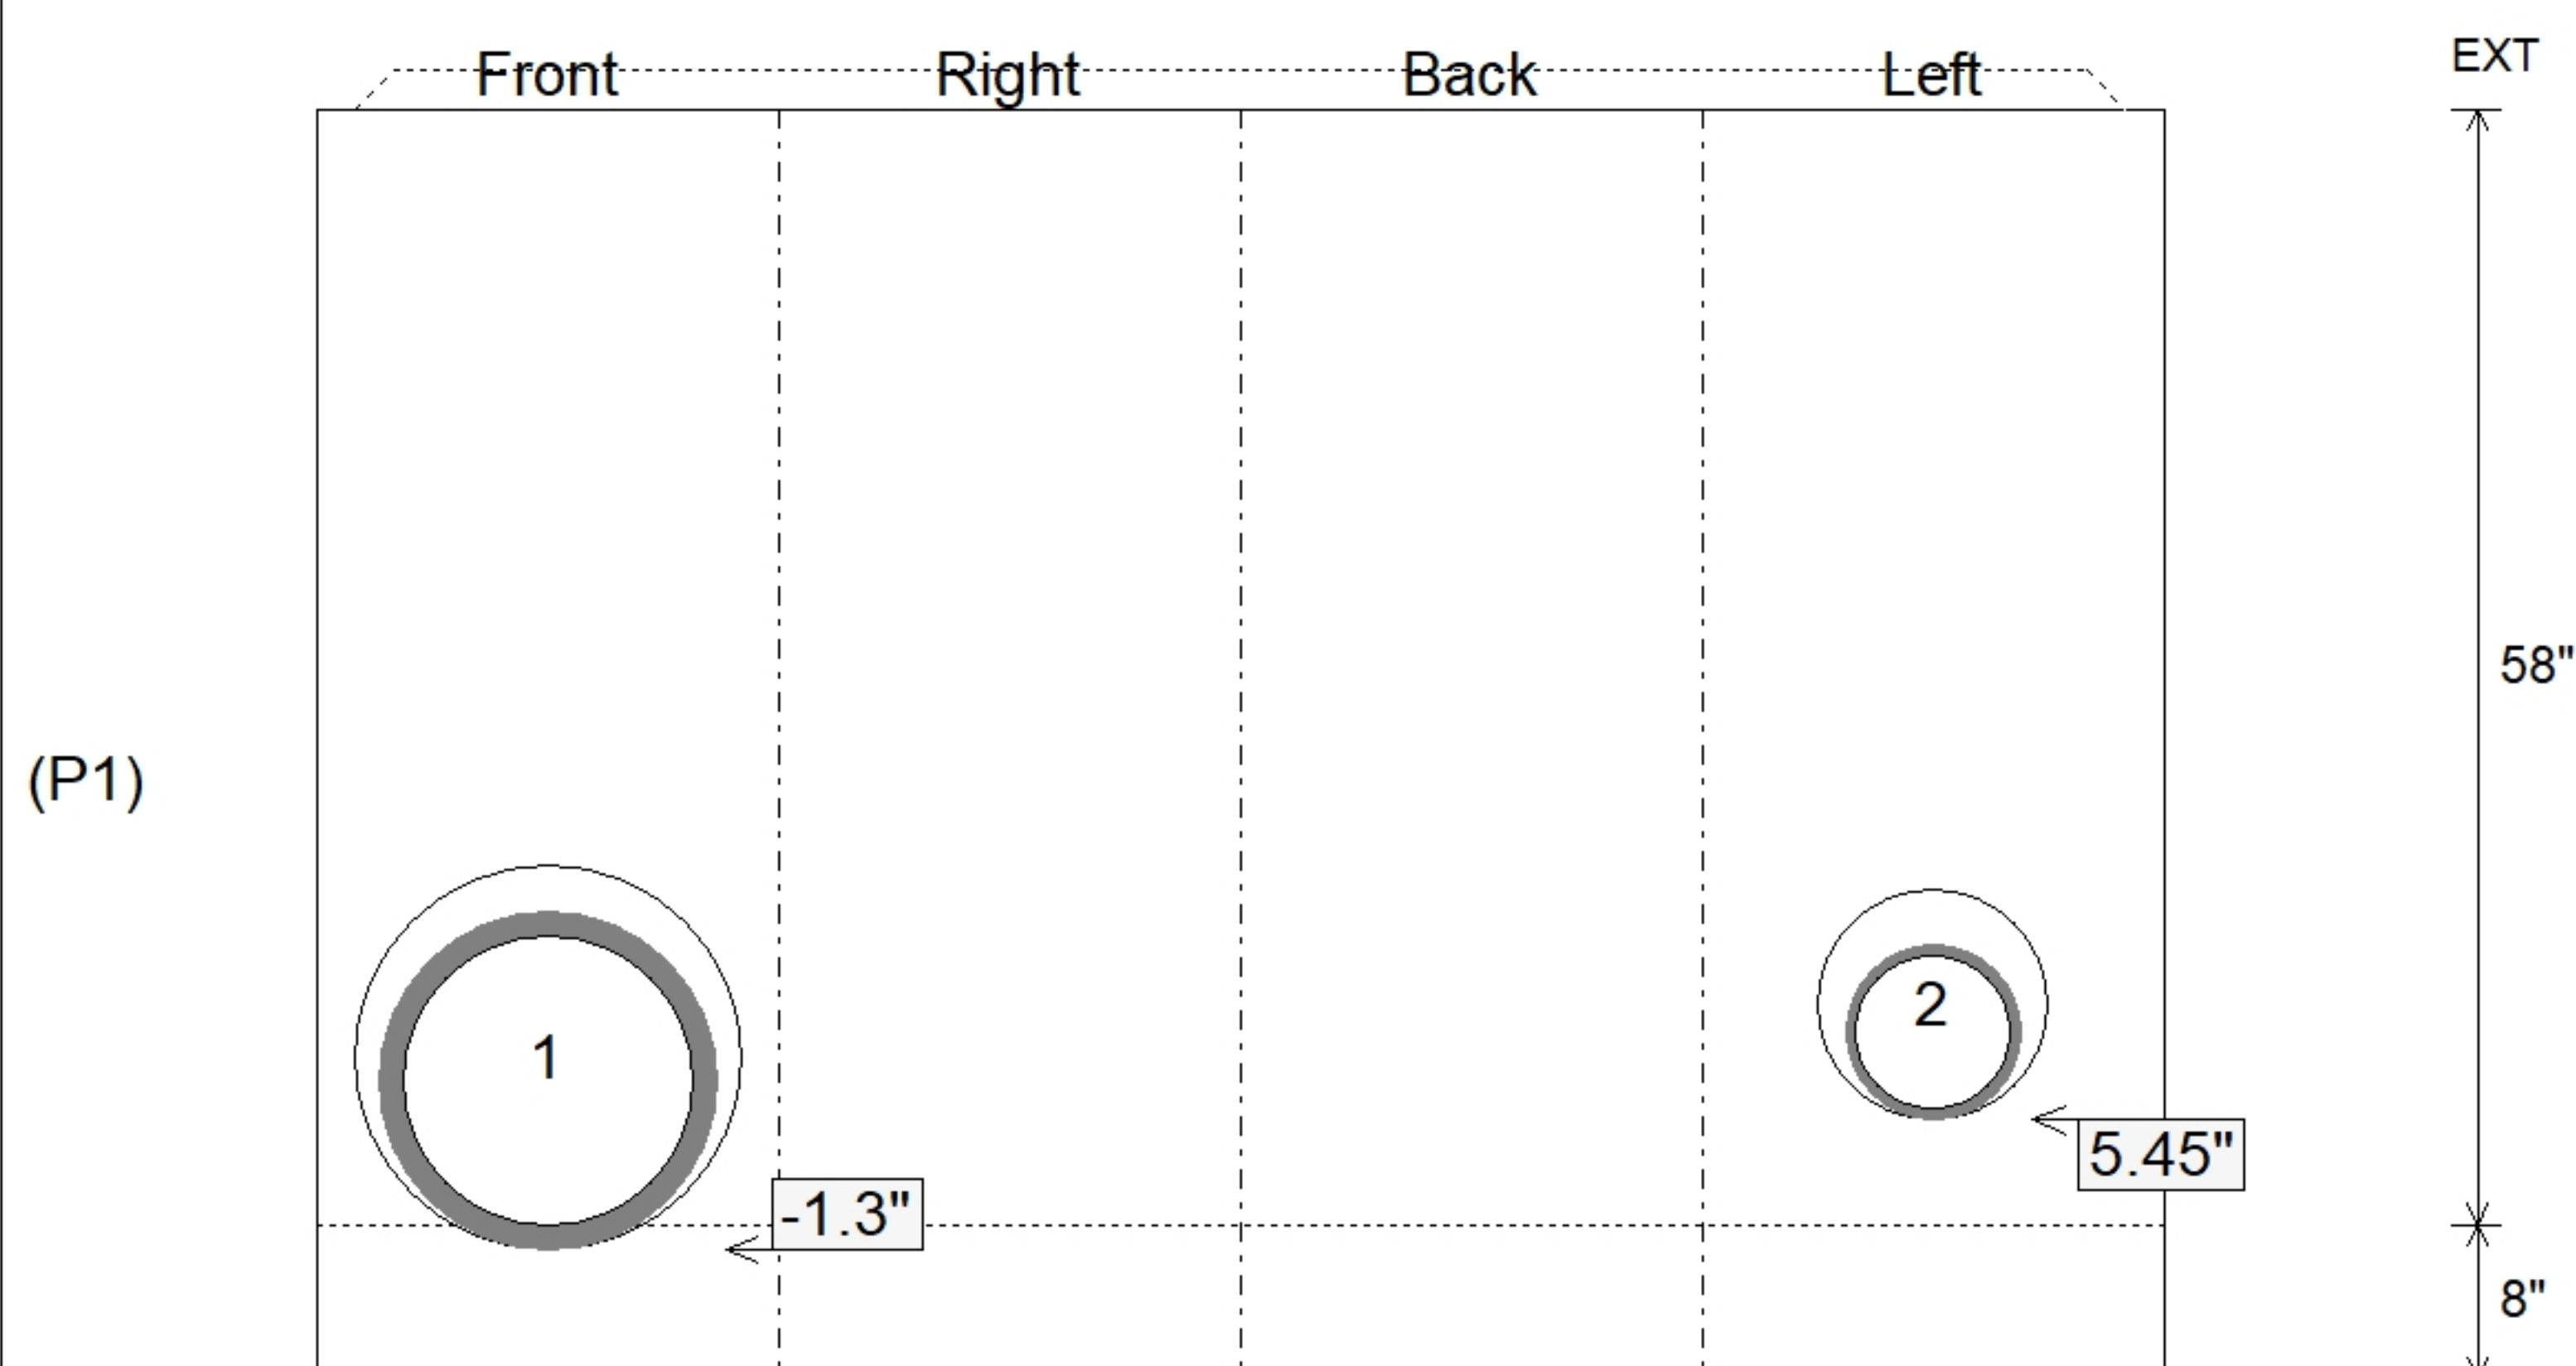

SUBMITTAL
APPROVED BY: