



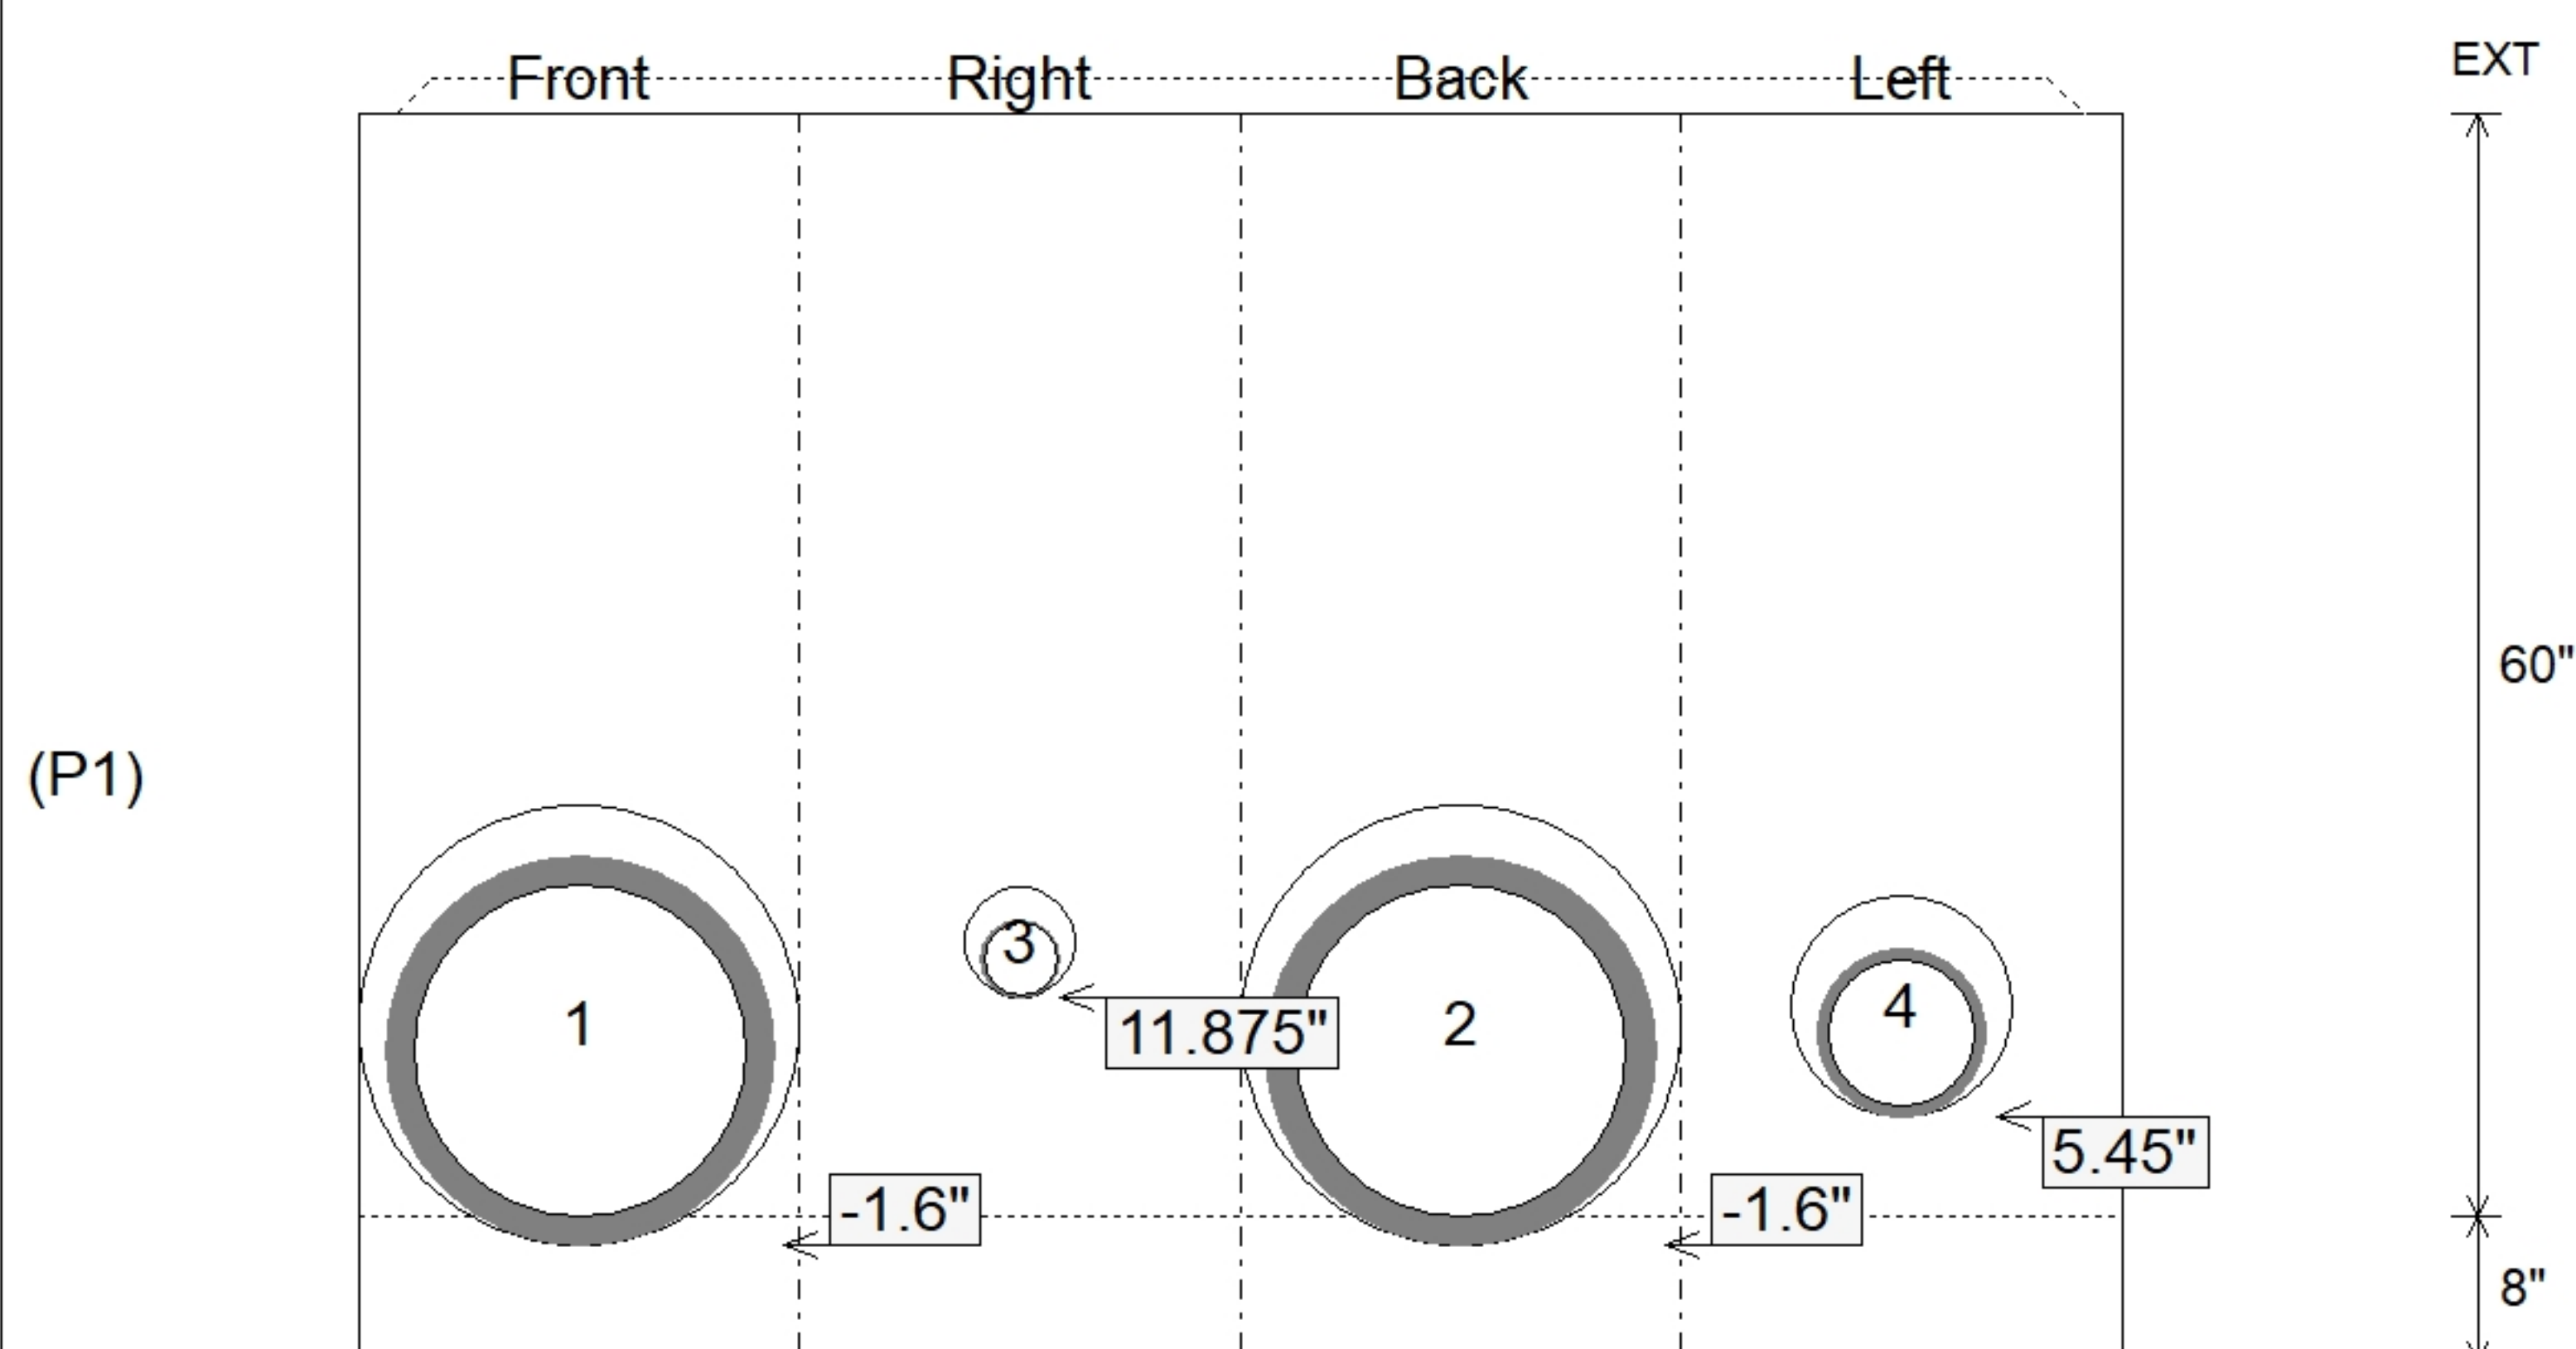

Floor (Bot): 1007.333'
Overall Height: 8.667'
Slack: 0"

Structure Total: 8808 lb

Position	Elev	Angle	Pipe	Pipe OD	Hole	Connector	Up ()	Ref
Rim	1016'							
Reducer								
Invert 1	1008'	0°	18" HDPE	21.2"	24"	Hole 24	-1.6"	P1
Invert 2	1008'	180°	18" HDPE	21.2"	24"	Hole 24	-1.6"	P1
Invert 3	1009'	90°	4" PVC SDR35	4.25"	6"	Hole 6	11.875"	P1
Invert 4	1008.5'	270°	8" HDPE	9.1"	12"	Hole 12	5.45"	P1
Invert 5								
Invert 6								
Invert 7								
Invert 8								

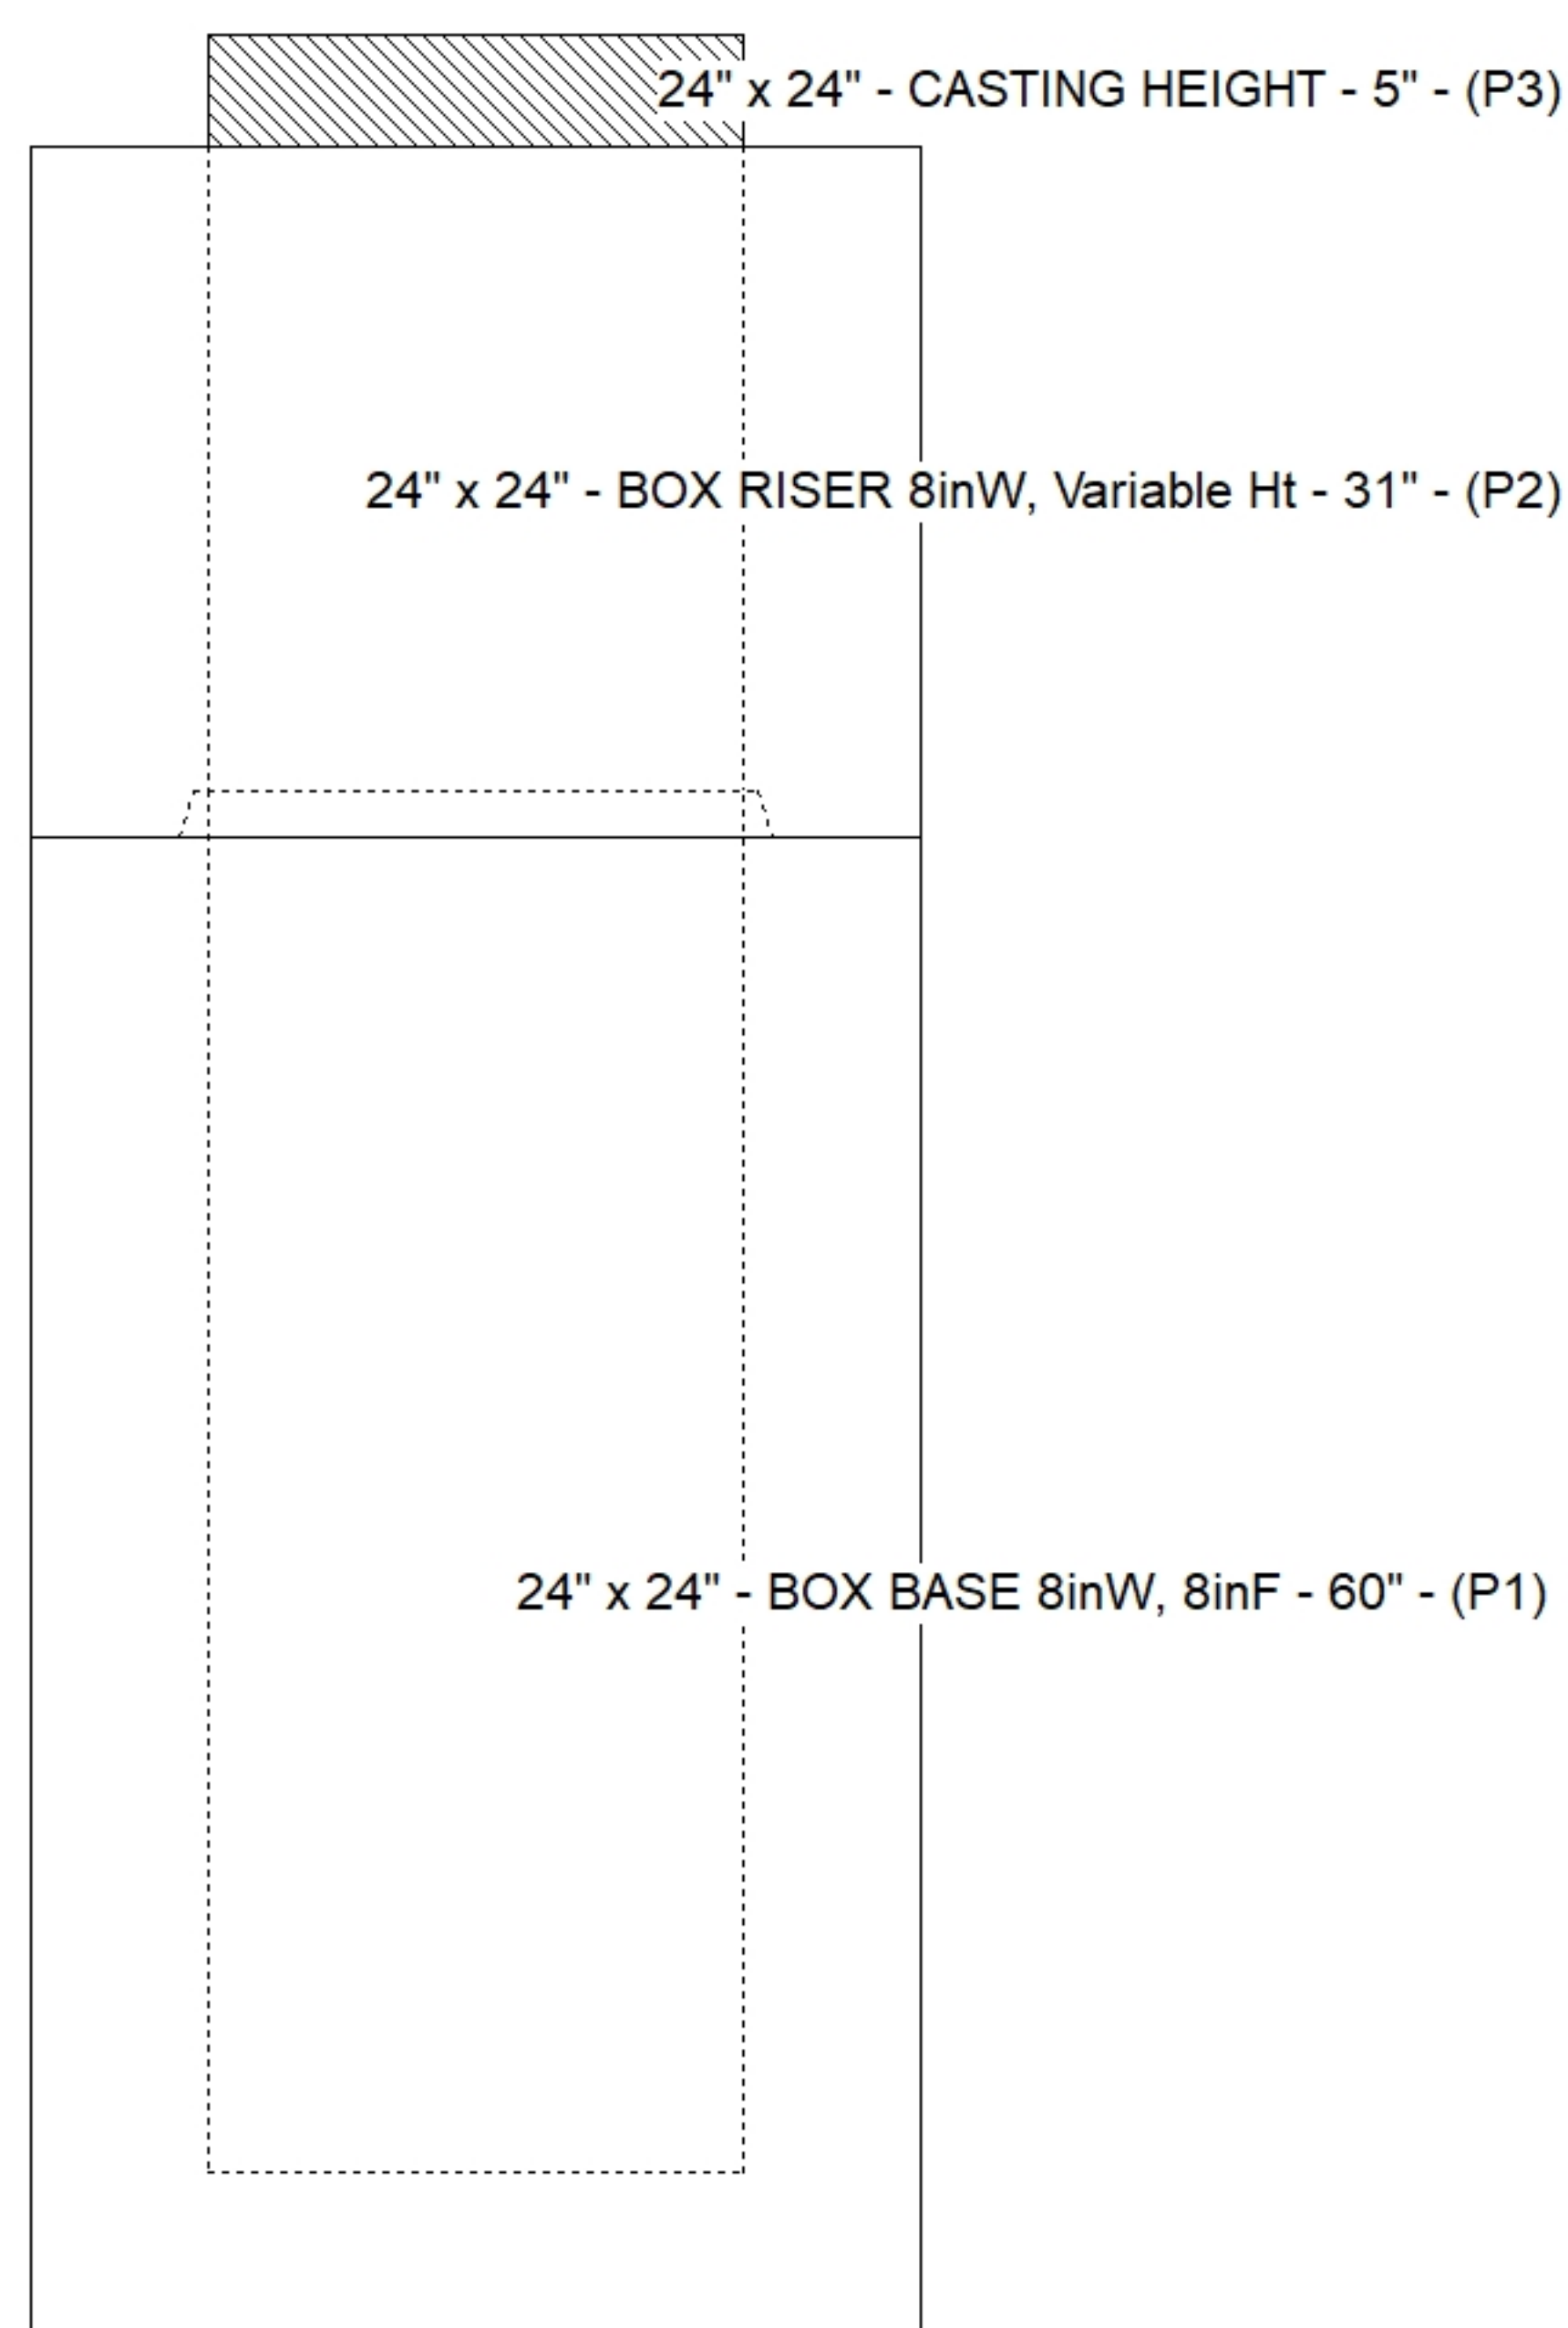

SUBMITTAL
APPROVED BY: