





Floor (Bot): 1001.483'
Overall Height: 8.667'
Slack: 0"

0 lb
2664 lb
5622 lb
465 lb
0 lb
0 lb
0 lb


Structure Total: 8751 lb

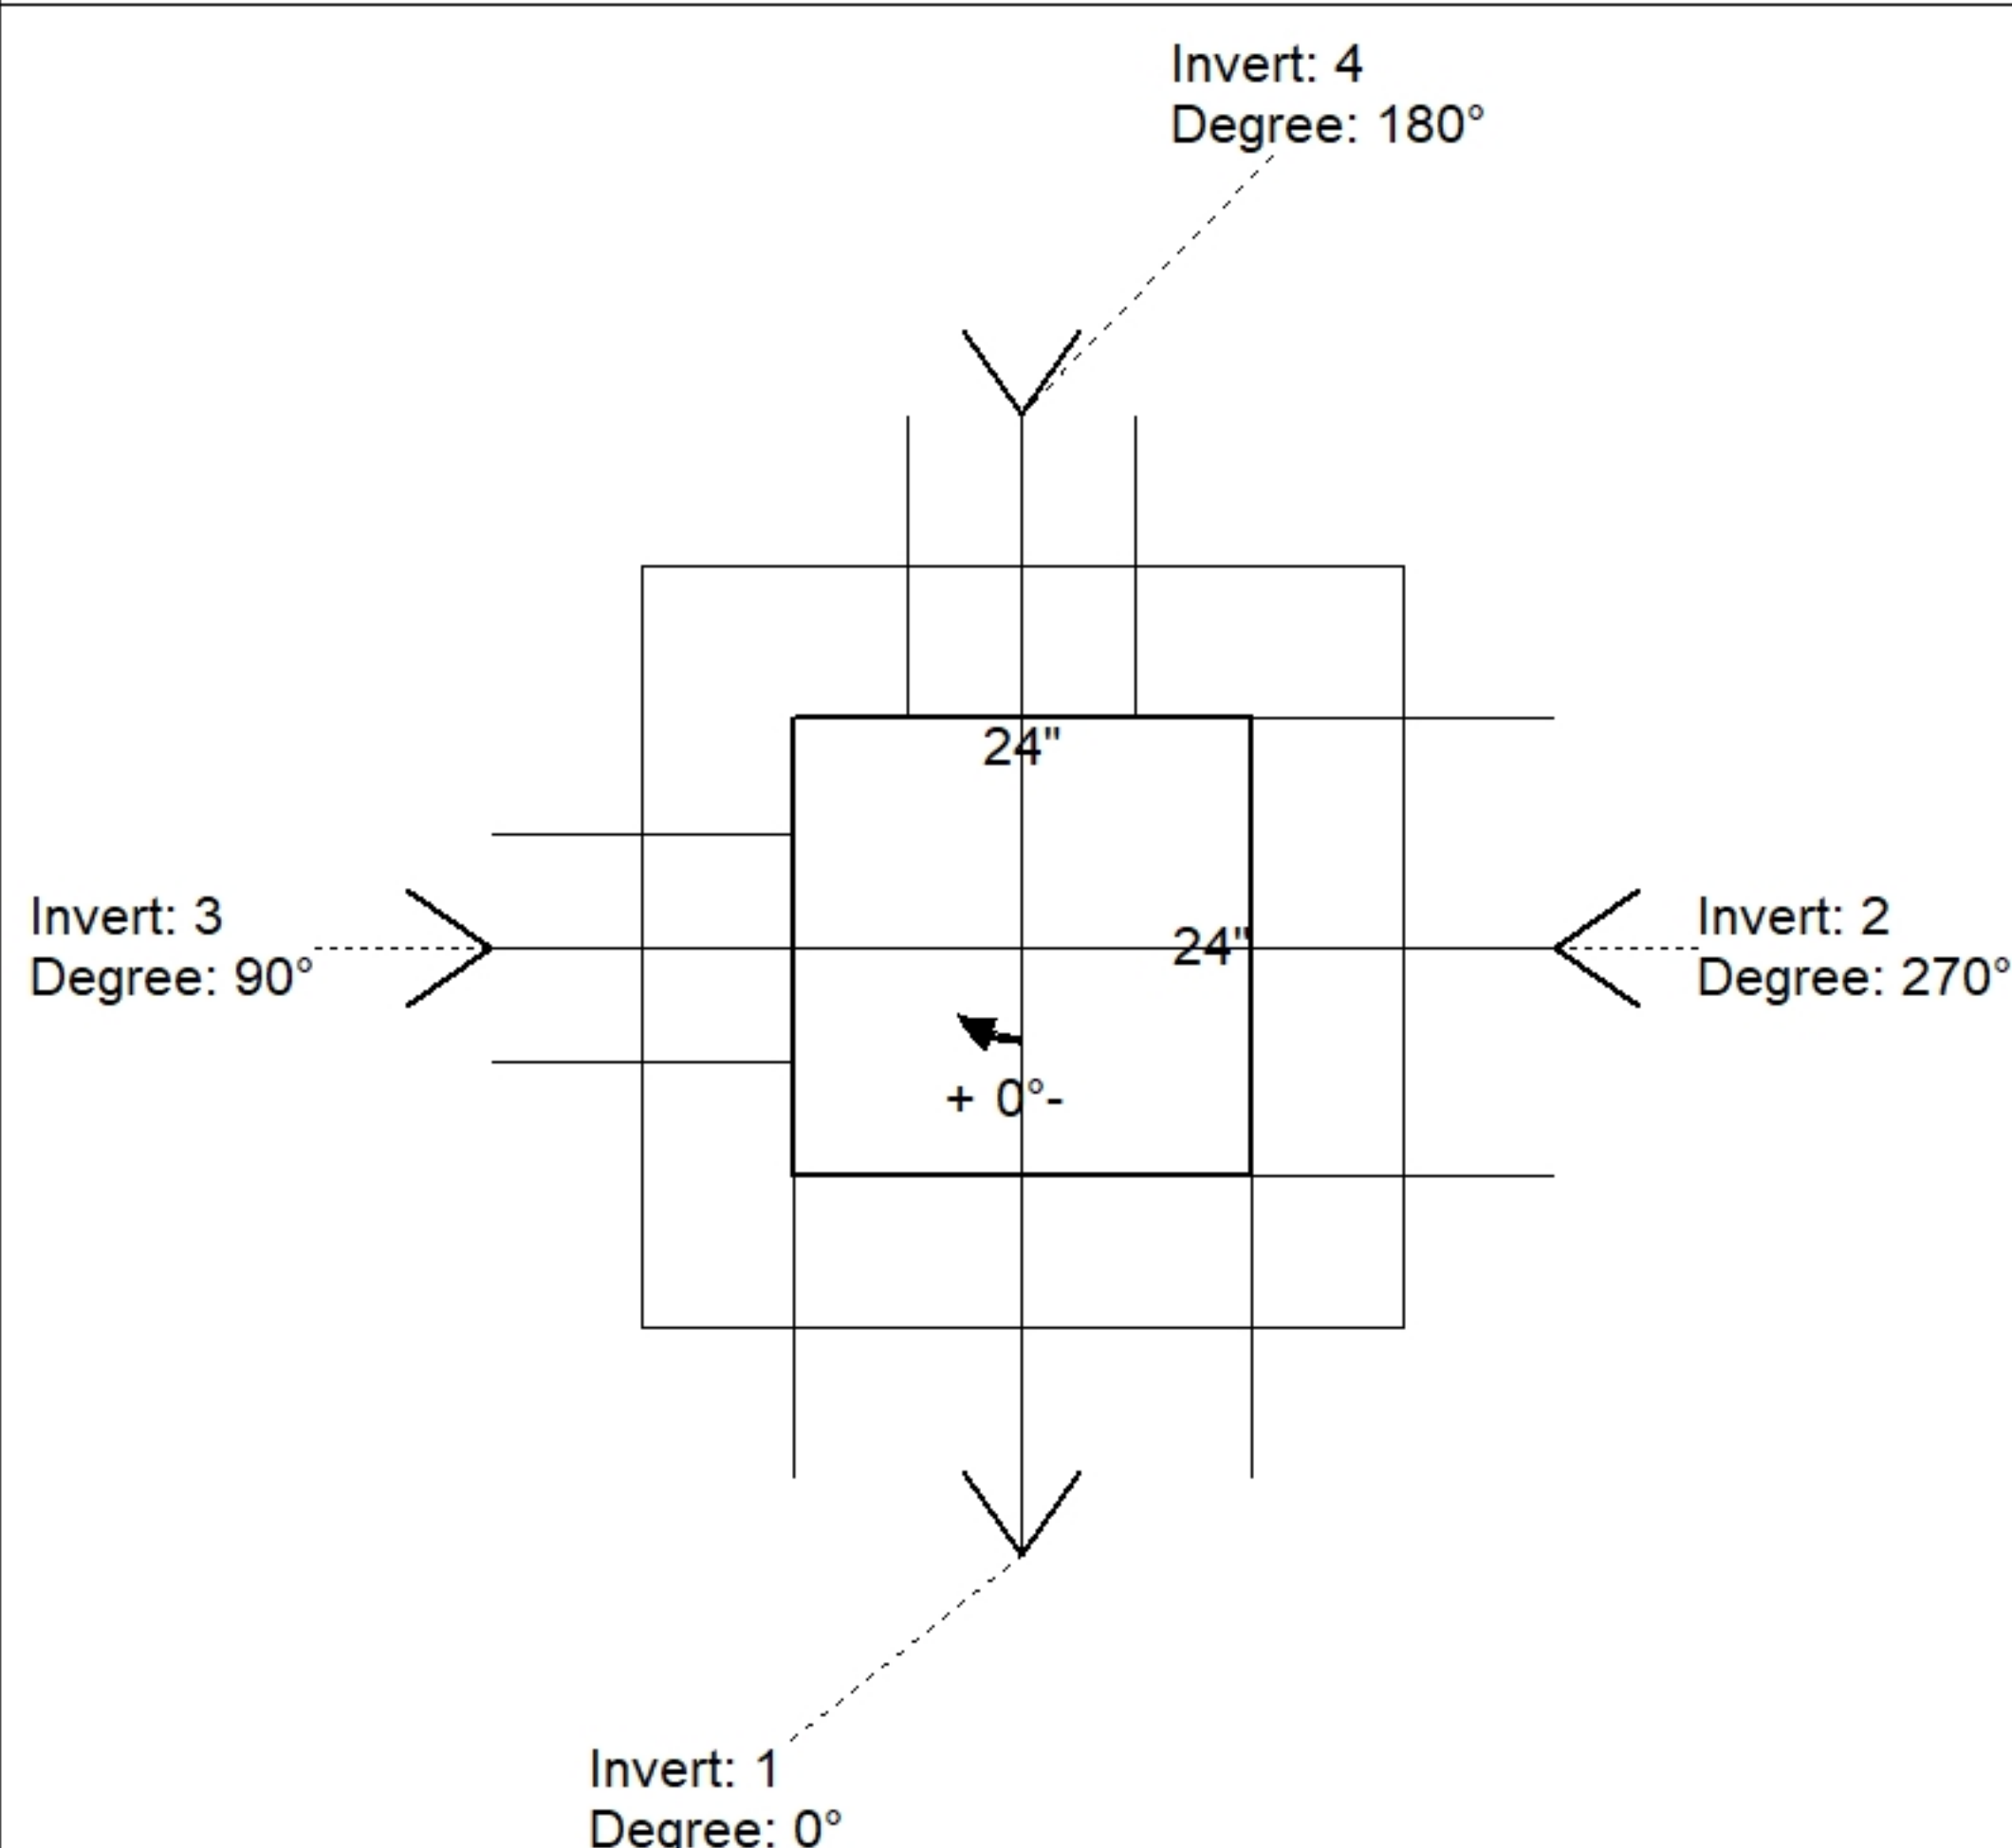

Position	Elev	Angle	Pipe	Pipe OD	Hole	Connector	Up ()	Ref
Rim	1010.15'							
Reducer								
Invert 1	1002.15'	0°	18" HDPE	21.2"	24"	Hole 24	-1.6"	P1
Invert 2	1002.15'	270°	18" HDPE	21.2"	24"	Hole 24	-1.6"	P1
Invert 3	1002.65'	90°	8" HDPE	9.1"	12"	Hole 12	5.45"	P1
Invert 4	1002.65'	180°	8" HDPE	9.1"	12"	Hole 12	5.45"	P1
Invert 5								
Invert 6								
Invert 7								
Invert 8								

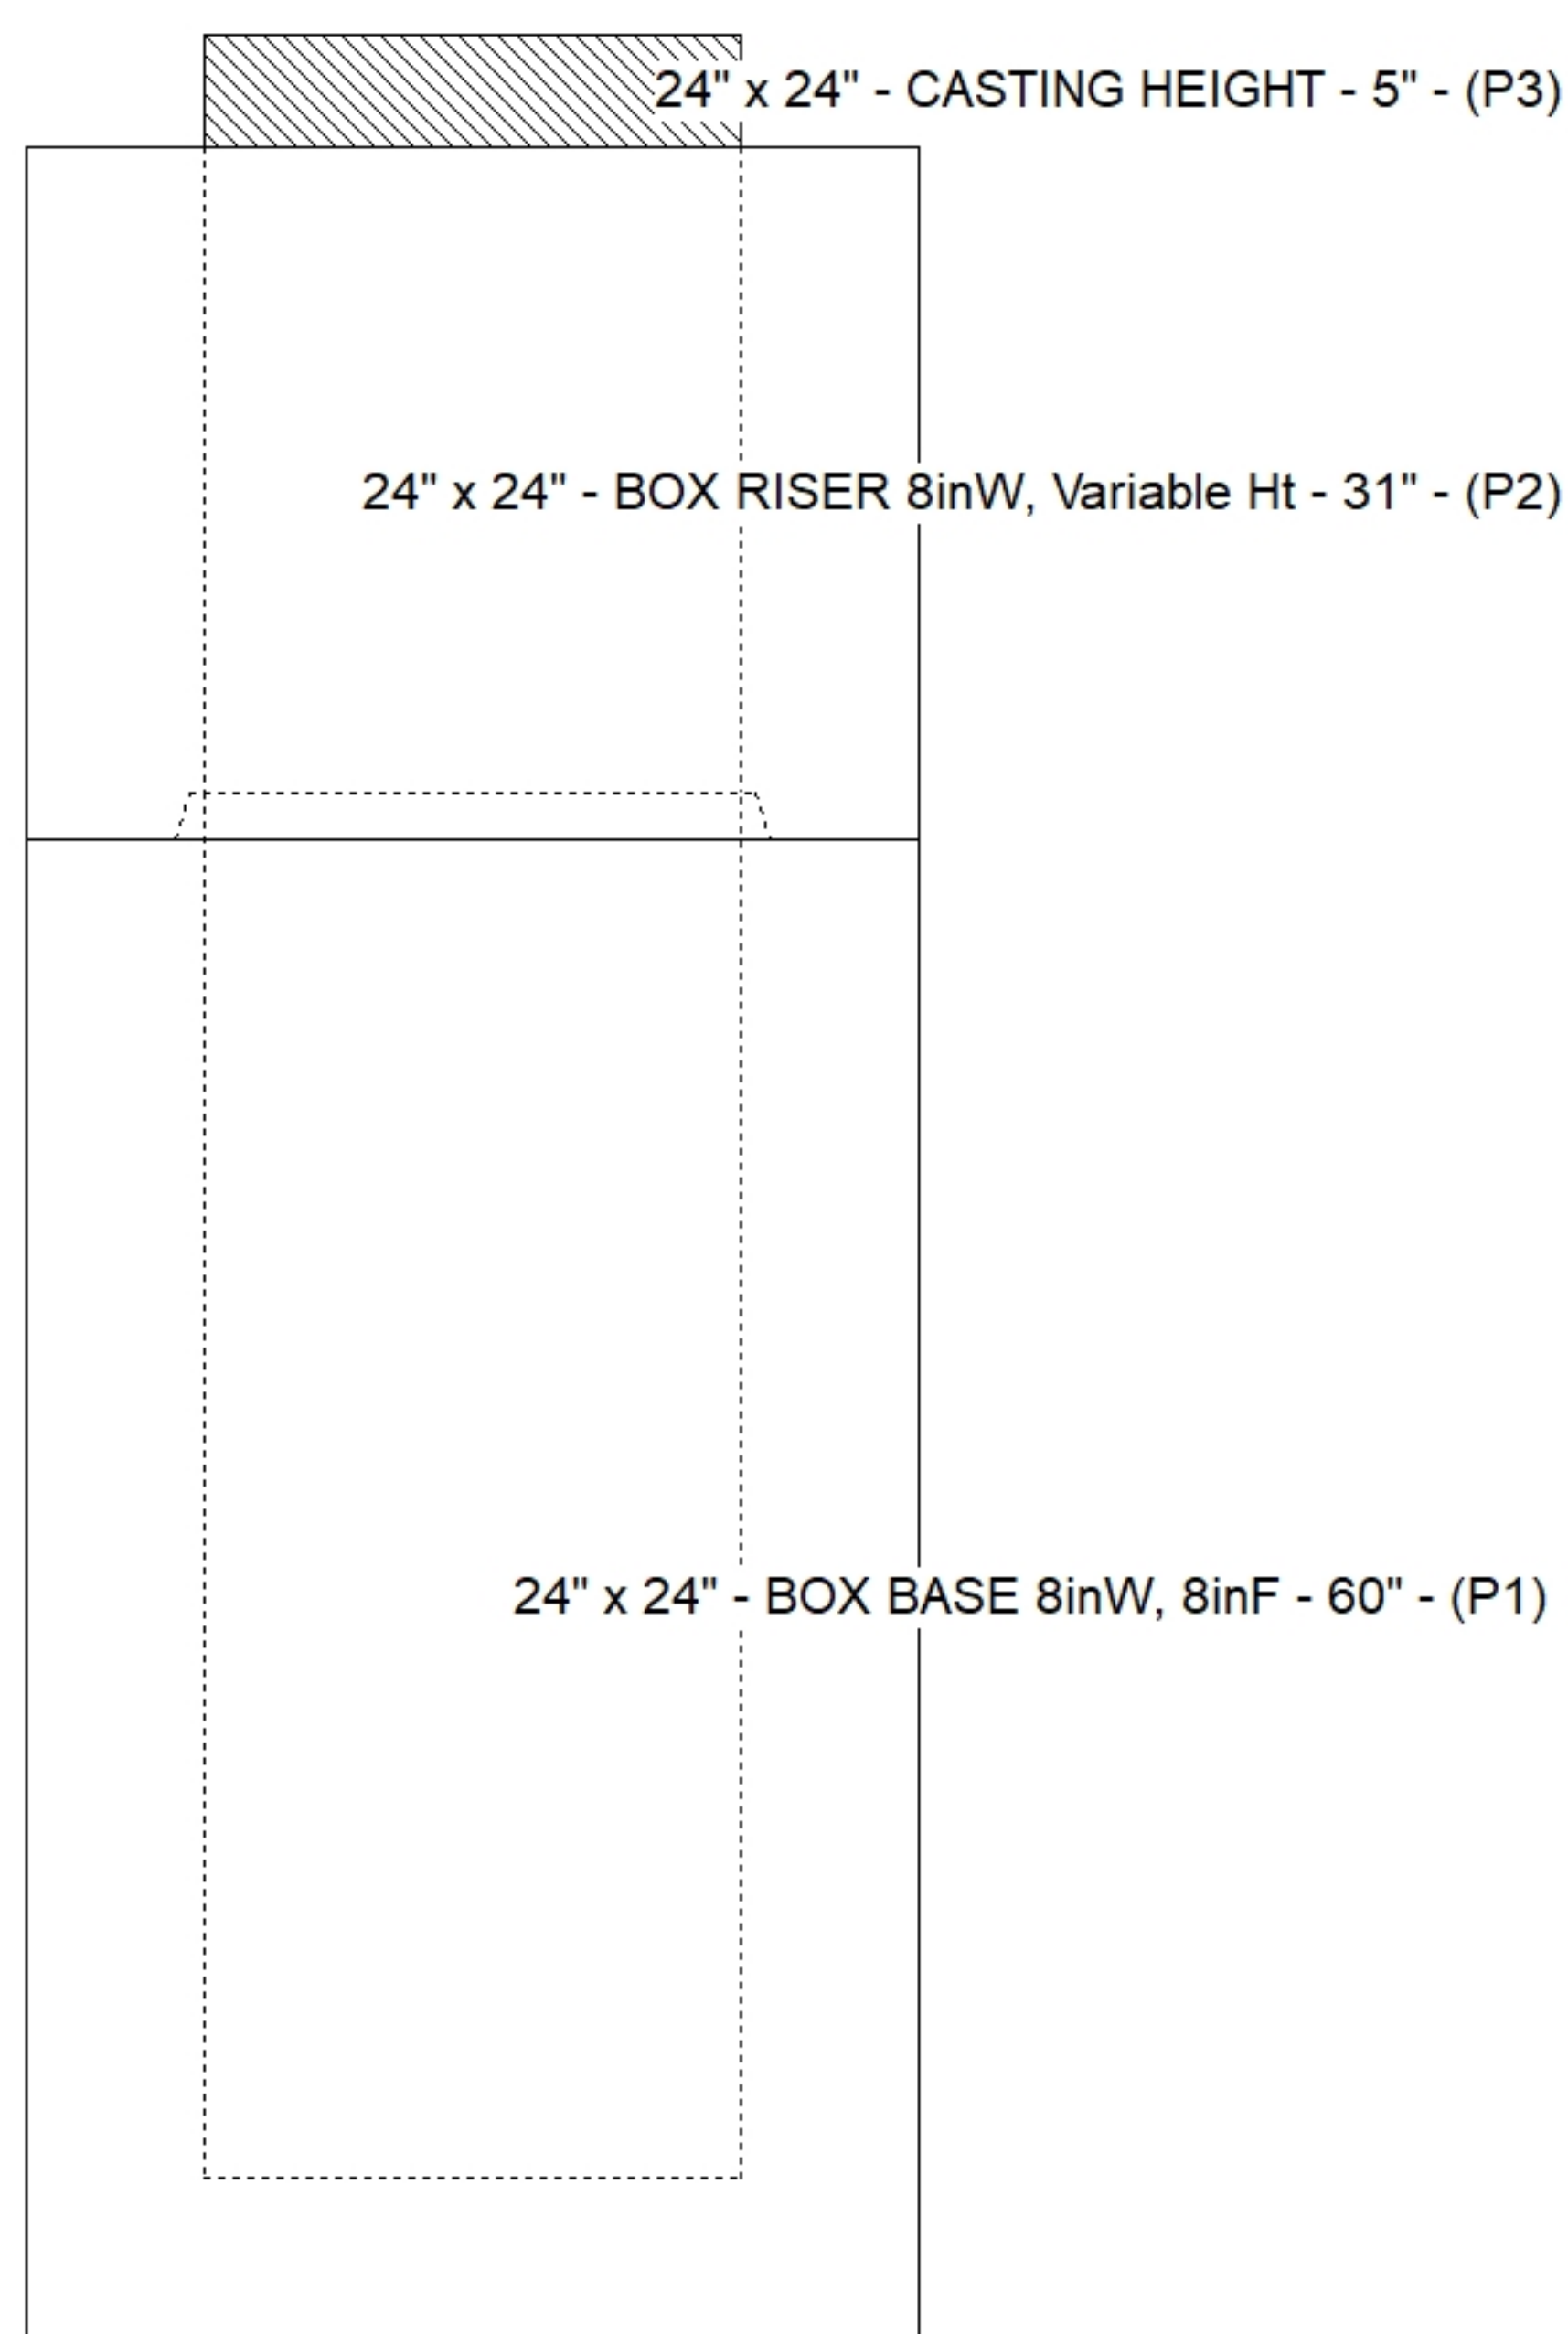

Default - Interior Dimensions

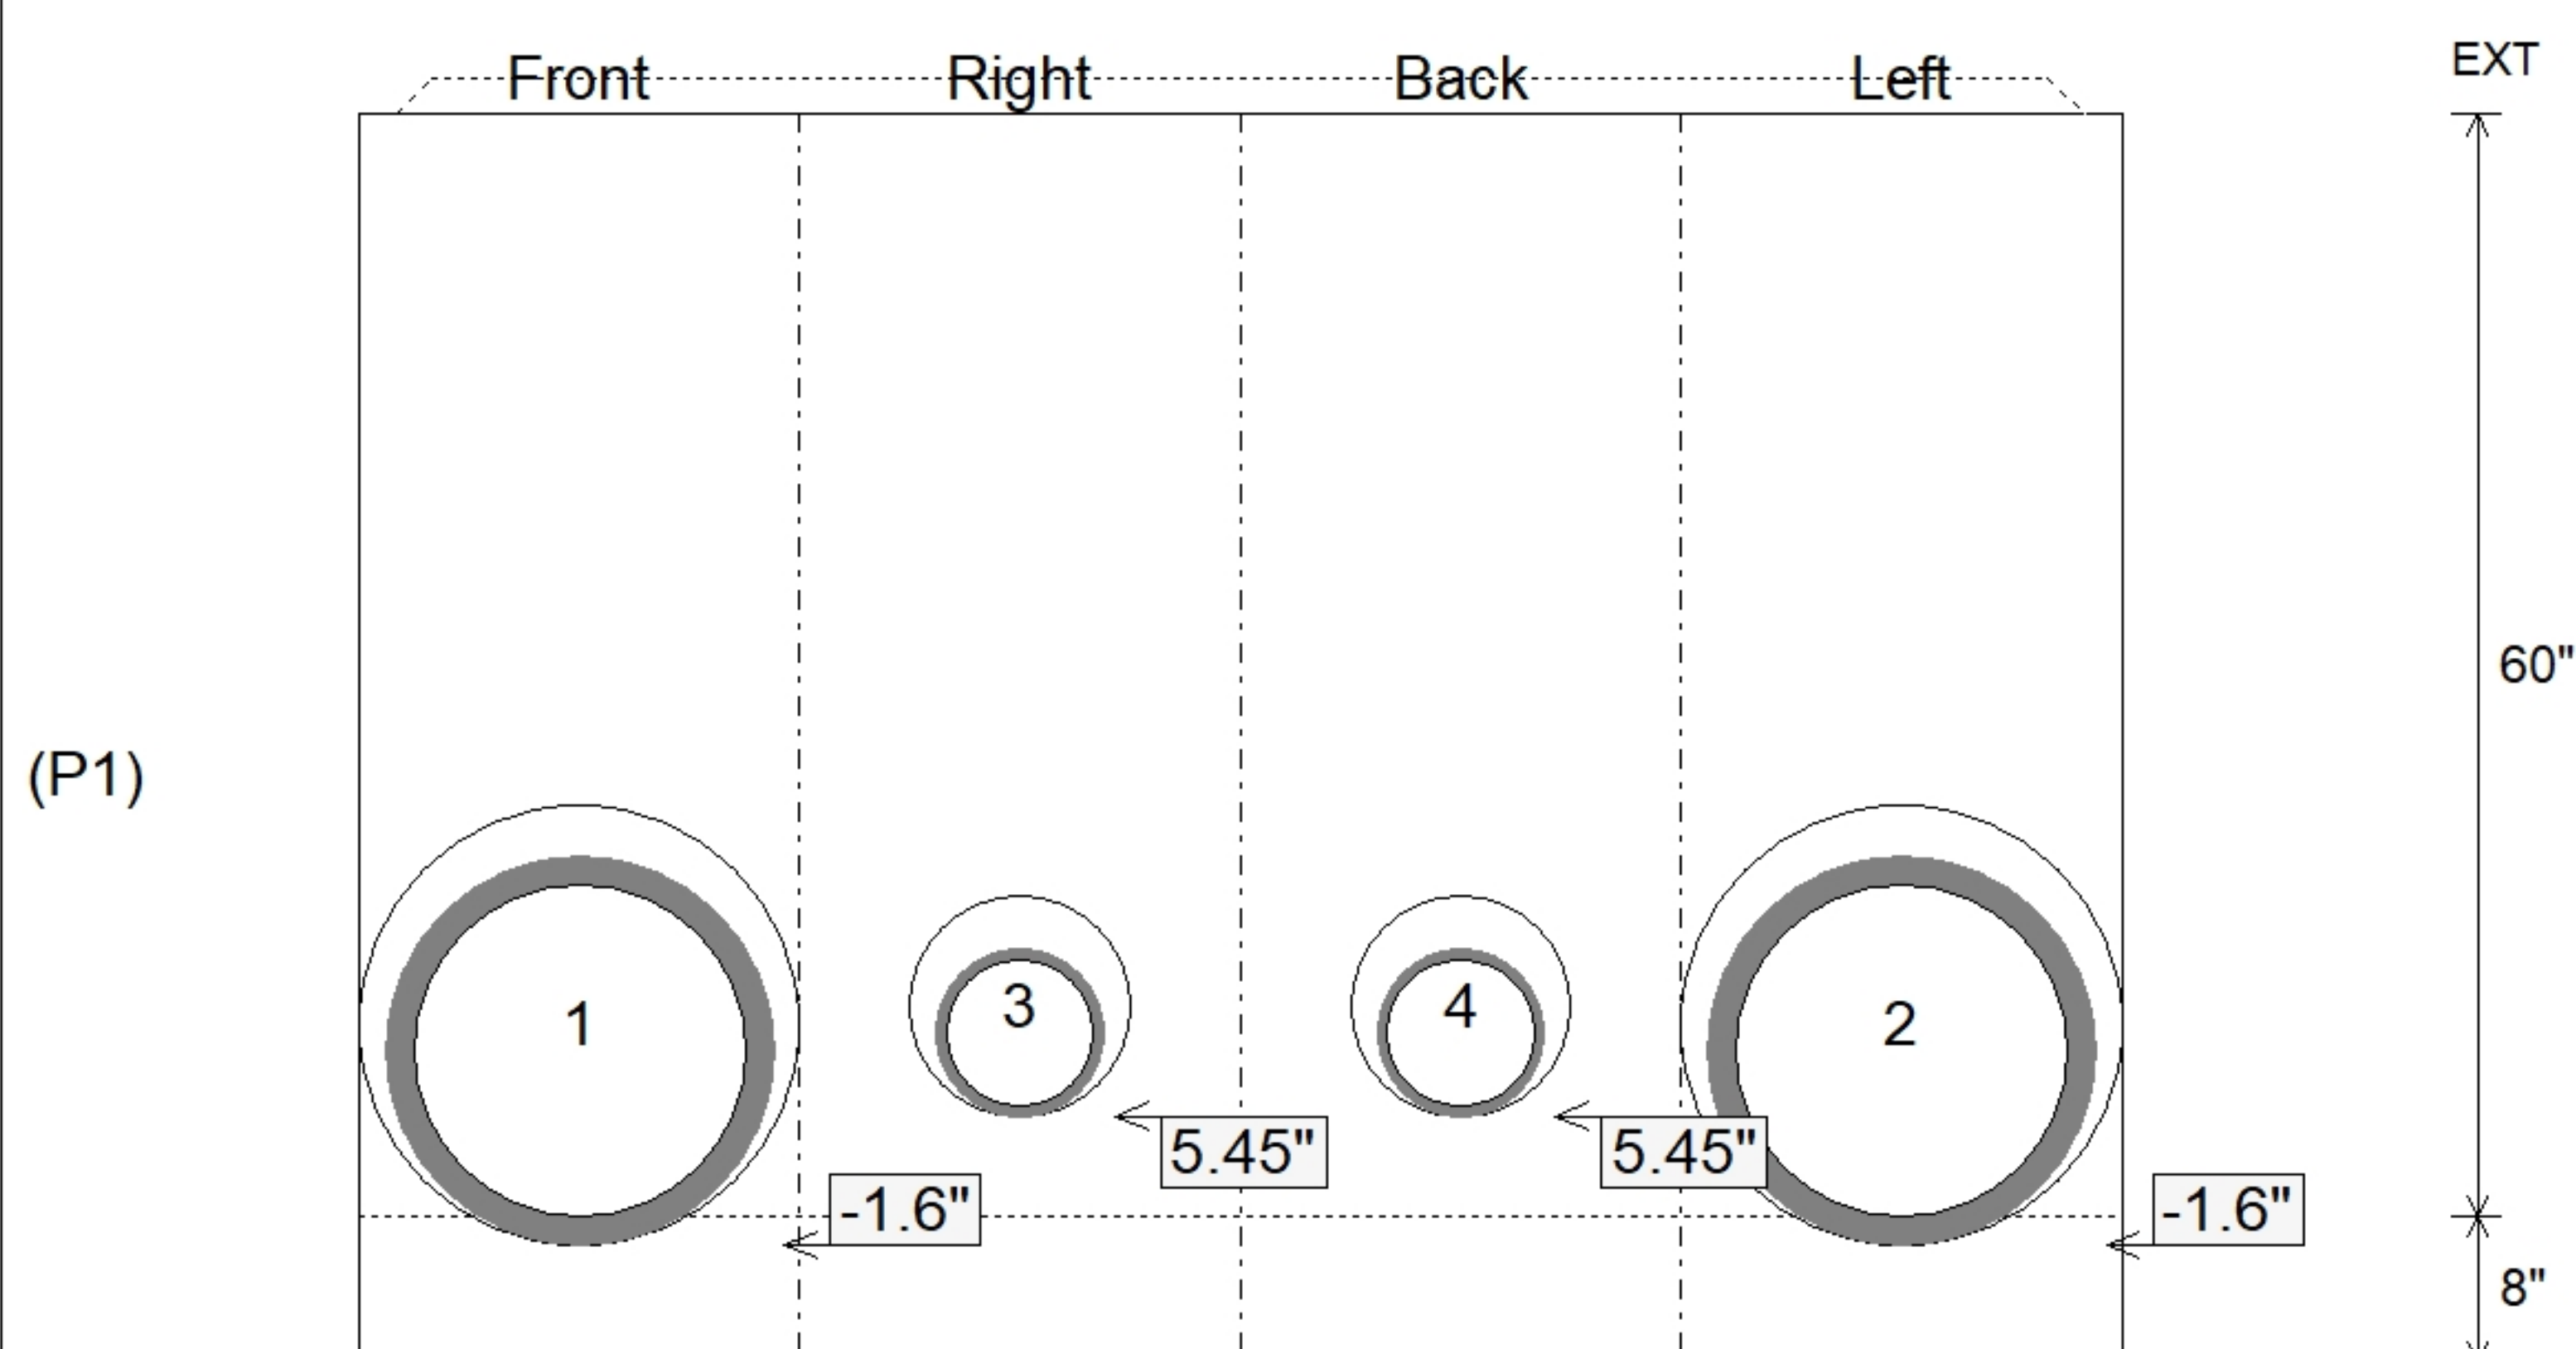

SUBMITTAL
APPROVED BY: