





Floor (Bot): 1003.683'
Overall Height: 9.167'
Slack: 0"

0 lb
3179 lb
5698 lb
465 lb
0 lb
0 lb
0 lb


Structure Total: 9342 lb

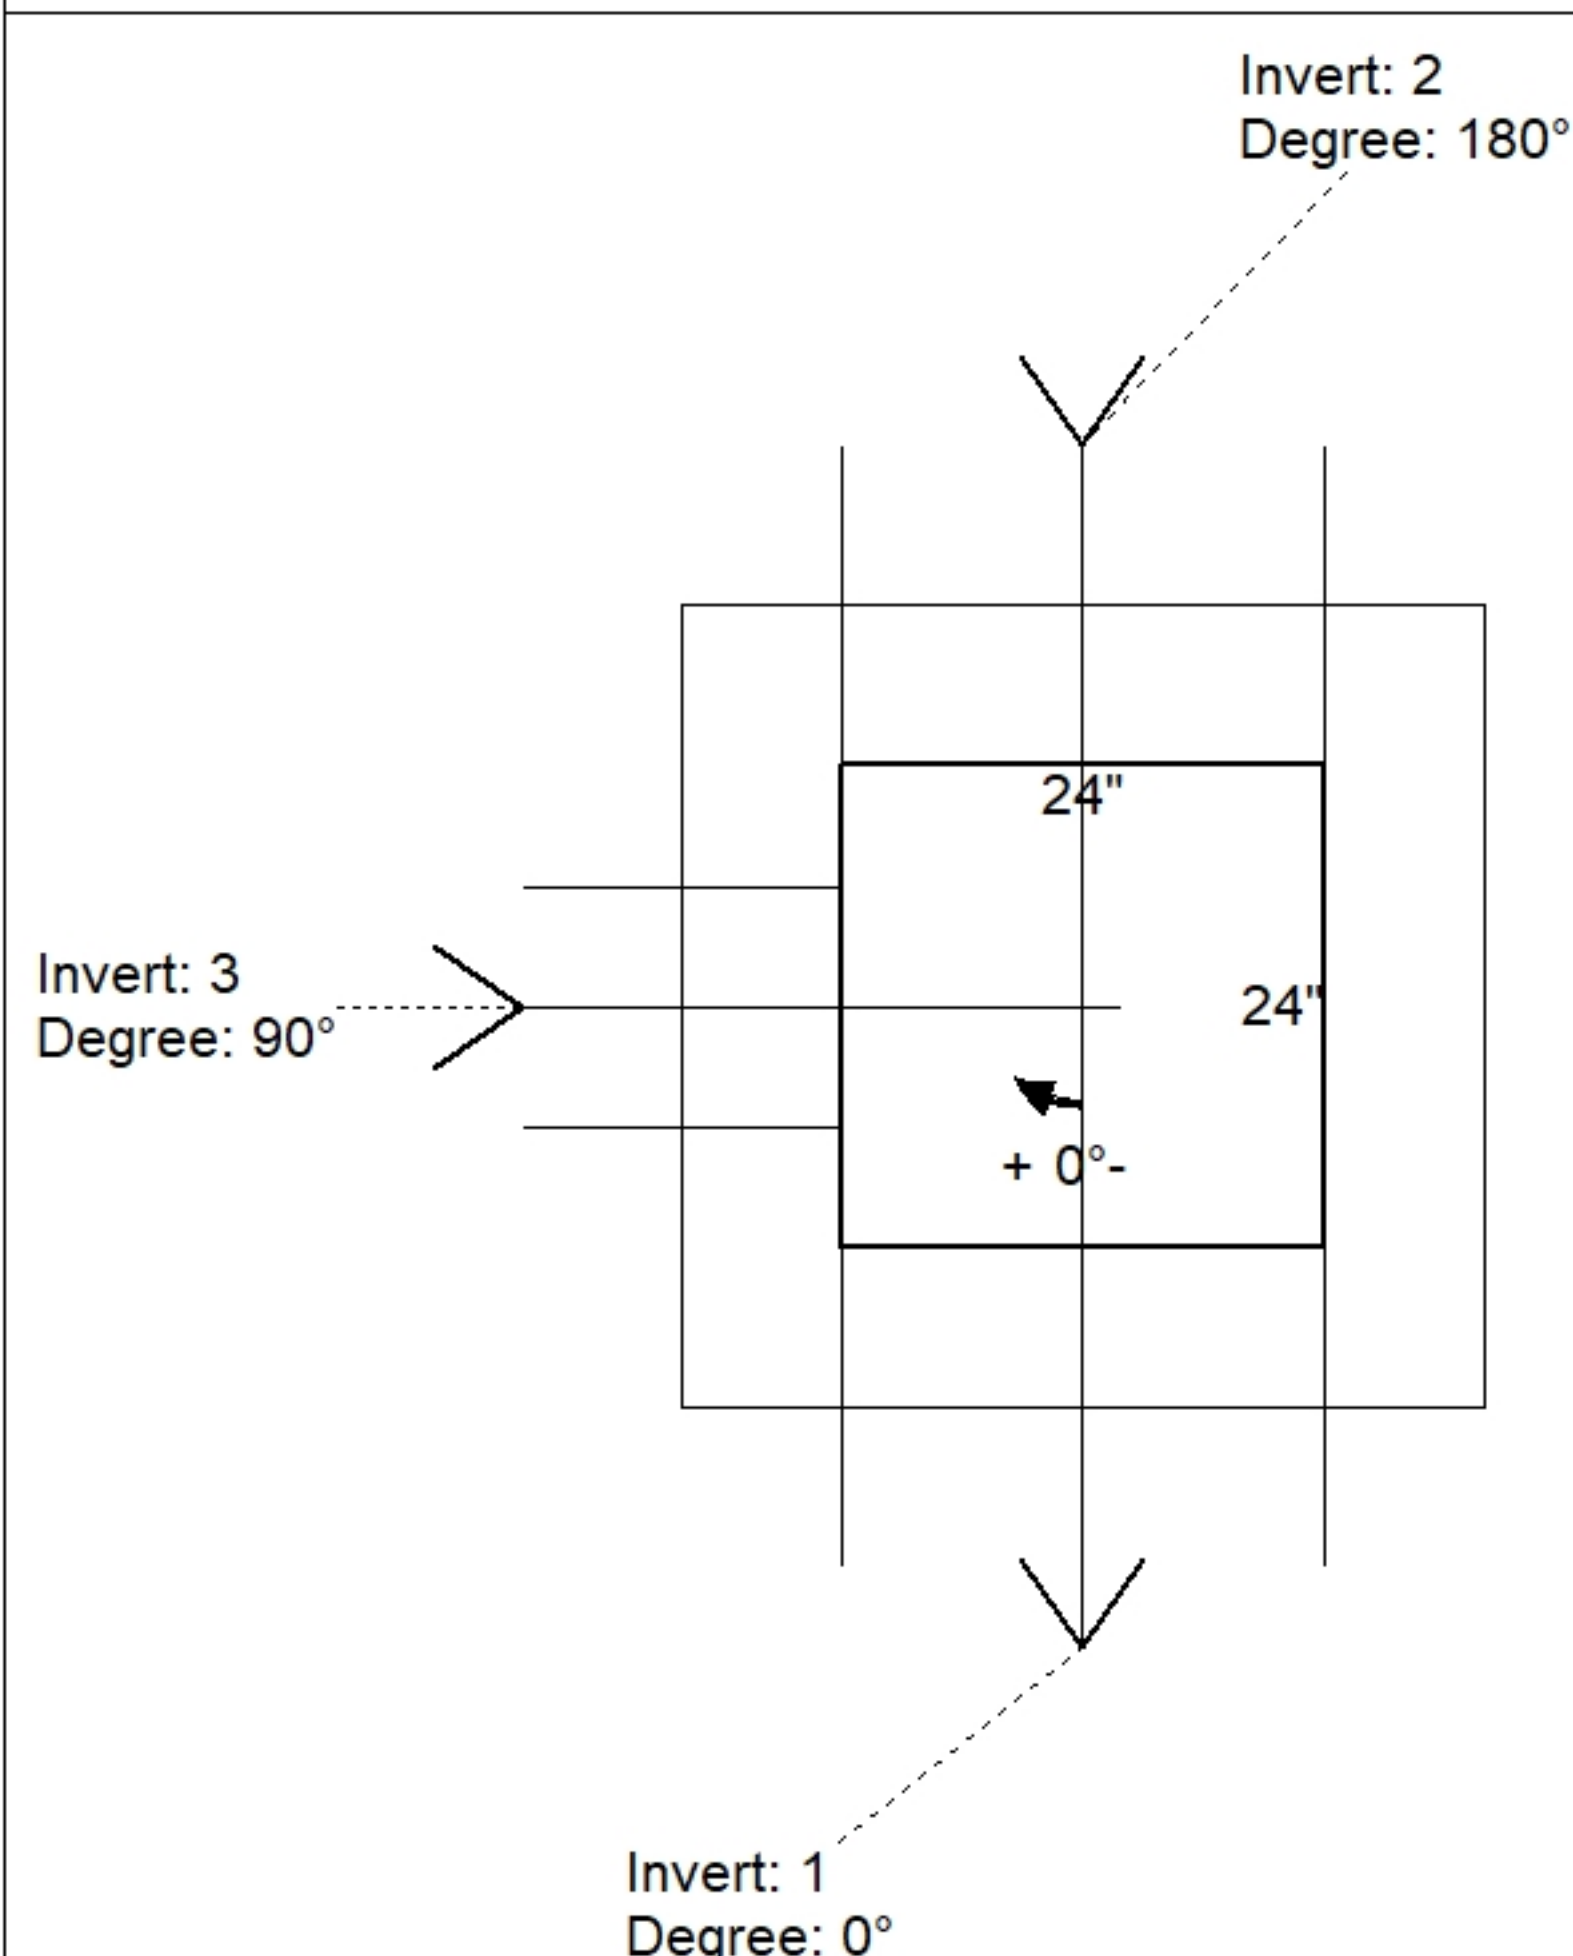

Position	Elev	Angle	Pipe	Pipe OD	Hole	Connector	Up (')	Ref
Rim	1012.85'							
Reducer								
Invert 1	1004.35'	0°	18" HDPE	21.2"	24"	Hole 24	-1.6"	P1
Invert 2	1004.35'	180°	18" HDPE	21.2"	24"	Hole 24	-1.6"	P1
Invert 3	1004.85'	90°	8" HDPE	9.1"	12"	Hole 12	5.45"	P1
Invert 4								
Invert 5								
Invert 6								
Invert 7								
Invert 8								

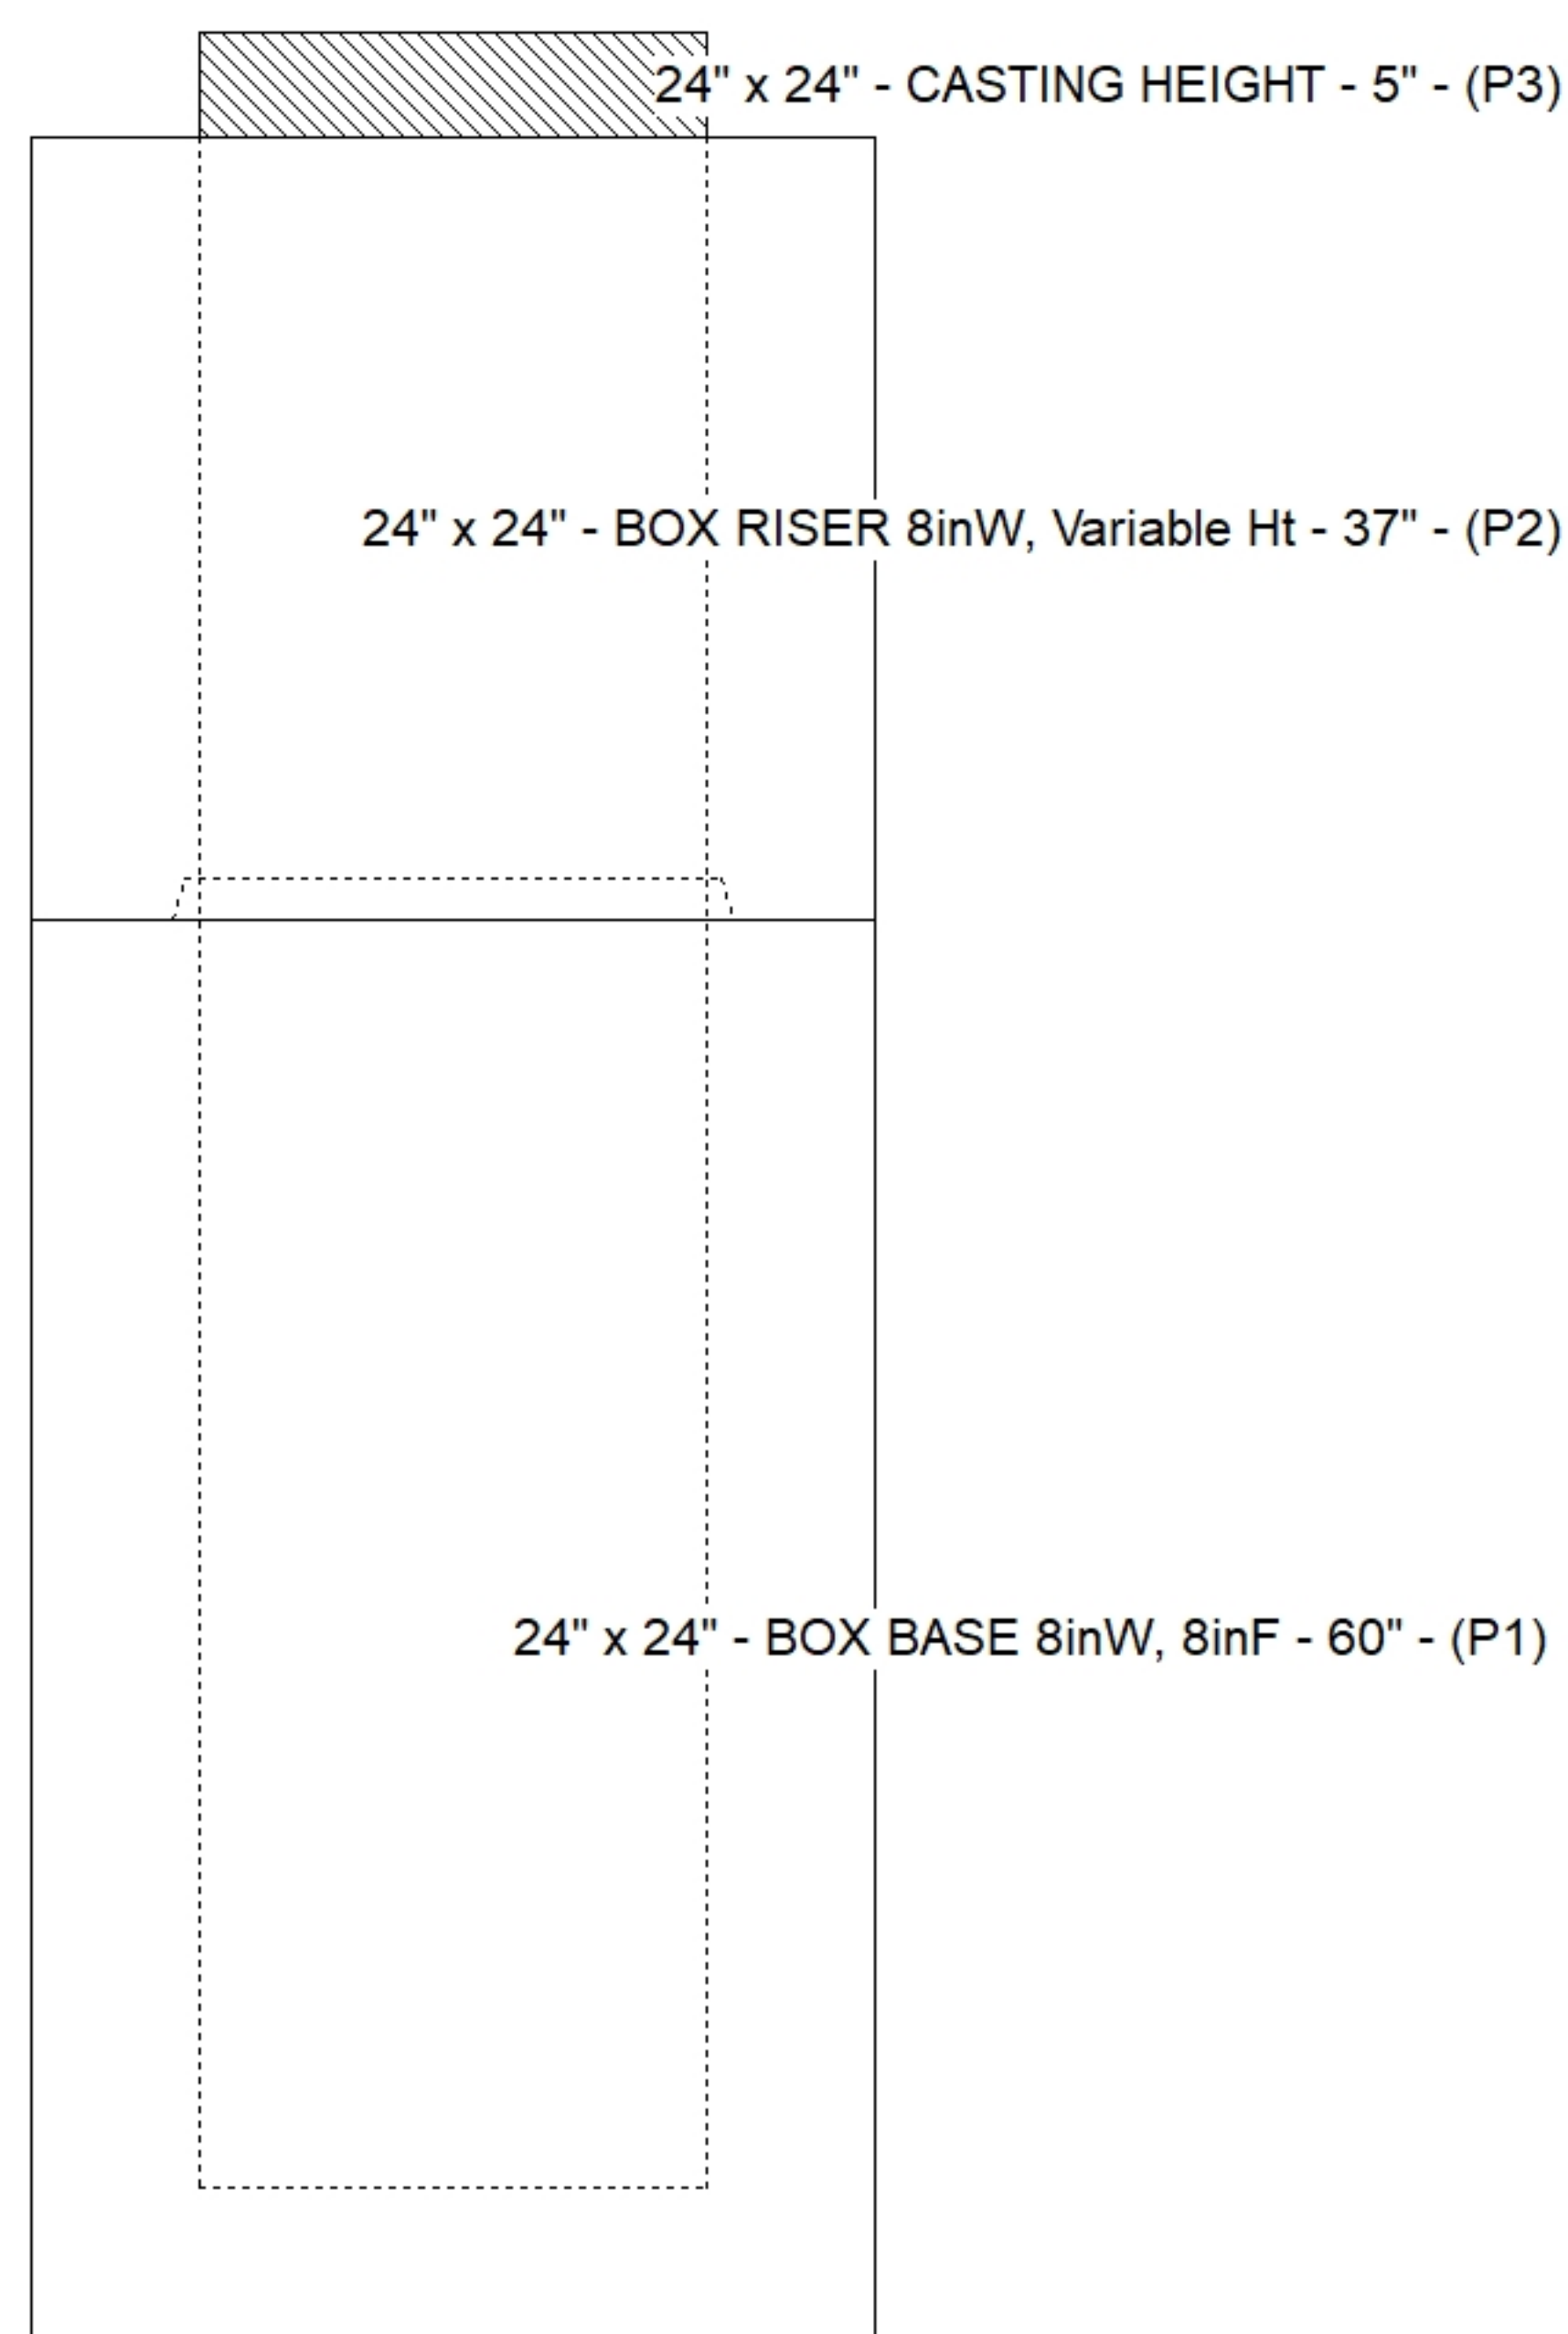

Default - Interior Dimensions

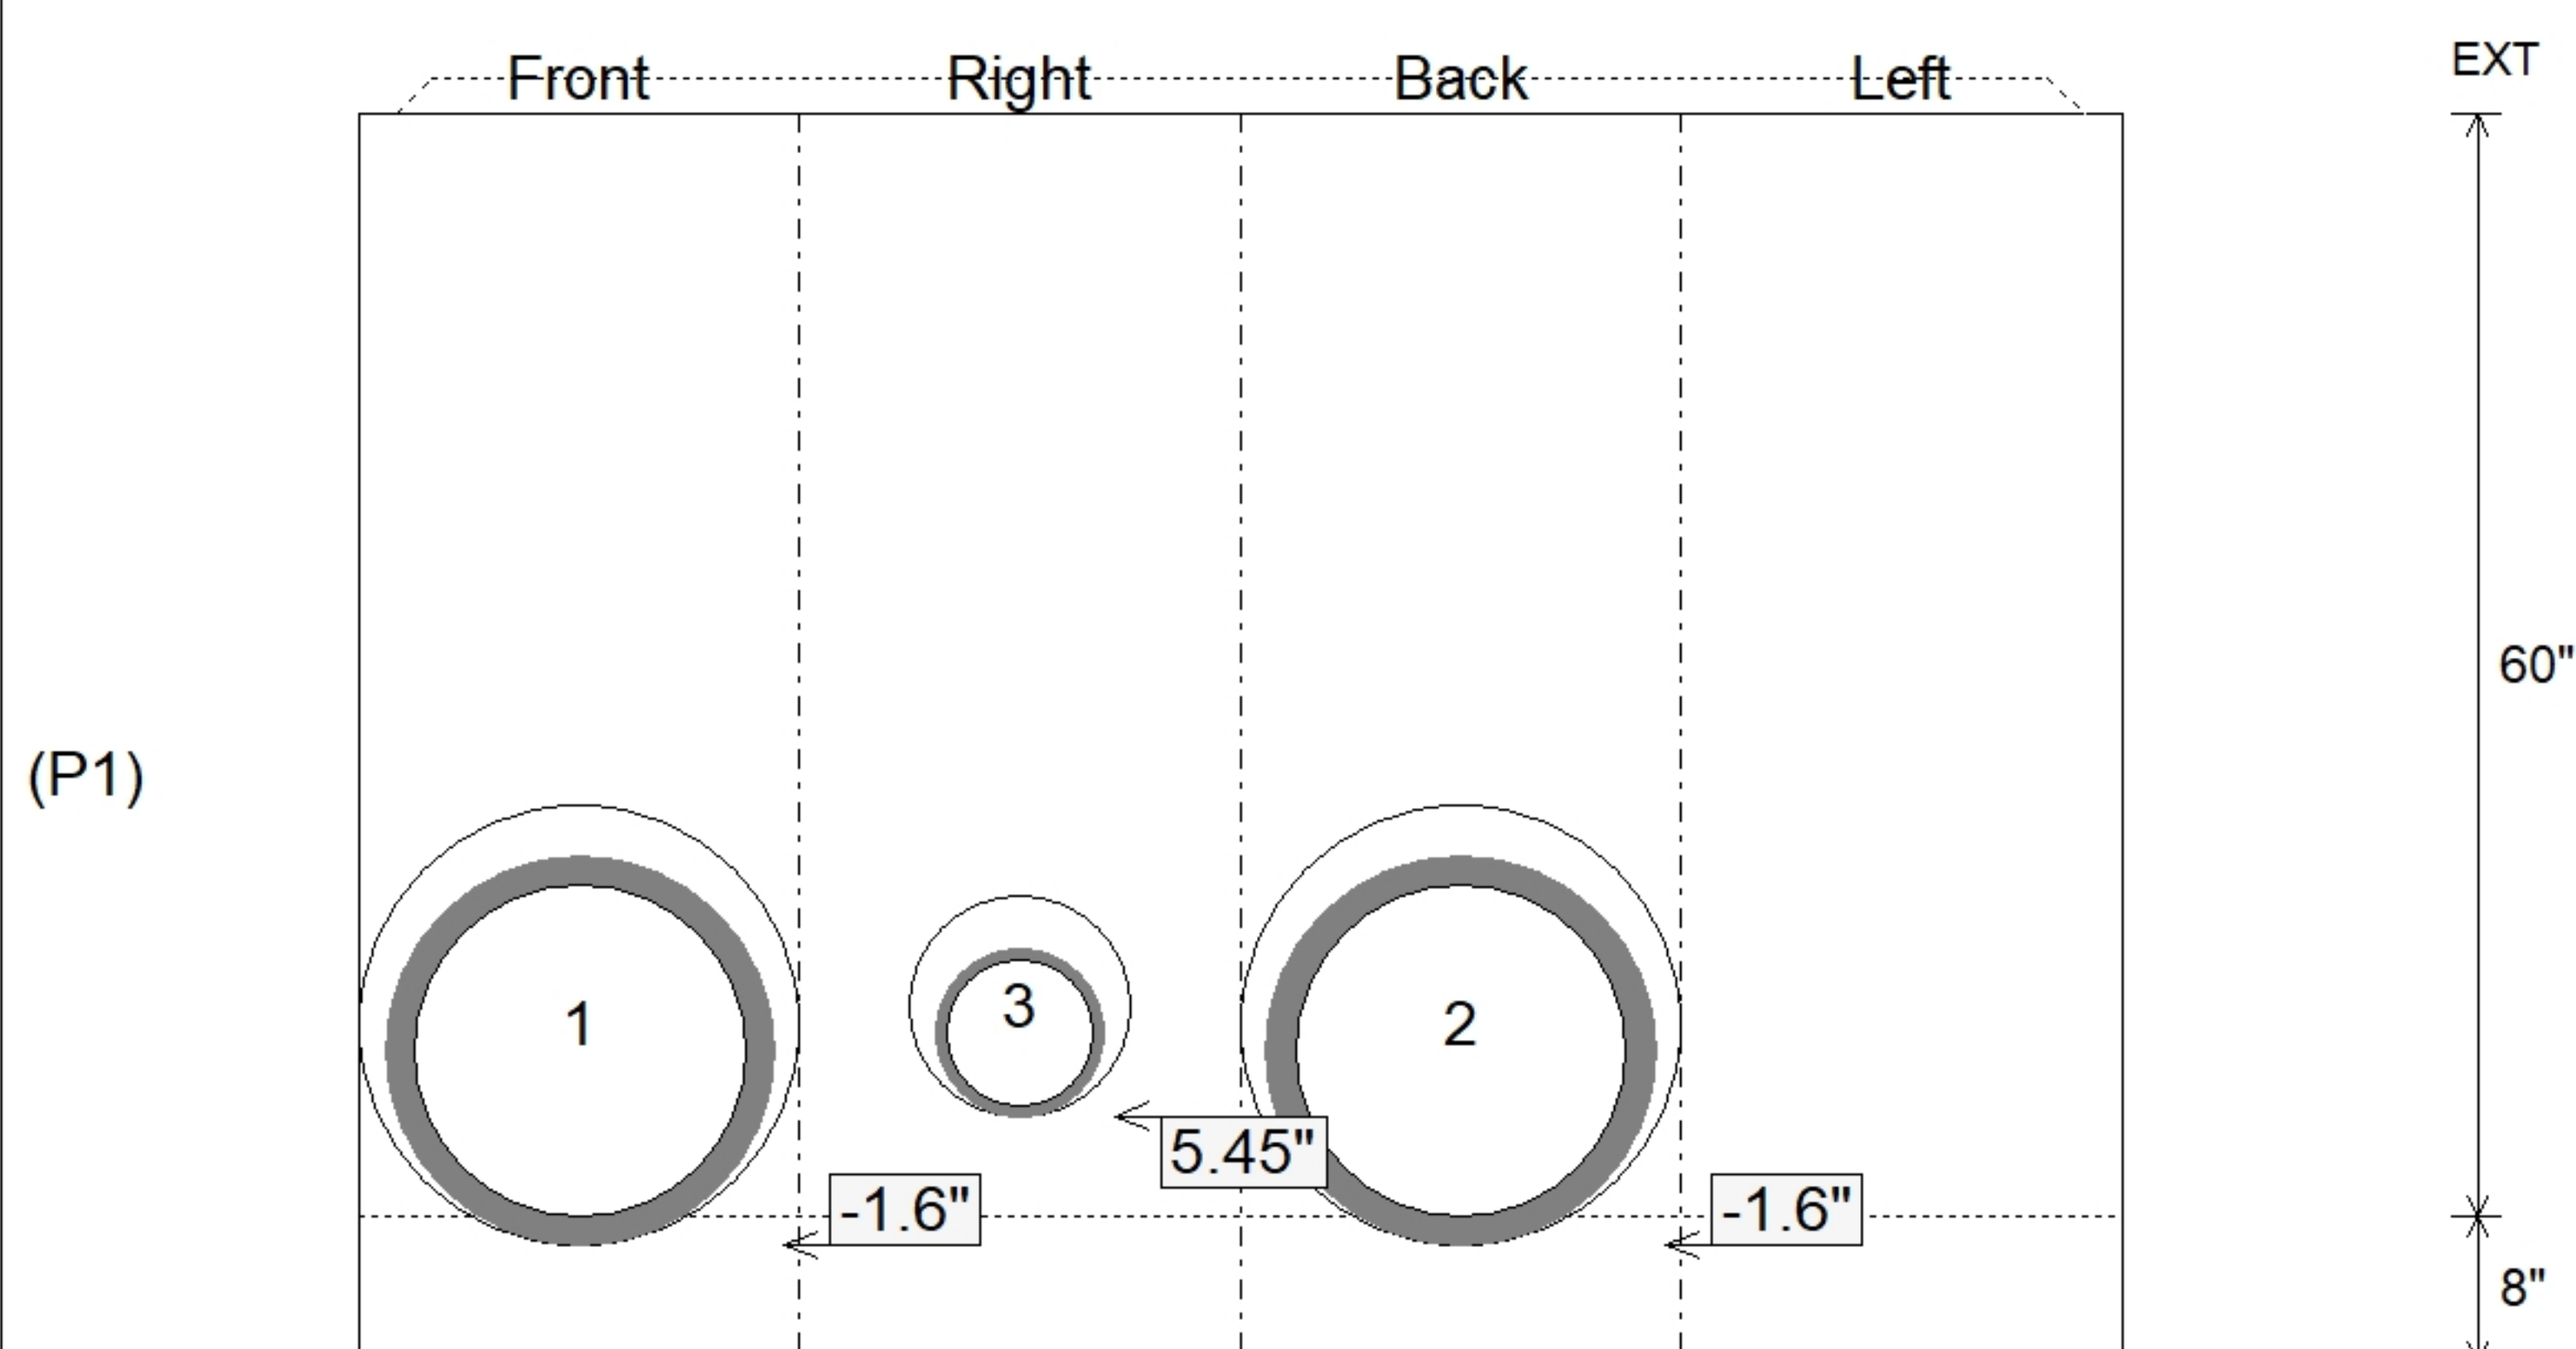

SUBMITTAL
APPROVED BY: