





Floor (Bot): 995.59'
Overall Height: 6.583'
Slack: 2"

0 lb
2050 lb
3575 lb
250 lb
0 lb
0 lb
0 lb
0 lb


Structure Total: 5875 lb

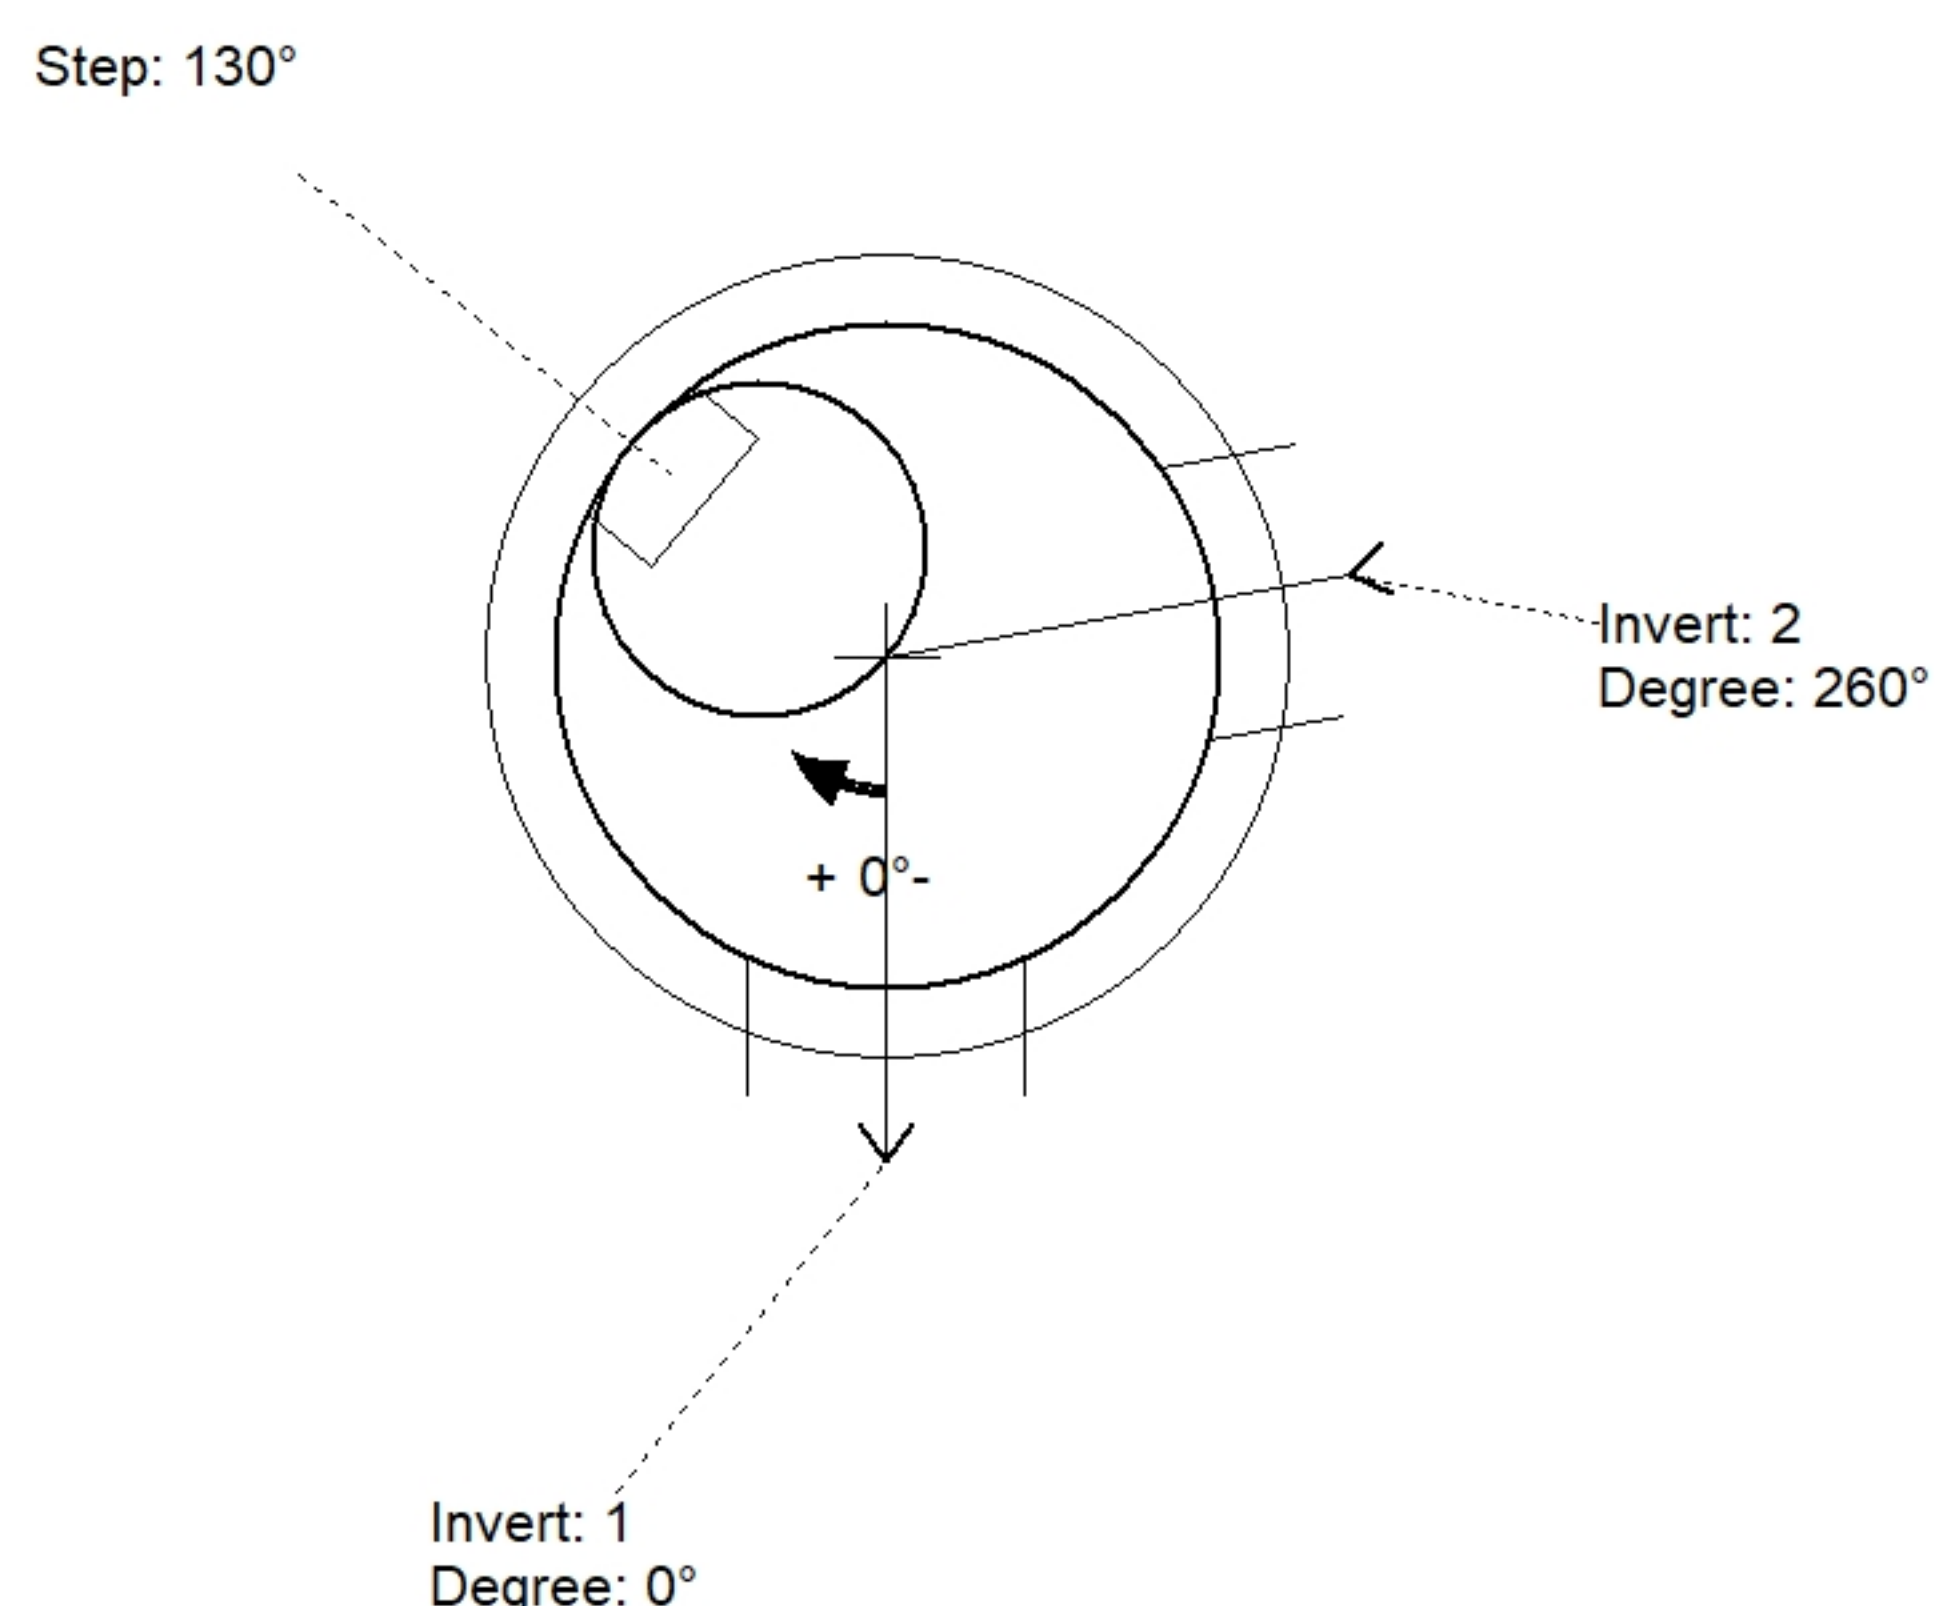

Position	Elev	Angle	Pipe	Pipe OD	Hole	Connector	Up ()	Ref
Rim	1002.34'							
Reducer								
Invert 1	996.09'	0°	15" HDPE	17.6"	20"	Hole 20	-1.3"	P1
Invert 2	996.09'	260°	15" HDPE	17.6"	20"	Hole 20	-1.3"	P1
Invert 3								
Invert 4								
Invert 5								
Invert 6								
Invert 7								
Invert 8								

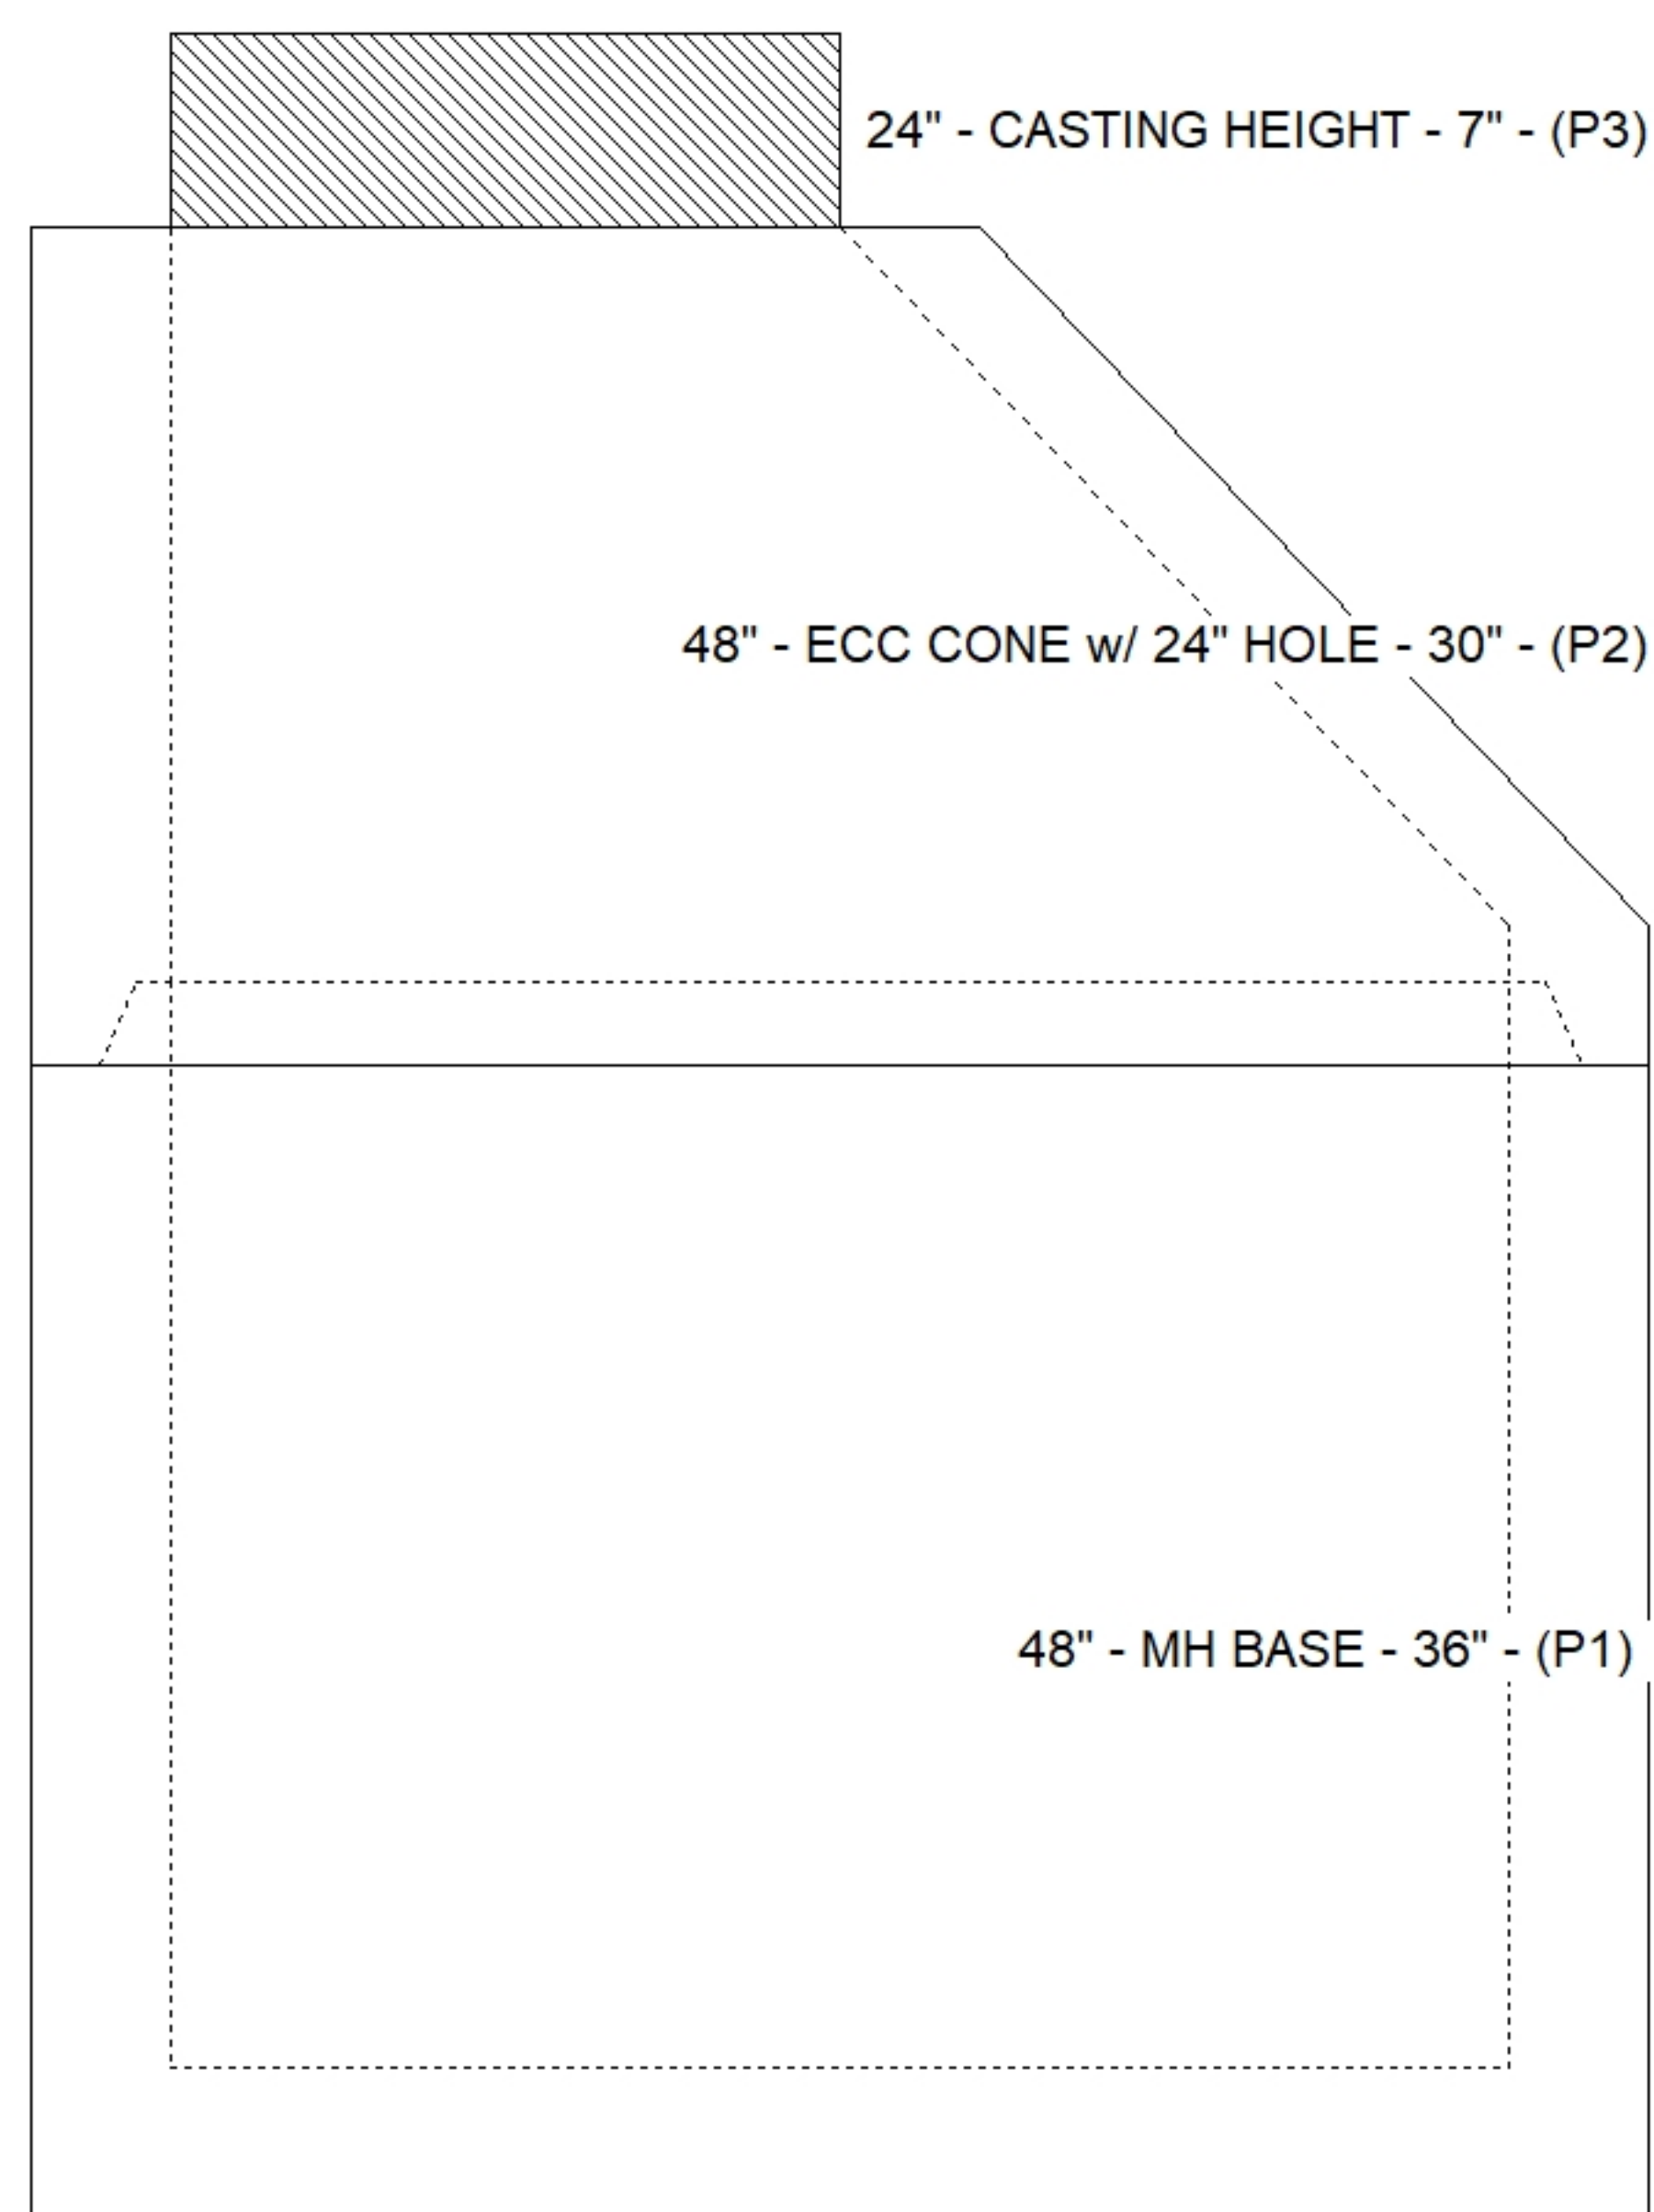

Default - Interior Dimensions

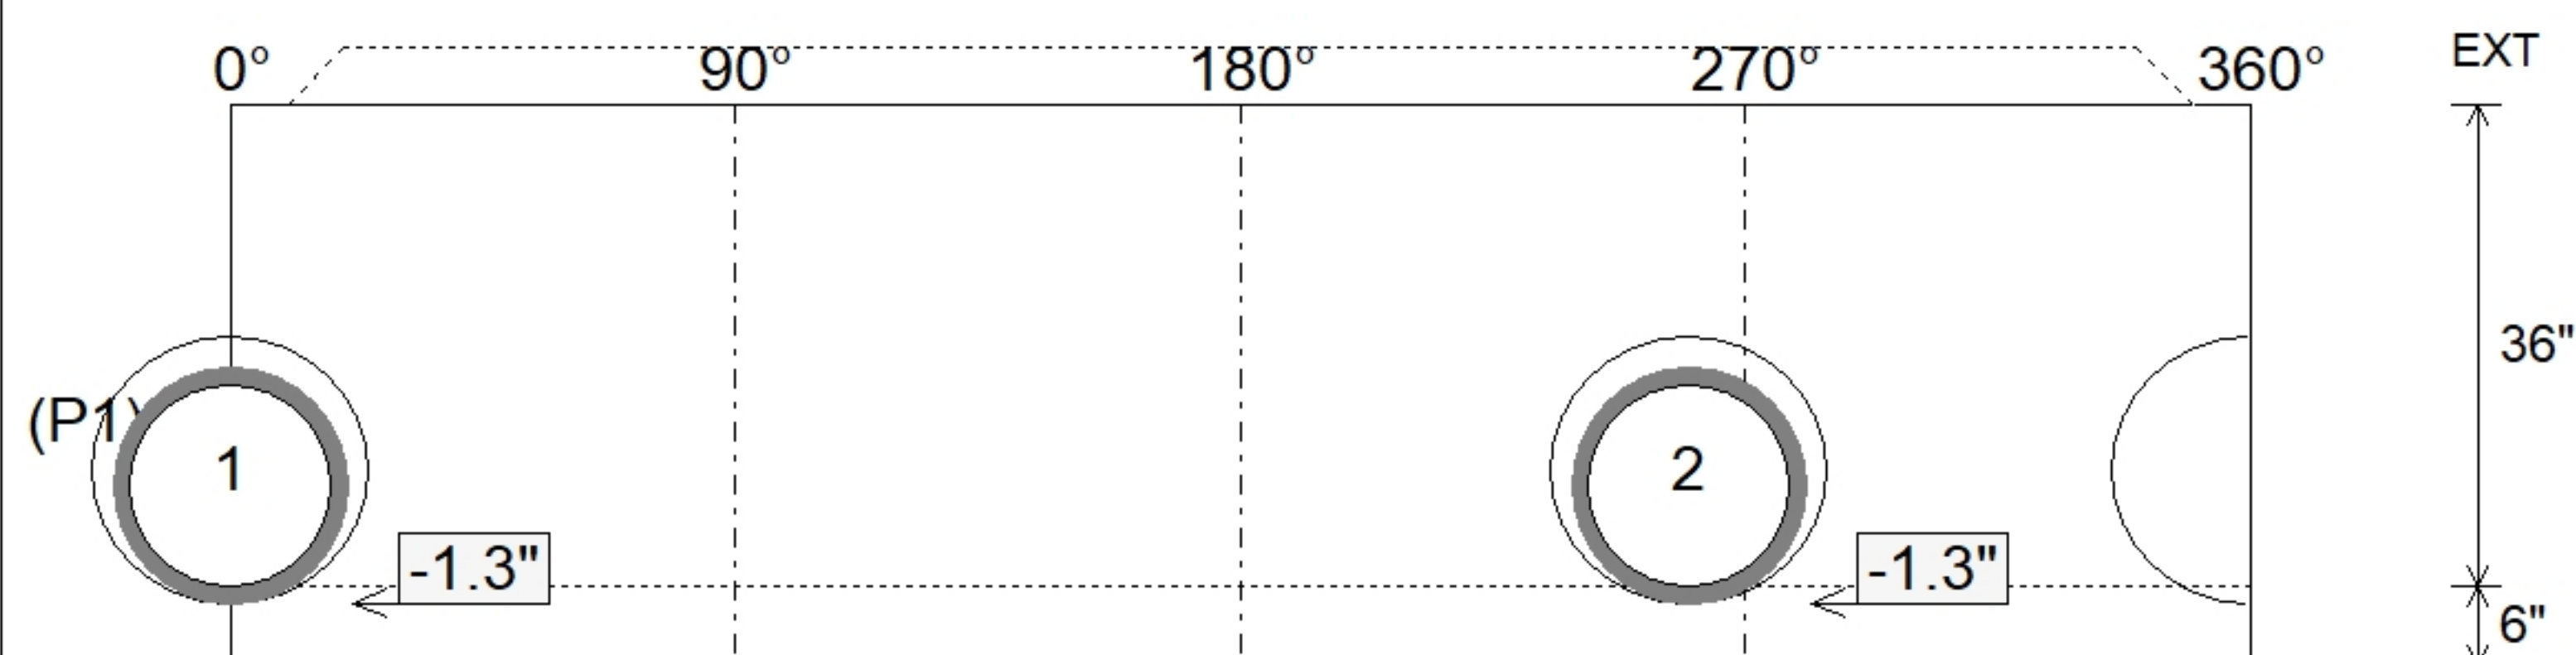

SUBMITTAL
APPROVED BY: