

Contractor: The Allen Company, Inc.

Plant: 100



Size: 48" x 48"

Rim to Invert: 12.75'

Floor Height: 8"


Slack: 0"

- FLOOR (As .31) #5 BARS AT 12" C.C.E.W.


1) Weir - 18"x4"

0 lb


Structure Total: 25237 lb

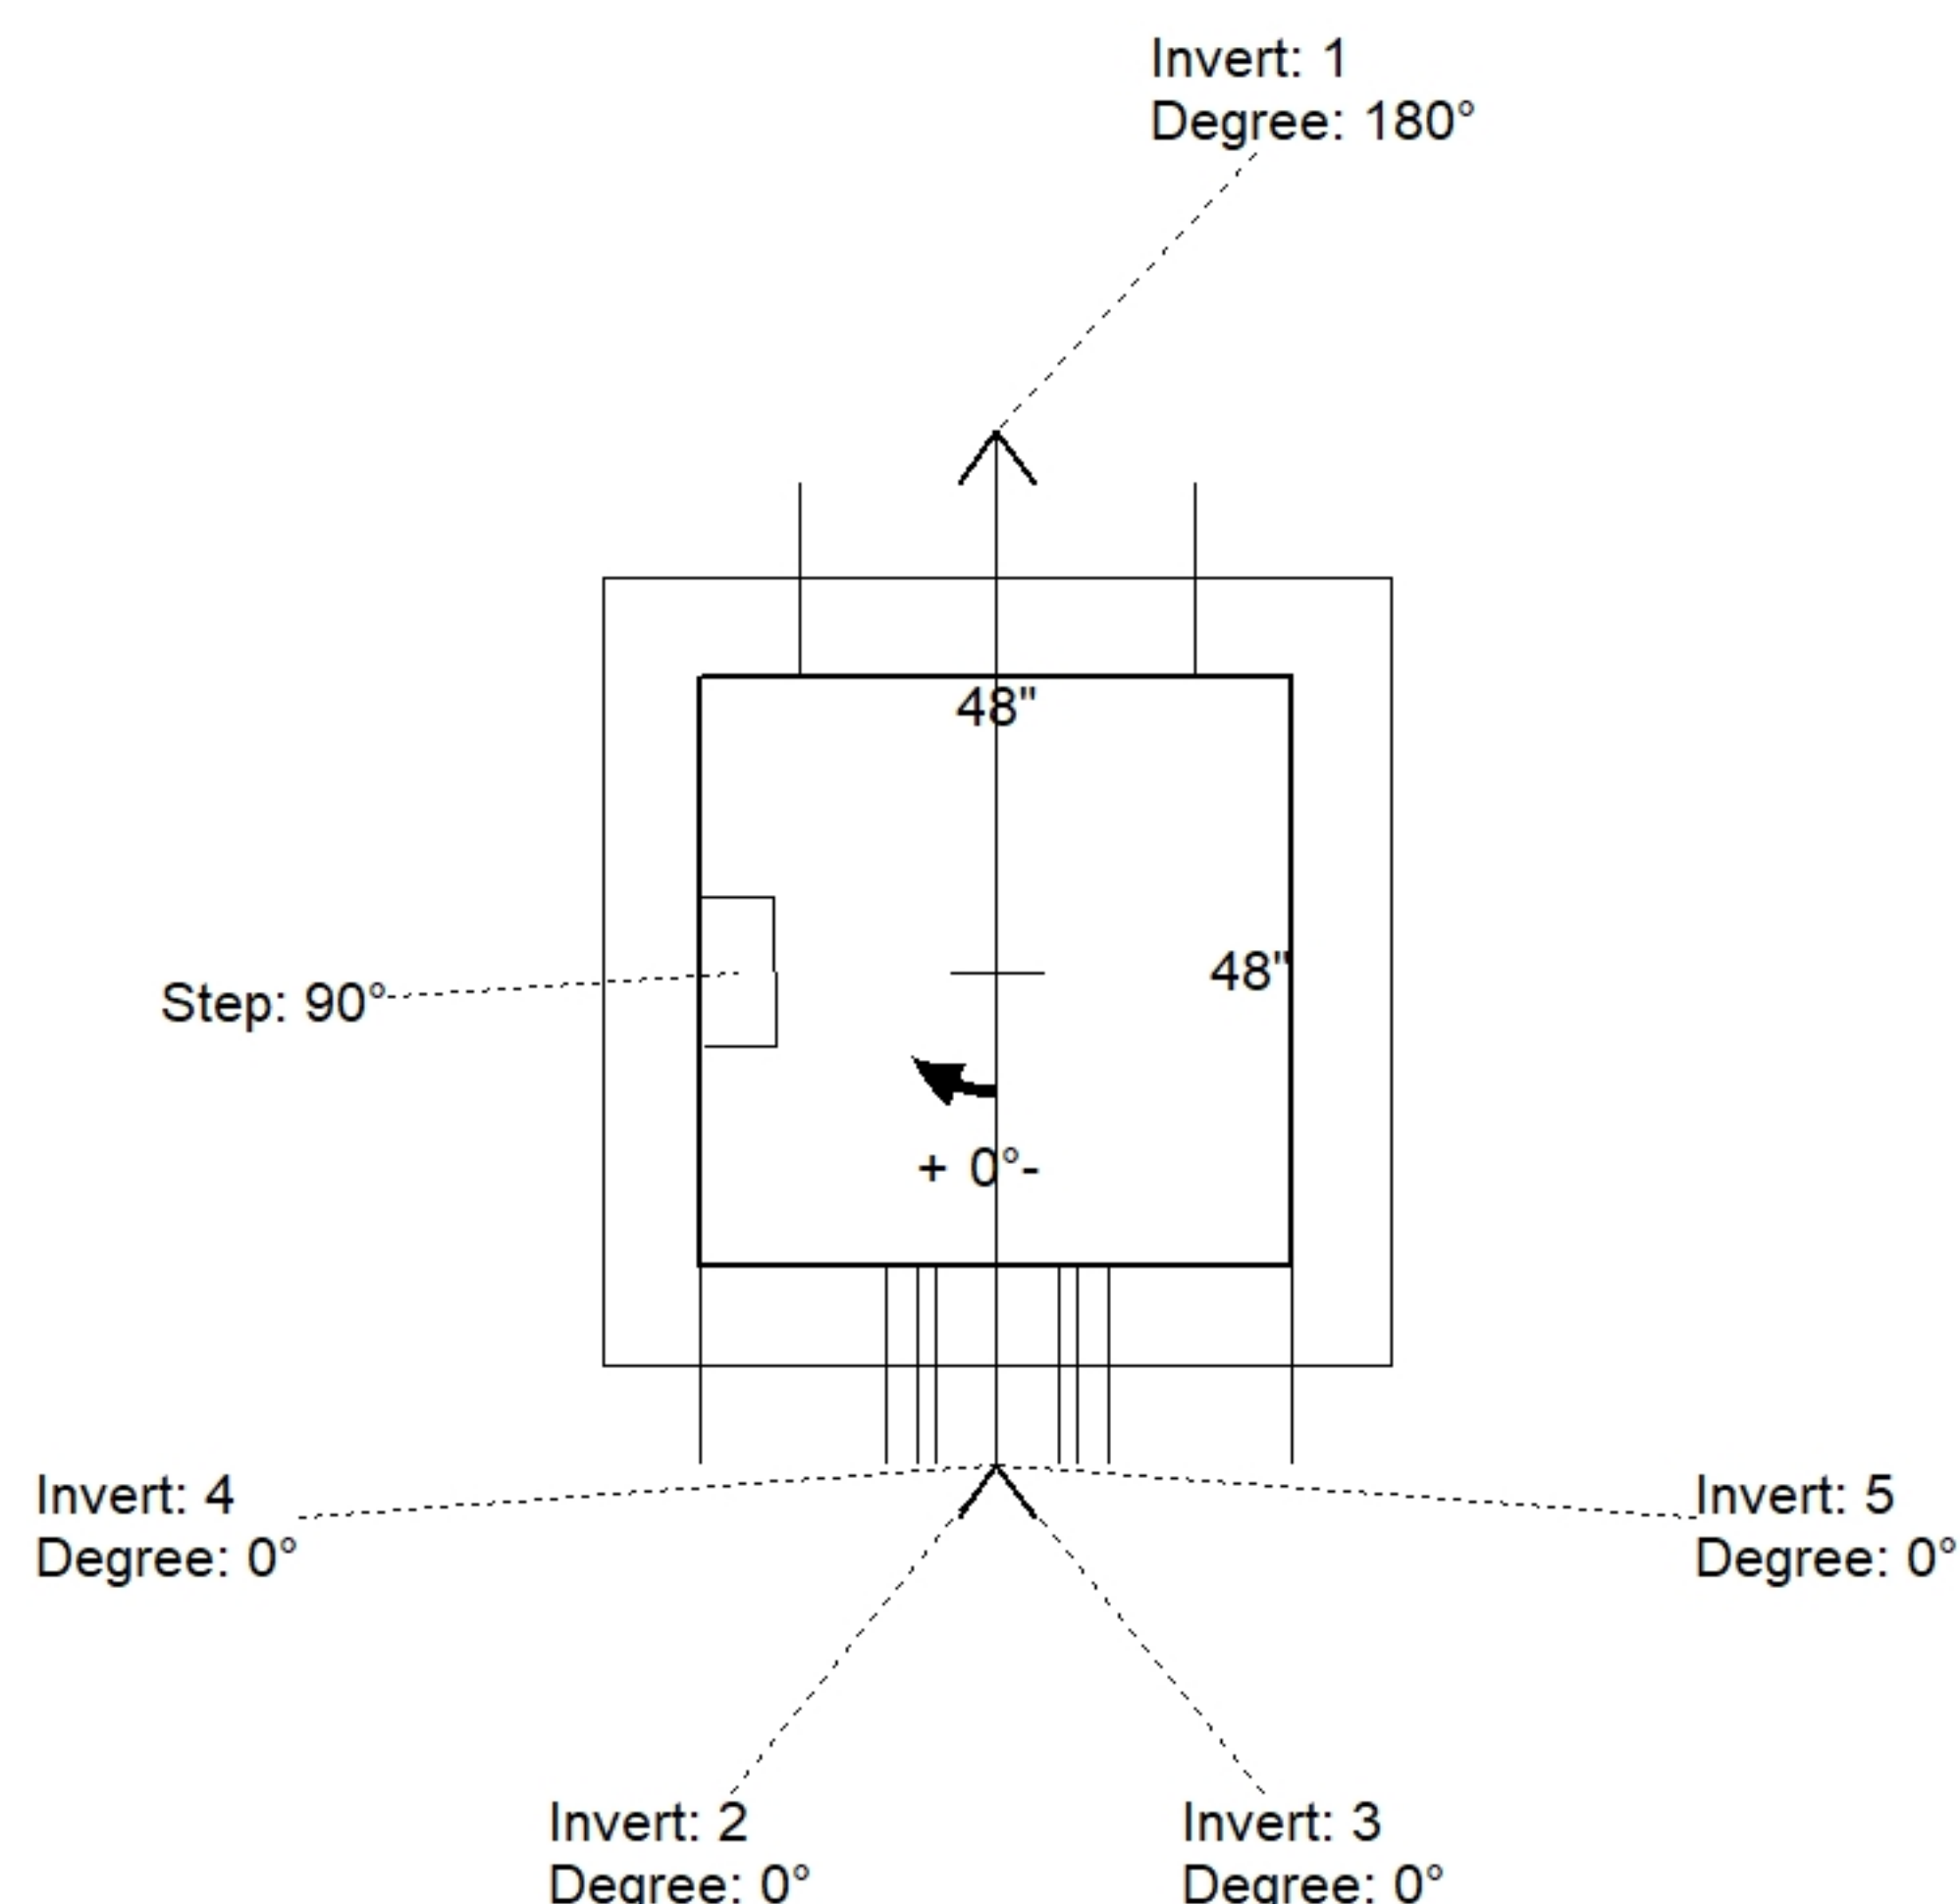

Position	Elev	Angle	Pipe	Pipe OD	Hole	Connector	Up (_)	Ref
Rim	1002.75'							
Reducer								
Invert 1	990'	180°	24" RCP B WALL	30"	32"	Hole 32	-3"	P1
Invert 2	990.5'	0°	6" PVC SDR35	6.25"	10"	Hole 10	5.875"	P1
Invert 3	1001.58'	0°	48" x 7" Weir	48" x 7"	48" x 7"	Weir 48"x7"	43.96"	P3
Invert 4	1000.33'	0°	13" x 4" Weir	13" x 4"	13" x 4"	Weir 13"x4"	28.96"	P3
Invert 5	999.5'	0°	18" x 4" Weir	18" x 4"	18" x 4"	Weir 18"x4"	19"	P3
Invert 6								
Invert 7								
Invert 8								

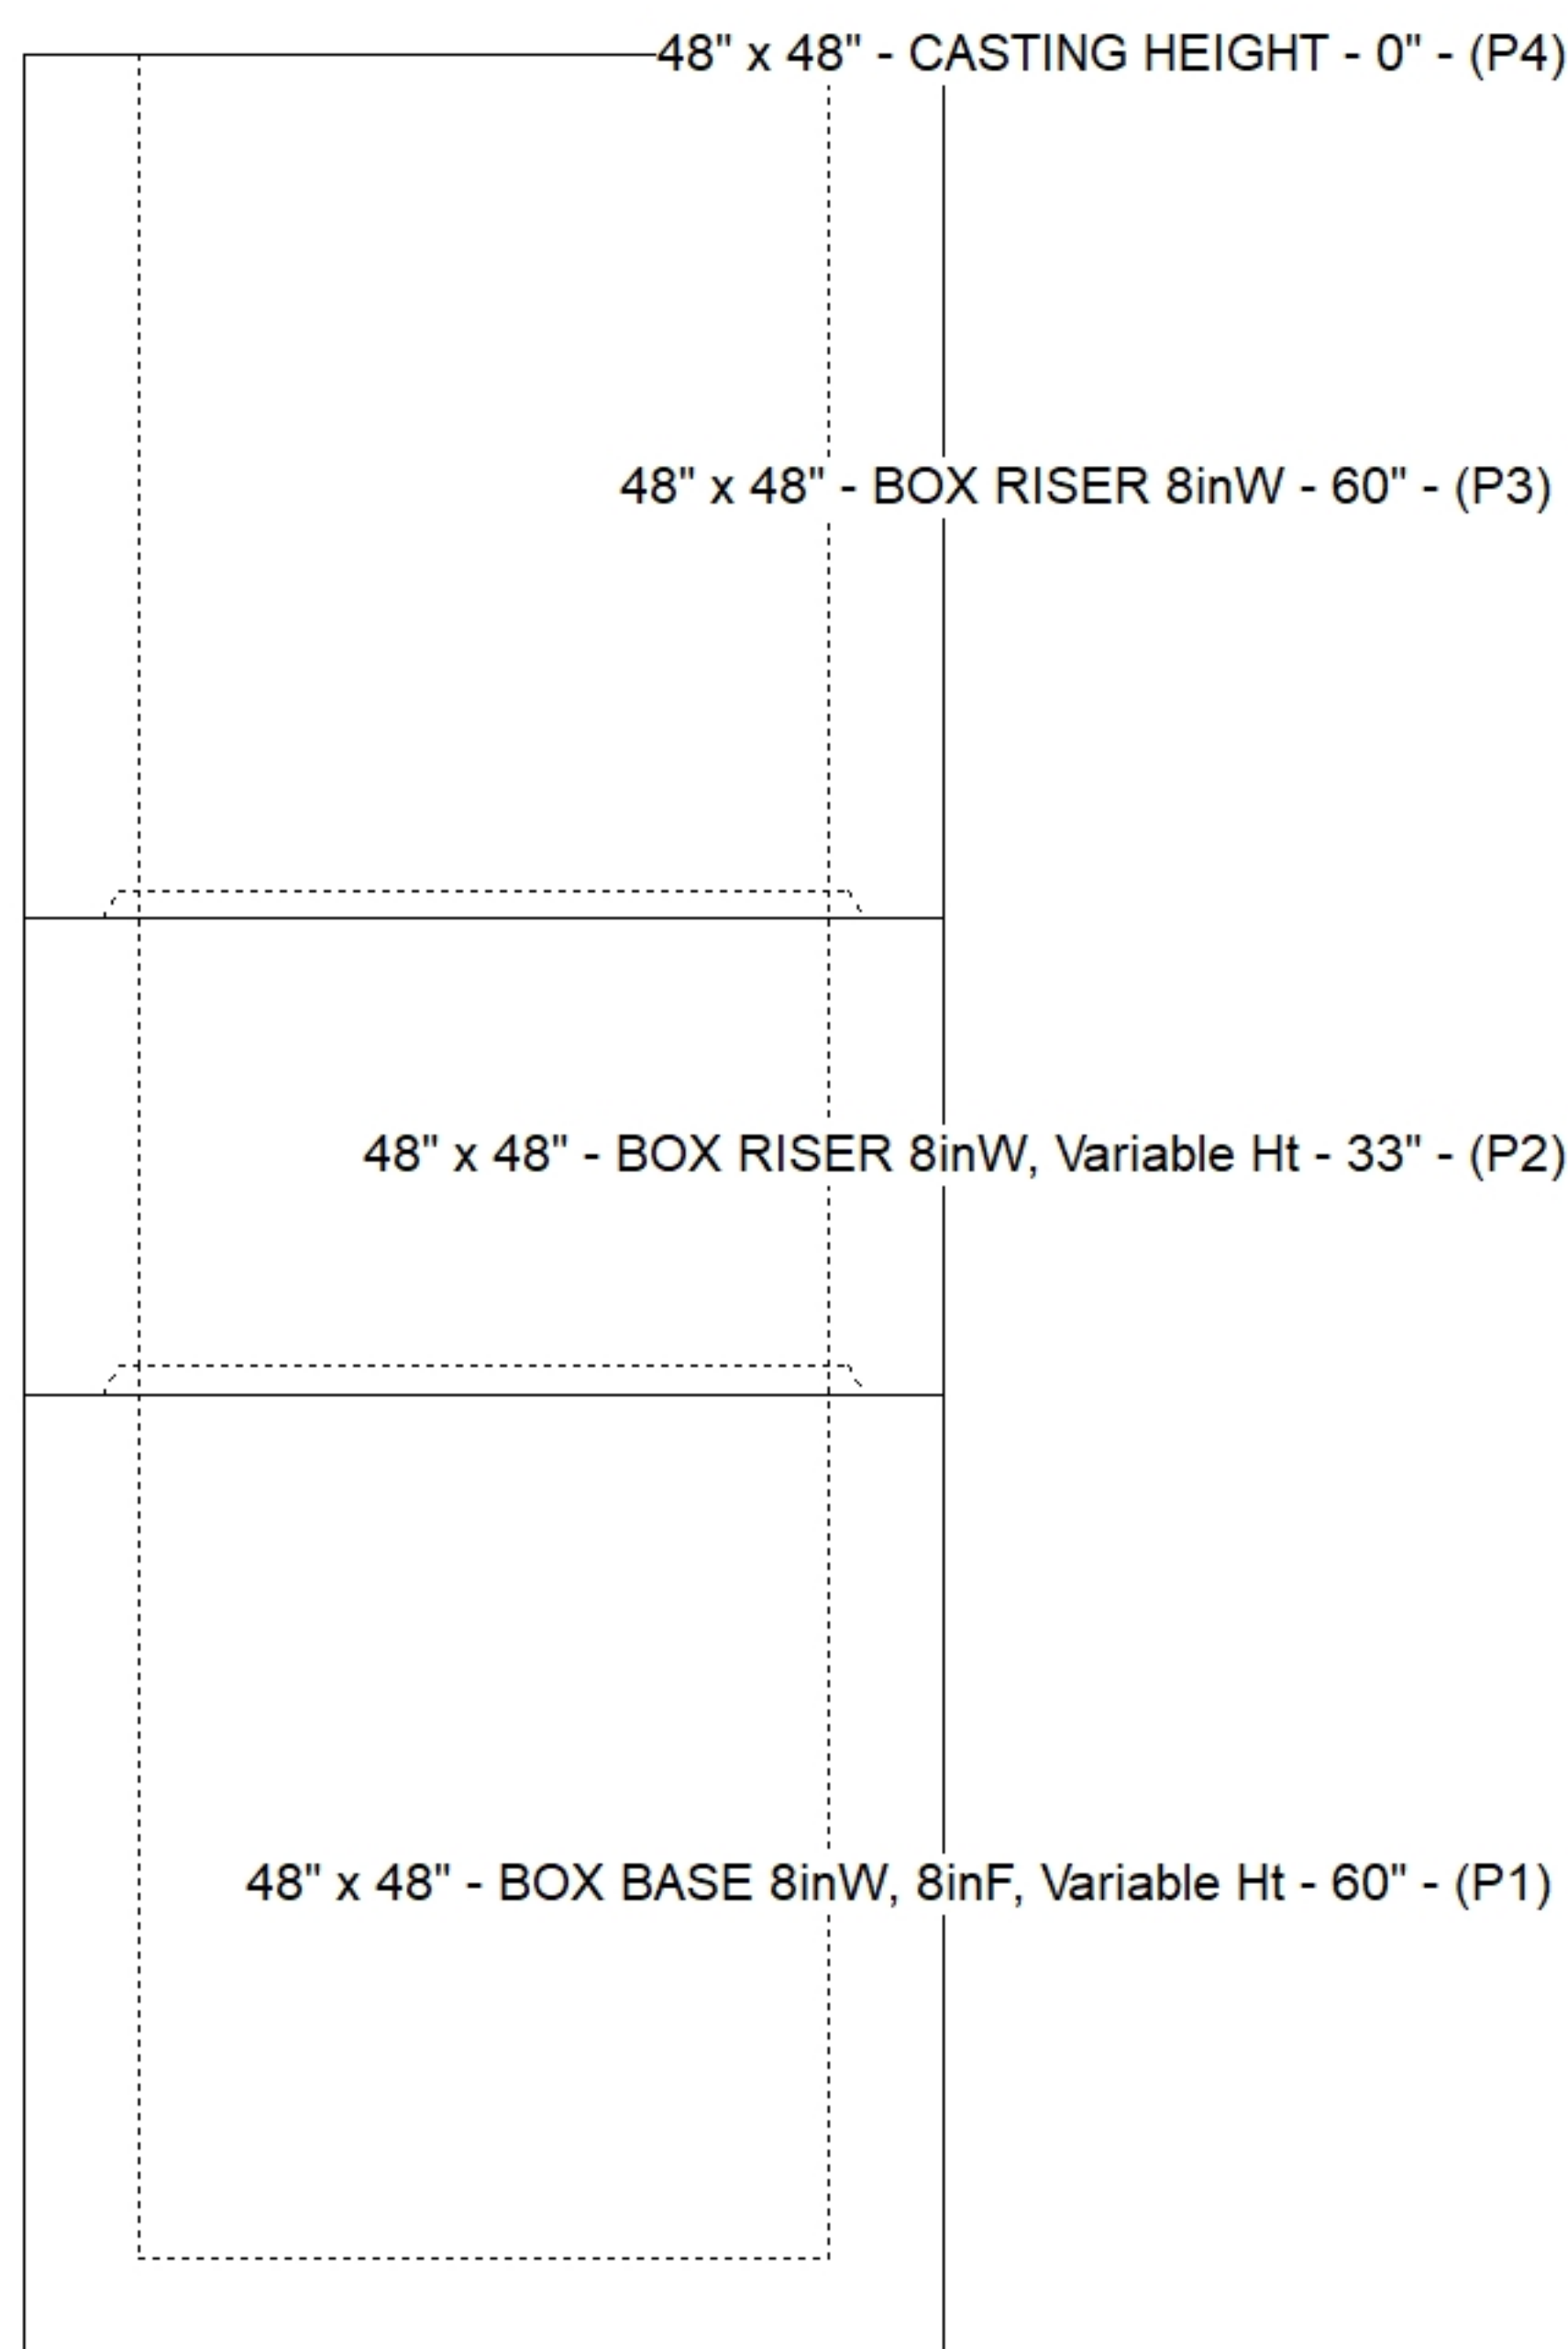

Default - Interior Dimensions

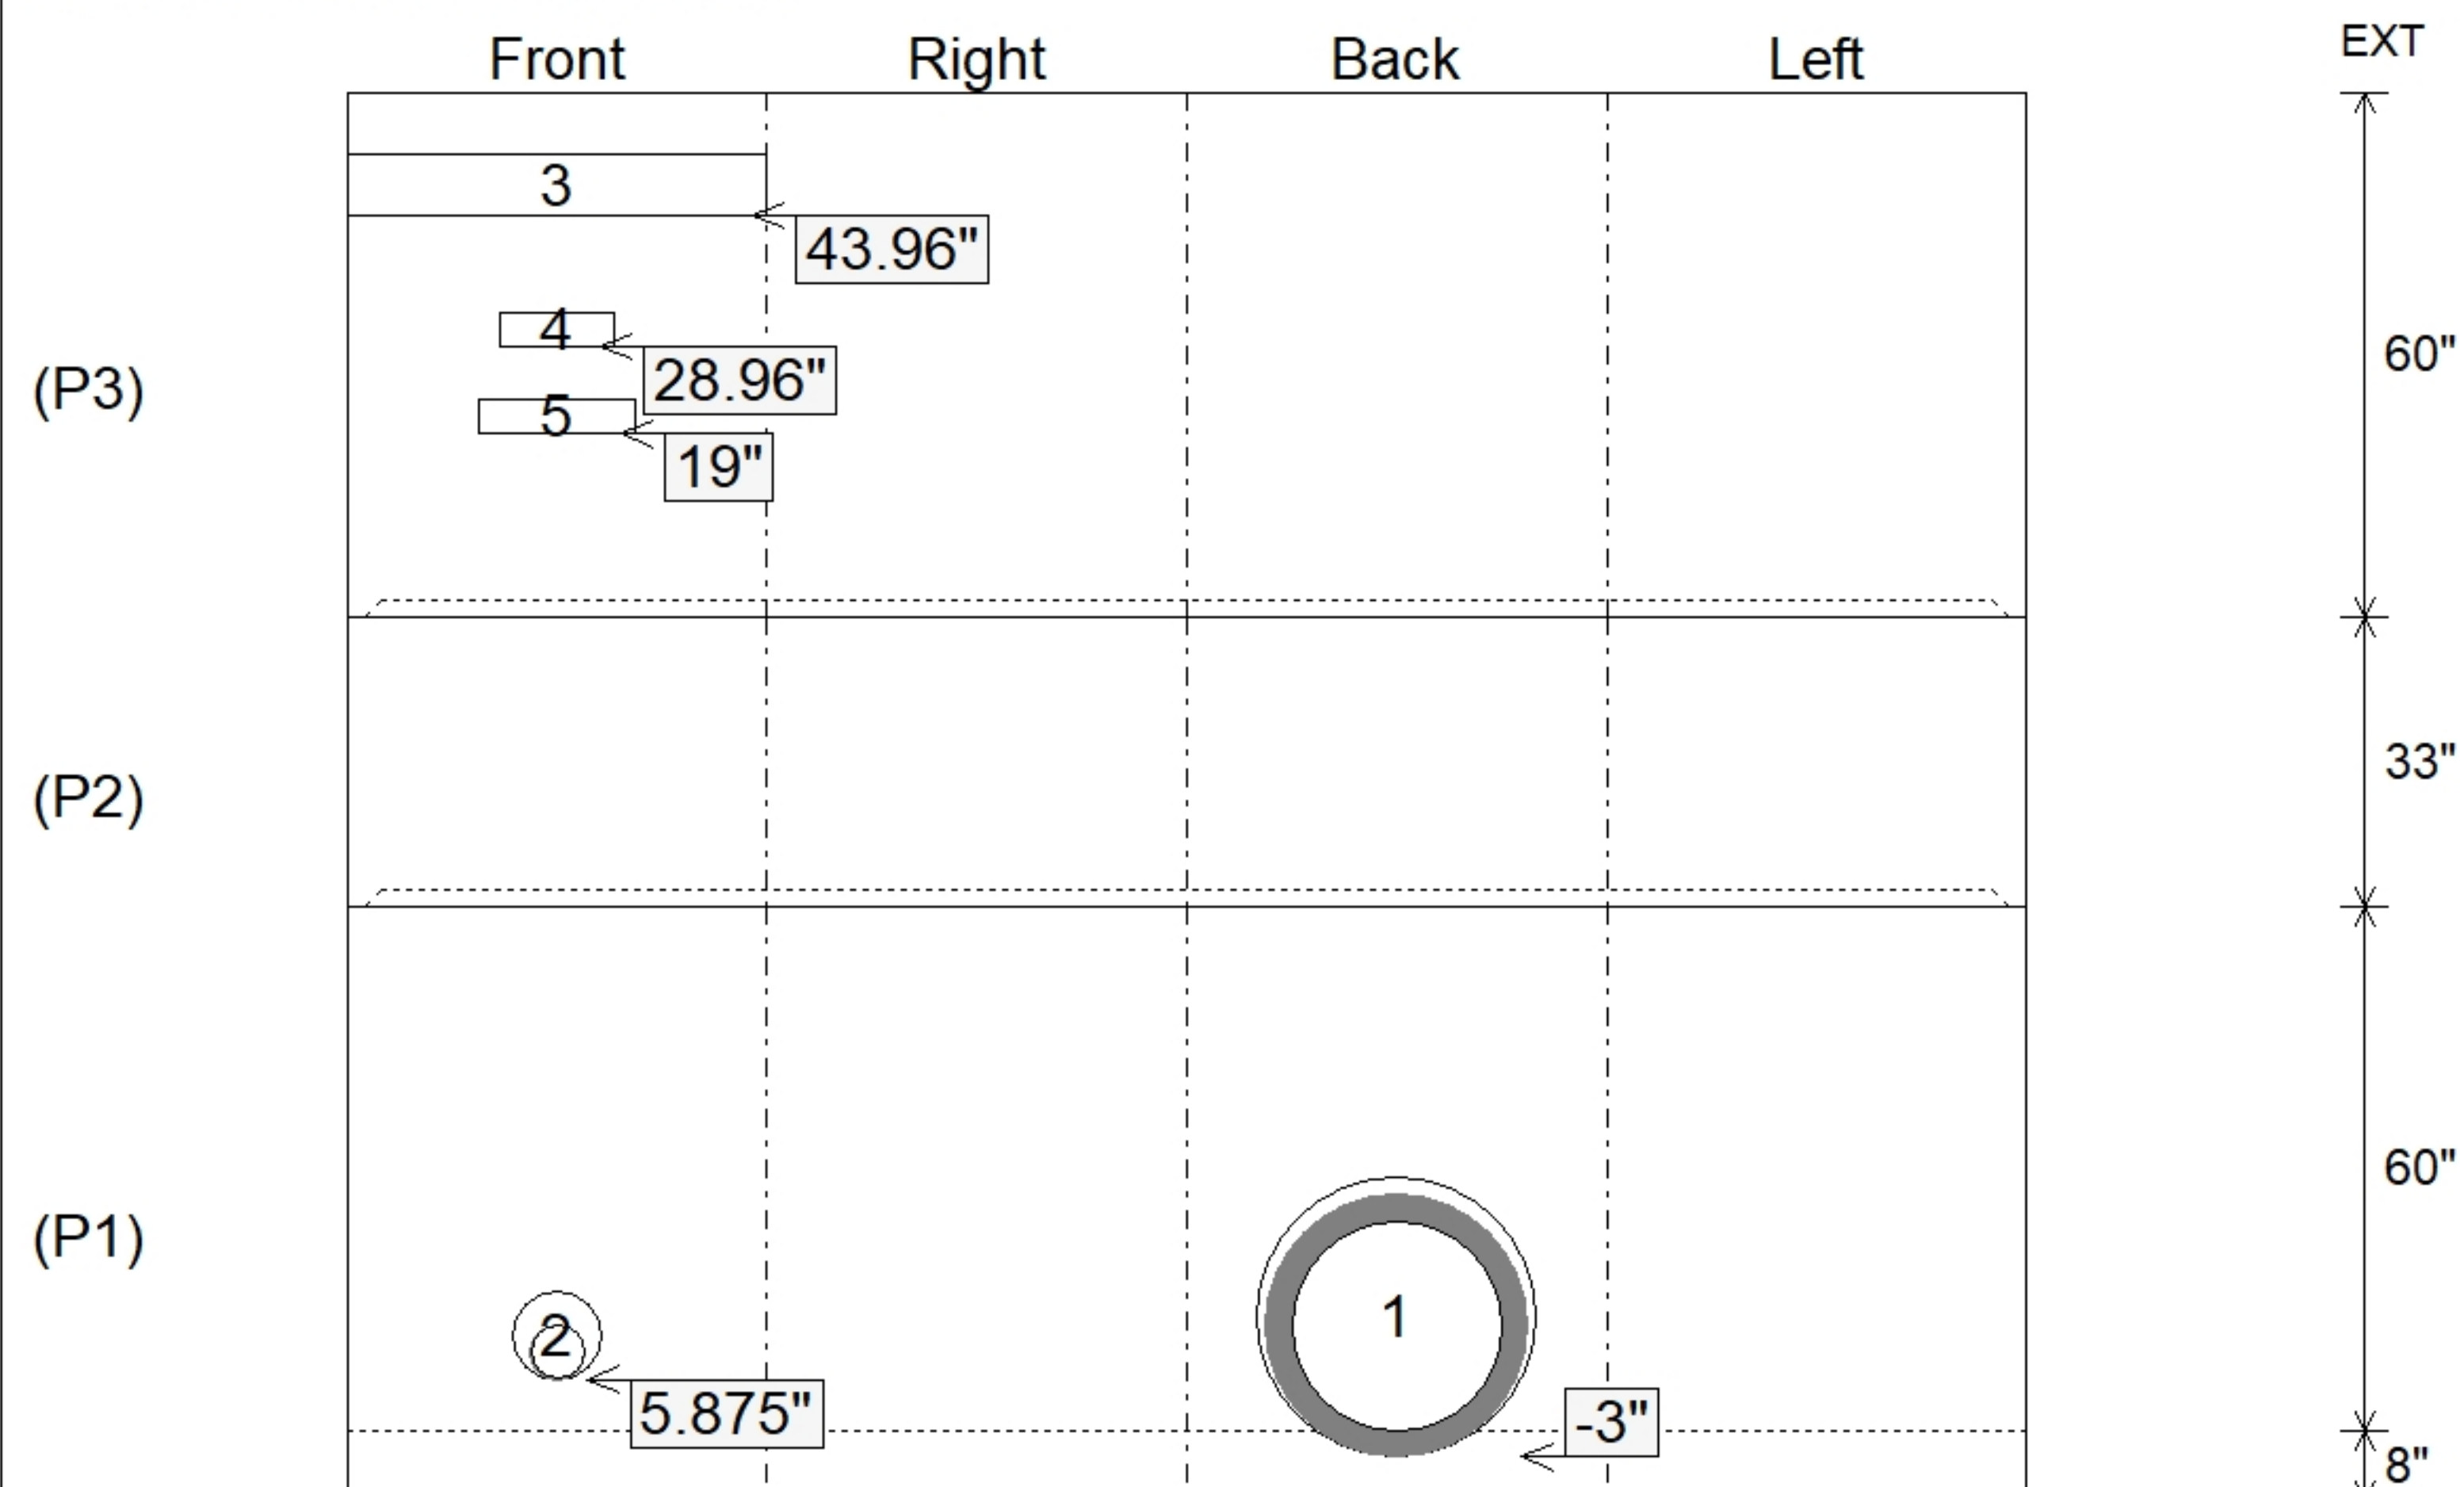

SUBMITTAL
APPROVED BY: