



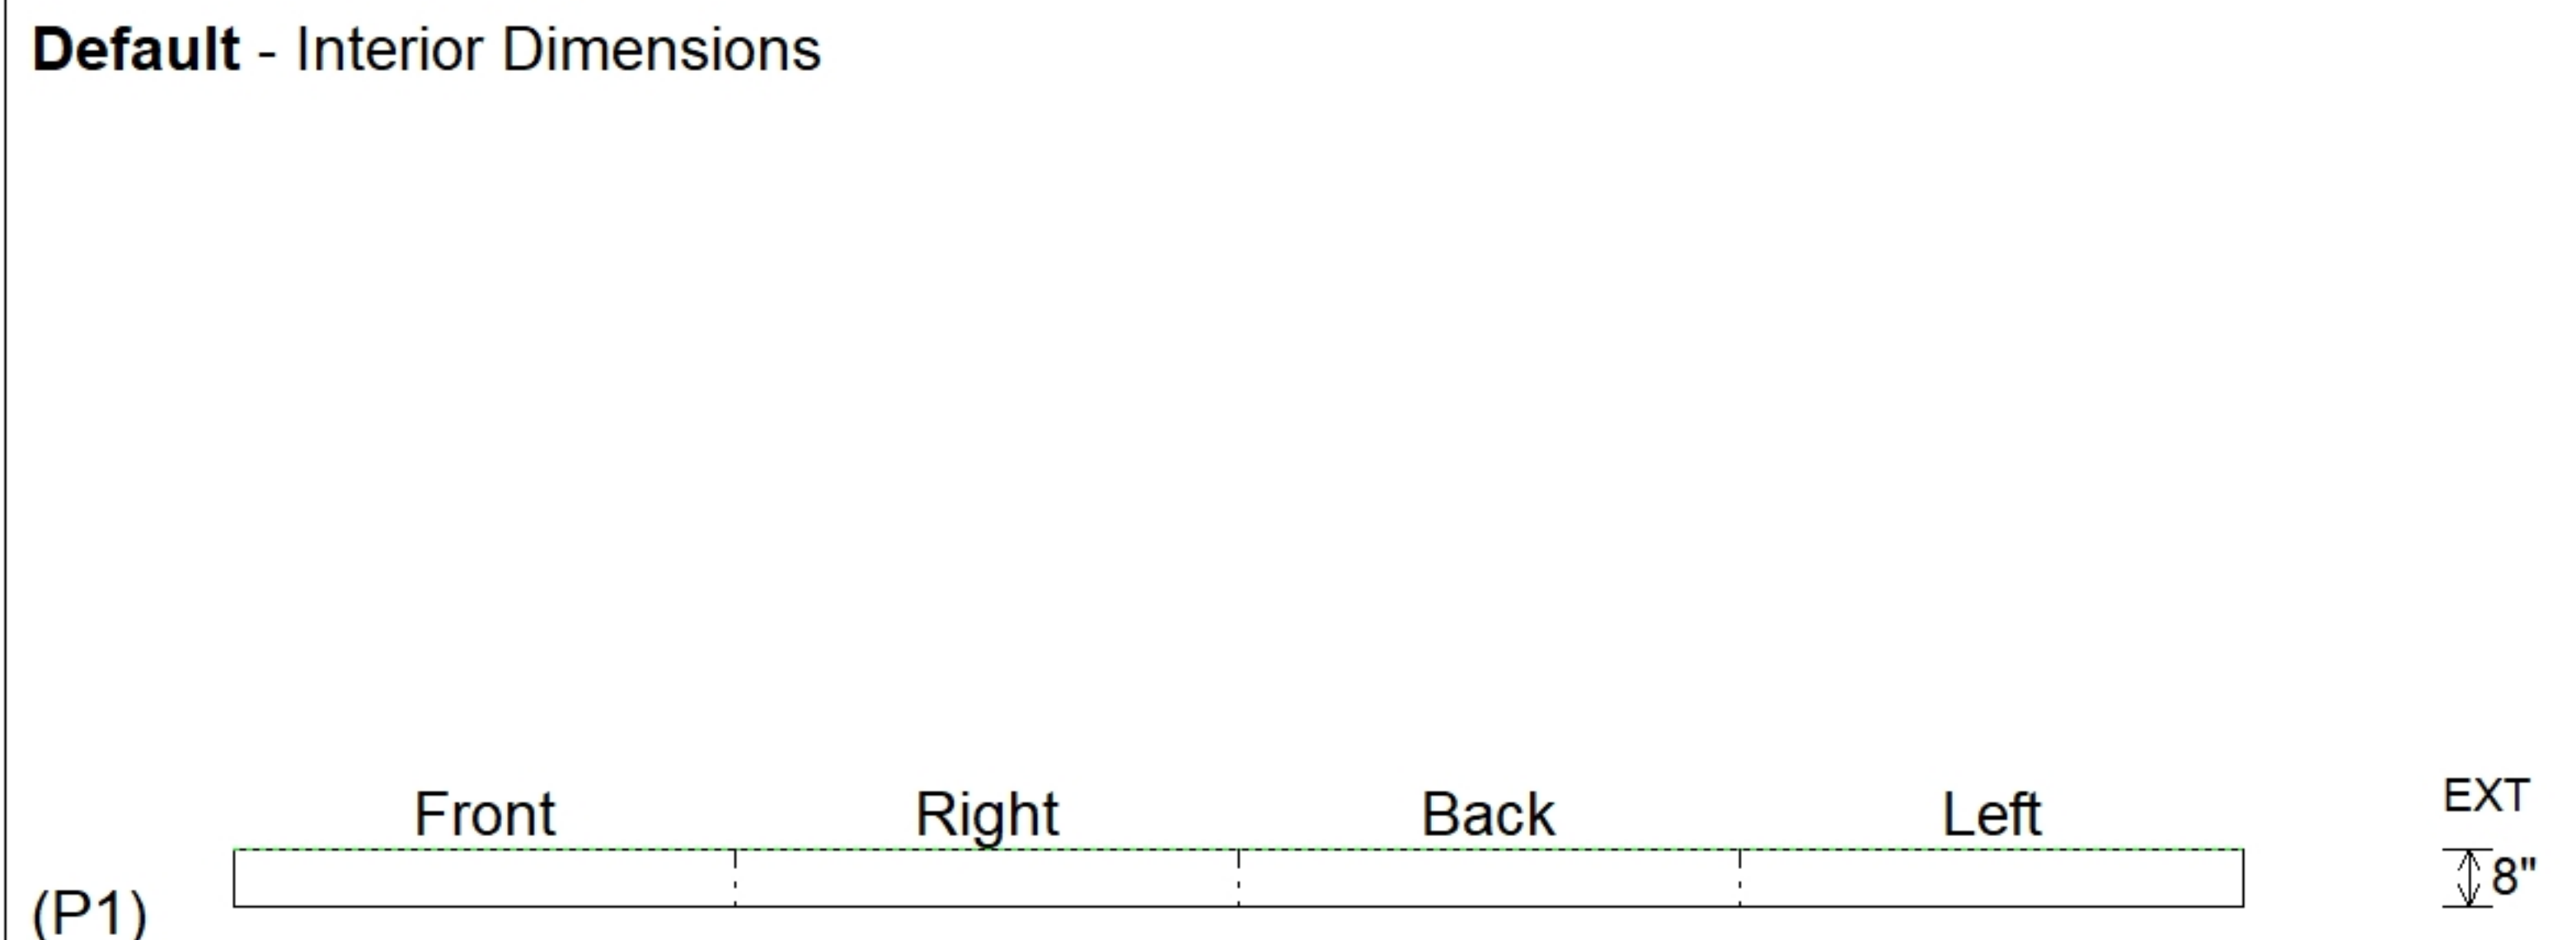

Structure Notes: A) PER ASTM C913. B) CONCRETE = 4,500 PSI AT 28 DAYS. C) REINFORCING PER ASTM A615 (GRADE 60).	STRUCTURE SUMMARY:	
	P4) 36" x 36" - HATCH (CAST FLUSH) - 0"	100 lb
	P3) 72" x 72" - BX FLAT LID 6"W w/36"x36" HATCH F/F - 8"	3867 lb
	P2) 72" x 72" - BOX RISER 6inW, Variable Ht F/F - 55"	8640 lb
	P1) 72" x 72" - CB BASE SLAB 8" F/n - 8"	4737 lb
	2) 72" x 72" - Conseal CS-102 1.00" (Double)	0 lb
	Structure Total:	17343 lb

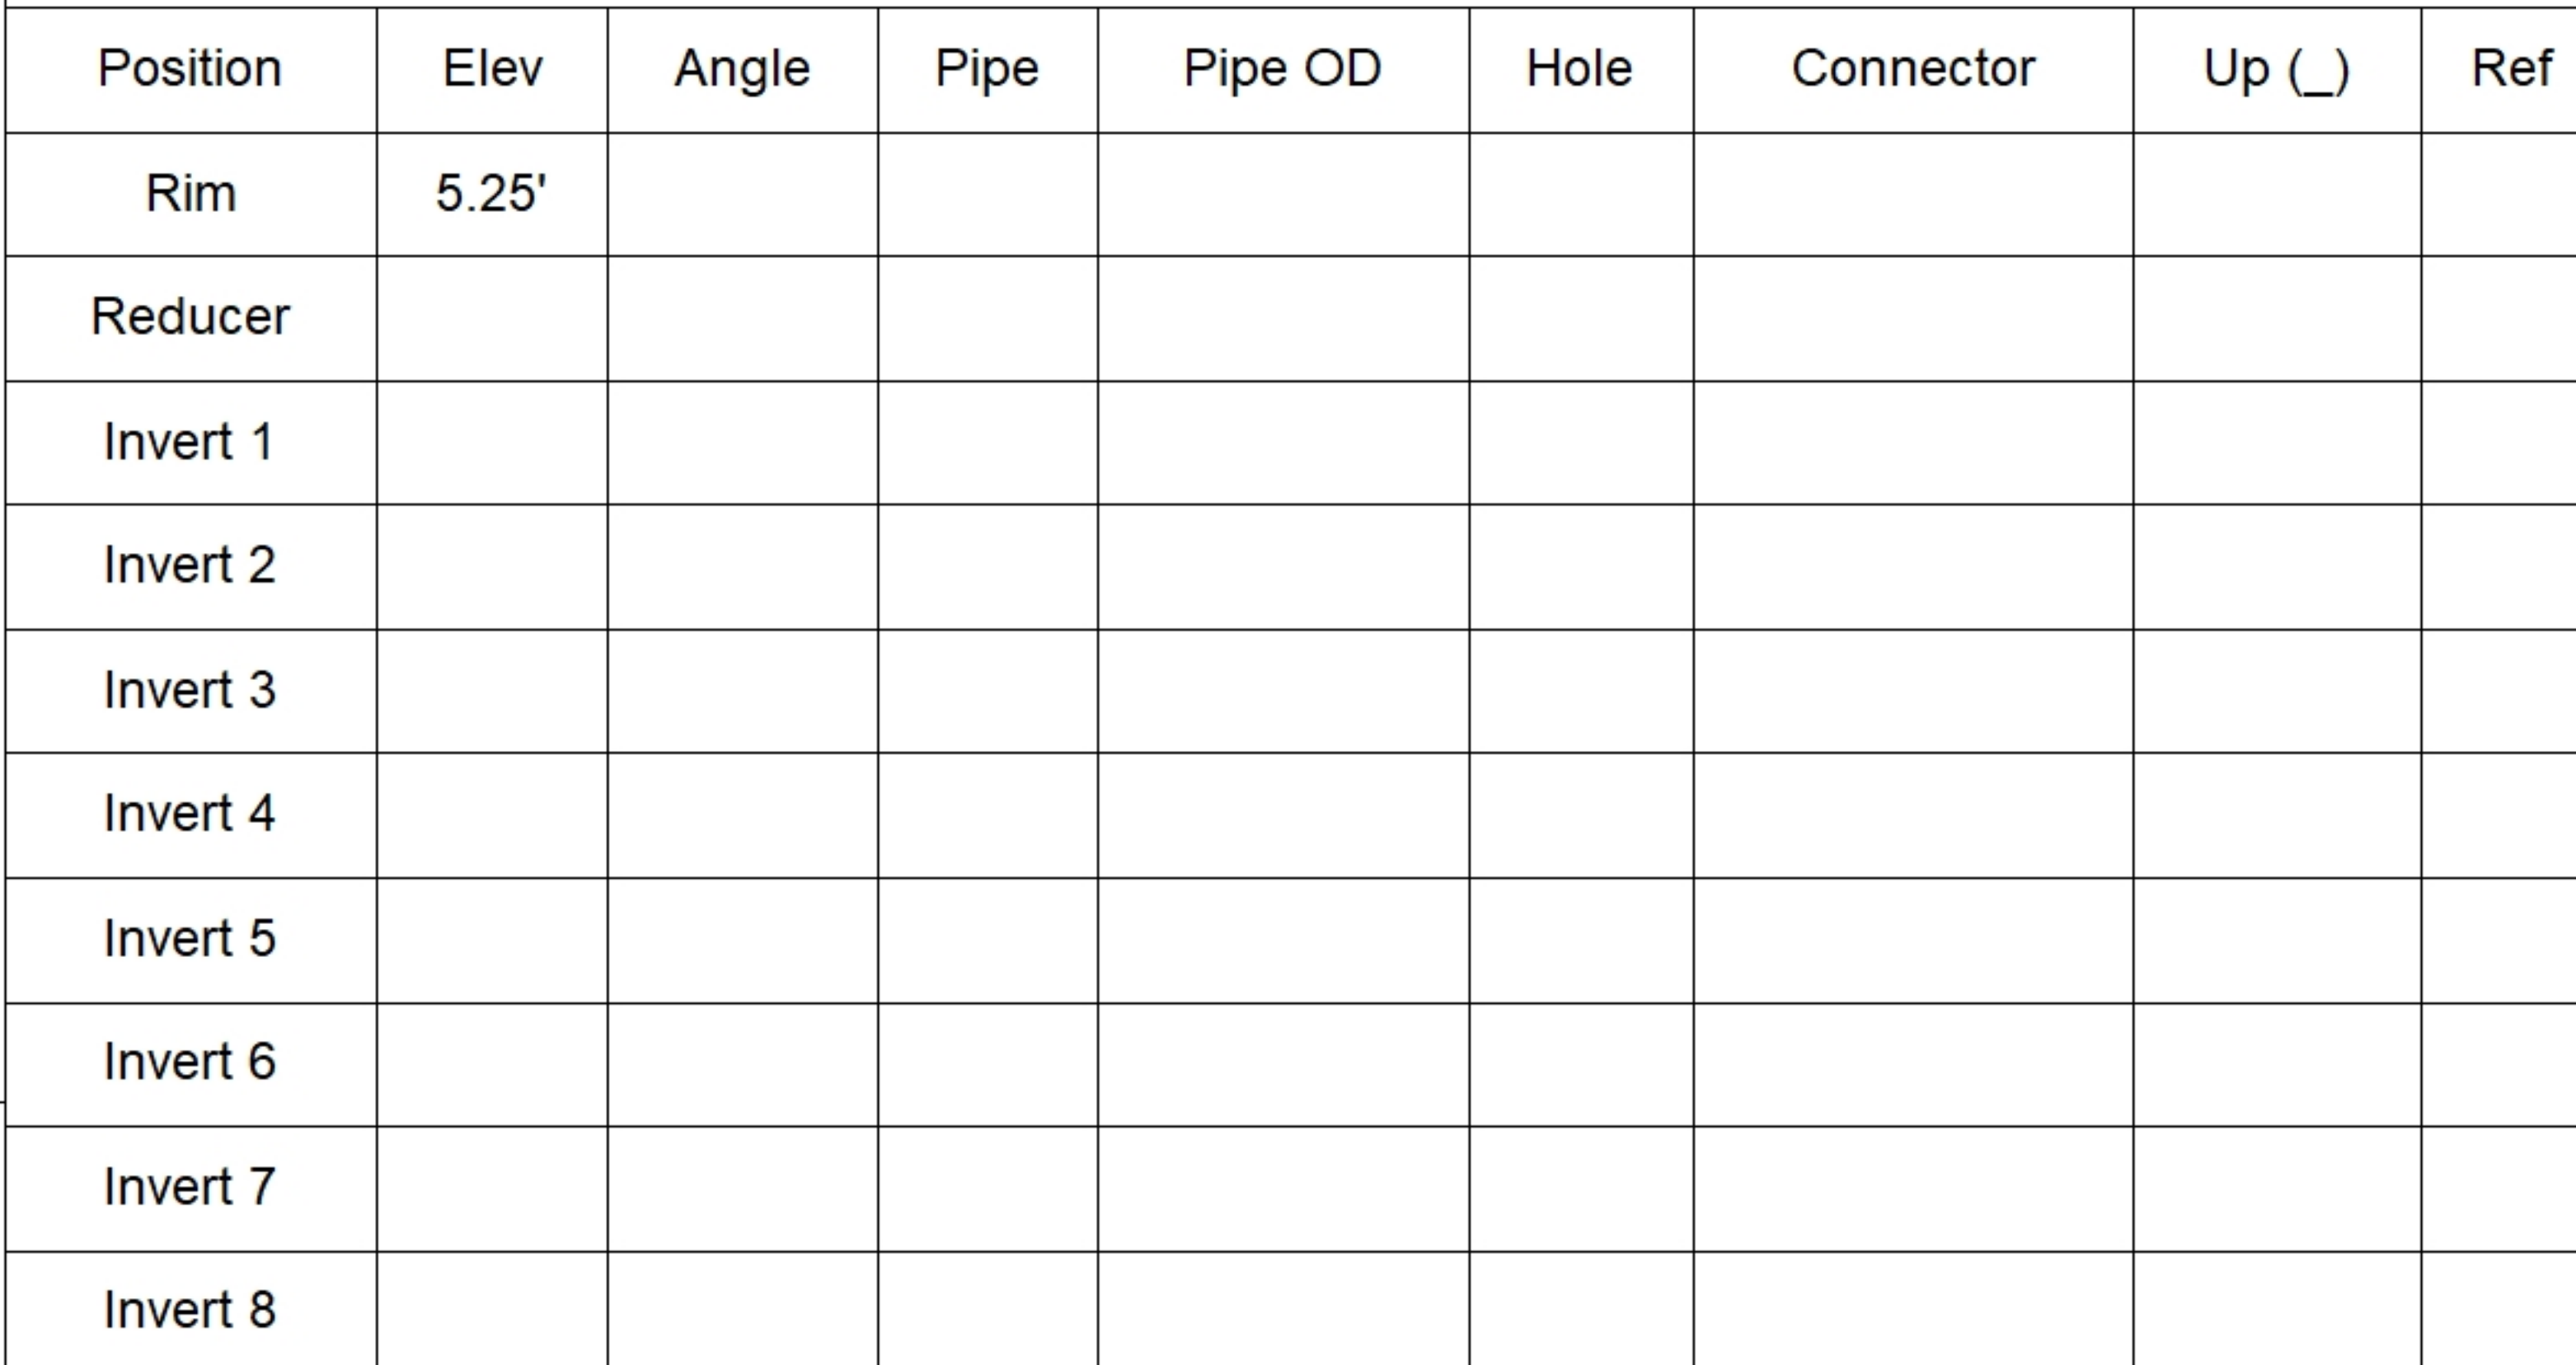

Submittal Drawing 9/16/2026 9:51:06 AM	SUBMITTAL APPROVED BY:
---	---------------------------