





Floor (Bot): -0.667'
Overall Height: 6.083'
Slack: 0"


P4) 36" x 36" - HATCH (CAST FLUSH) - 0"	100 lb
P3) 72" x 72" - BX FLAT LID 6"W w/36"x36" HATCH F/F - 8"	3867 lb
P2) 72" x 72" - BOX RISER 6inW, Variable Ht F/F - 57"	8954 lb
P1) 72" x 72" - CB BASE SLAB 8" F/n - 8"	4737 lb
2) 72" x 72" - Conseal CS-102 1.00" (Double)	0 lb
Structure Total:	17657 lb

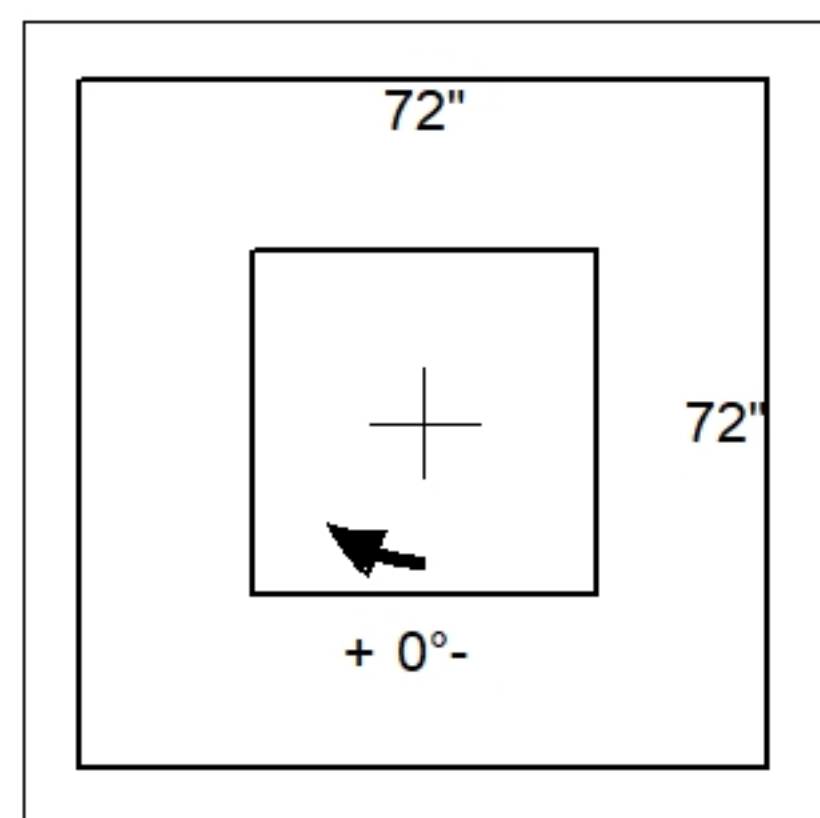

Position	Elev	Angle	Pipe	Pipe OD	Hole	Connector	Up ()	Ref
Rim	5.417'							
Reducer								
Invert 1								
Invert 2								
Invert 3								
Invert 4								
Invert 5								
Invert 6								
Invert 7								
Invert 8								

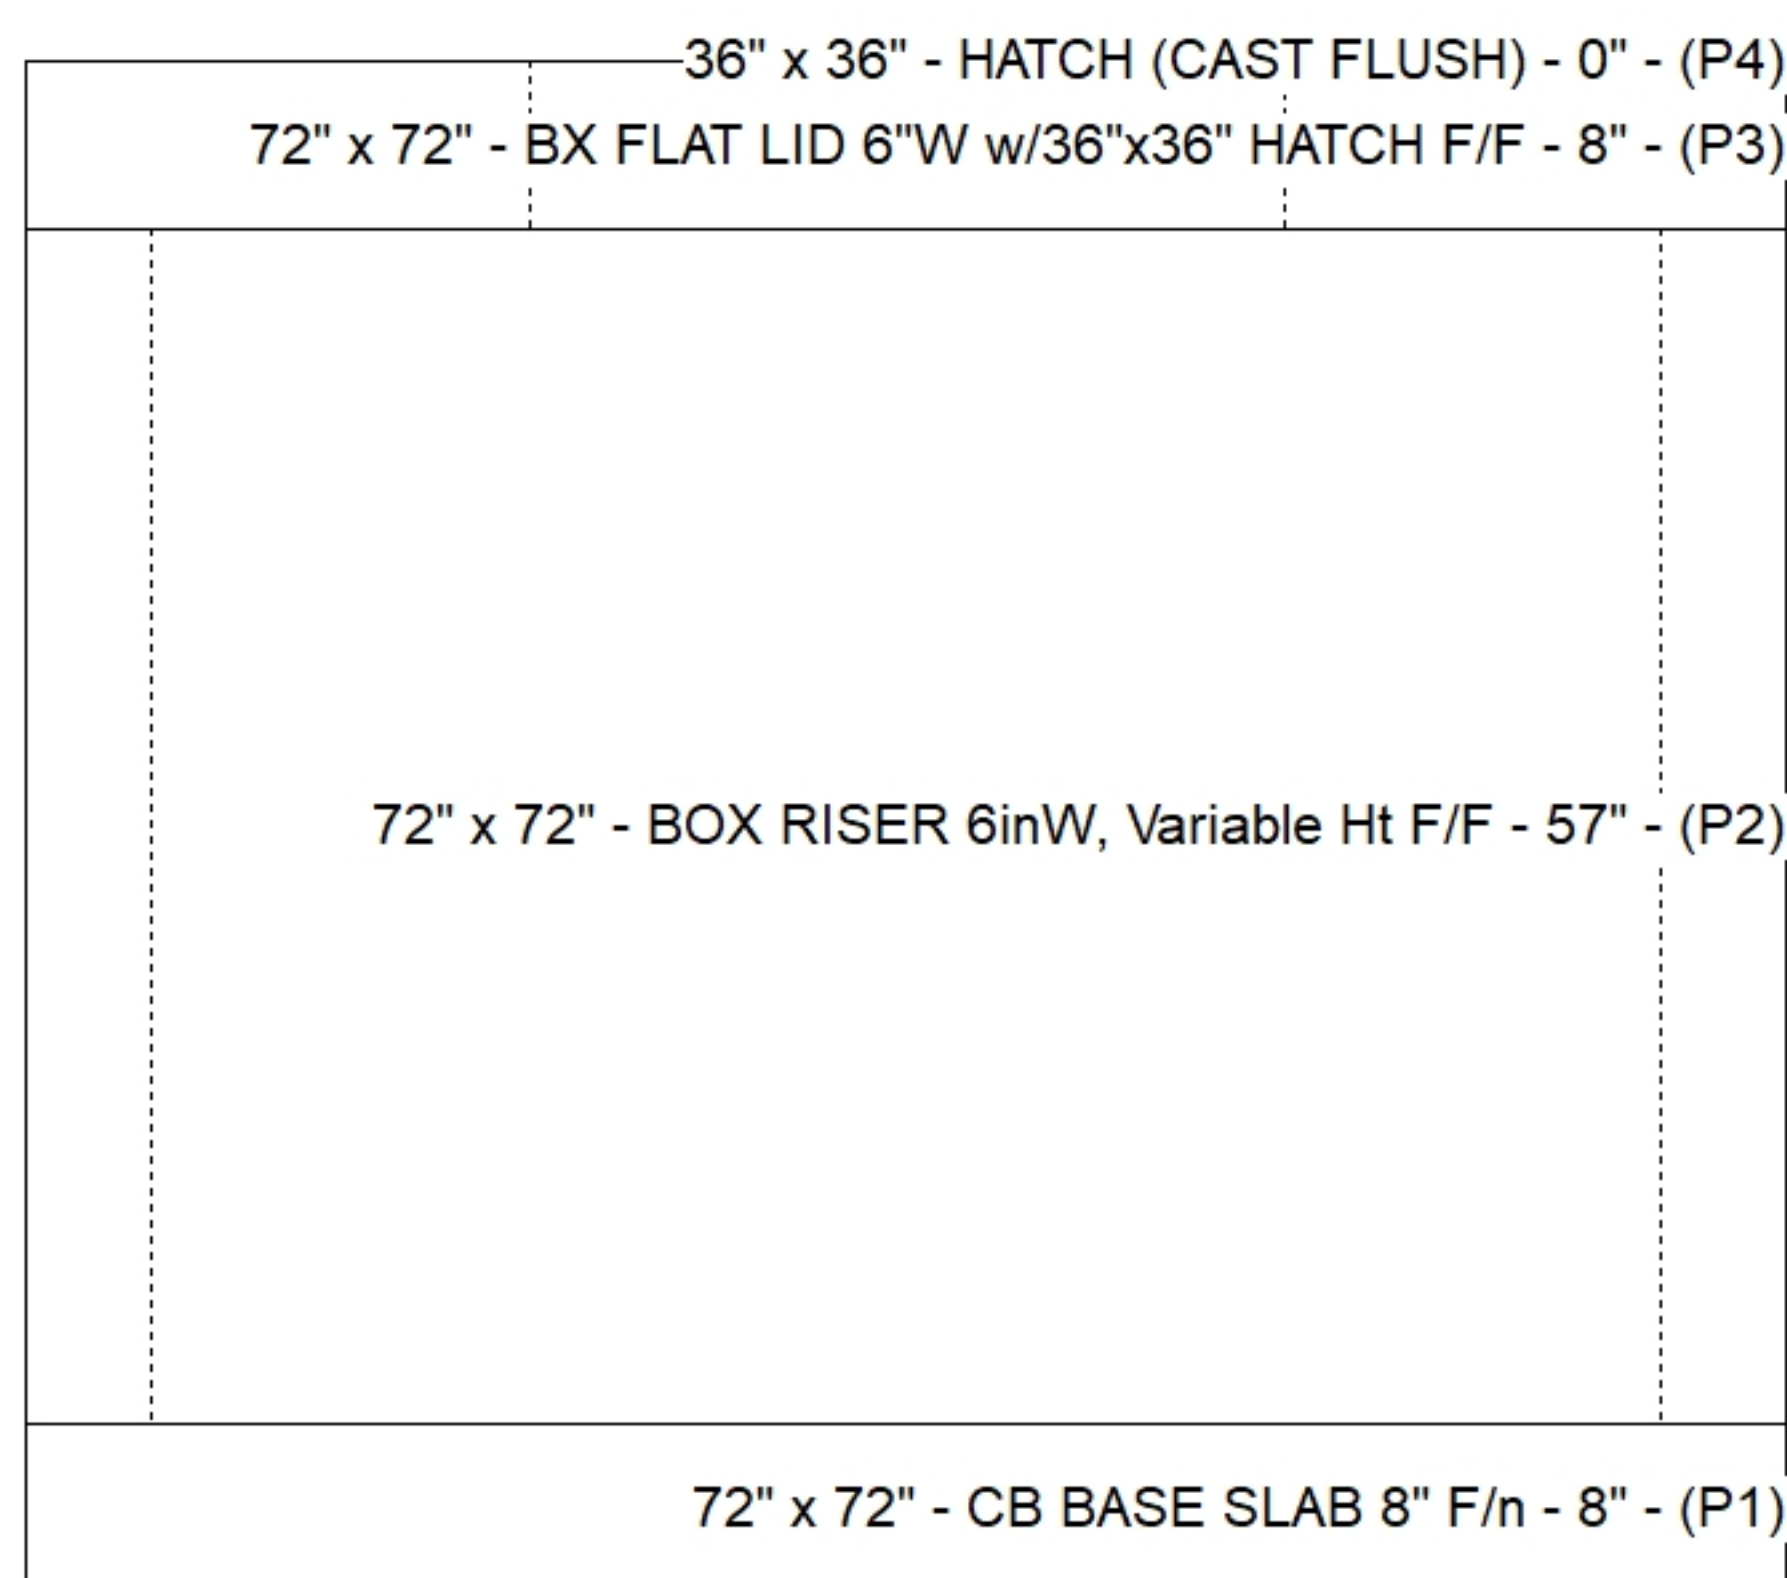

Default - Interior Dimensions

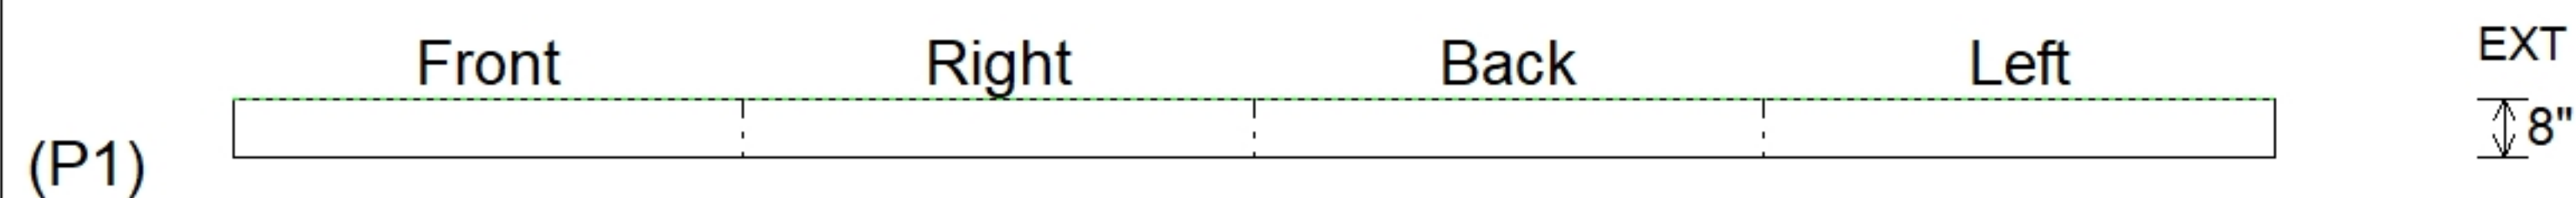

SUBMITTAL
APPROVED BY: