





Floor (Bot): -0.667'
Overall Height: 6.5'
Slack: 0.008"

P4) 36" x 36" - HATCH (CAST FLUSH) - 0"	100 lb
P3) 96" x 96" - BX FLAT LID 8"W w/36"x36" HATCH F/F - 8"	7551 lb
P2) 96" x 96" - BOX RISER 8inW, Variable Ht F/F - 62"	17314 lb
P1) 96" x 96" - CB BASE SLAB 8" F/n - 8"	8421 lb
2) 96" x 96" - Conseal CS-102 1.00" (Double)	0 lb
Structure Total:	33386 lb

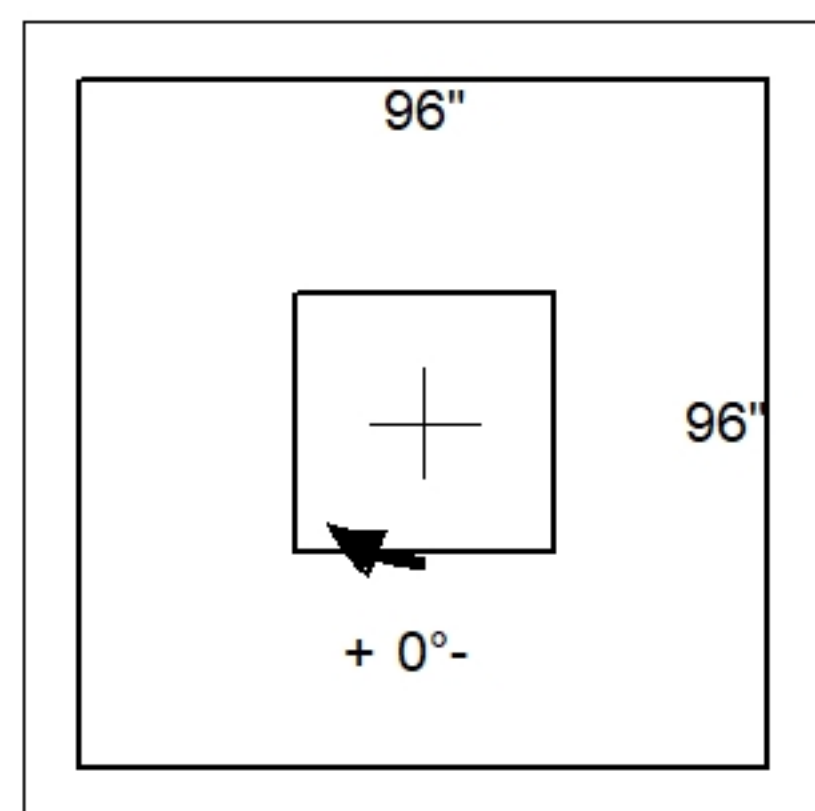

Position	Elev	Angle	Pipe	Pipe OD	Hole	Connector	Up ()	Ref
Rim	5.834'							
Reducer								
Invert 1								
Invert 2								
Invert 3								
Invert 4								
Invert 5								
Invert 6								
Invert 7								
Invert 8								

36" x 36" - HATCH (CAST FLUSH) - 0" - (P4)
96" x 96" - BX FLAT LID 8"W w/36"x36" HATCH F/F - 8" - (P3)
96" x 96" - BOX RISER 8inW, Variable Ht F/F - 62" - (P2)
96" x 96" - CB BASE SLAB 8" F/n - 8" - (P1)

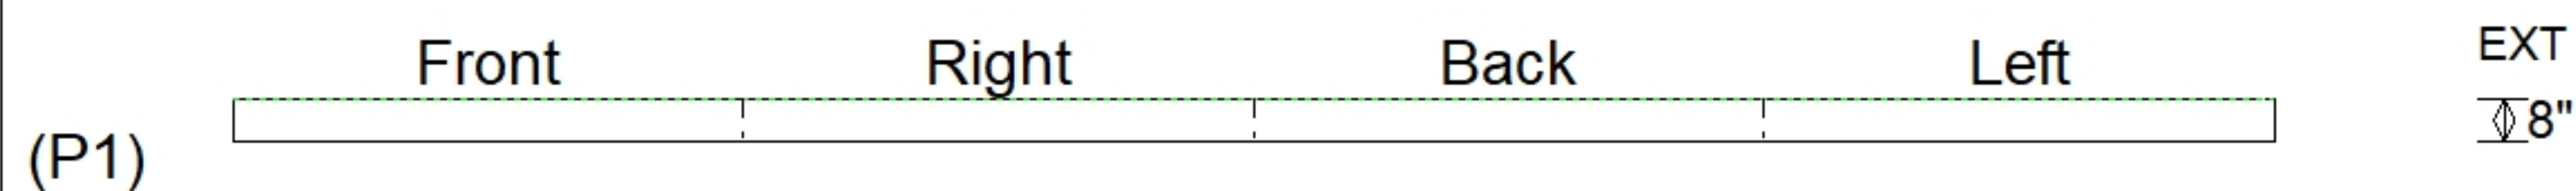

SUBMITTAL
APPROVED BY: