





Floor (Bot): -0.5'  
Overall Height: 6'  
Slack: 0"


|                                                          |          |
|----------------------------------------------------------|----------|
| P4) 36" x 36" - HATCH (CAST FLUSH) - 0"                  | 100 lb   |
| P3) 60" x 60" - BX FLAT LID 6"W w/36"x36" HATCH F/F - 8" | 2610 lb  |
| P2) 60" x 60" - BOX RISER 6inW, Variable Ht F/F - 58"    | 7709 lb  |
| P1) 60" x 60" - CB BASE SLAB 6" F/n - 6"                 | 2610 lb  |
| 2) 60" x 60" - Conseal CS-102 1.00" (Double)             | 0 lb     |
|                                                          | <hr/>    |
| Structure Total:                                         | 13029 lb |

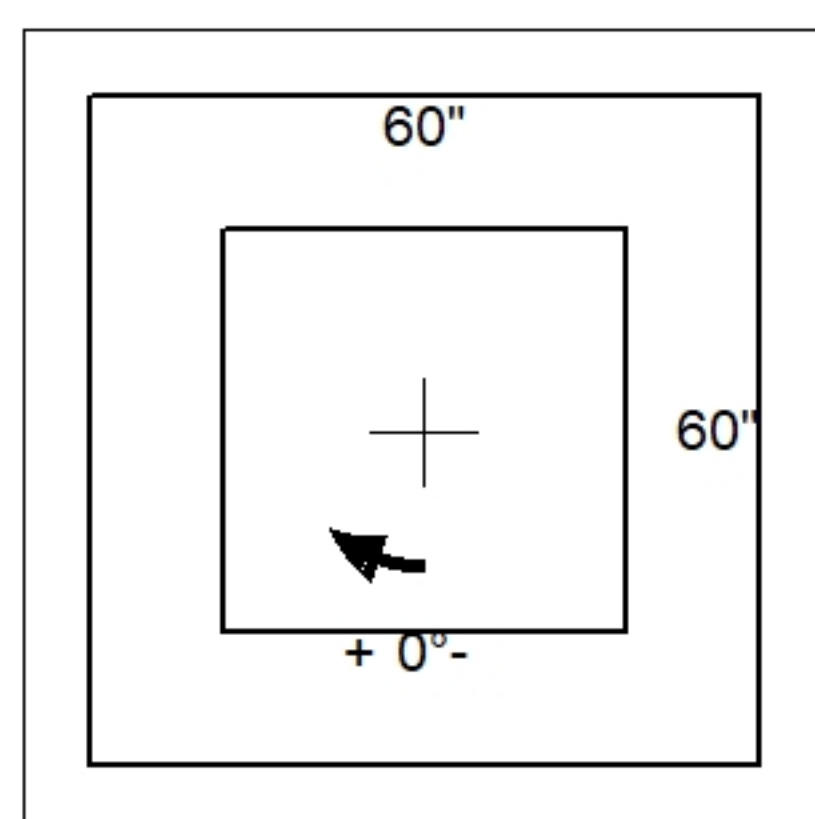

| Position | Elev | Angle | Pipe | Pipe OD | Hole | Connector | Up ( ) | Ref |
|----------|------|-------|------|---------|------|-----------|--------|-----|
| Rim      | 5.5' |       |      |         |      |           |        |     |
| Reducer  |      |       |      |         |      |           |        |     |
| Invert 1 |      |       |      |         |      |           |        |     |
| Invert 2 |      |       |      |         |      |           |        |     |
| Invert 3 |      |       |      |         |      |           |        |     |
| Invert 4 |      |       |      |         |      |           |        |     |
| Invert 5 |      |       |      |         |      |           |        |     |
| Invert 6 |      |       |      |         |      |           |        |     |
| Invert 7 |      |       |      |         |      |           |        |     |
| Invert 8 |      |       |      |         |      |           |        |     |

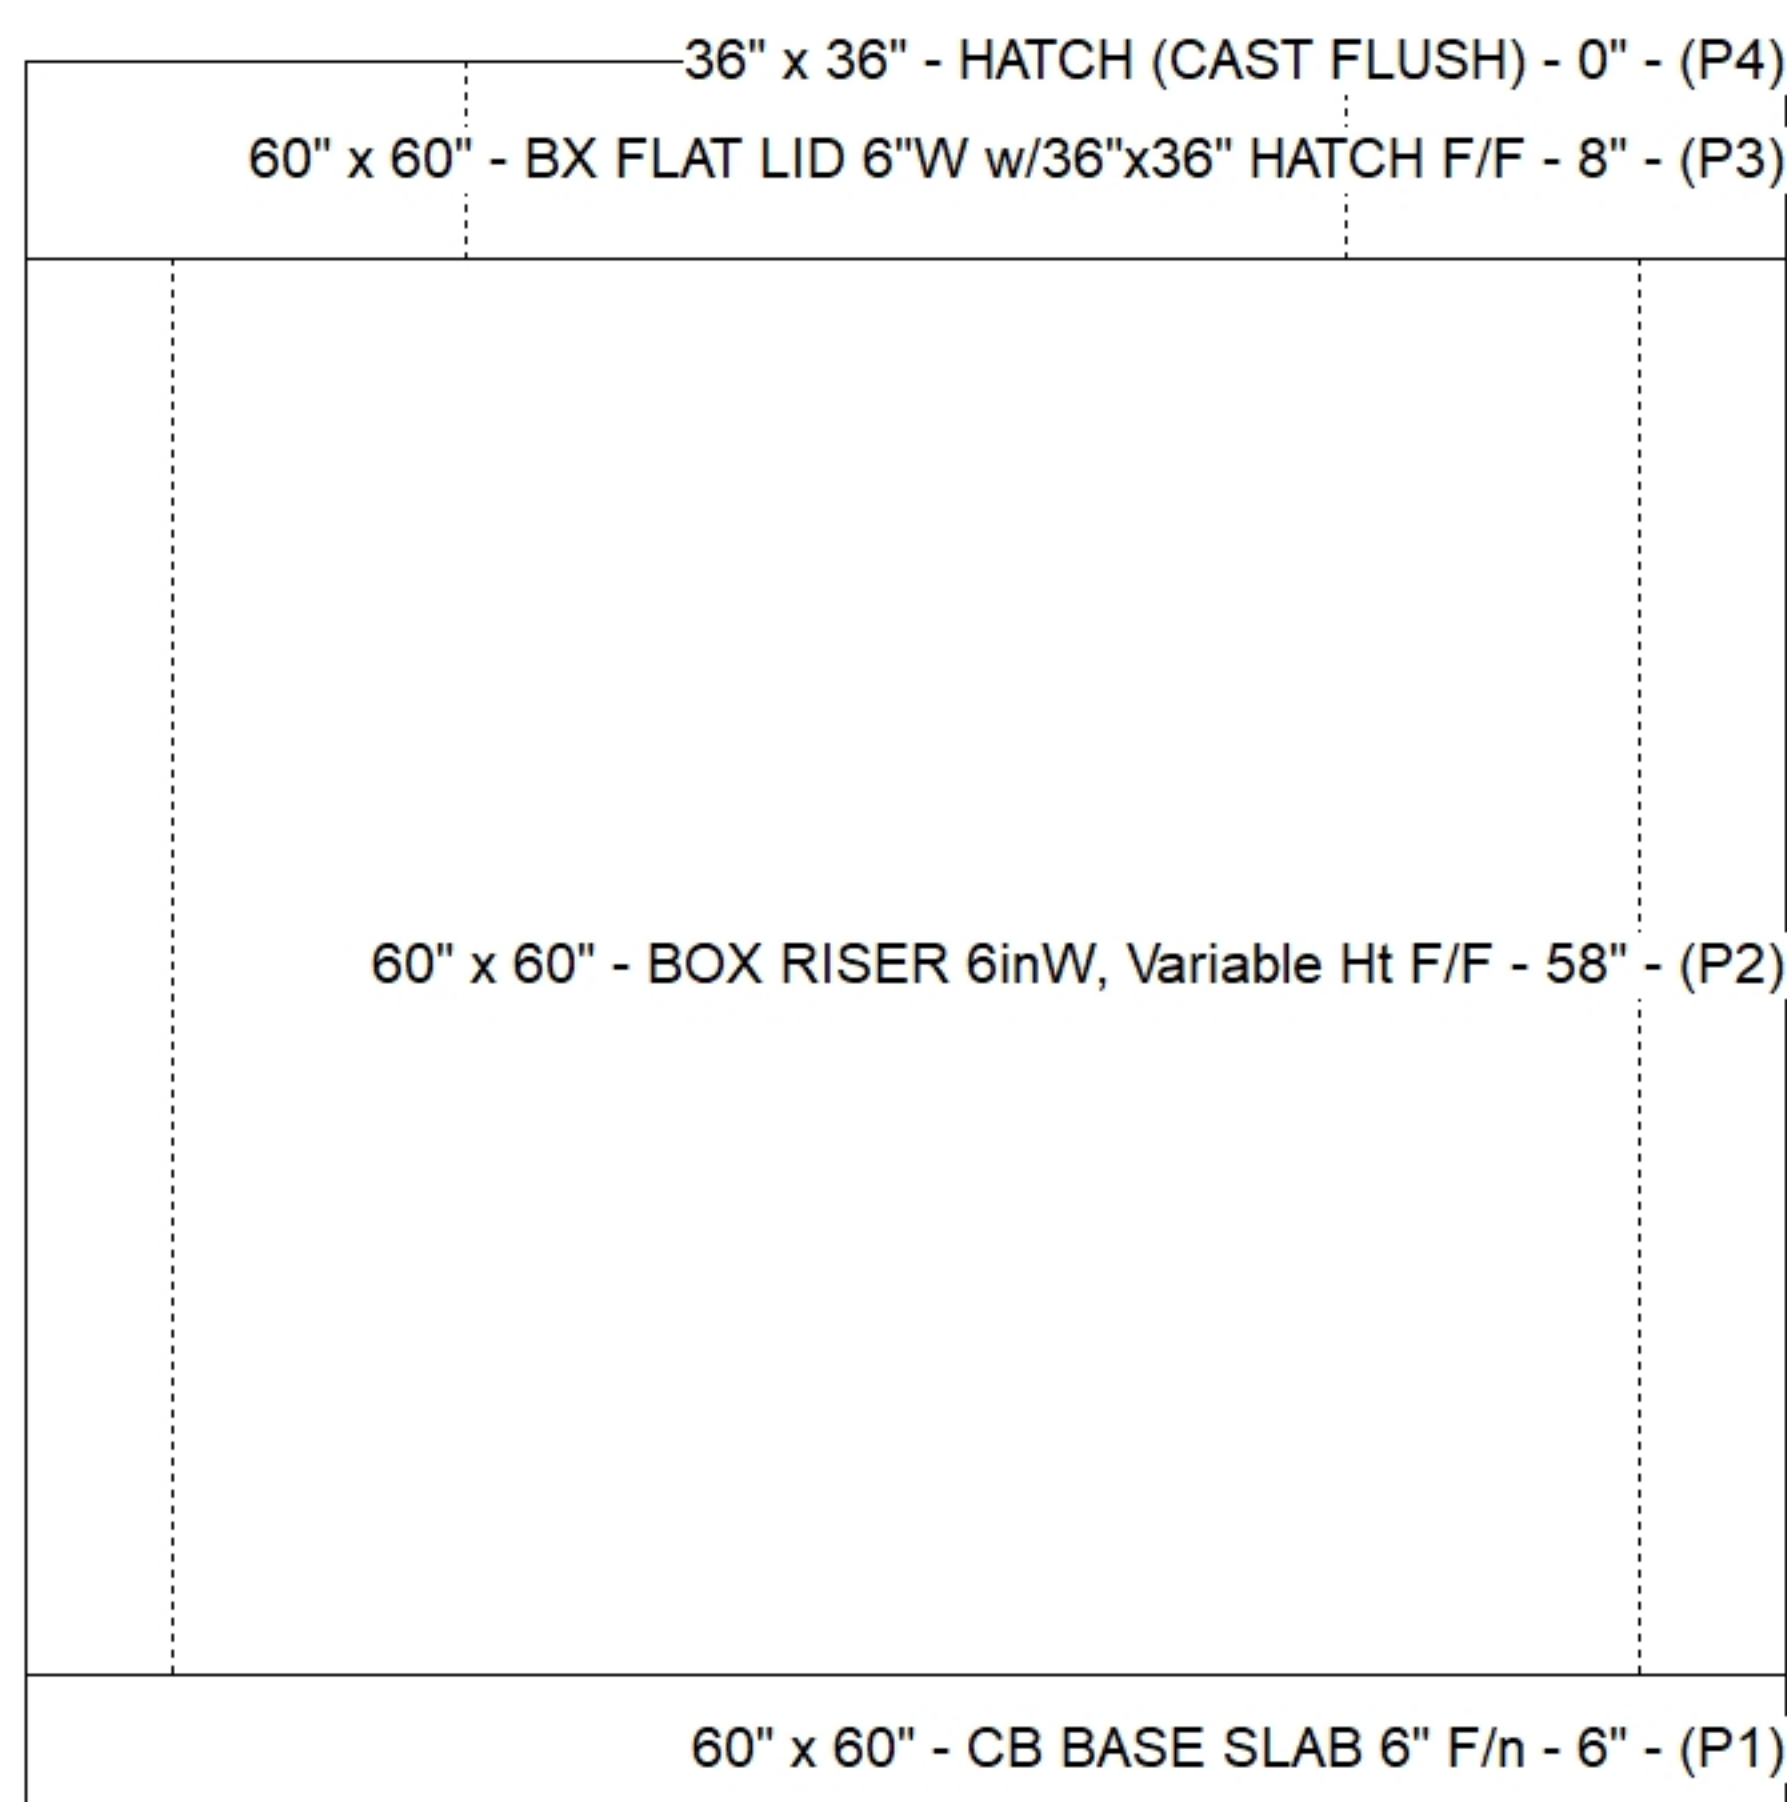

### Default - Interior Dimensions

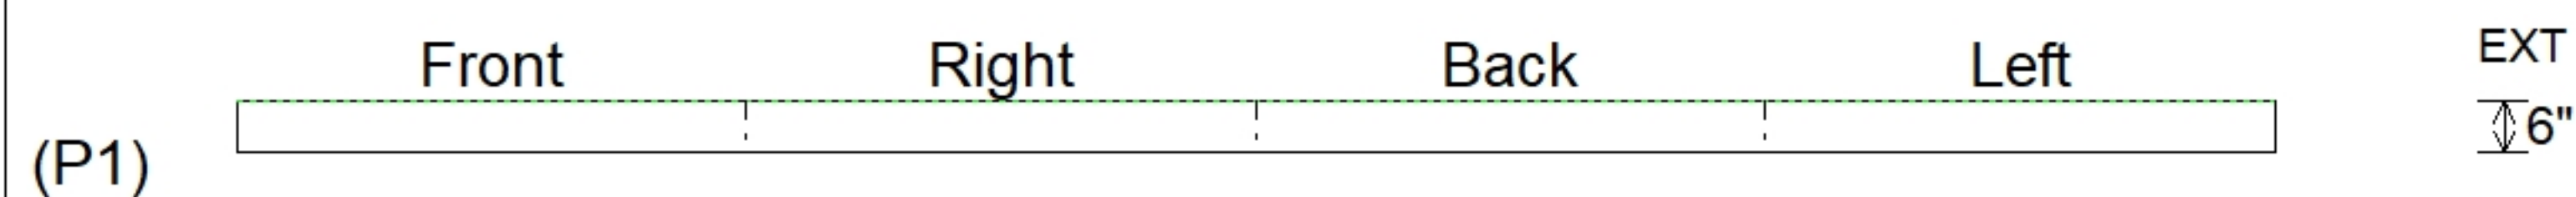

SUBMITTAL  
APPROVED BY: