Job Name: 25-4245 - KYTC Marion Co Call 104 (251015) Job Location: Lebanon, KY Contractor: Rame Contracting LLC	Plant: 100 12/29/2025 11:55:12 AM	Tech: J. Horsley - A PC: Celina Goff	

Structure ID: 5-54245
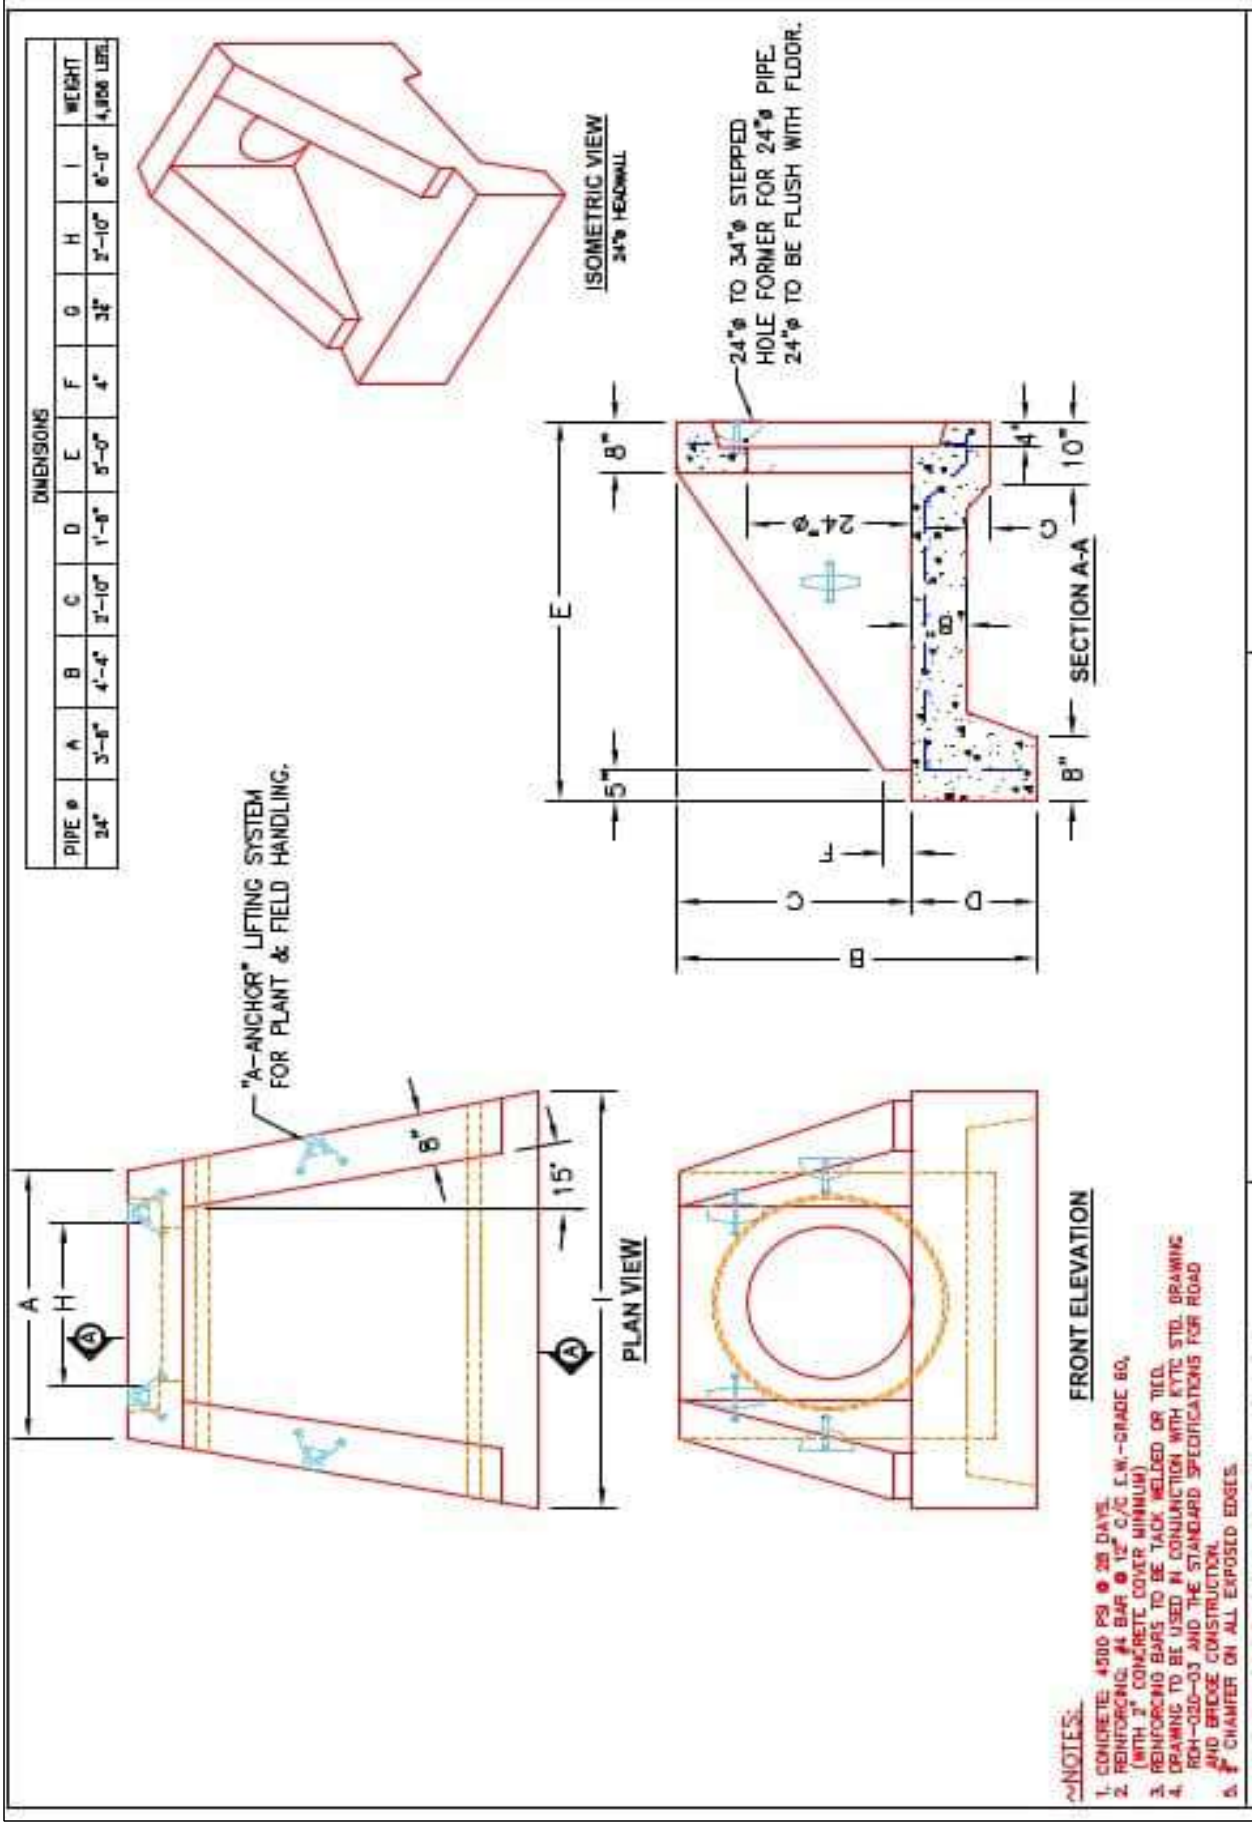
P1 HWSF24 **24" - SLOPED & FLARED HEADWALL F/F**