Job Name: 25-4245 - KYTC Marion Co Call 104 (251015) Job Location: Lebanon, KY Contractor: Rame Contracting LLC	Plant: 100	Tech:	J. Horsley - A
	12/29/2025 11:42:08 AM	PC:	Celina Goff

Structure ID: 9-54245 7
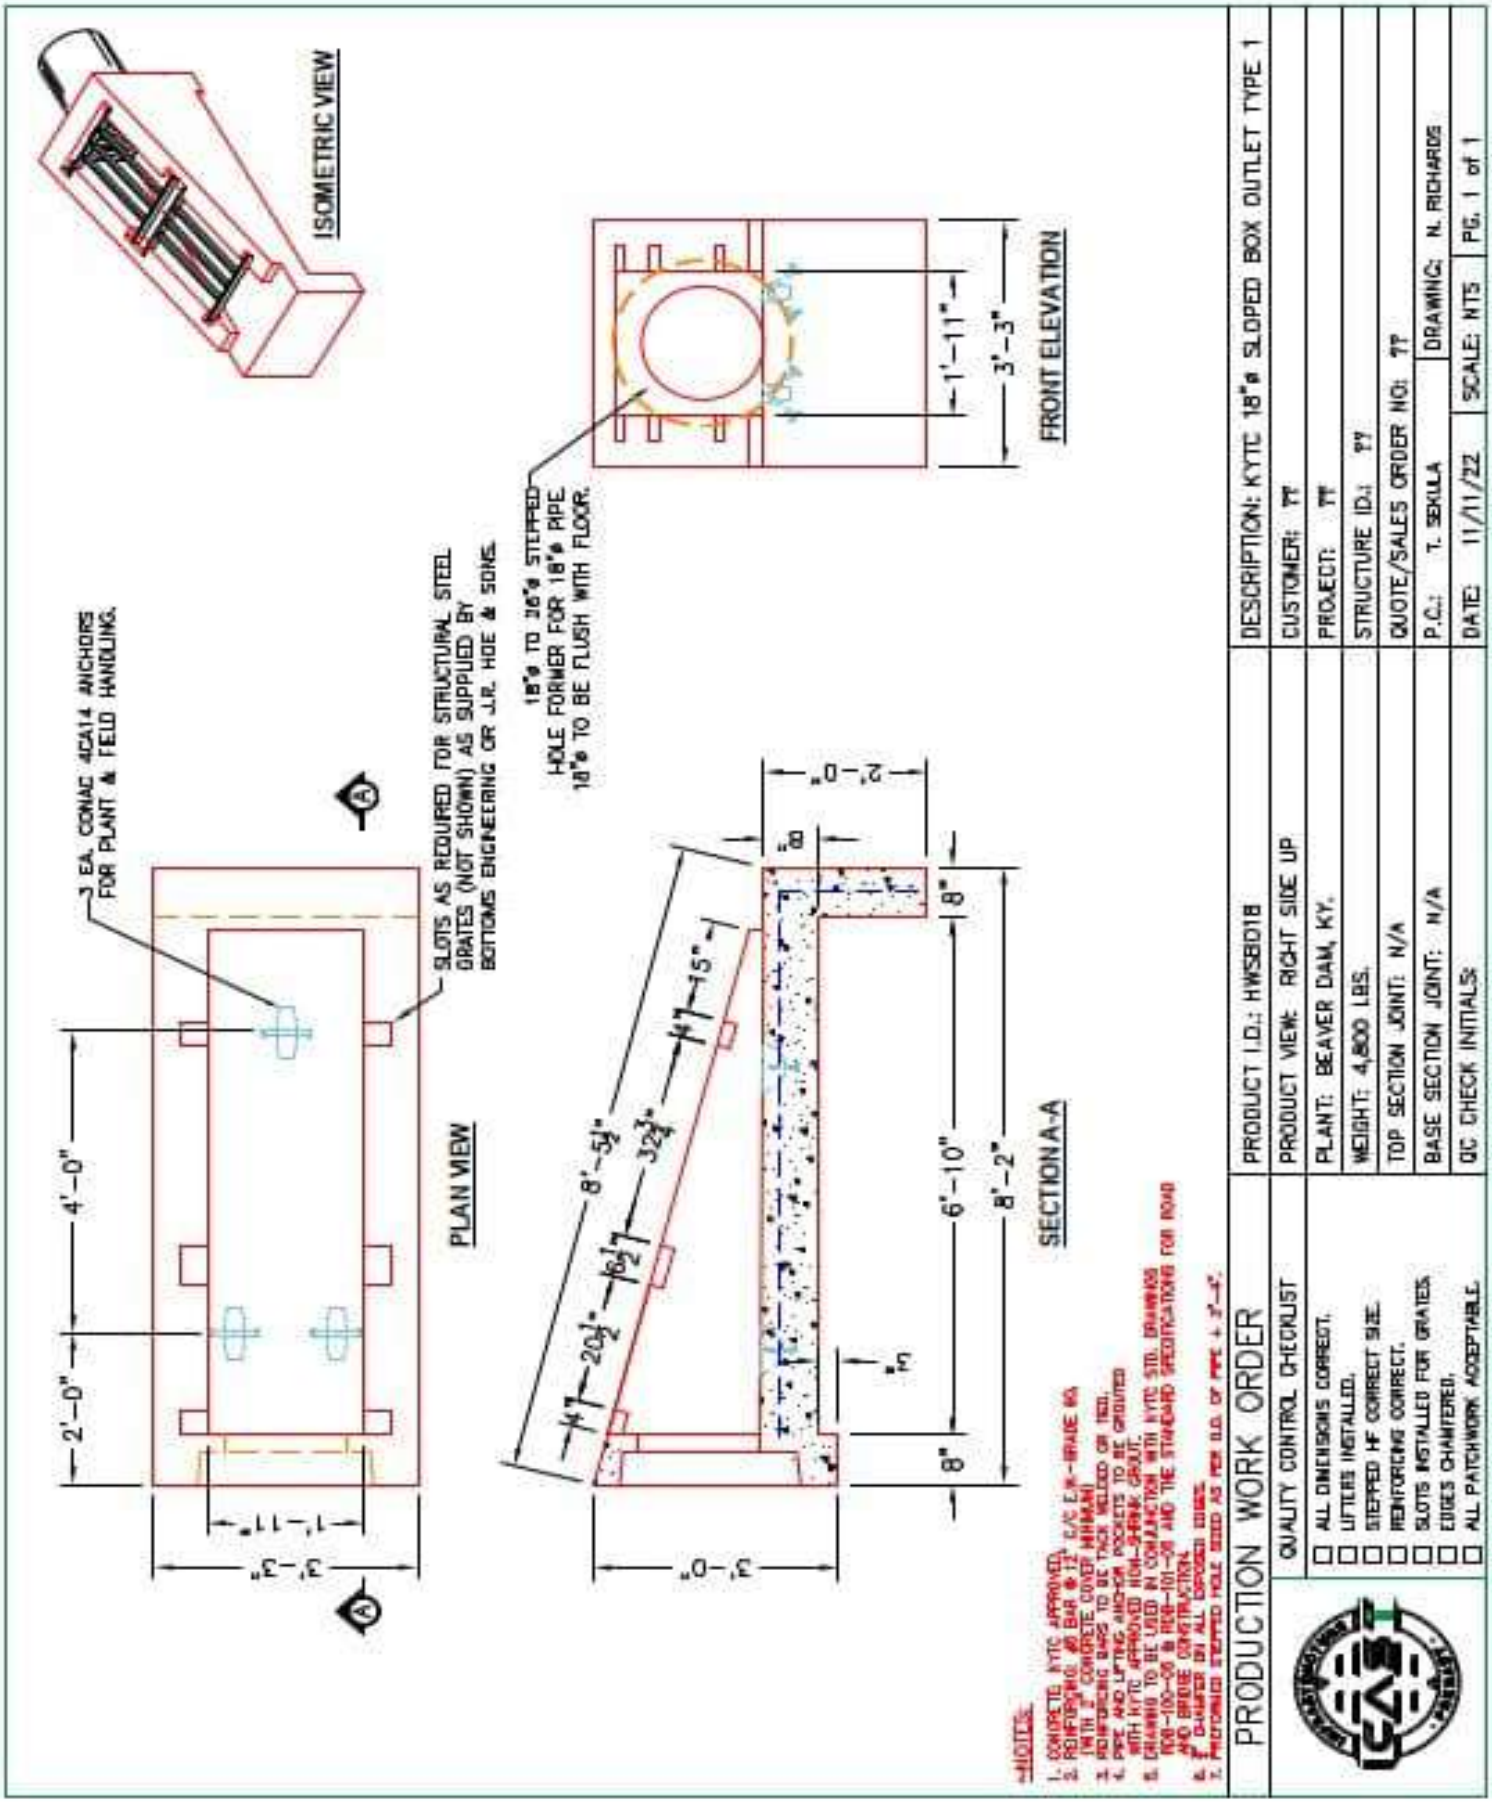
P1 HWSBO18 **18" - SLOPED BOX OUTLET TYPE 1 F/F**