

Contractor: CITCO Water

Plant: 100




Size: 60"

Rim to Invert: 4.5'

Floor Height: 0"

Slack: 0"

Structure Total:	7271 lb
------------------	---------

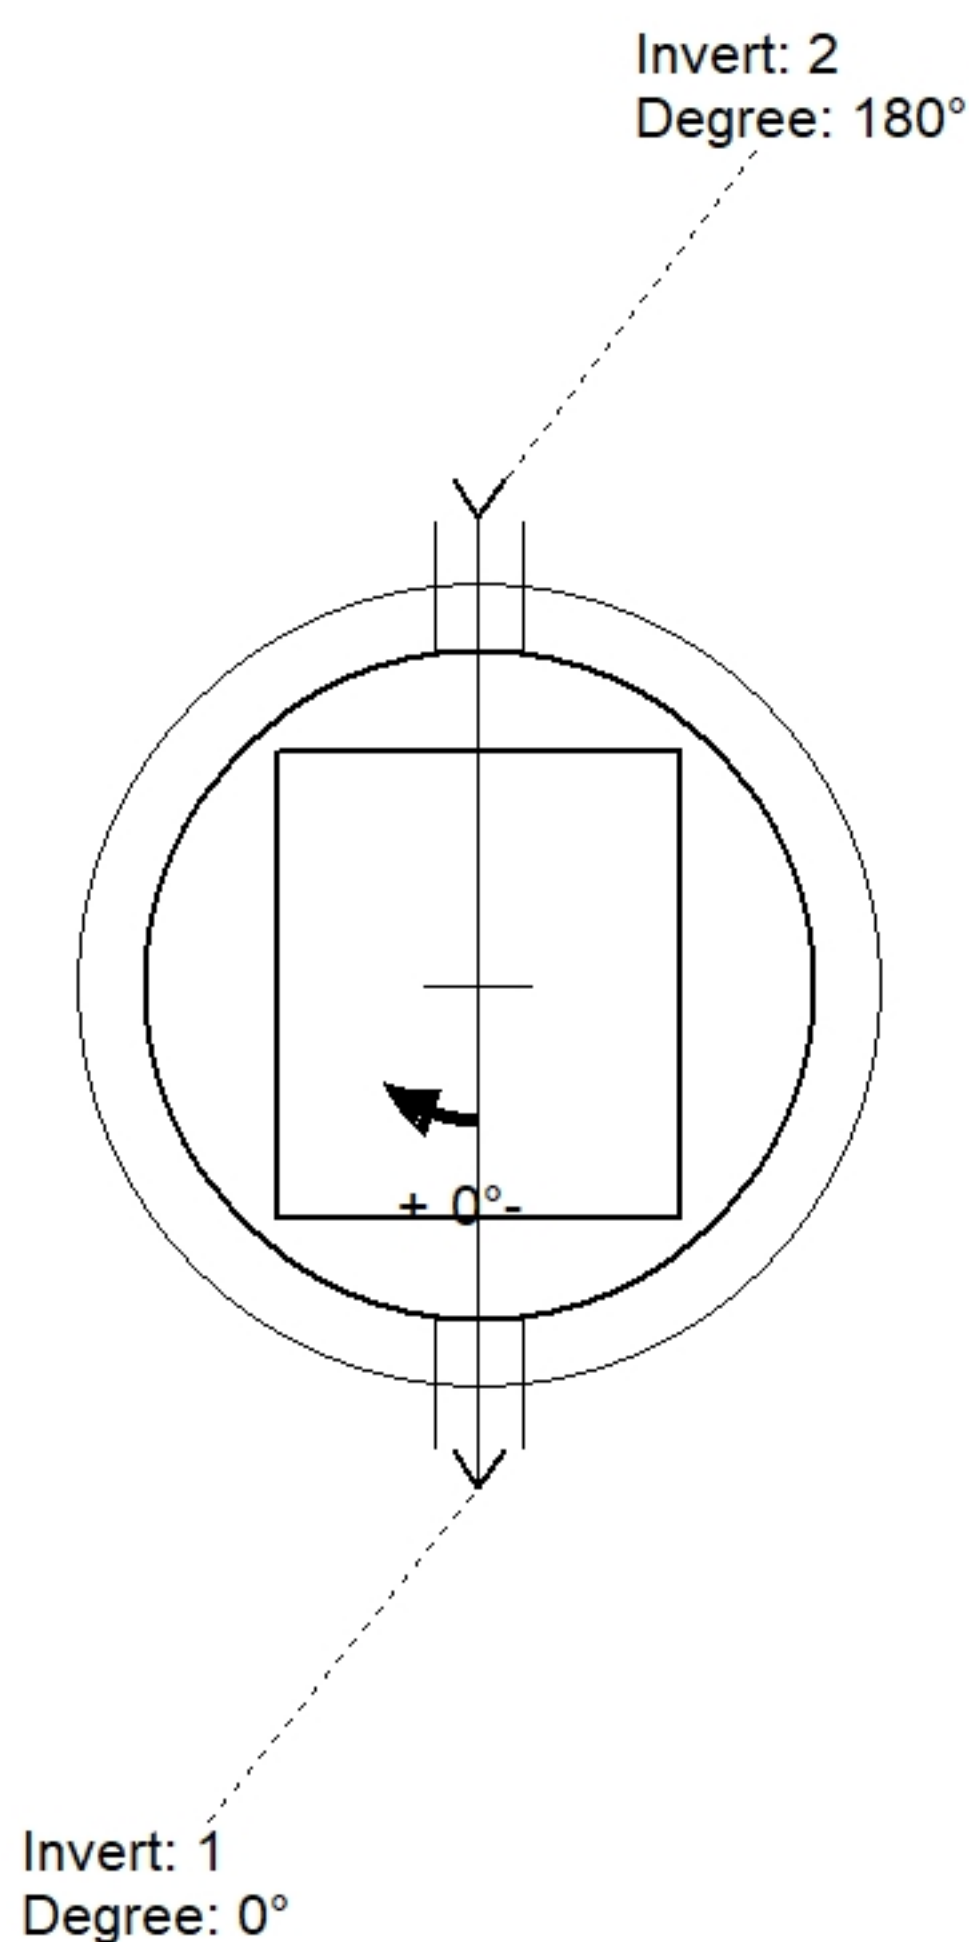


Position	Elev	Angle	Pipe	Pipe OD	Hole	Connector	Up ()	Ref
Rim	4.5'							
Reducer								
Invert 1	0'	0°	4" PVC SDR35	4.25"	8" x 8"	DOGHOUSE 8"x8"	4"	P1
Invert 2	0'	180°	4" PVC SDR35	4.25"	8" x 8"	DOGHOUSE 8"x8"	4"	P1
Invert 3								
Invert 4								
Invert 5								
Invert 6								
Invert 7								
Invert 8								

36" x 42" - CASTING HEIGHT - 0" - (P3)

60" - MH FLAT TOP w/36"x42" Hatch F/G - 13" - (P2)

60" - MH DH RISER Custom Ht T/F - 47" - (P1)

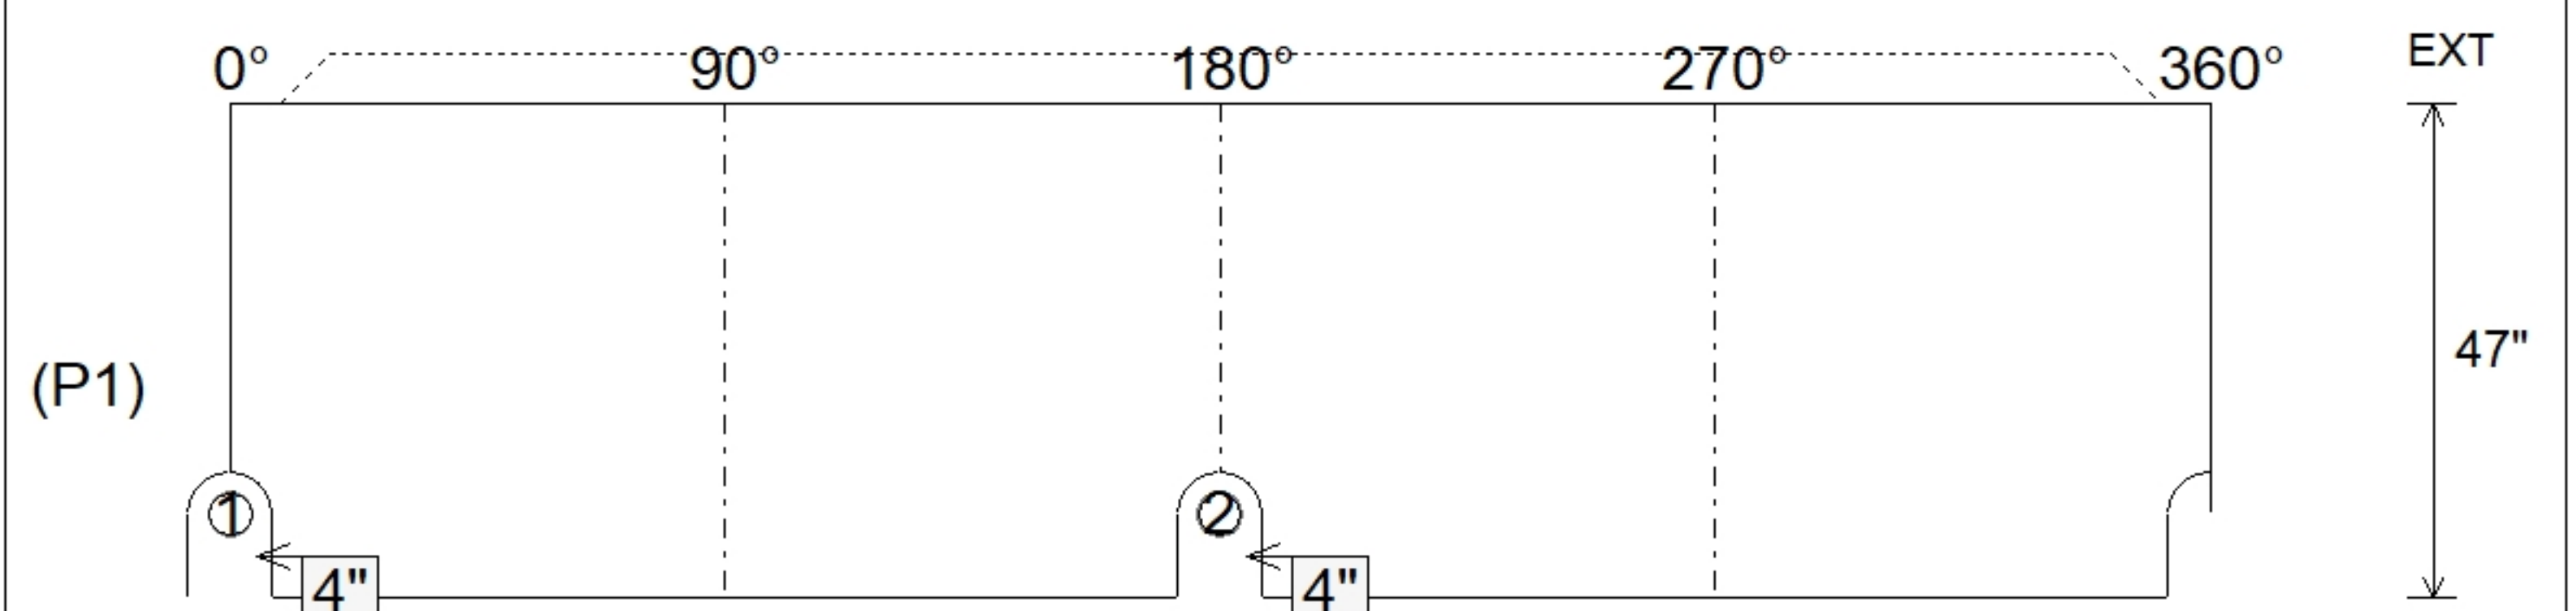

SUBMITTAL
APPROVED BY: