



Floor (Bot): 719.593'
Overall Height: 6.583'
Slack: 2.68"


	0 lb
	2251 lb
	3309 lb
	0 lb
	0 lb
	1440 lb
	250 lb
	0 lb
	0 lb
	16 lb
	6 lb
	0 lb
Structure Total:	<u>7273 lb</u>

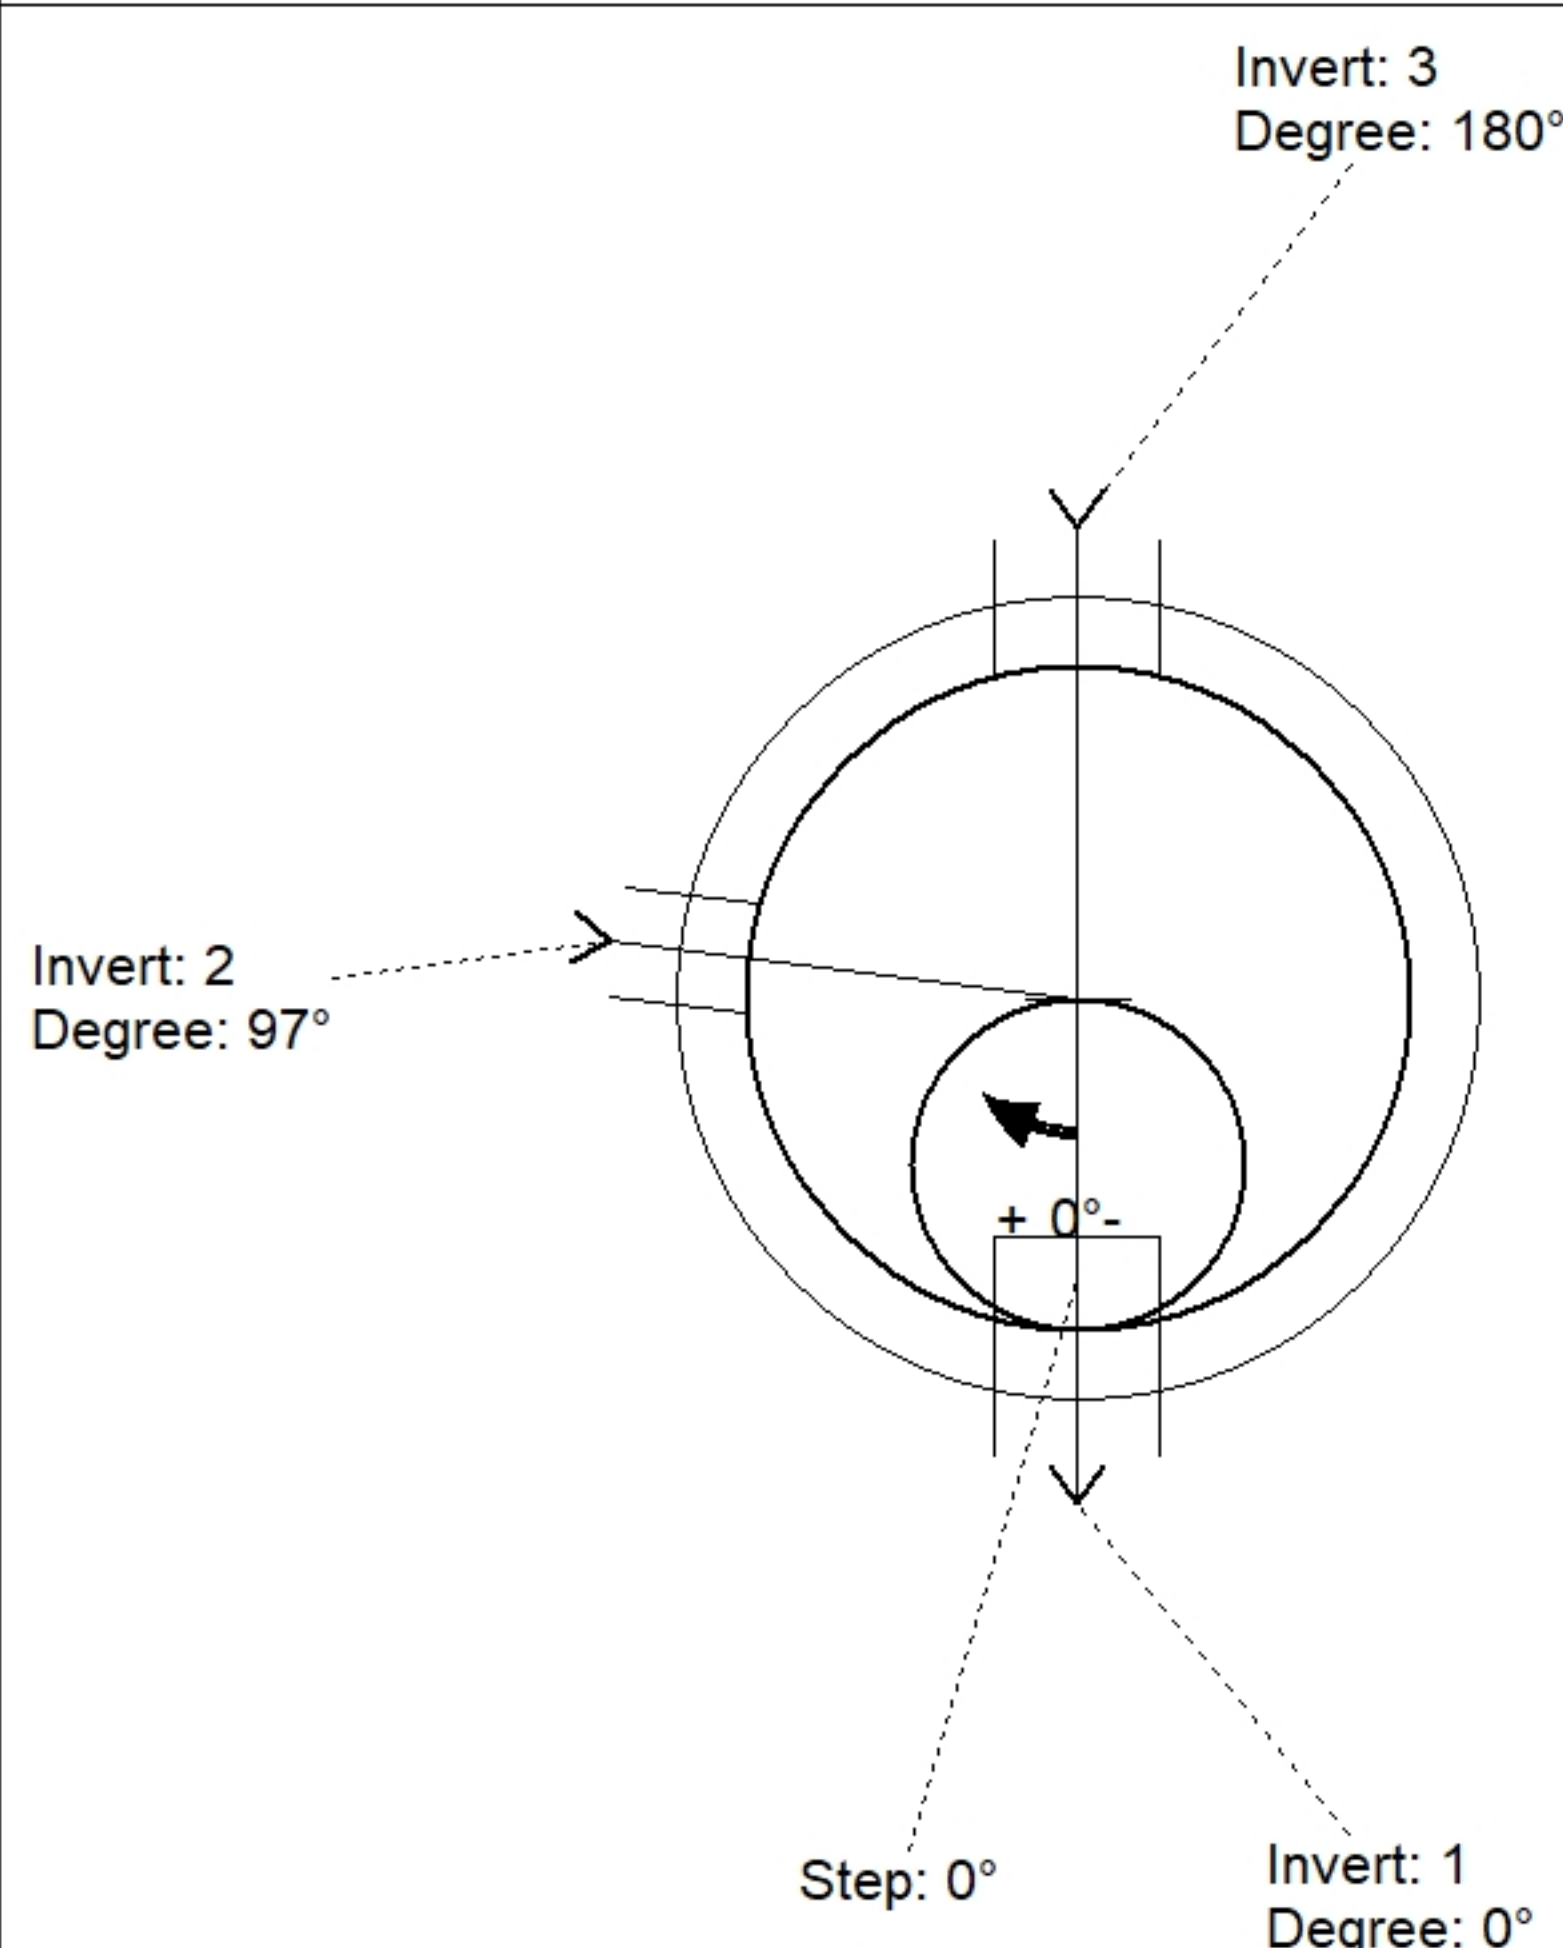

Position	Elev	Angle	Pipe	Pipe OD	Hole	Connector	Up (')	Ref
Rim	726.4'							
Reducer								
Invert 1	720.26'	0°	8" PVC SDR35	8.5"	12"	PSX 12-08 NYLO	0"	P1
Invert 2	720.46'	97°	4" PVC SDR35	4.25"	8"	PSX 8QRS-S NYLO	2.4"	P1
Invert 3	720.46'	180°	8" PVC SDR35	8.5"	12"	PSX 12-08 NYLO	2.4"	P1
Invert 4								
Invert 5								
Invert 6								
Invert 7								
Invert 8								

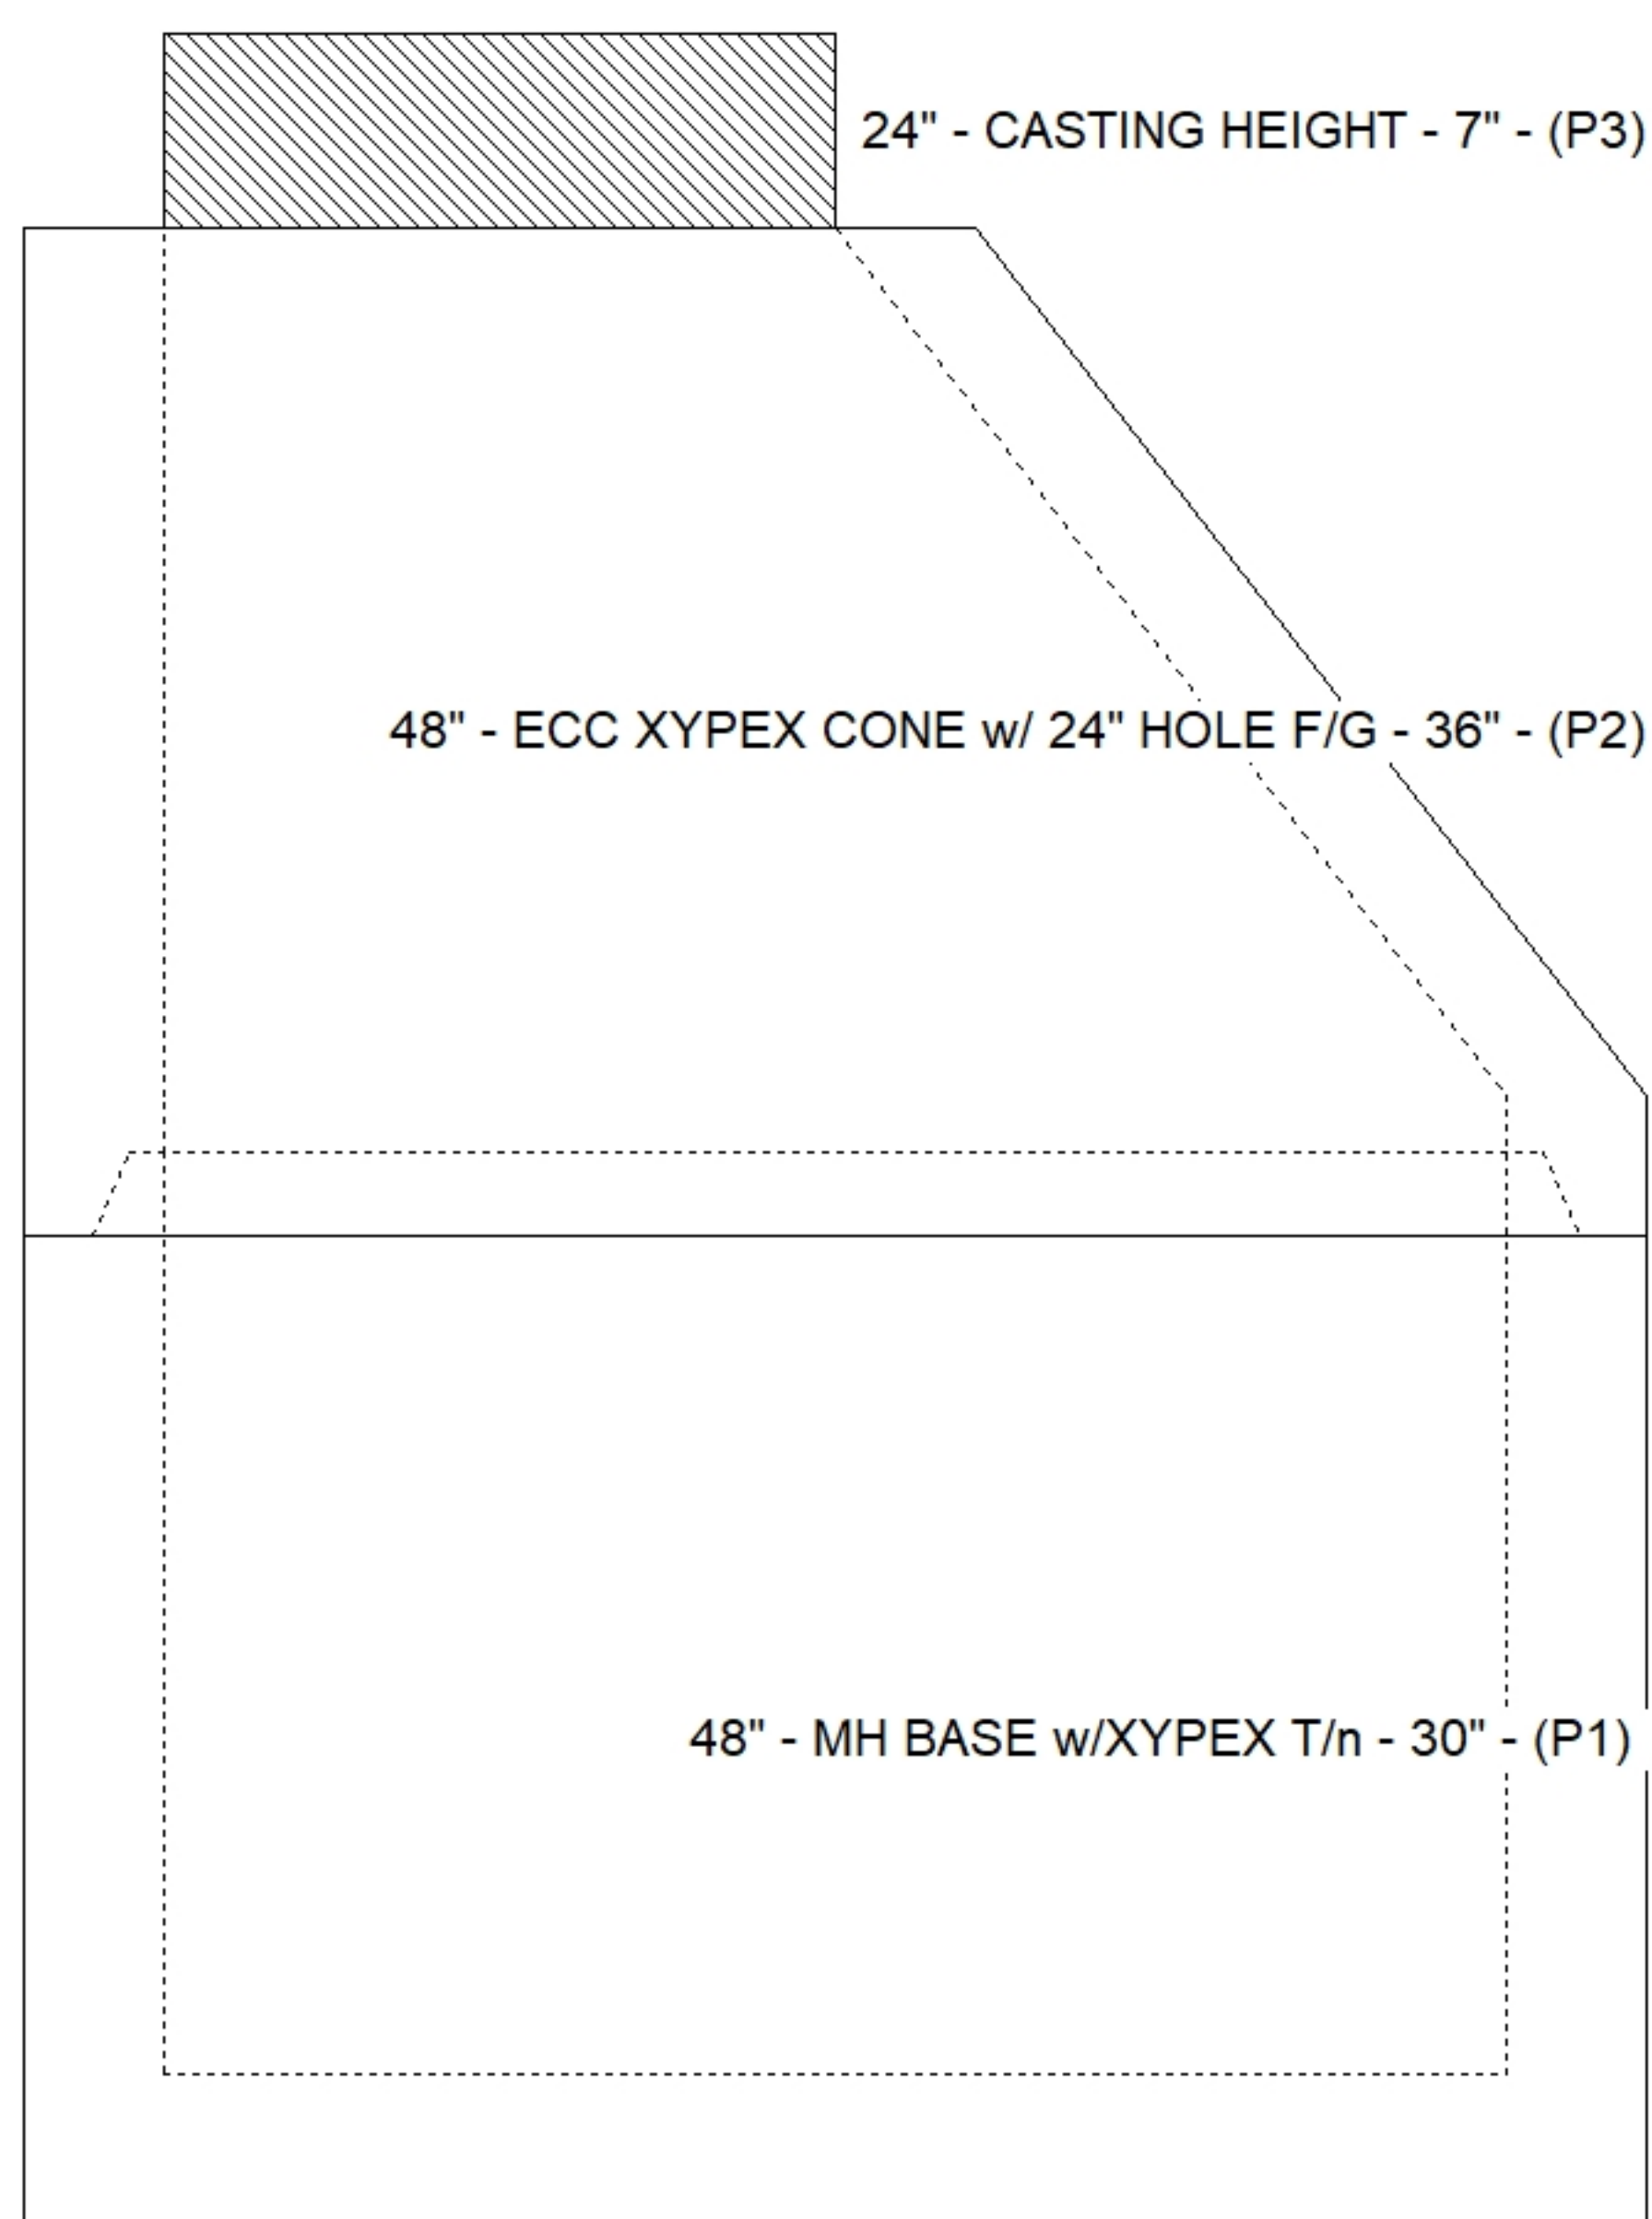

Default - Interior Dimensions

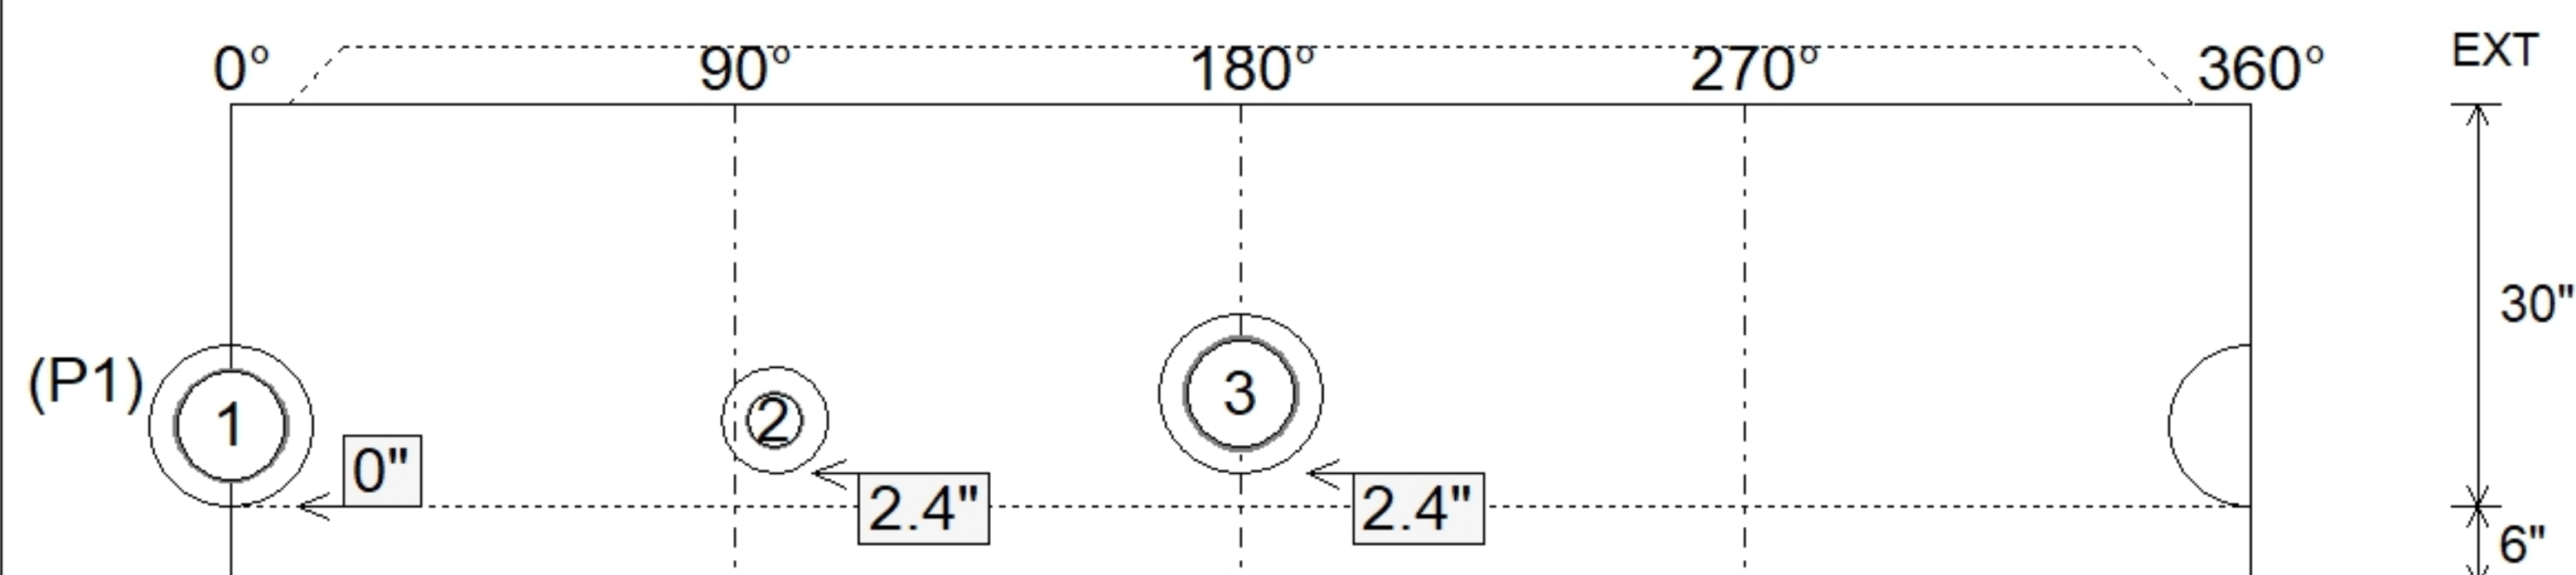

SUBMITTAL
APPROVED BY: