

Contractor: William & Charles Construction, LLC

Plant: 100



Size: 24" x 46"

Rim to Invert: 4.72'

Floor Height: 8"


Slack: 1.896"

- FLOOR (As .31) #5 BARS AT 12" C.C.E.W.

2) Hole - 22


0 | b

Structure Total: 5315 lb

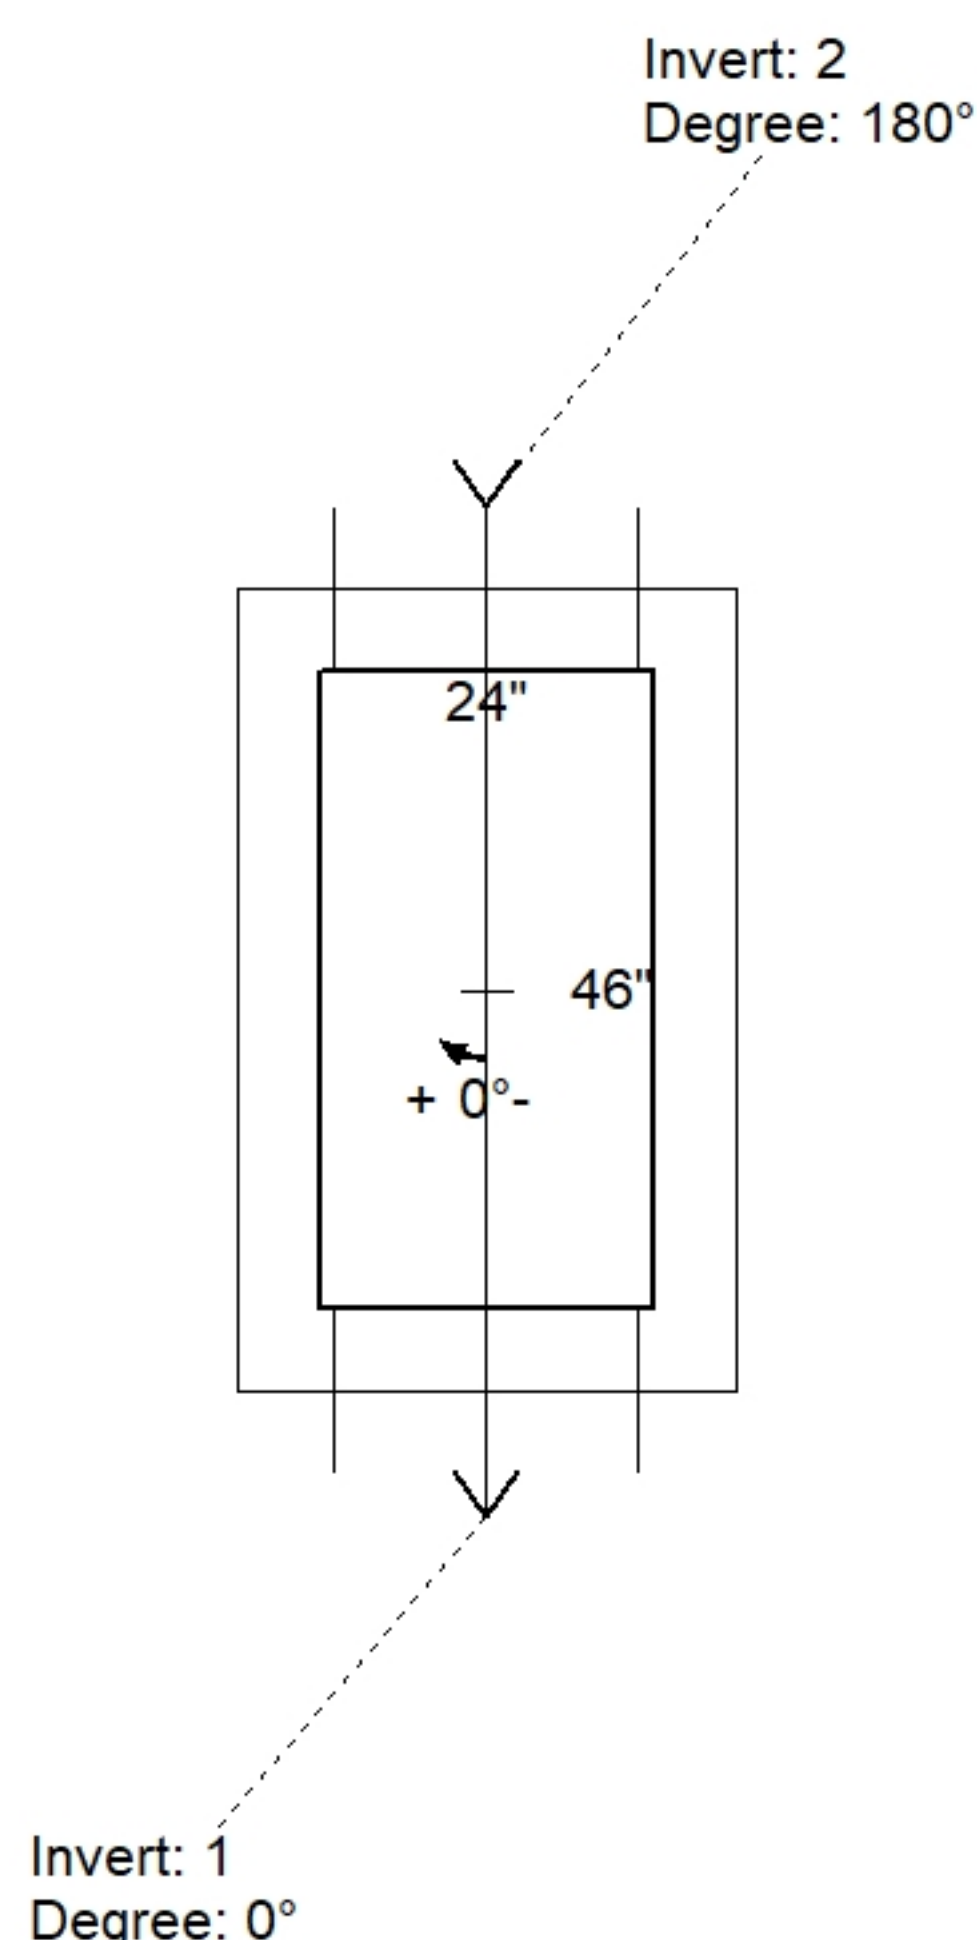

Position	Elev	Angle	Pipe	Pipe OD	Hole	Connector	Up (↓)	Ref
Rim	846.39'							
Reducer								
Invert 1	841.67'	0°	15" RCP B WALL	19.5"	22"	Hole 22	0.006"	P1
Invert 2	841.8'	180°	15" RCP B WALL	19.5"	22"	Hole 22	1.566"	P1
Invert 3								
Invert 4								
Invert 5								
Invert 6								
Invert 7								
Invert 8								

Default - Interior Dimensions

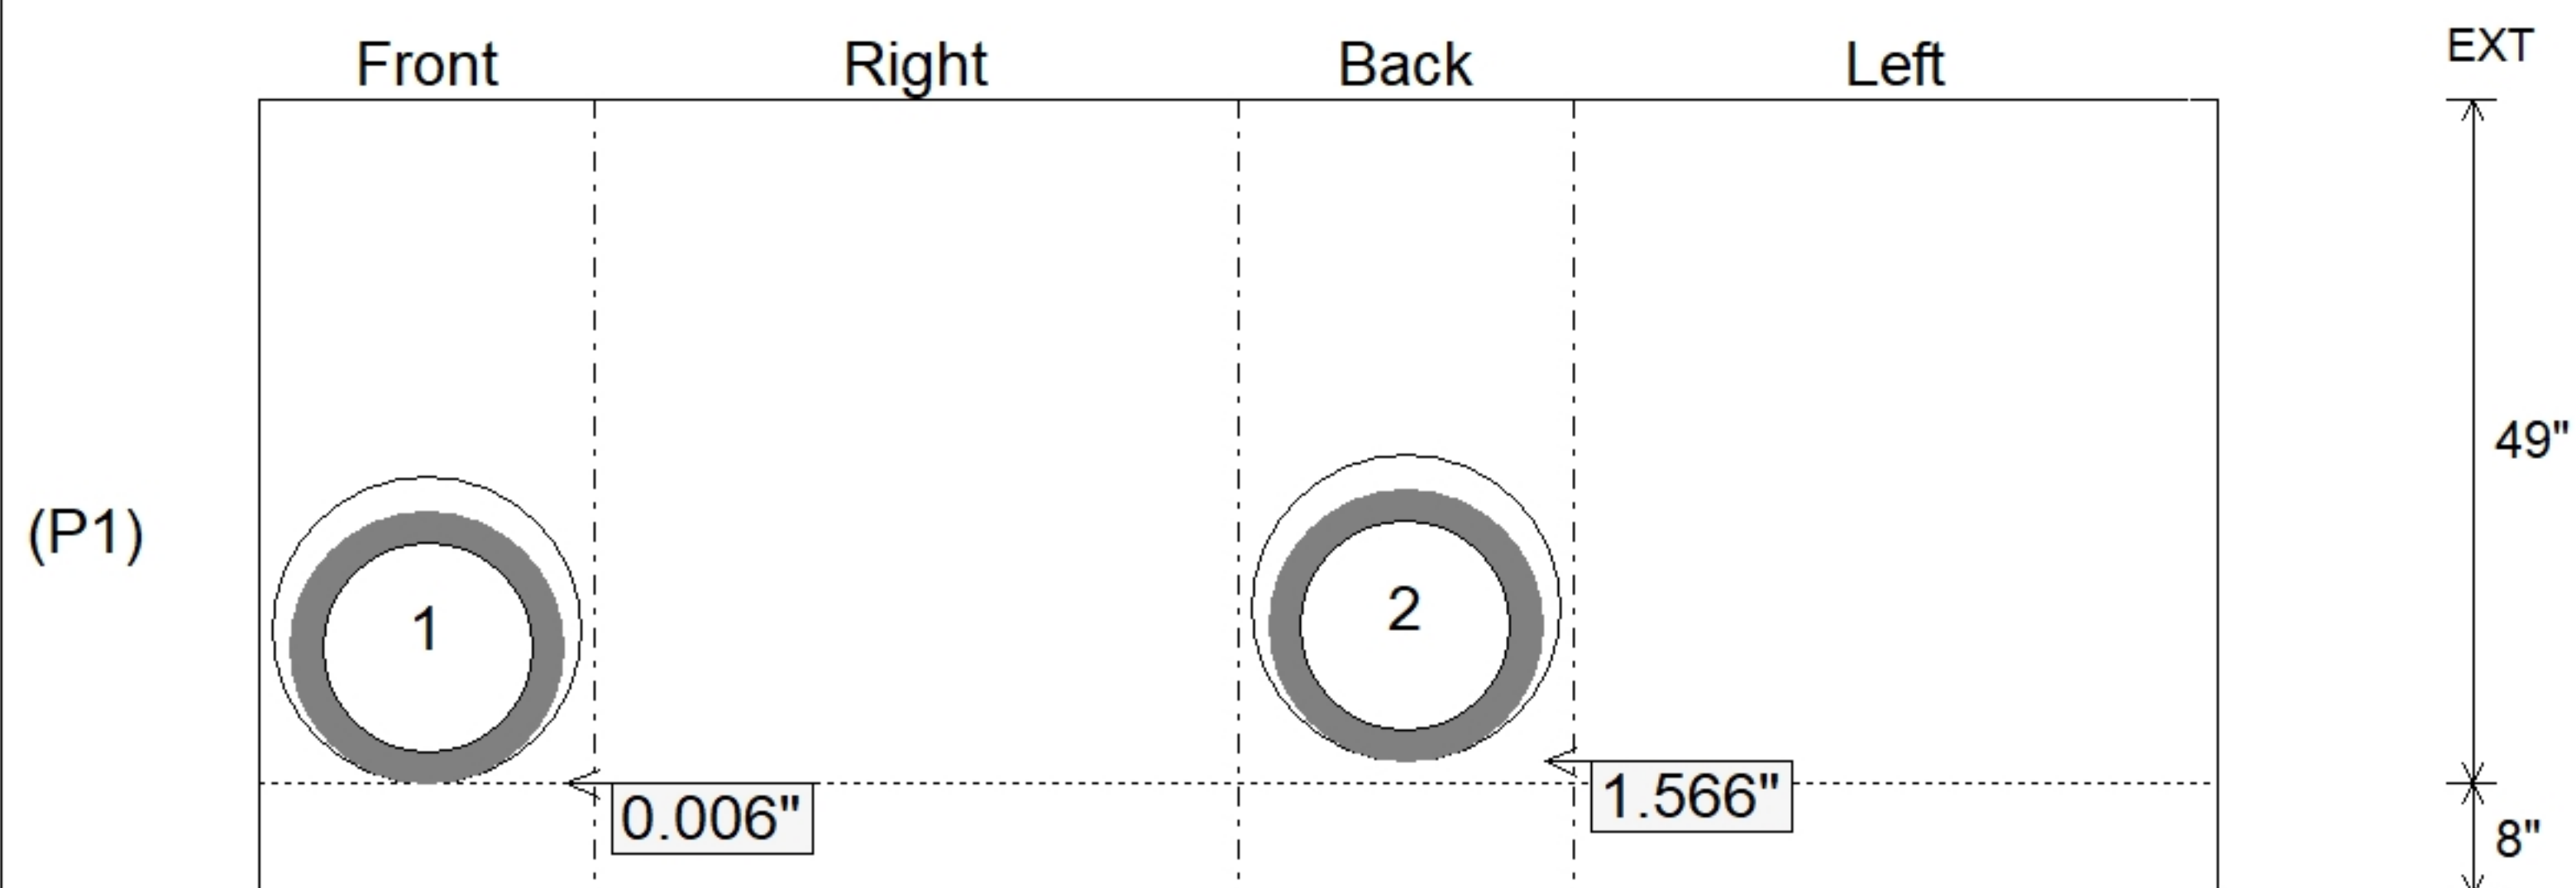

SUBMITTAL
APPROVED BY: