


Contractor: William & Charles Construction, LLC

Plant: 100





Slack: 1.65"

Structure Total: 6306 lb

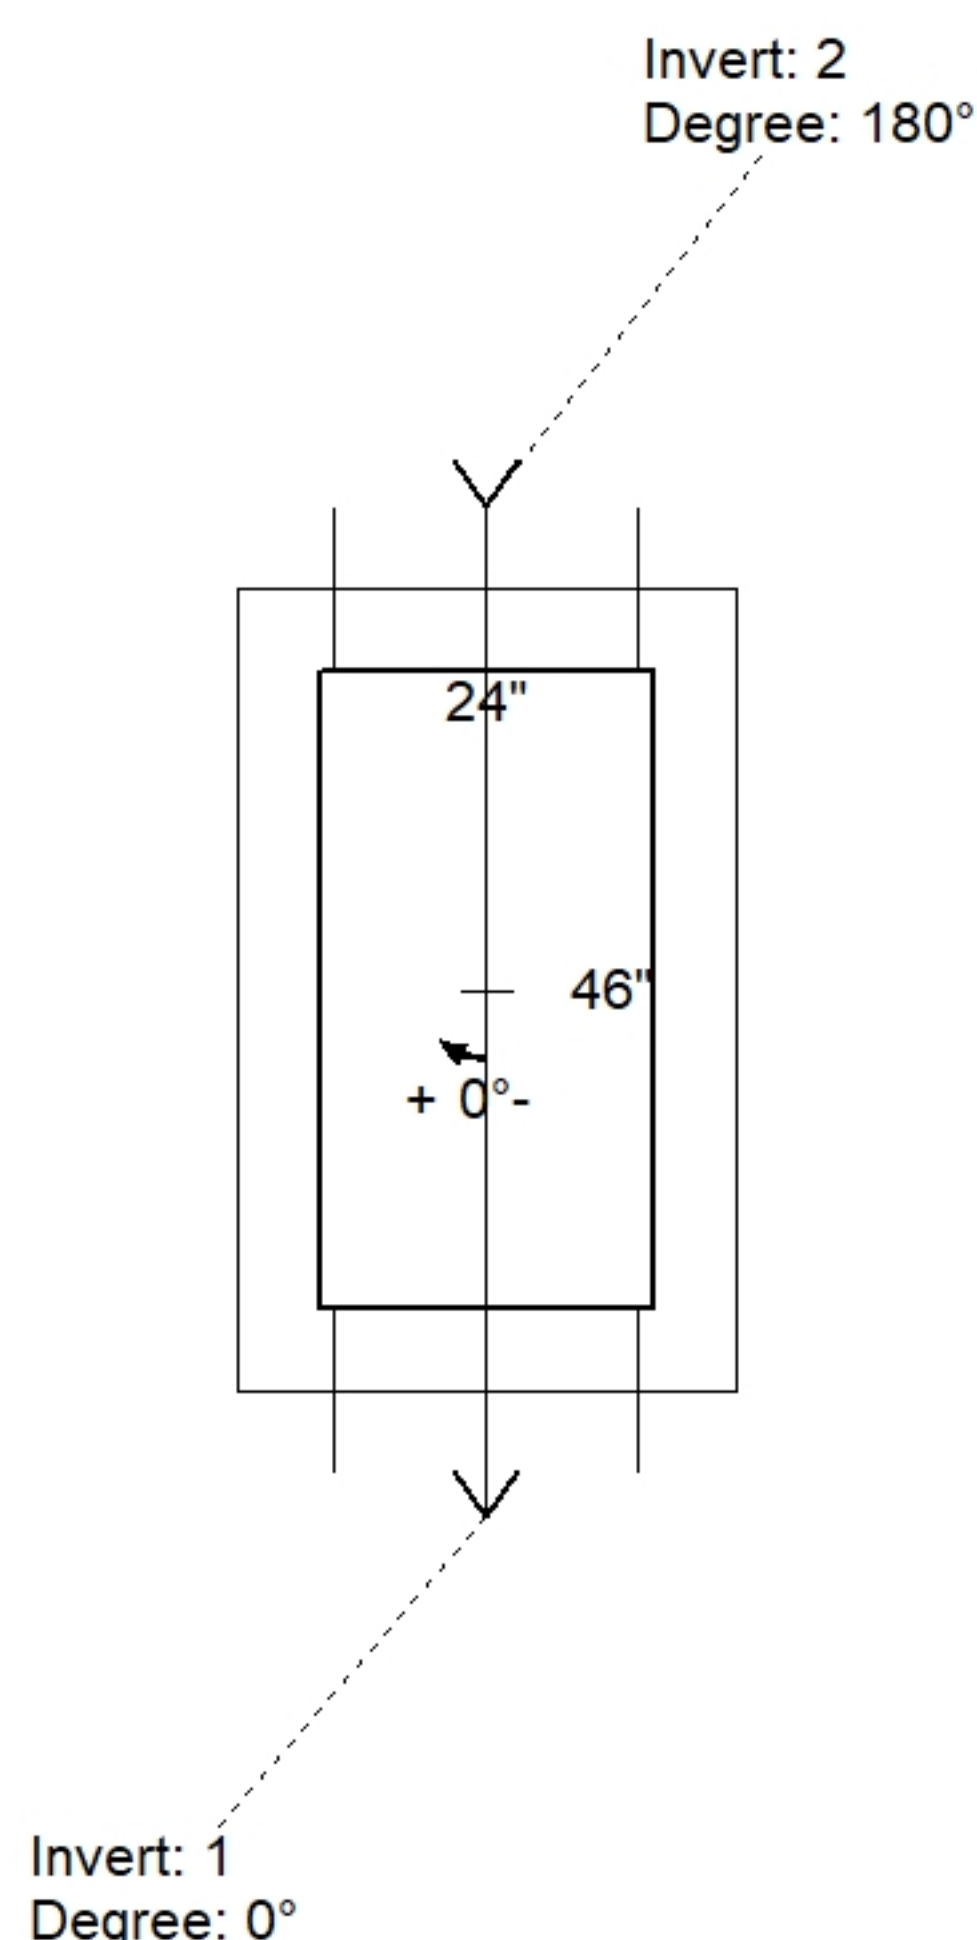

Position	Elev	Angle	Pipe	Pipe OD	Hole	Connector	Up (')	Ref
Rim	847.9'							
Reducer								
Invert 1	842.2'	0°	15" RCP B WALL	19.5"	22"	Hole 22	0"	P1
Invert 2	842.3'	180°	15" RCP B WALL	19.5"	22"	Hole 22	1.2"	P1
Invert 3								
Invert 4								
Invert 5								
Invert 6								
Invert 7								
Invert 8								

Default - Interior Dimensions

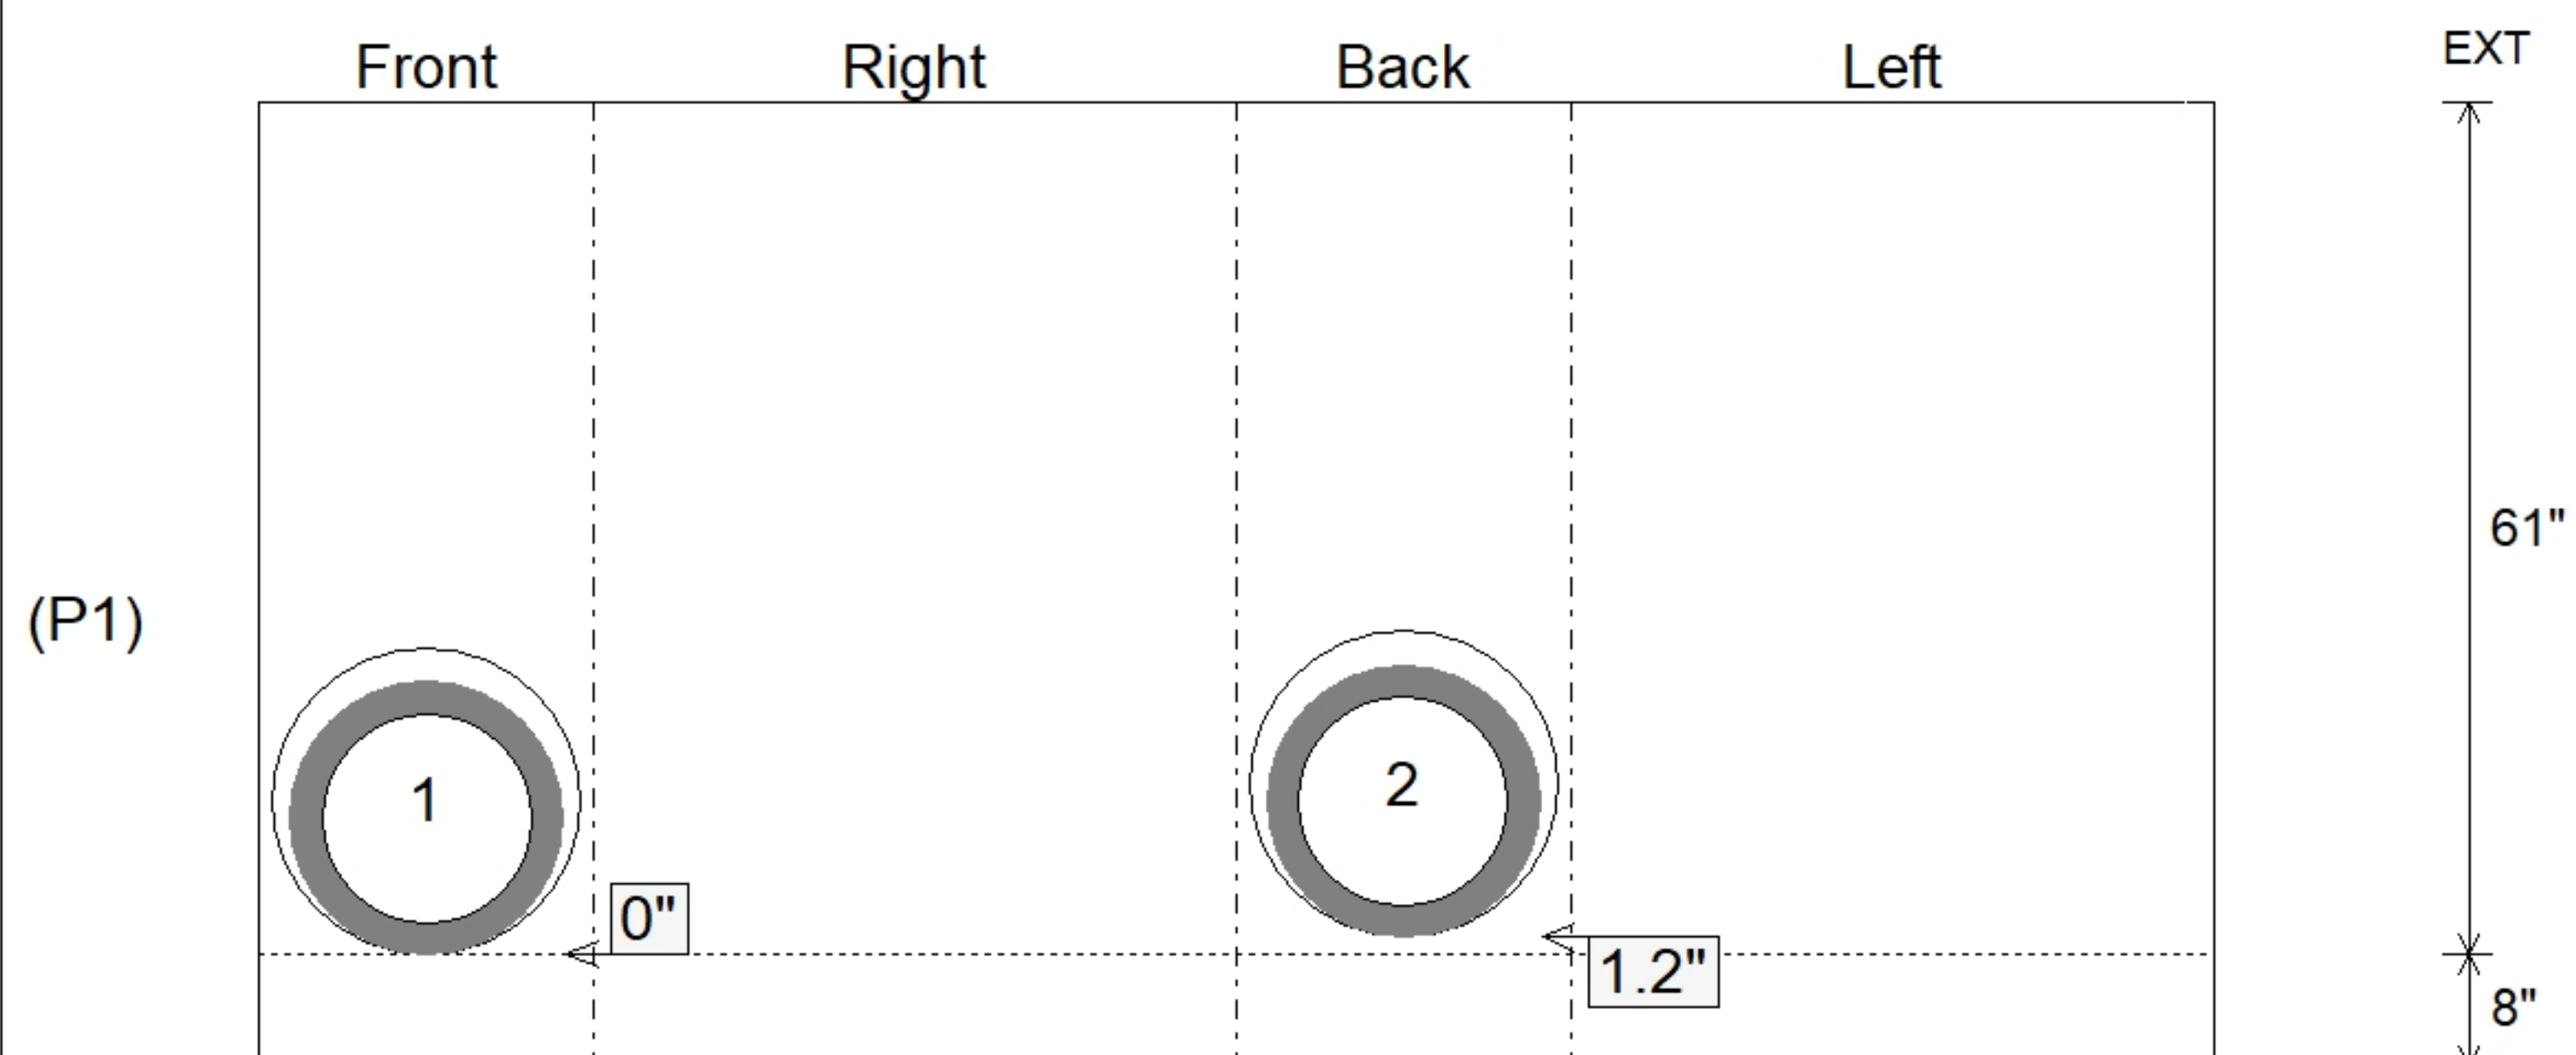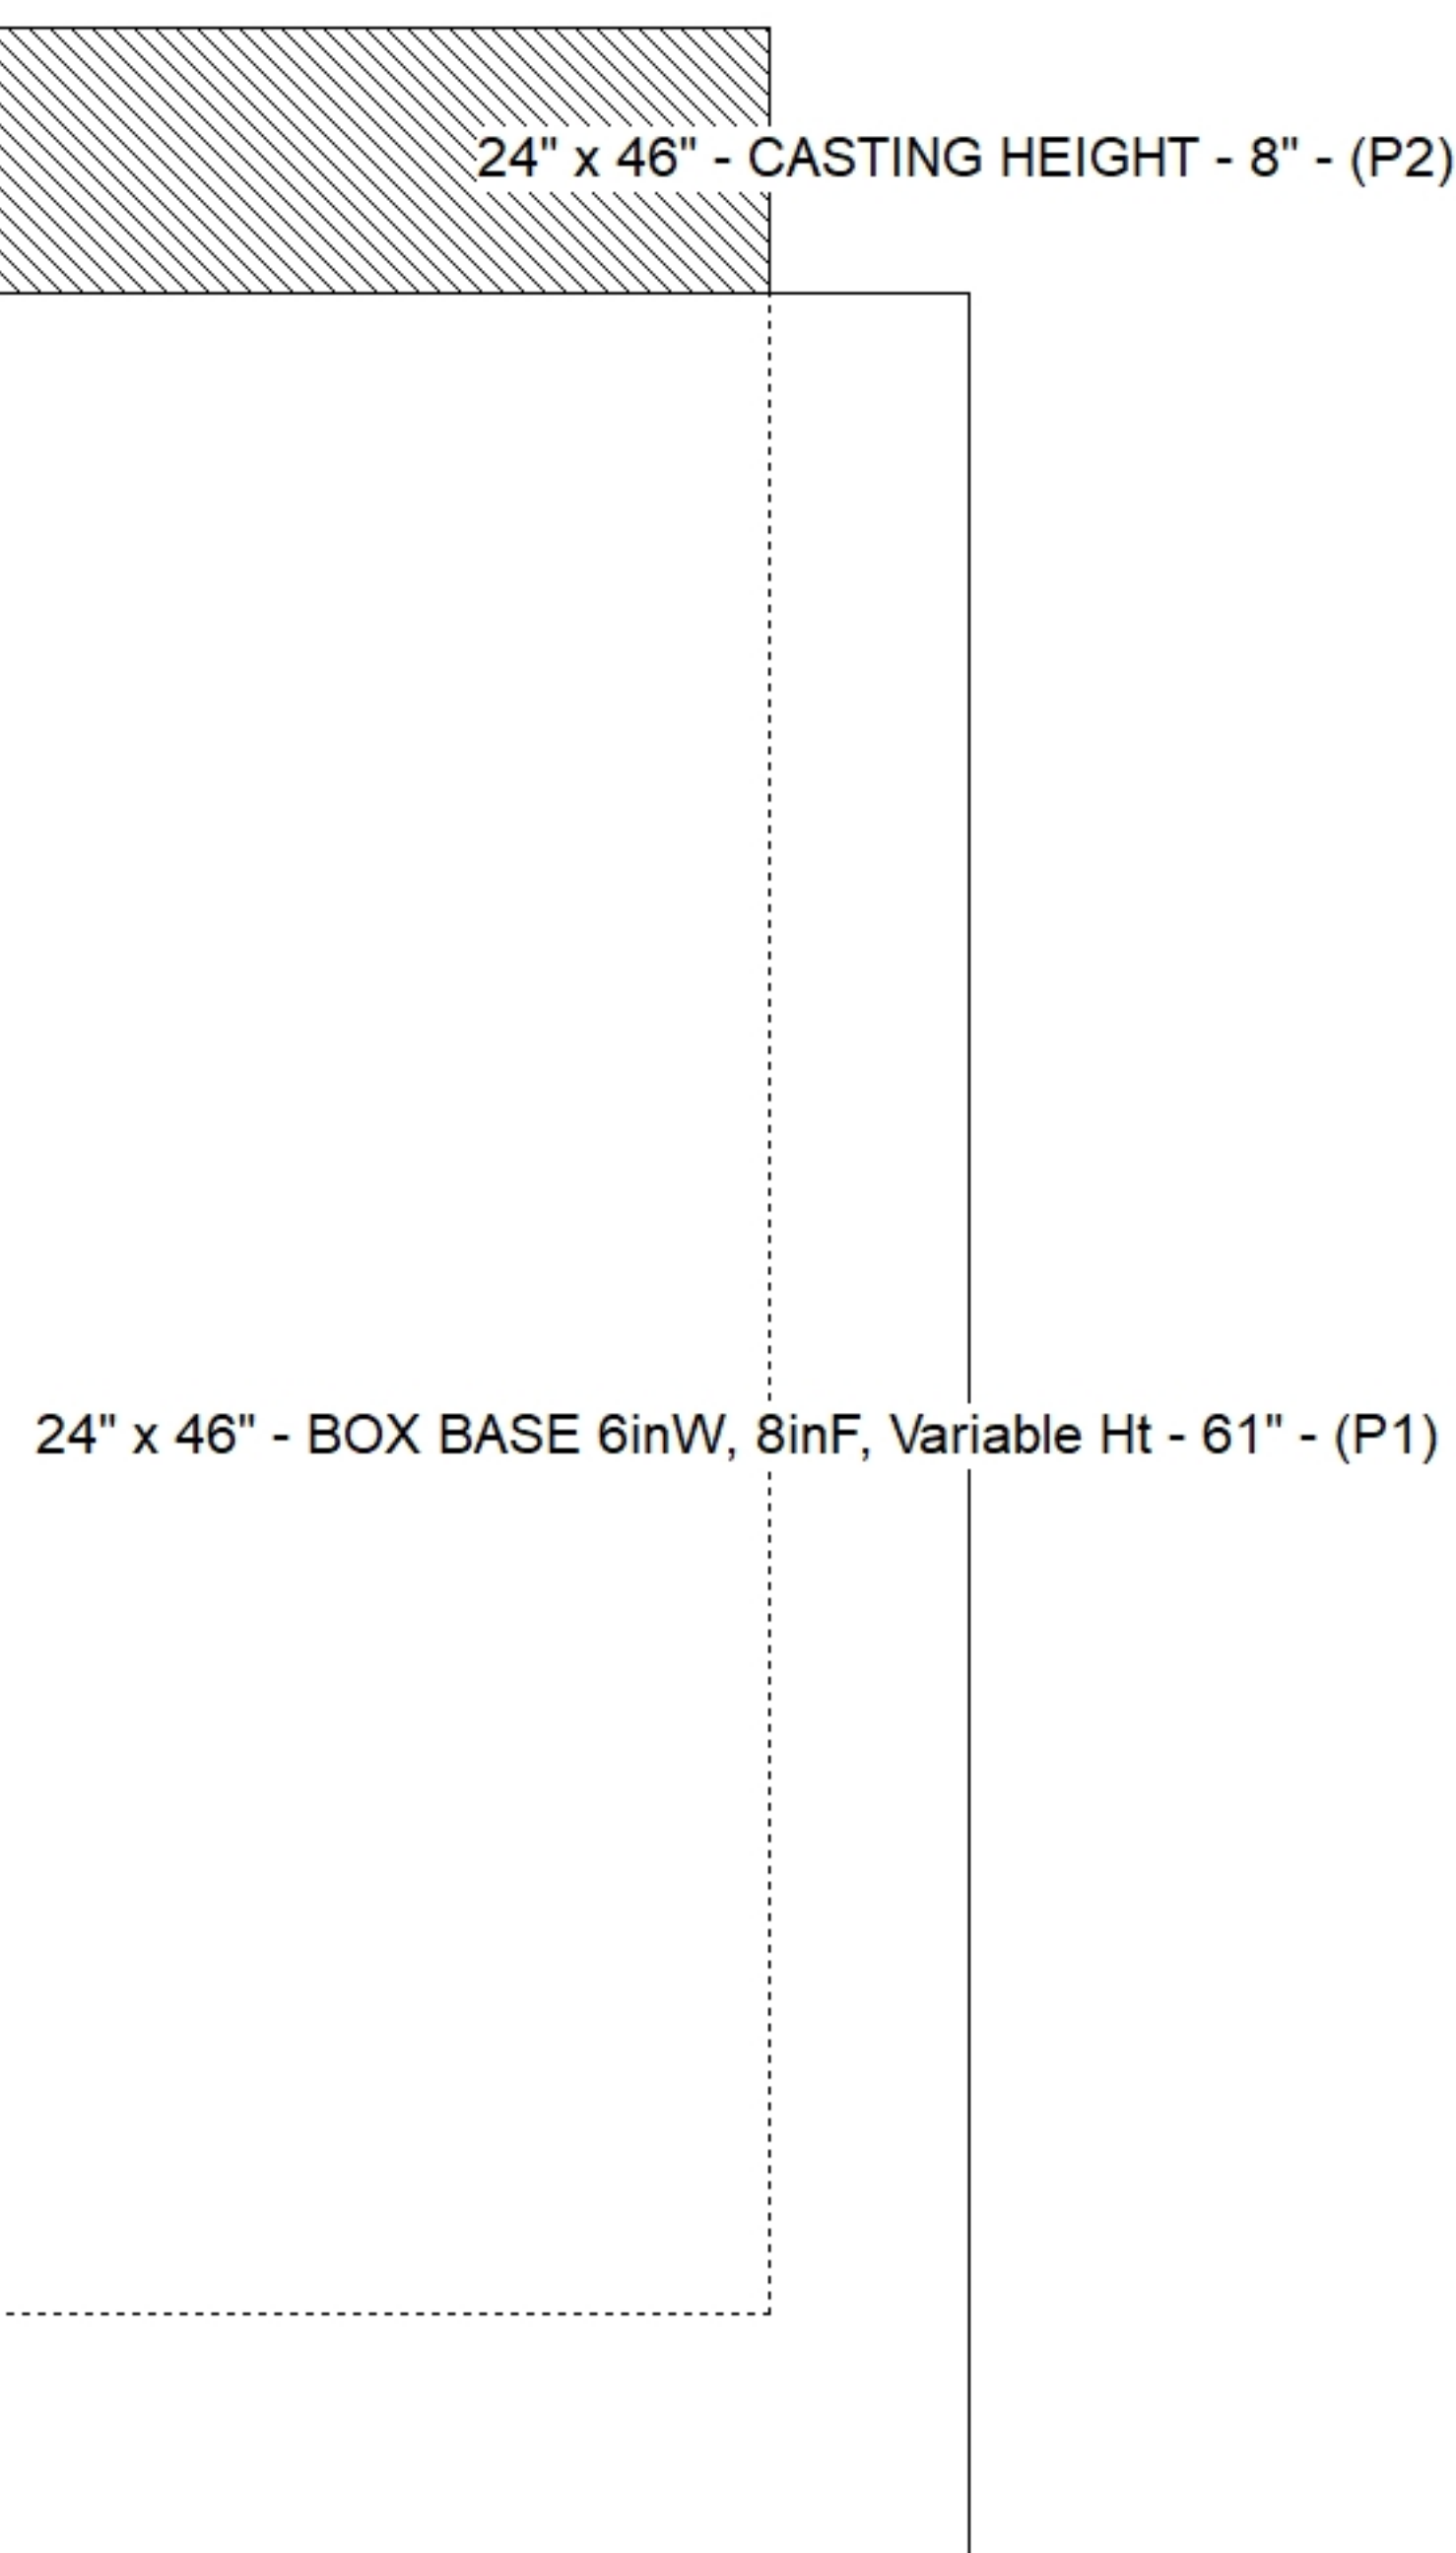

SUBMITTAL
APPROVED BY: