



Floor (Bot): 844.786'
Overall Height: 5.5'
Slack: 1.01"


Structure Total: 5397 lb

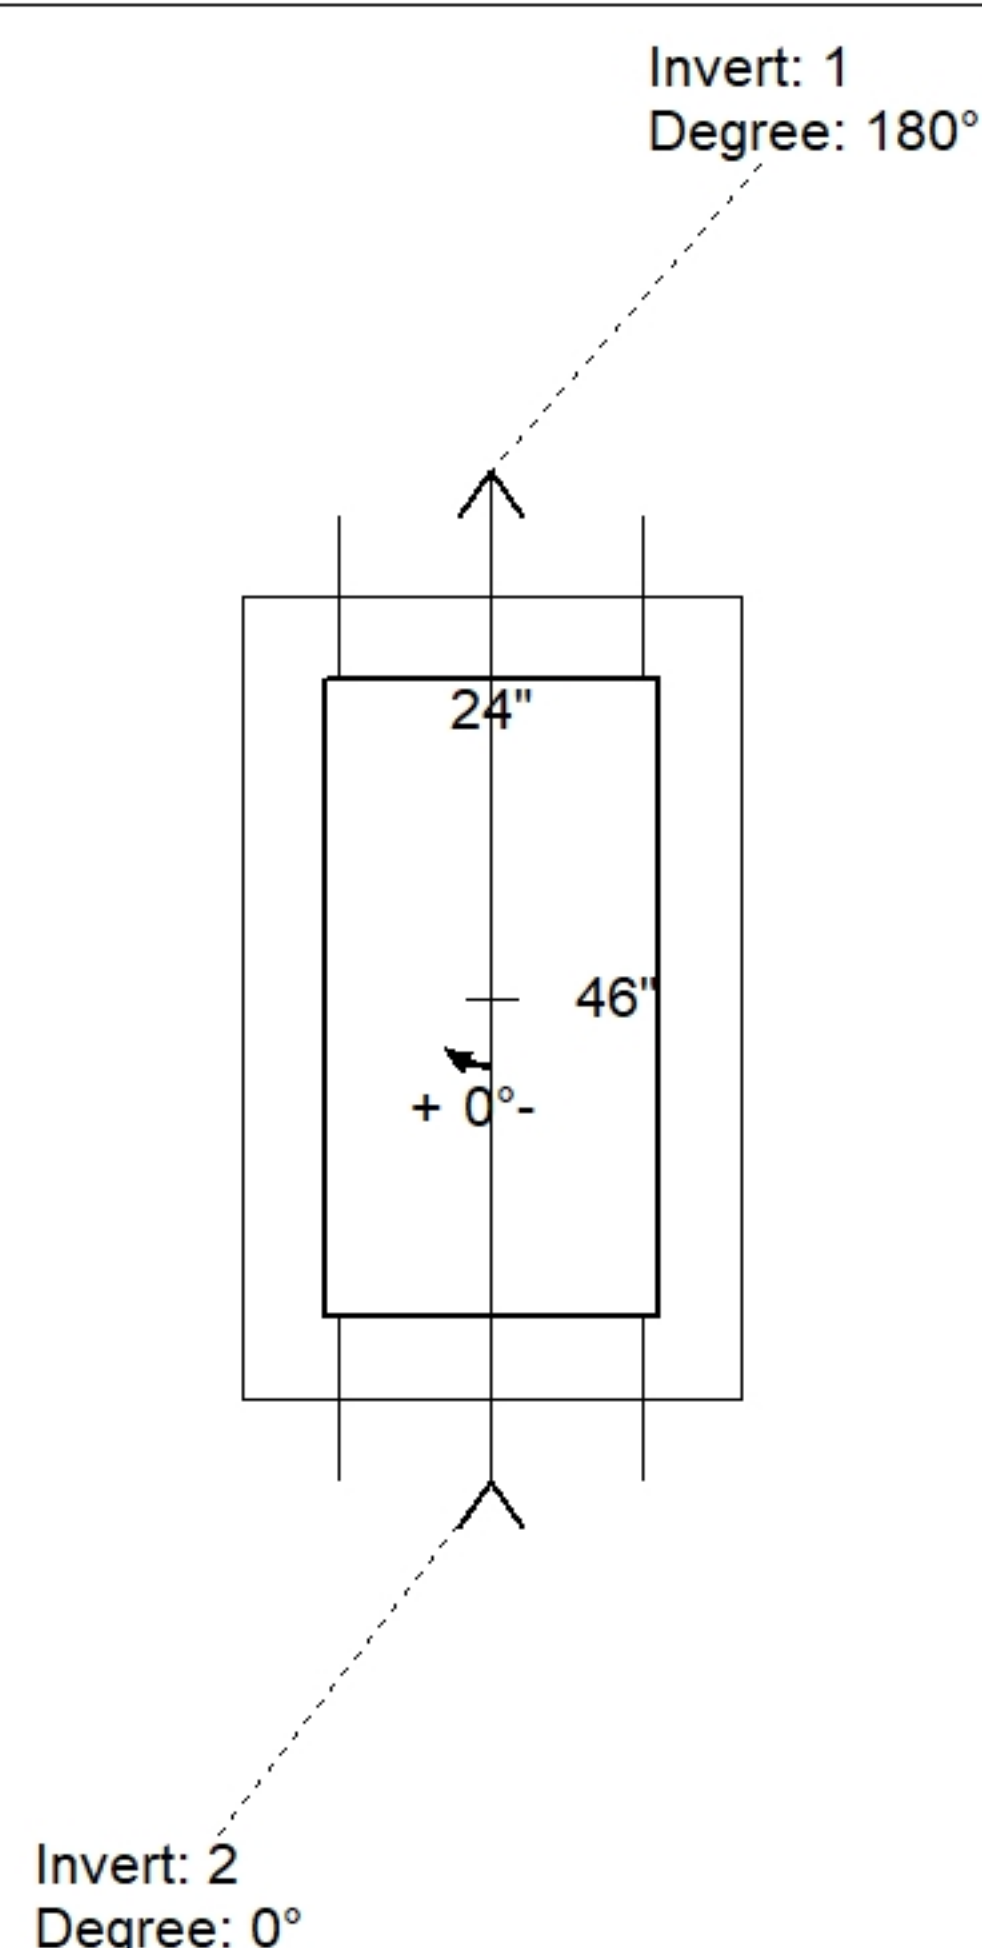

Position	Elev	Angle	Pipe	Pipe OD	Hole	Connector	Up ()	Ref
Rim	850.37'							
Reducer								
Invert 1	845.64'	180°	15" RCP B WALL	19.5"	22"	Hole 22	0"	P1
Invert 2	845.74'	0°	15" RCP B WALL	19.5"	22"	Hole 22	1.2"	P1
Invert 3								
Invert 4								
Invert 5								
Invert 6								
Invert 7								
Invert 8								

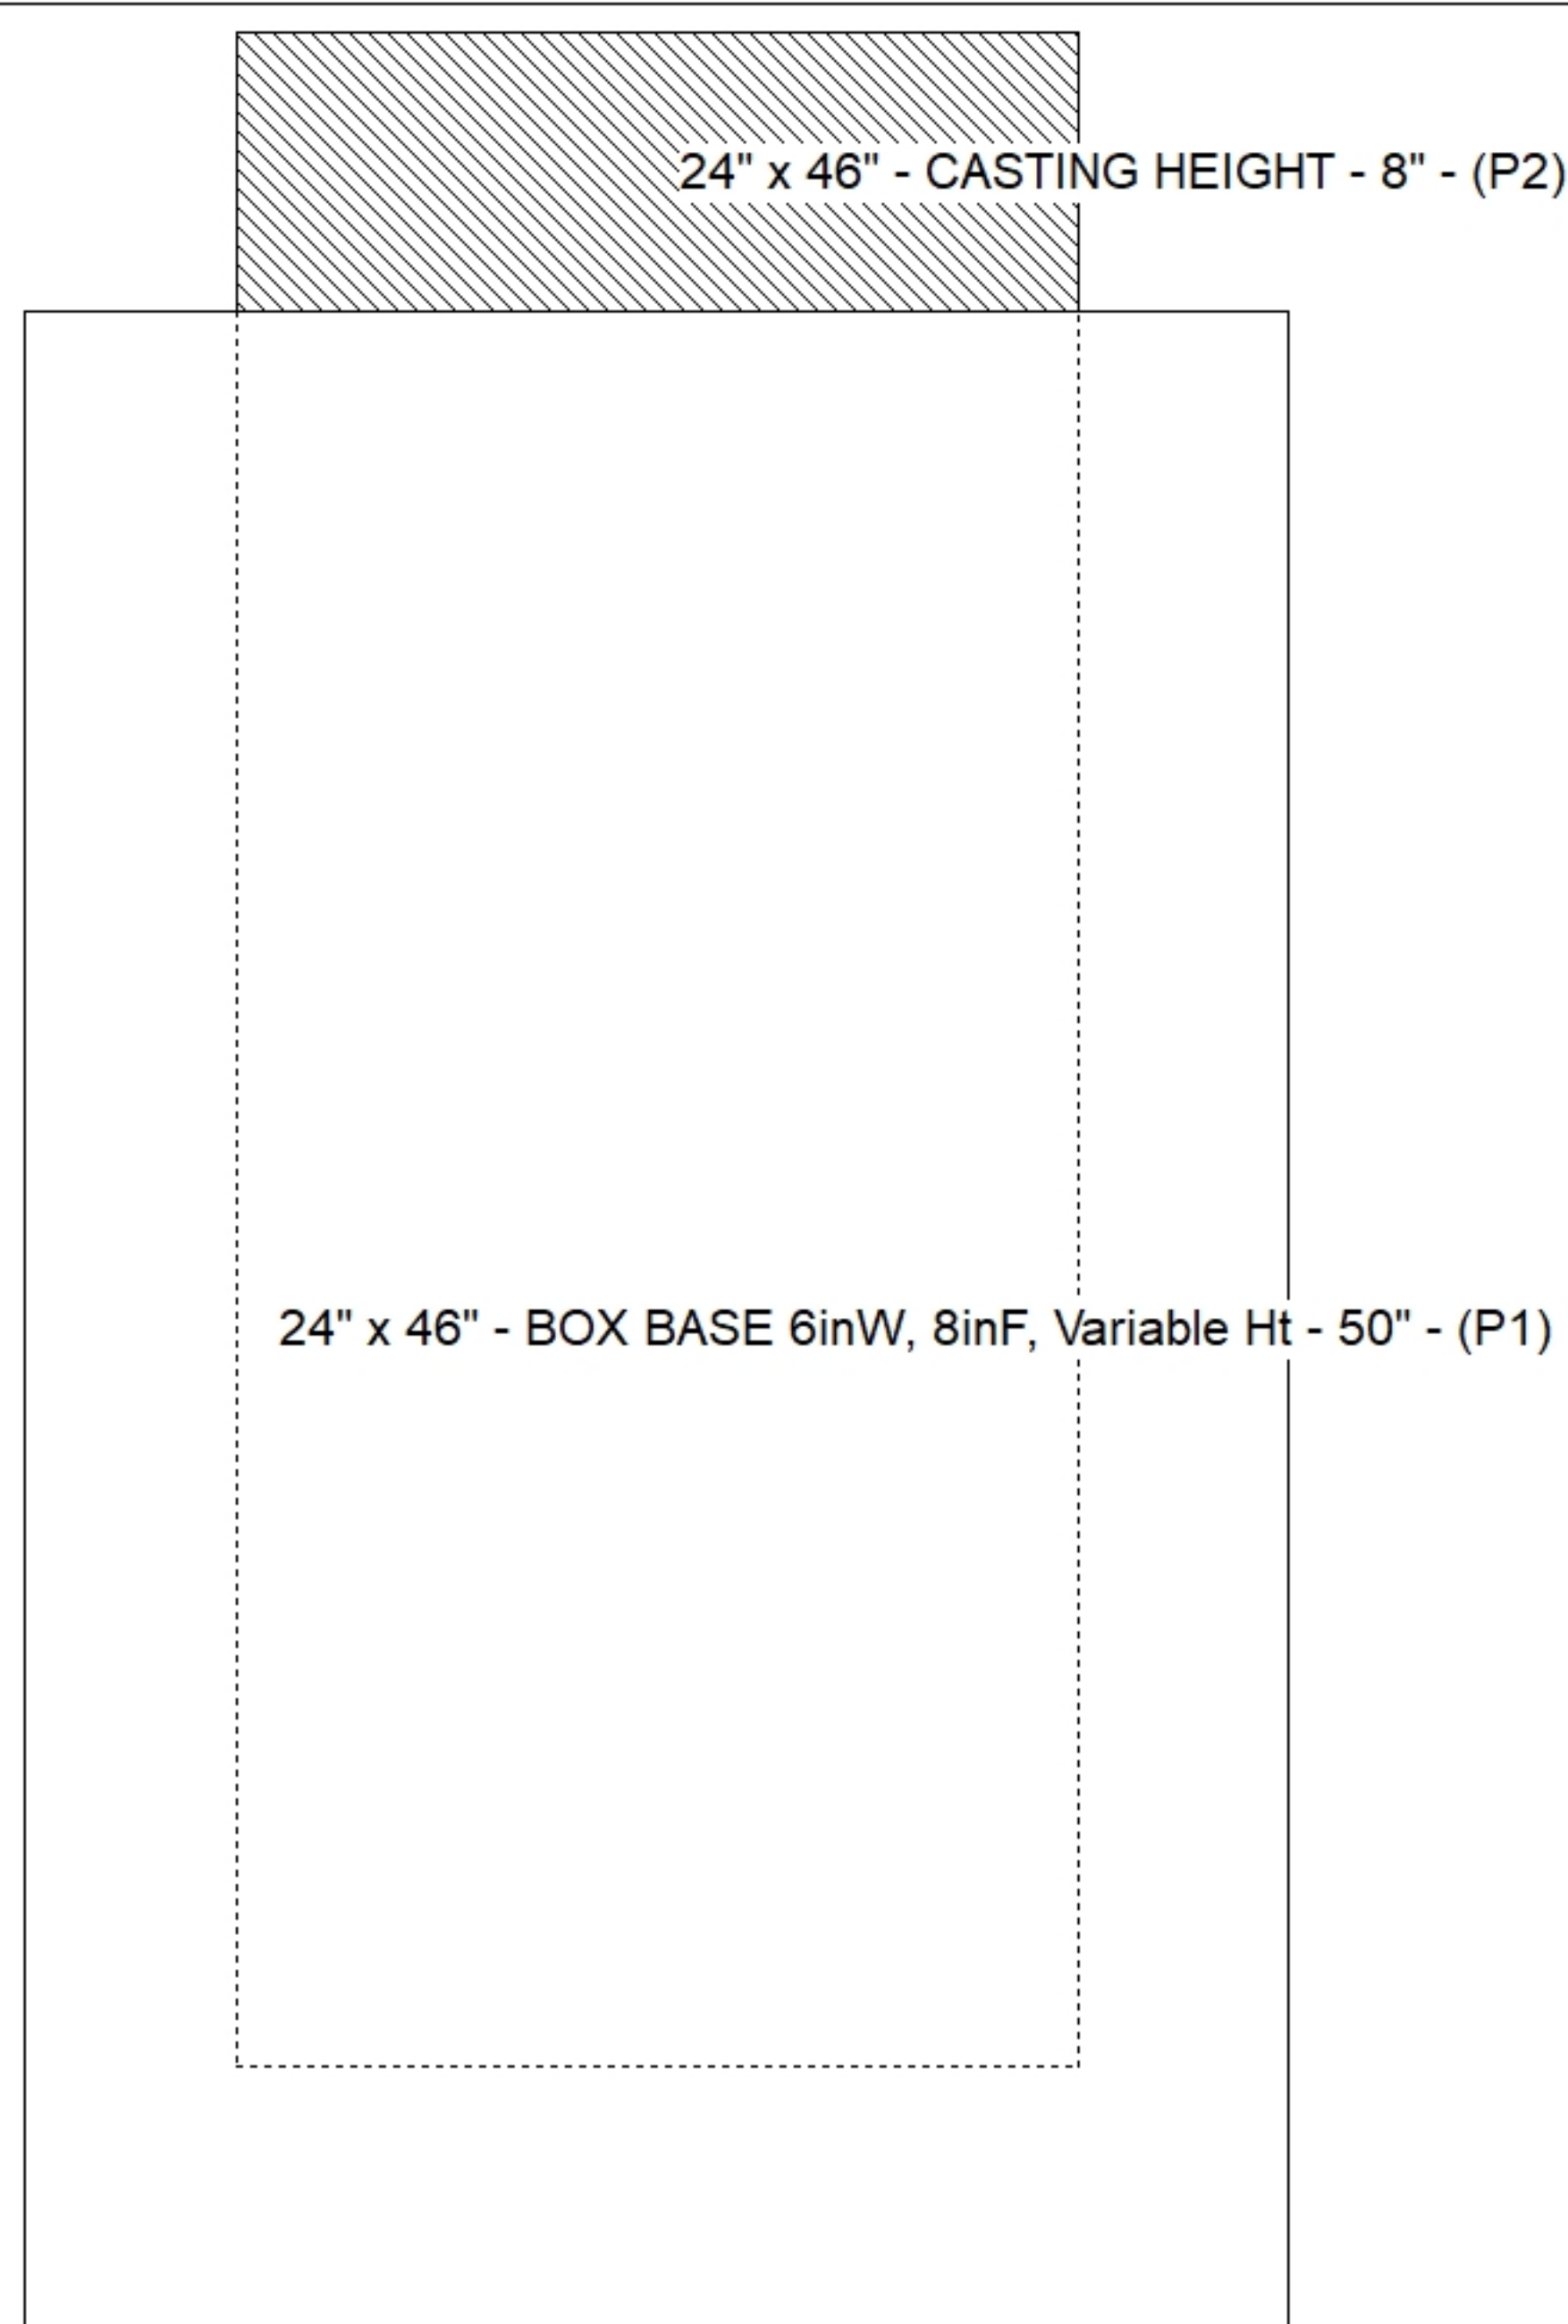

Default - Interior Dimensions

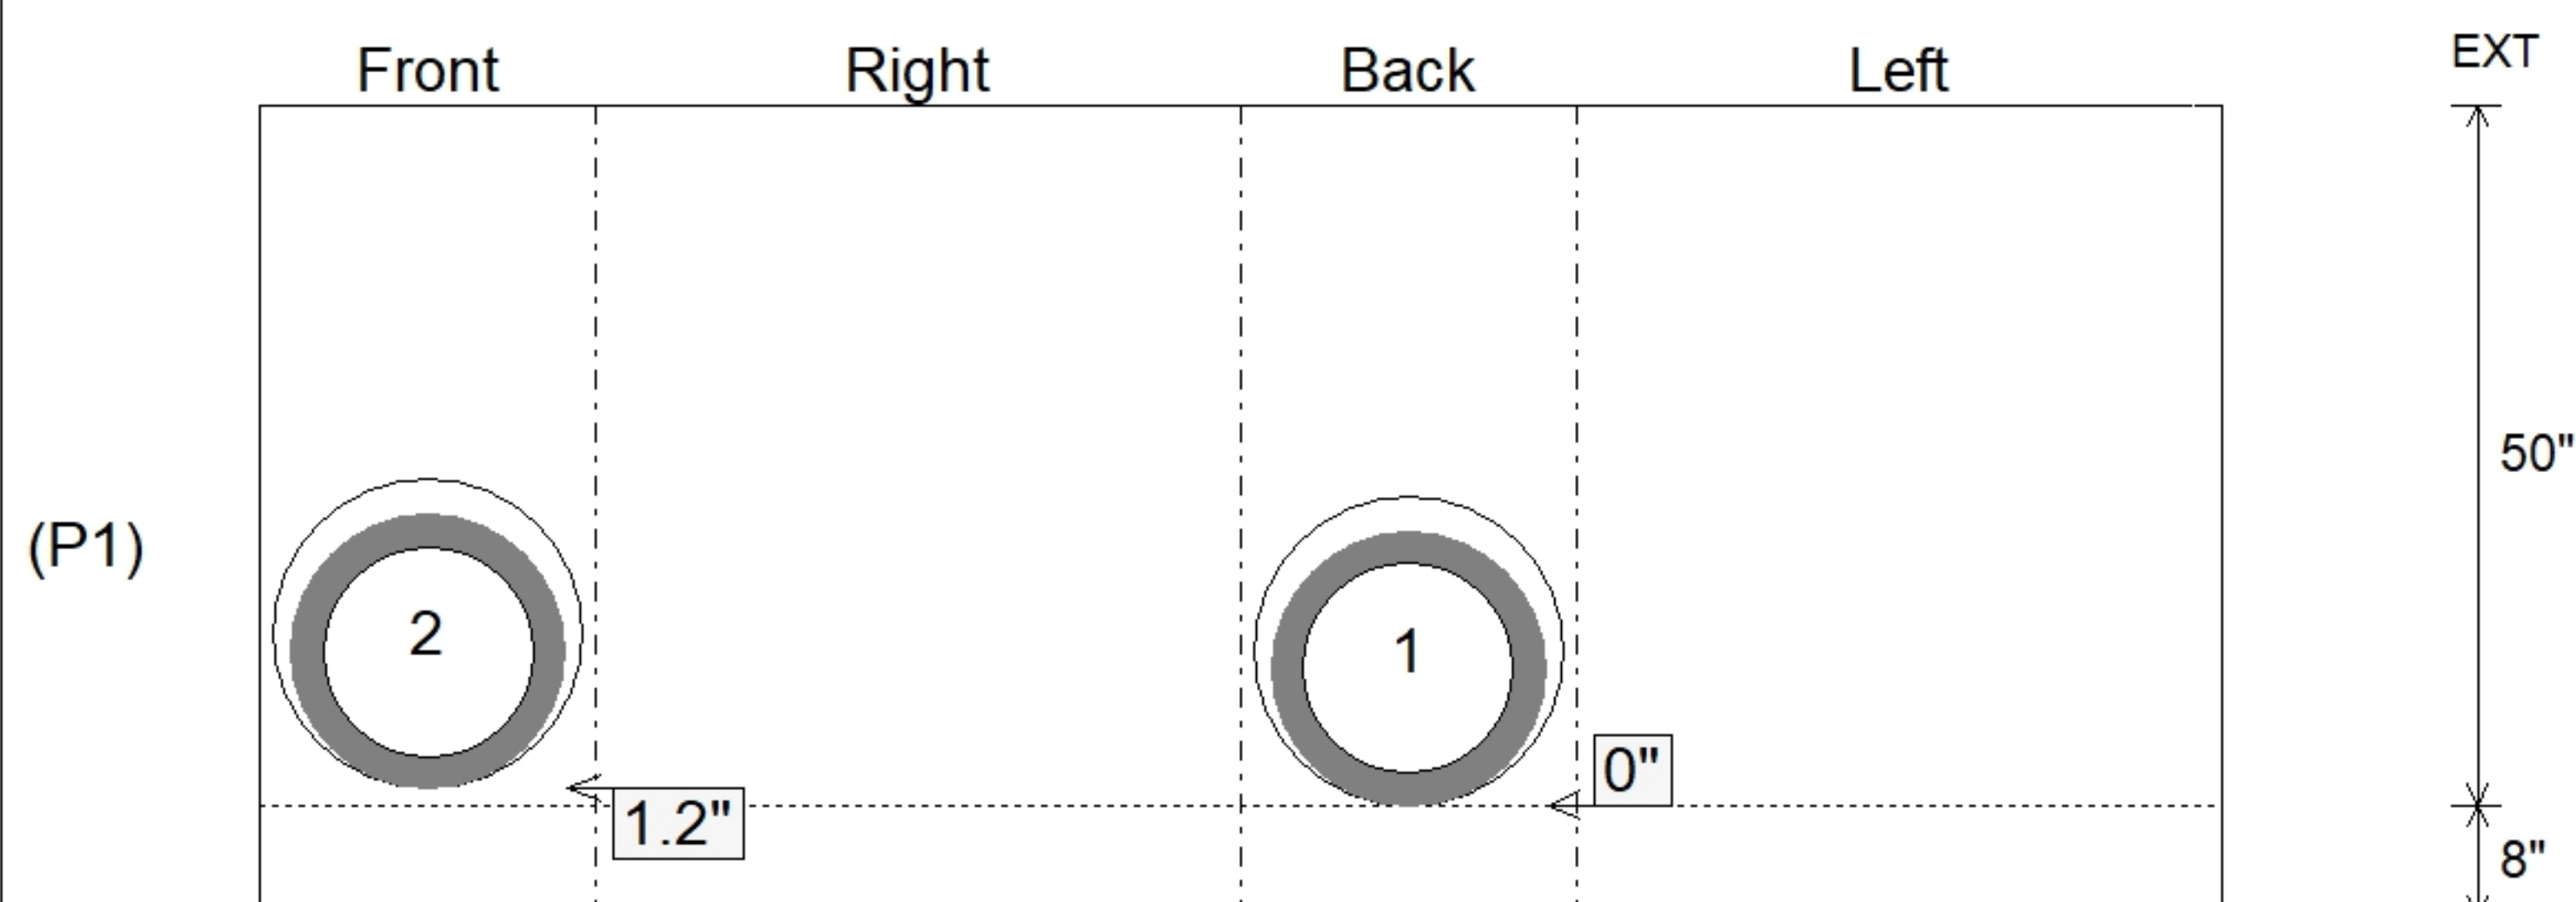

SUBMITTAL
APPROVED BY: