





Floor (Bot): 844.086'
Overall Height: 5.5'
Slack: 1.13"


Structure Total: 5397 lb

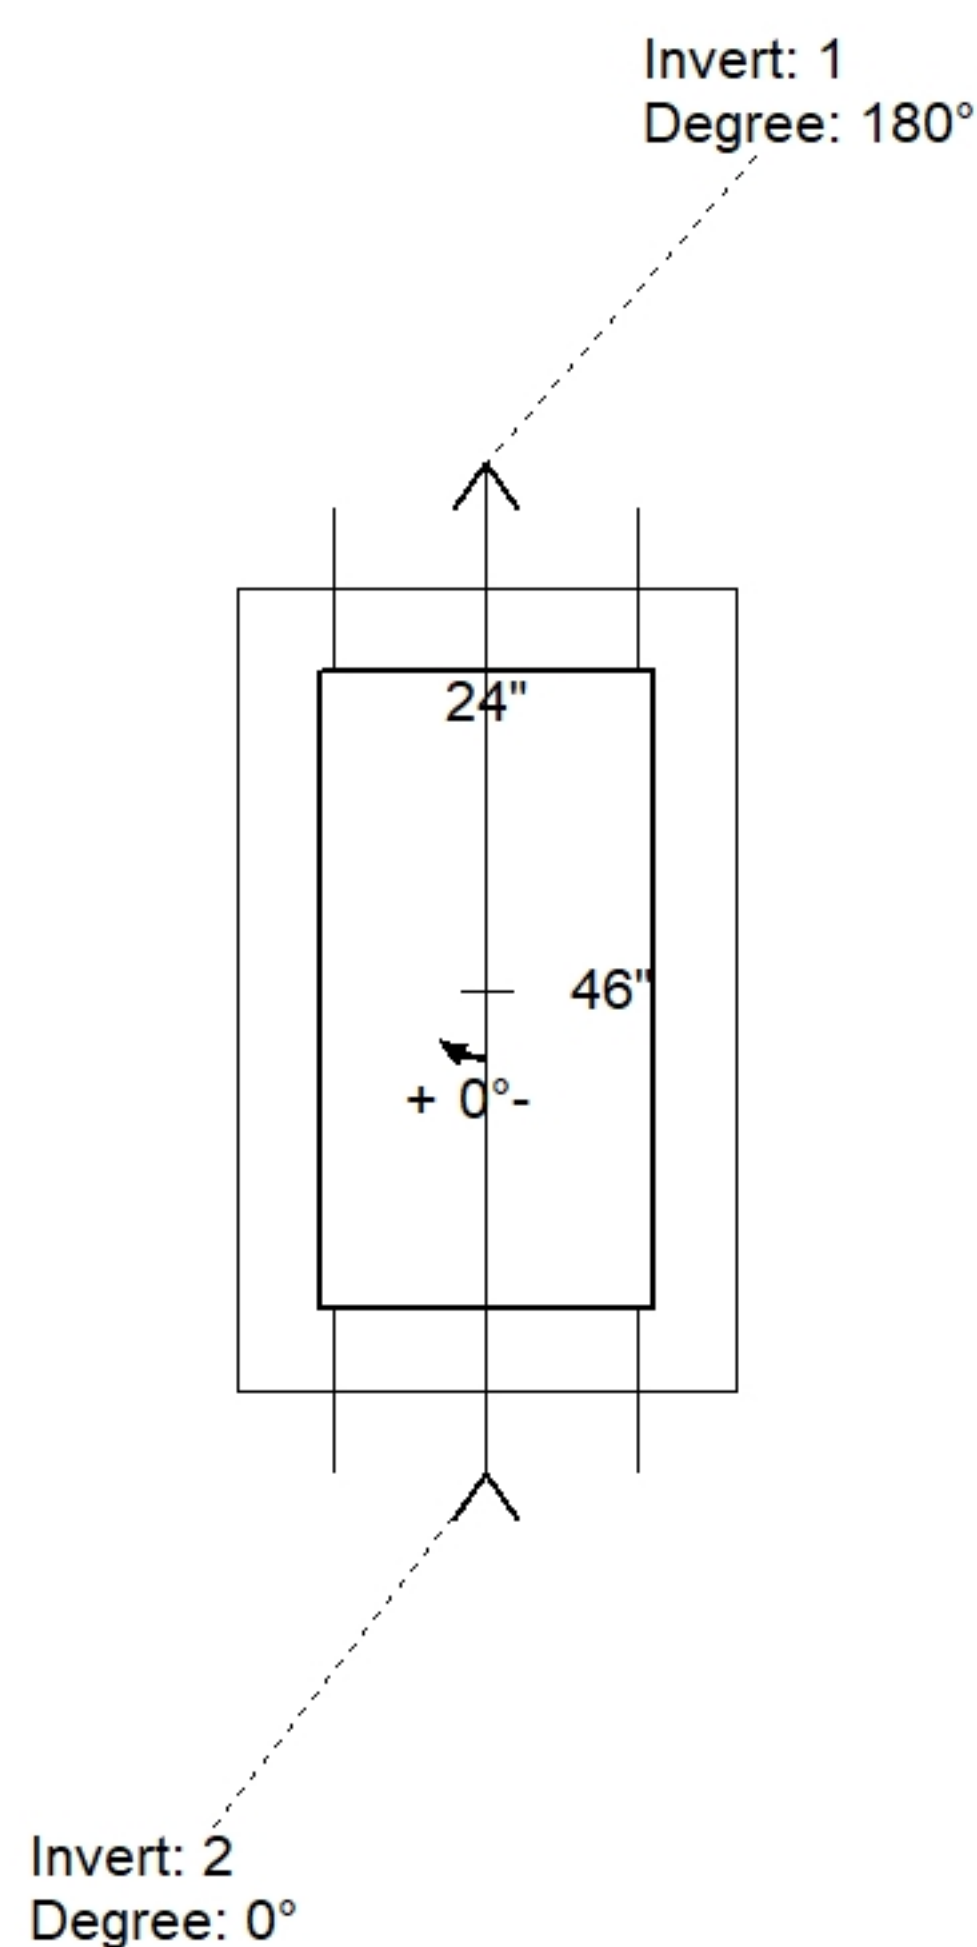

Position	Elev	Angle	Pipe	Pipe OD	Hole	Connector	Up (')	Ref
Rim	849.68'							
Reducer								
Invert 1	844.94'	180°	15" RCP B WALL	19.5"	22"	Hole 22	0"	P1
Invert 2	845.04'	0°	15" RCP B WALL	19.5"	22"	Hole 22	1.2"	P1
Invert 3								
Invert 4								
Invert 5								
Invert 6								
Invert 7								
Invert 8								

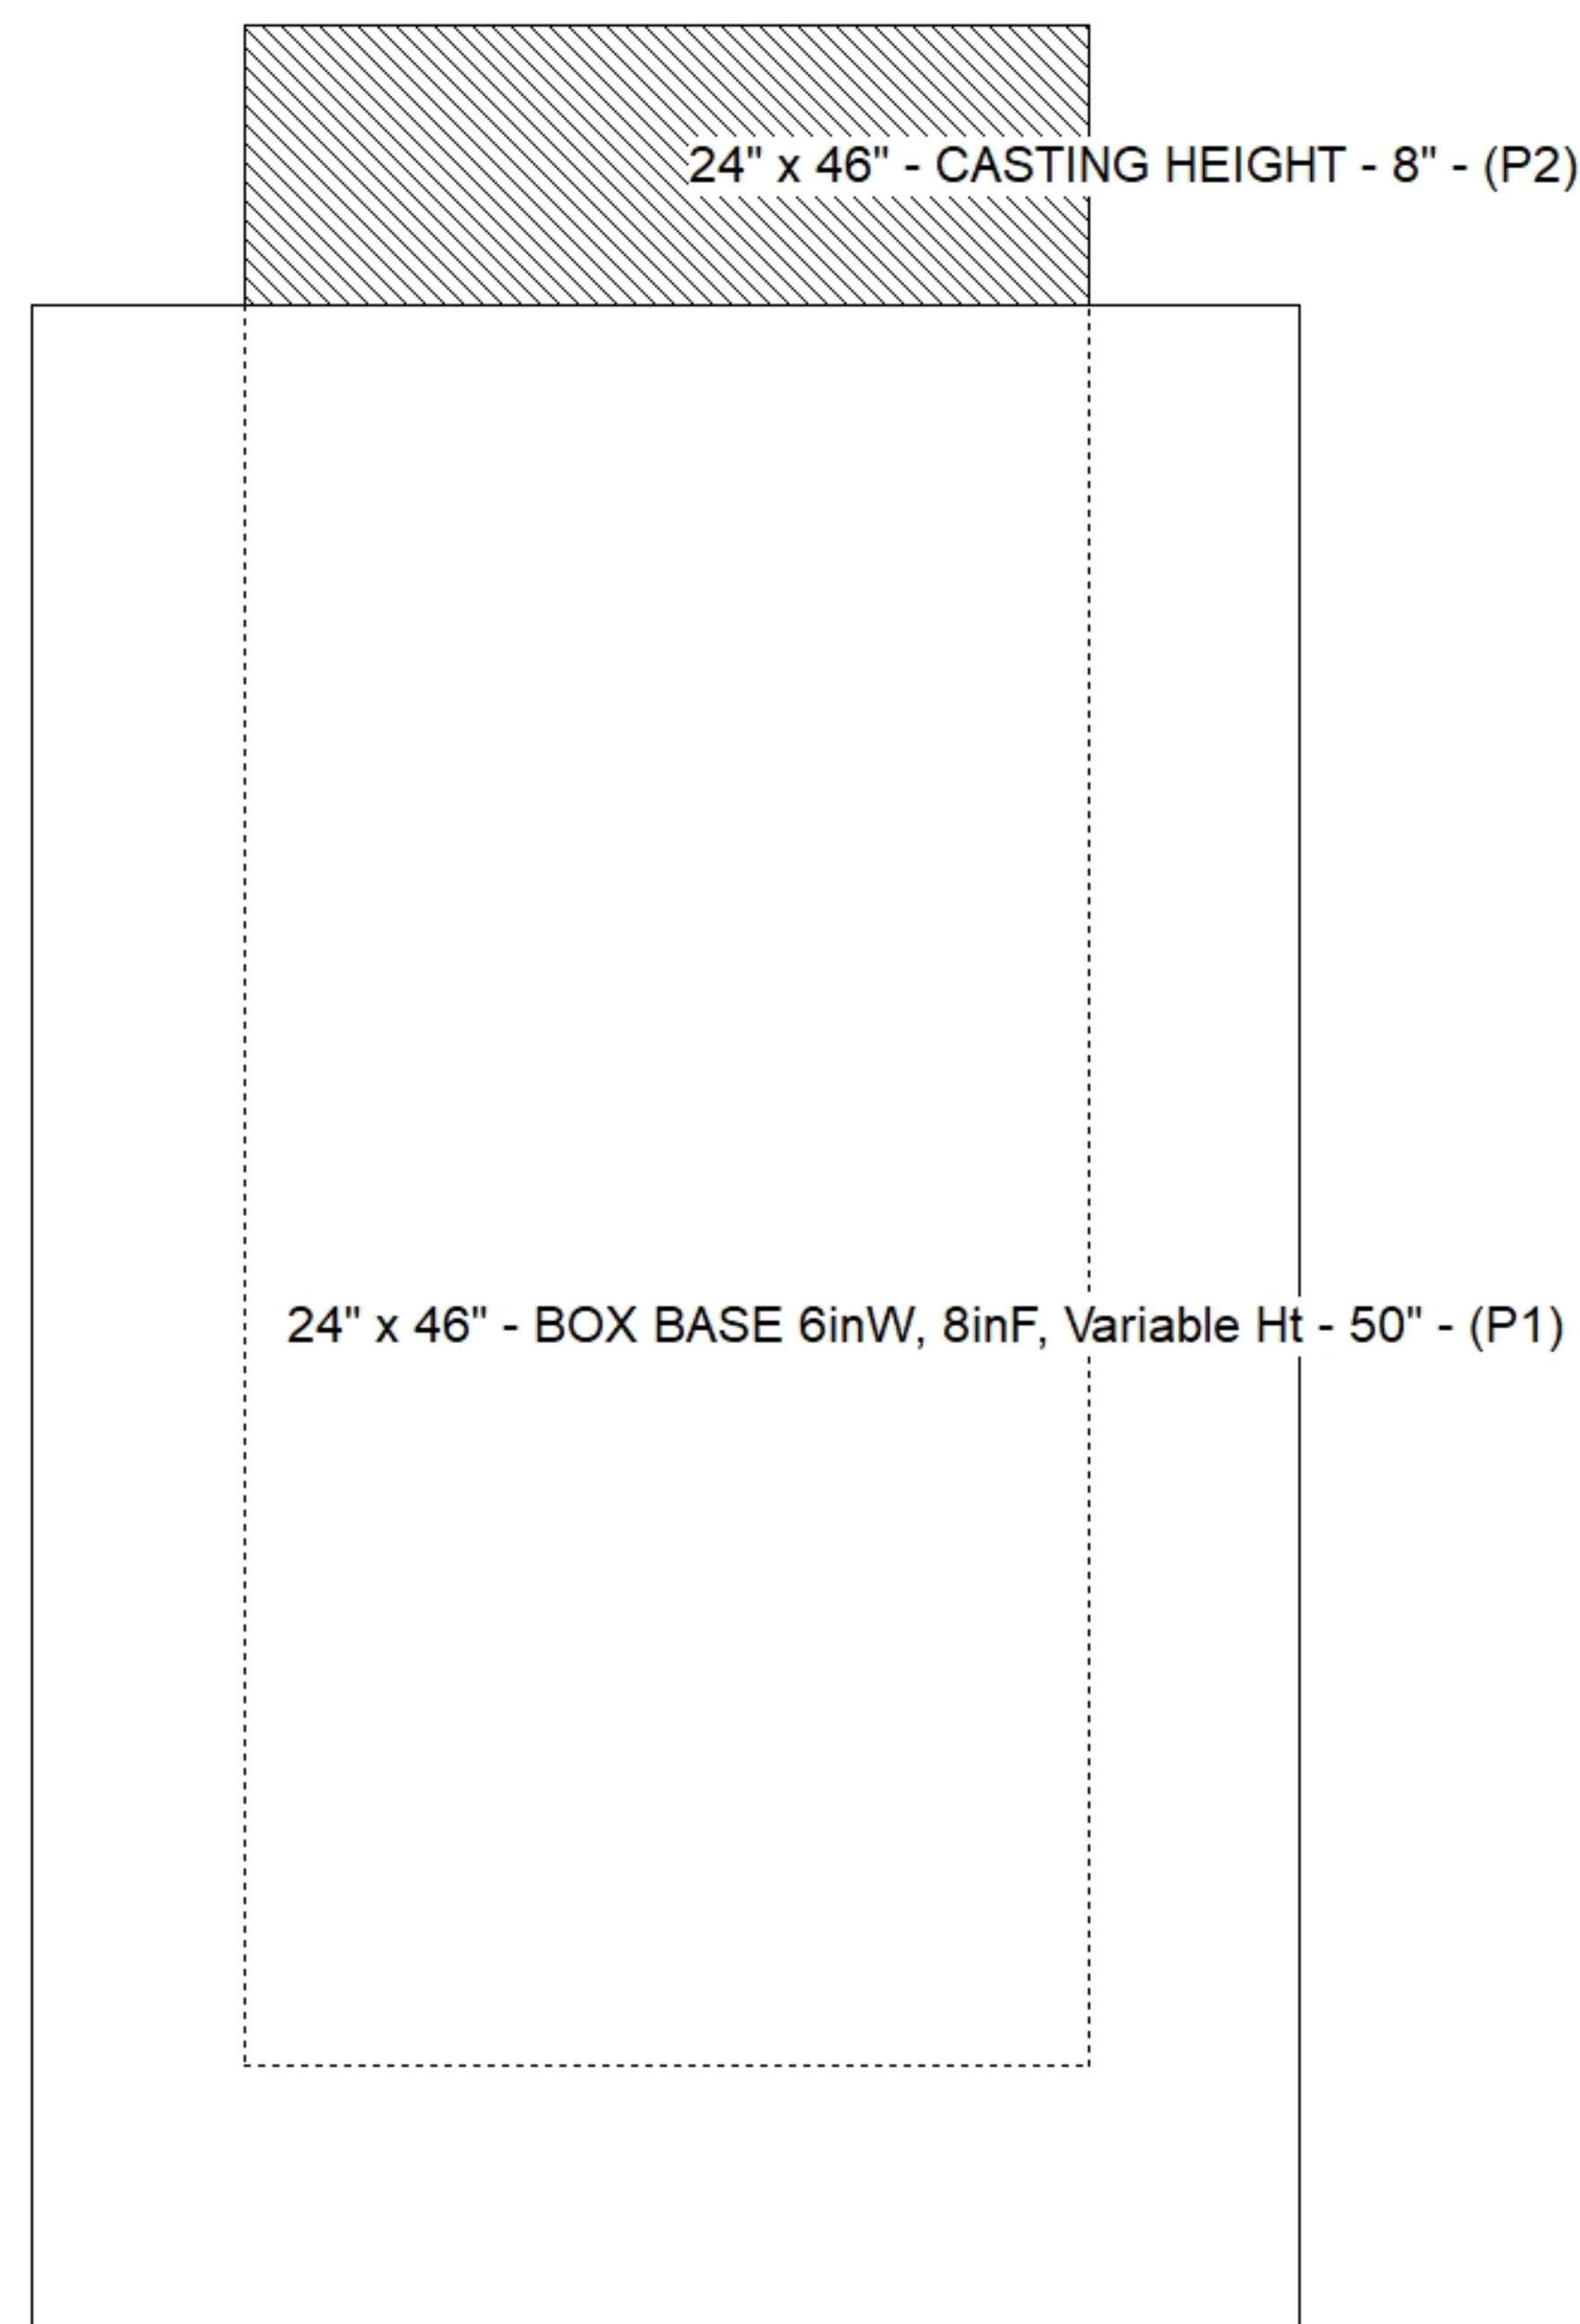

Default - Interior Dimensions

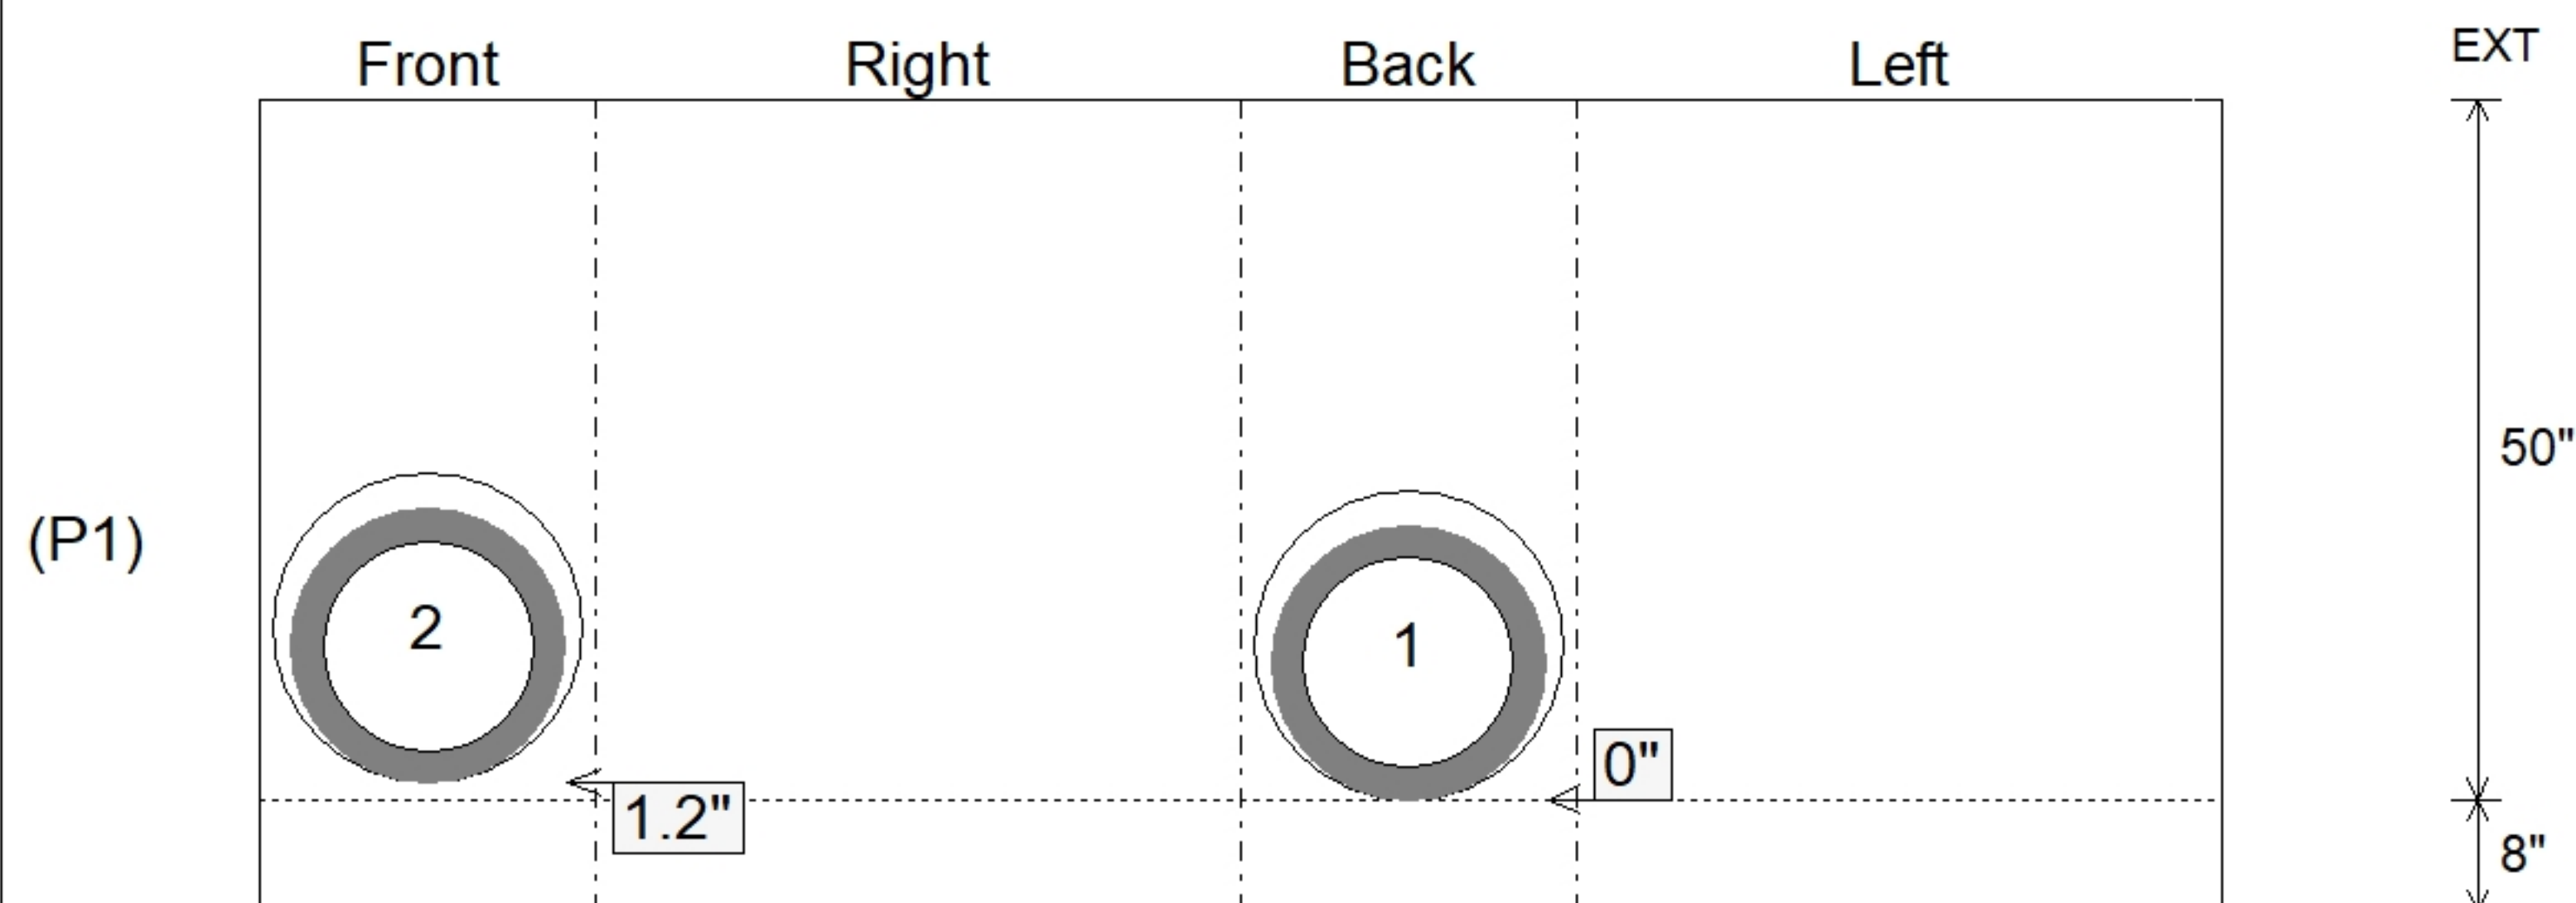

SUBMITTAL
APPROVED BY: