

Contractor: William & Charles Construction, LLC

Plant: 100



Size: 24" x 46"

Rim to Invert: 4.49'

Floor Height: 8"

Slack: 1.13"


REINFORCING PER ASTM A615 (GRADE 60).
- WALLS (As .31) #5 BARS AT 12" C.C.E.W.
- FLOOR (As .31) #5 BARS AT 12" C.C.E.W.

P2) 24" x 46" - CASTING HEIGHT - 8"
P1) 24" x 46" - BOX BASE 6inW, 8inF, Variable Ht - 47"

1) HOE R-3287-5 INDOT Type 5 FRAME & GRATE
1) SECONDARY POUR - WALLS
1) 24" x 46" - Conseal CS-102 1.00"
2) Hole - 22



0 lb
4900 lb
250 lb
0 lb
0 lb
0 lb

Structure Total: 5150 lb

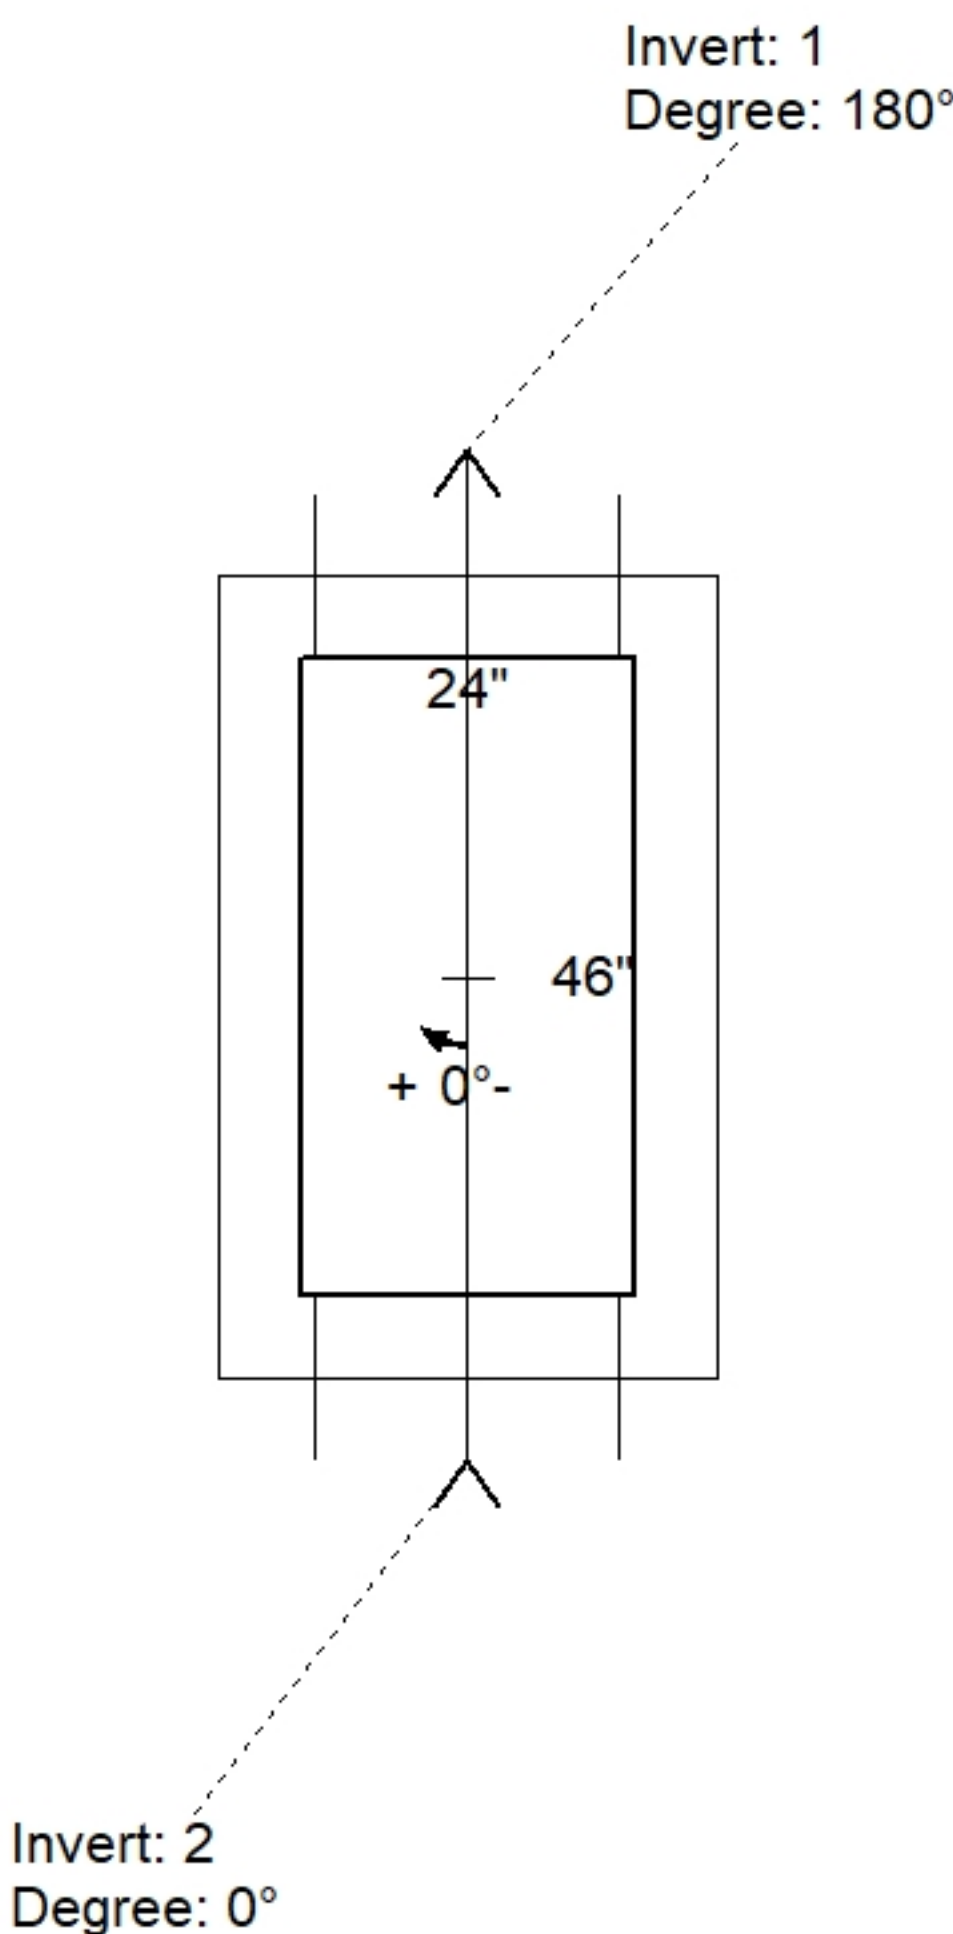

Position	Elev	Angle	Pipe	Pipe OD	Hole	Connector	Up ()	Ref
Rim	848.82'							
Reducer								
Invert 1	844.33'	180°	15" RCP B WALL	19.5"	22"	Hole 22	0"	P1
Invert 2	844.33'	0°	15" RCP B WALL	19.5"	22"	Hole 22	0"	P1
Invert 3								
Invert 4								
Invert 5								
Invert 6								
Invert 7								
Invert 8								

Default - Interior Dimensions

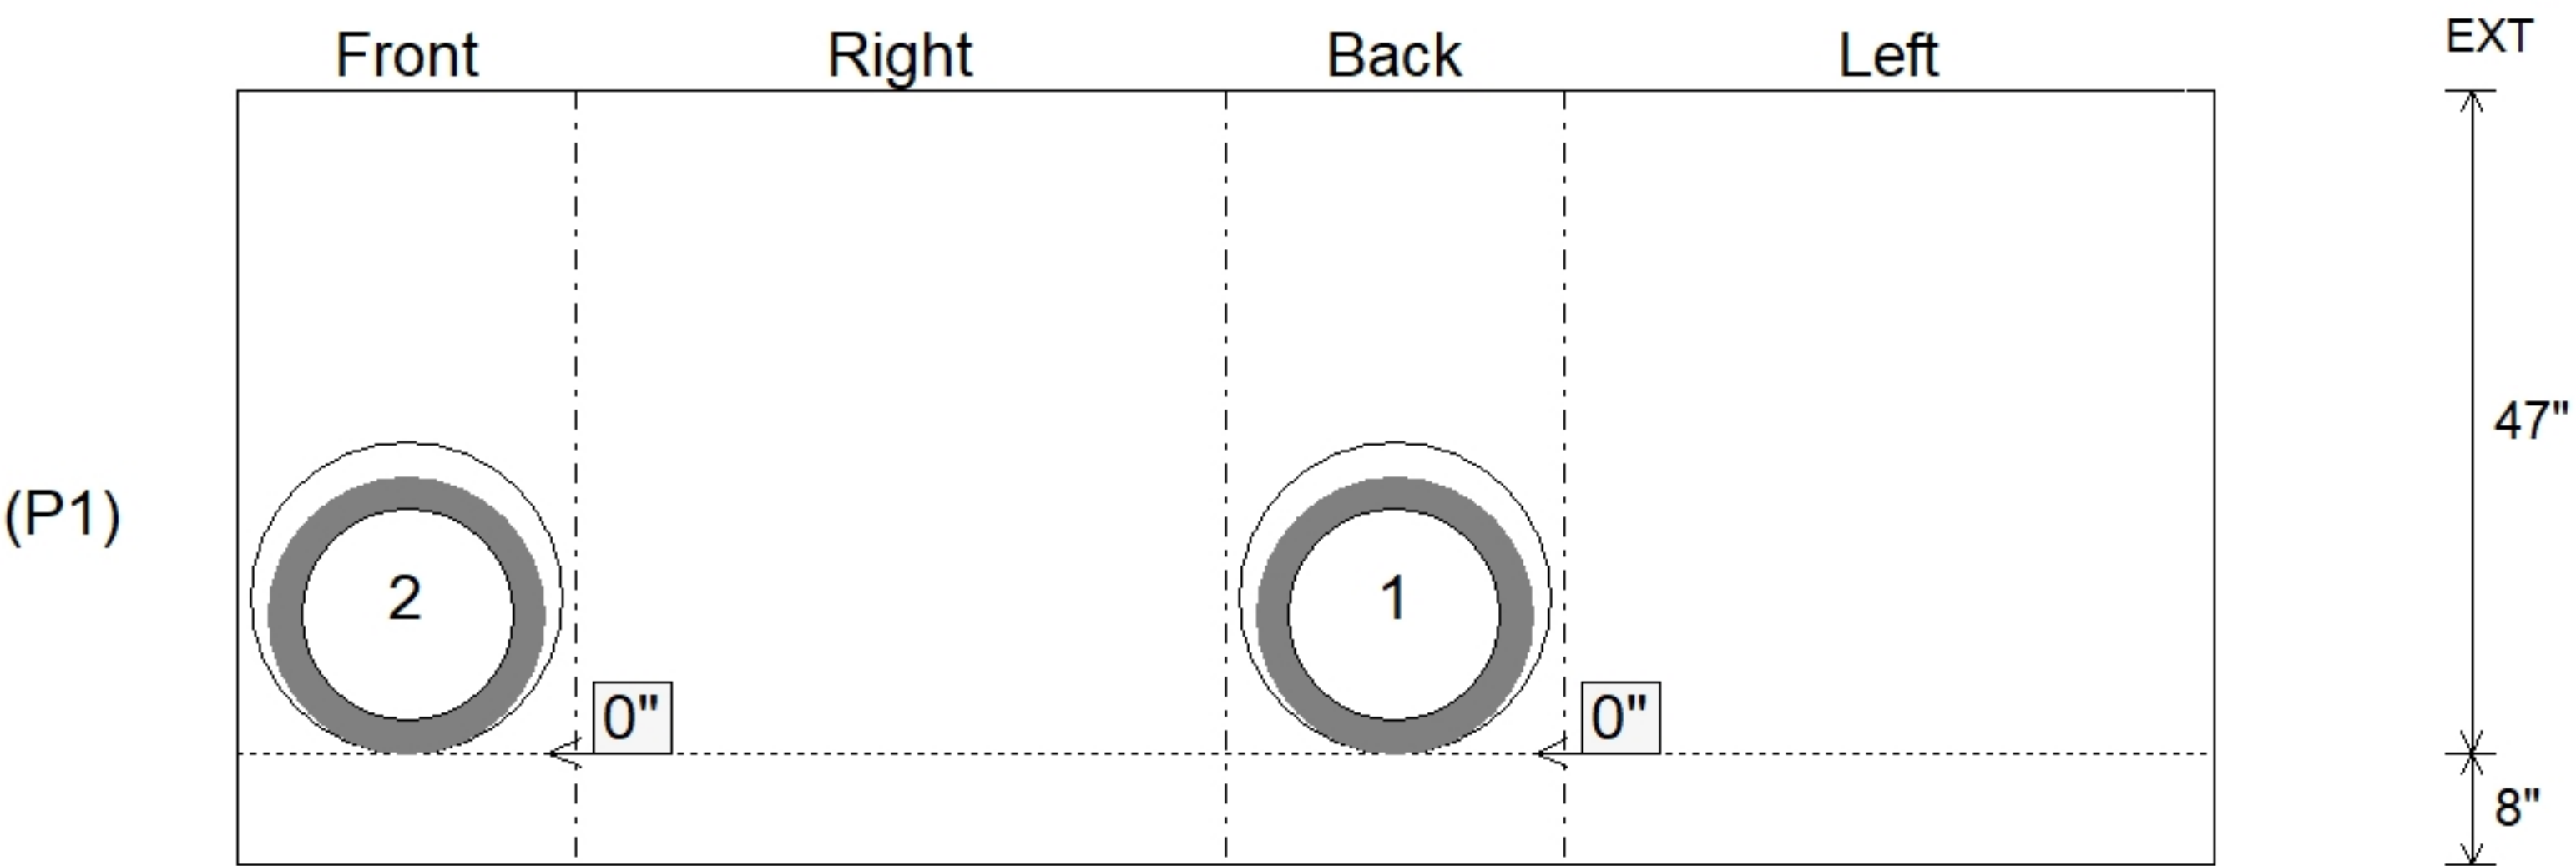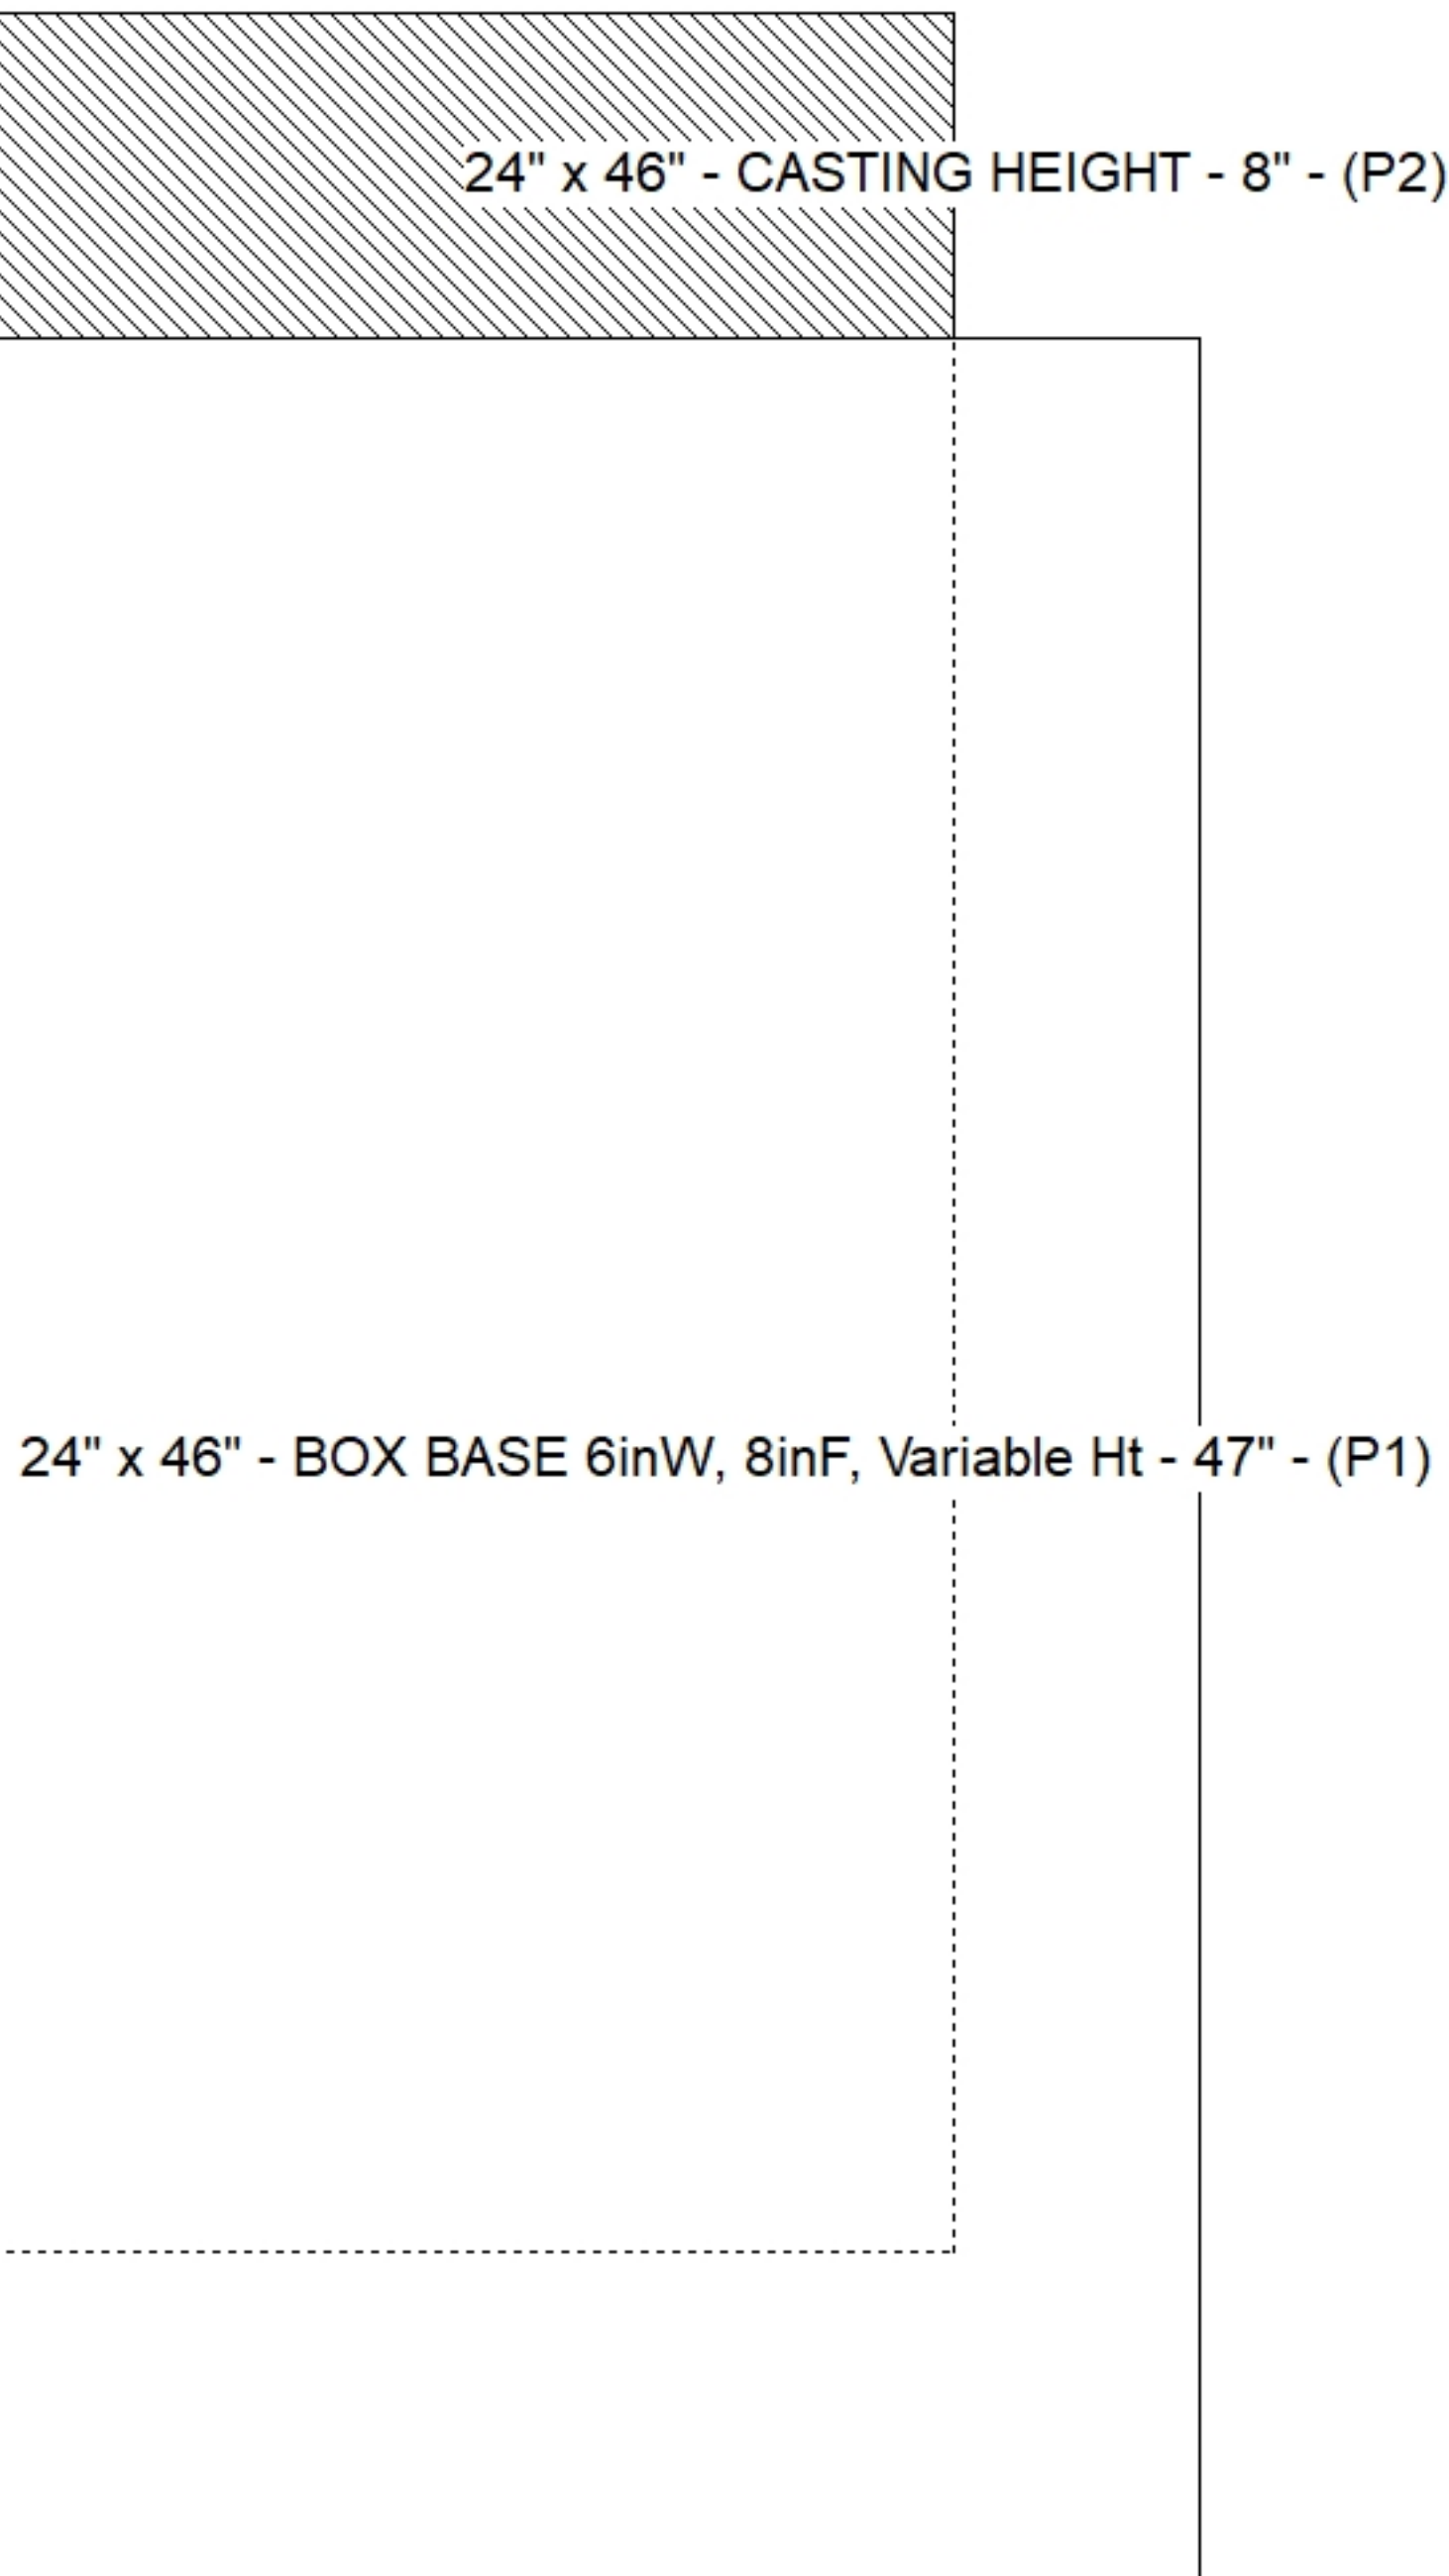

Submittal Drawing
9/24/2026 1:01:12 PM

SUBMITTAL
APPROVED BY: