

Contractor: William & Charles Construction, LLC

TECH: Jared - F

Plant: 100



Size: 24" x 46"

Rim to Invert: 4.18'

Floor Height: 8"



Slack: 1.41"

- FLOOR (As .31) #5 BARS AT 12" C.C.E.W.

2) Hole - 22


0 lb

Structure Total: 4819 lb

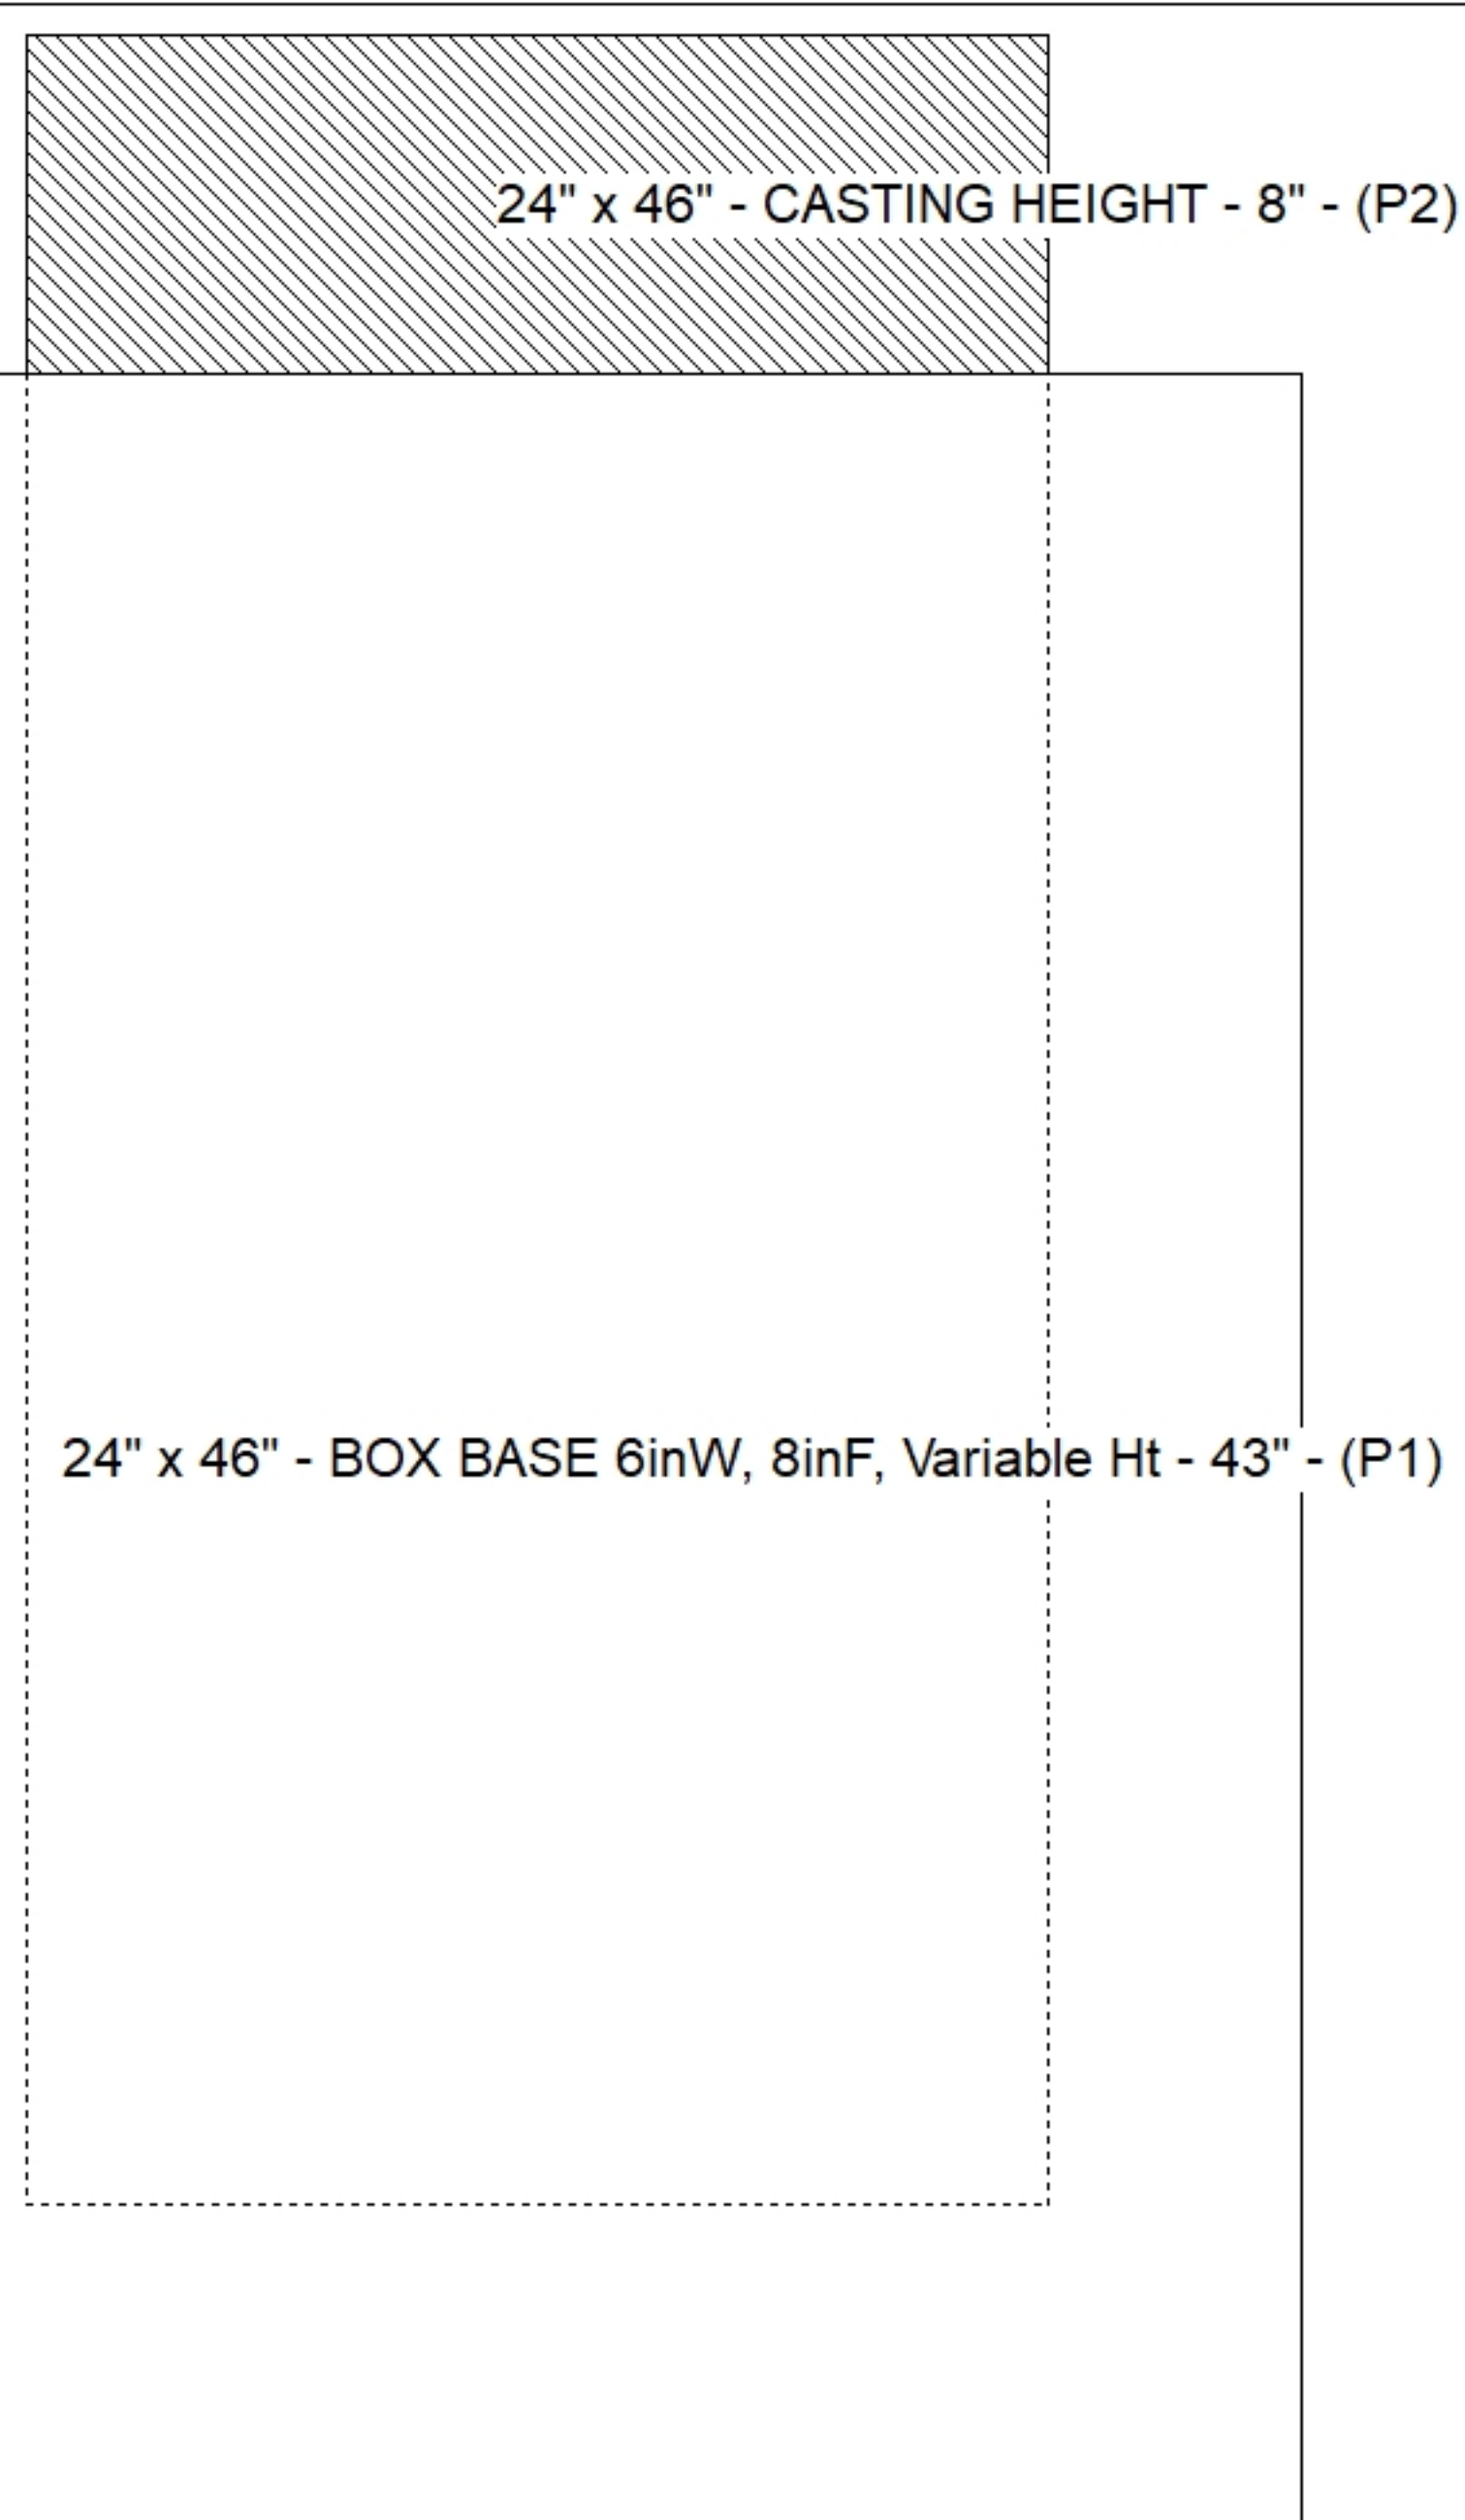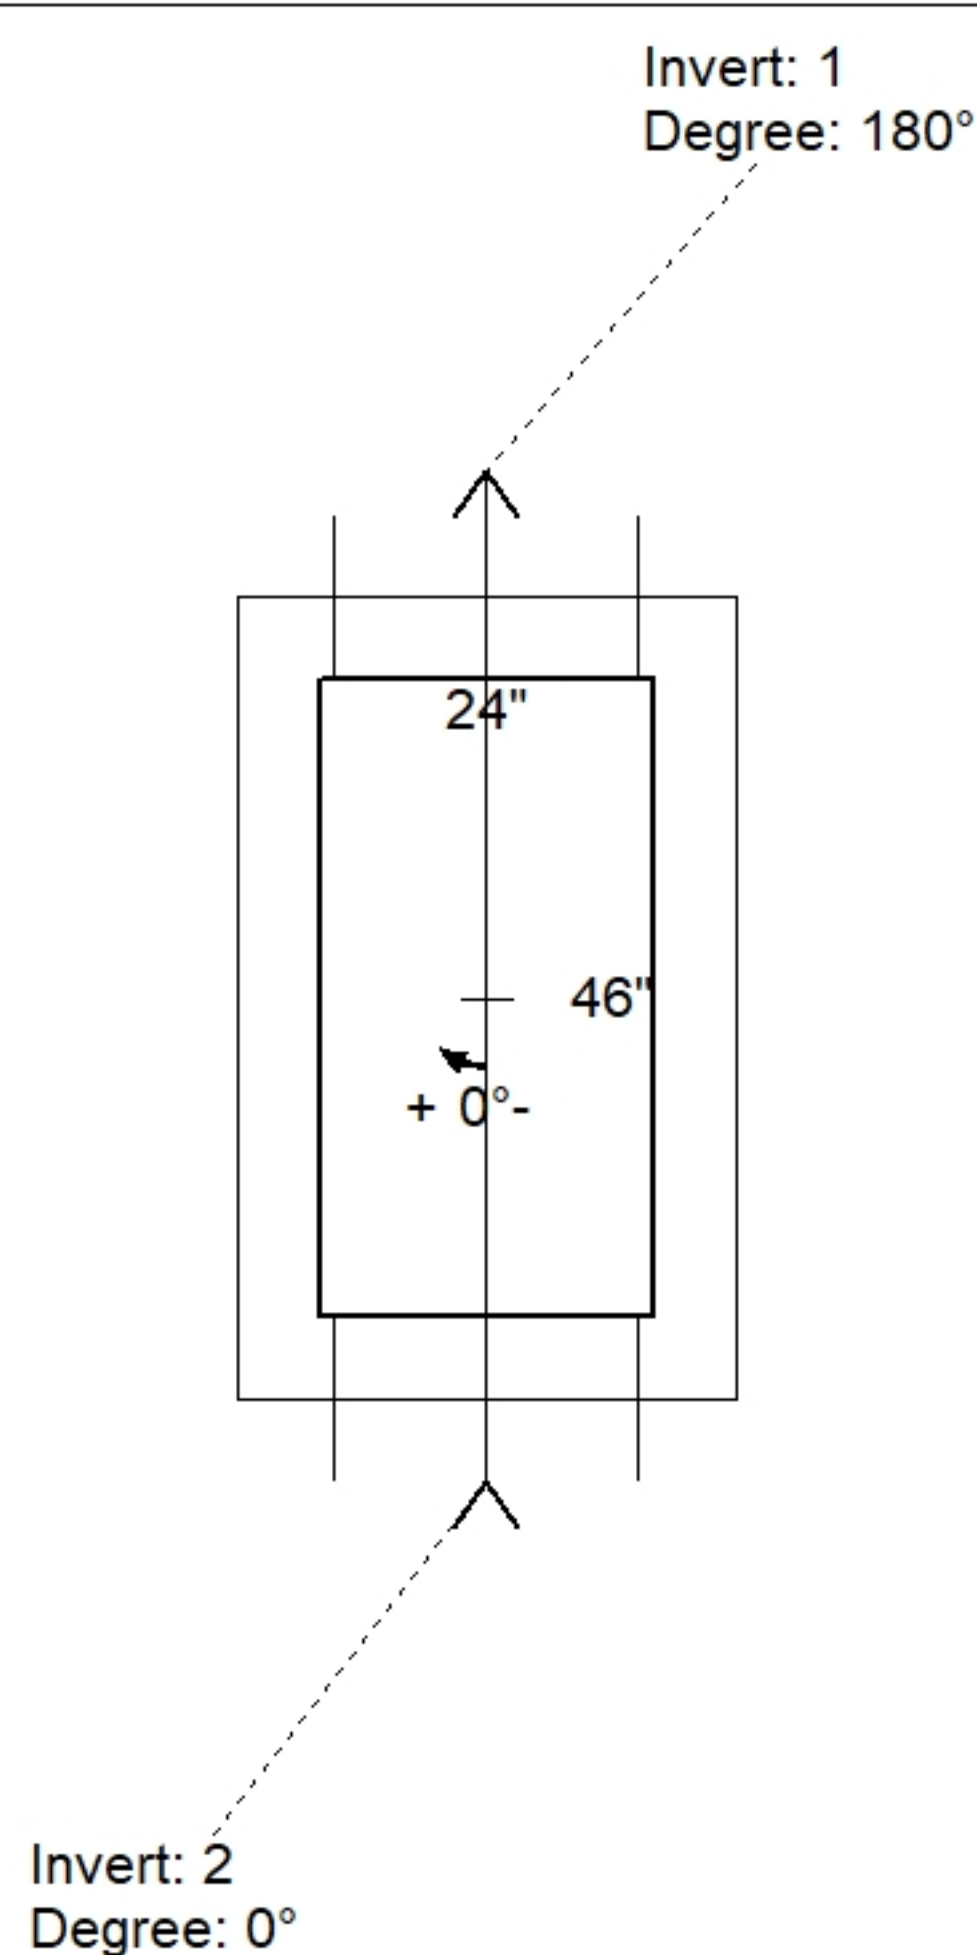

Position	Elev	Angle	Pipe	Pipe OD	Hole	Connector	Up ()	Ref
Rim	847.85'							
Reducer								
Invert 1	843.67'	180°	15" RCP B WALL	19.5"	22"	Hole 22	0"	P1
Invert 2	843.67'	0°	15" RCP B WALL	19.5"	22"	Hole 22	0"	P1
Invert 3								
Invert 4								
Invert 5								
Invert 6								
Invert 7								
Invert 8								

Default - Interior Dimensions

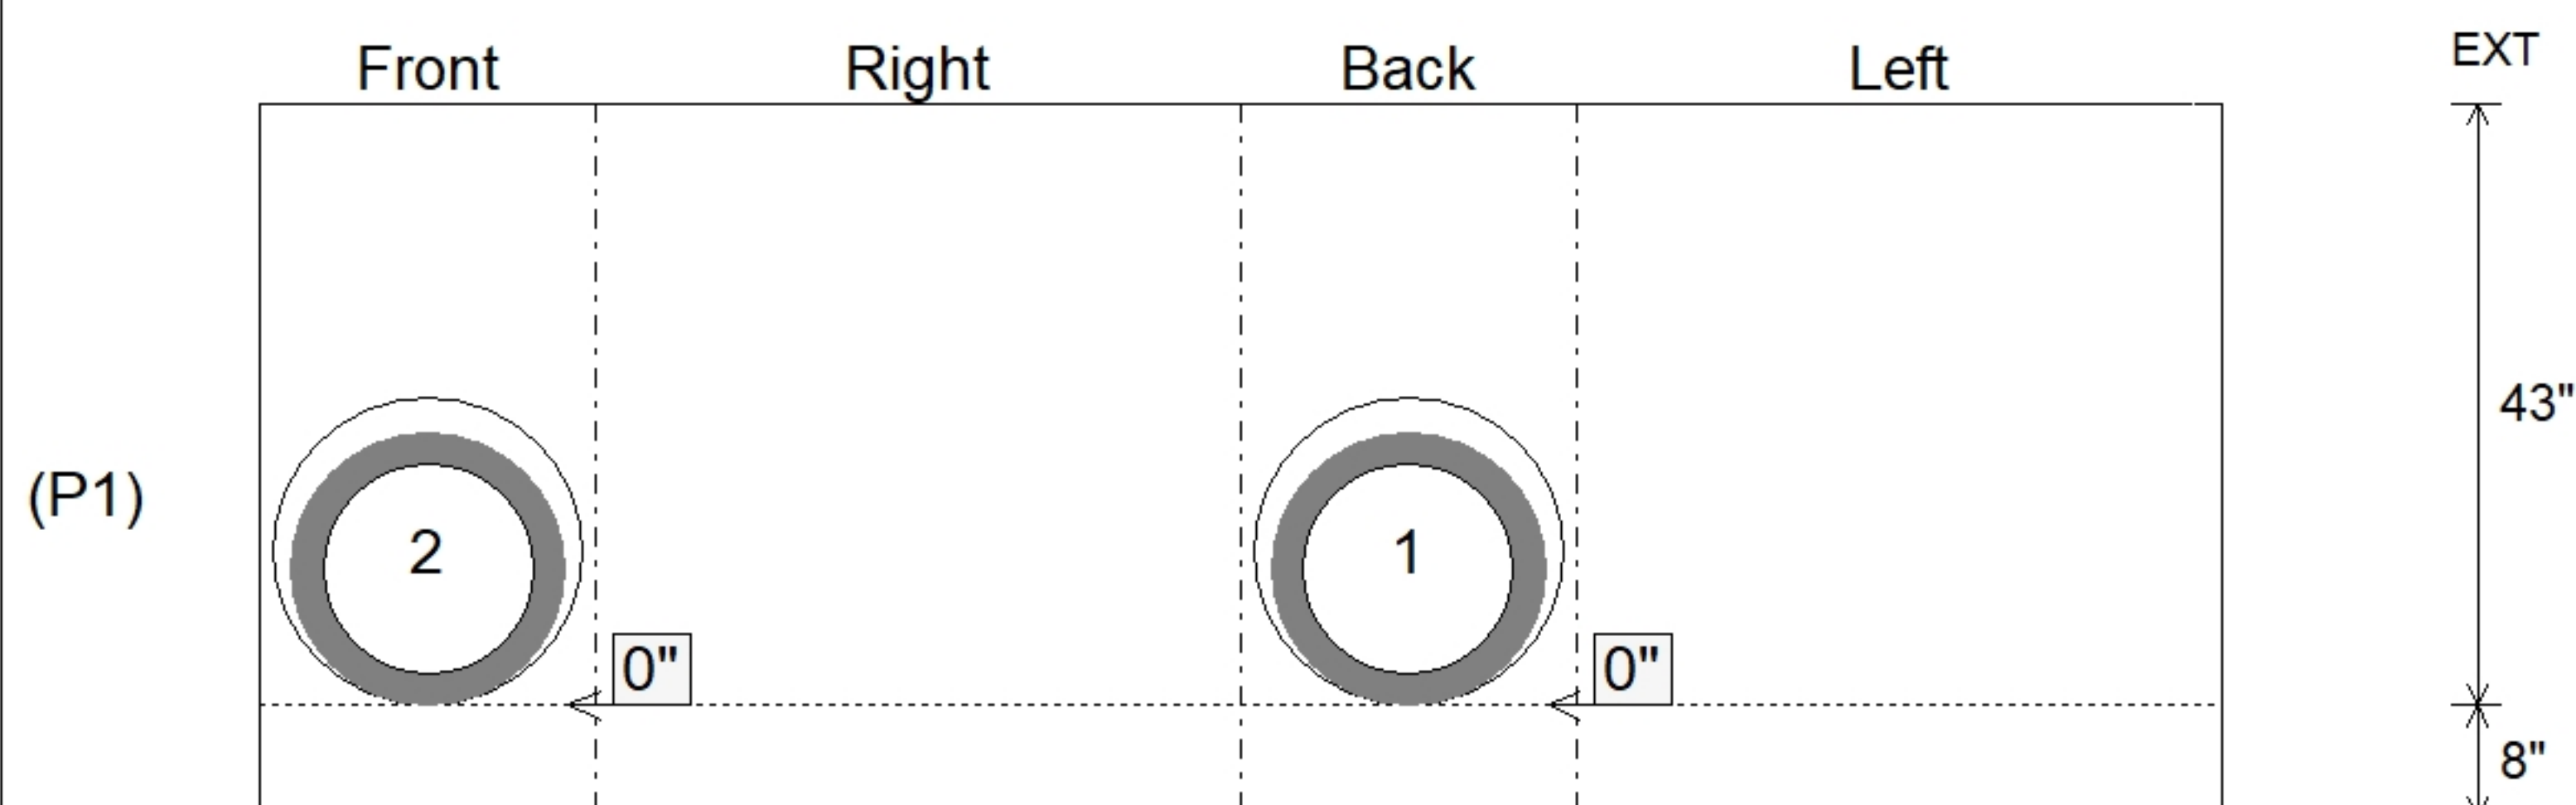

Submittal Drawing
9/24/2026 1:01:12 PM

SUBMITTAL
APPROVED BY: