

Contractor: William & Charles Construction, LLC

TECH: Jared - F

Plant: 100




Slack: 1.97"

- FLOOR (As .31) #5 BARS AT 12" C.C.E.W.


000 15

Structure Total: 4902 lb

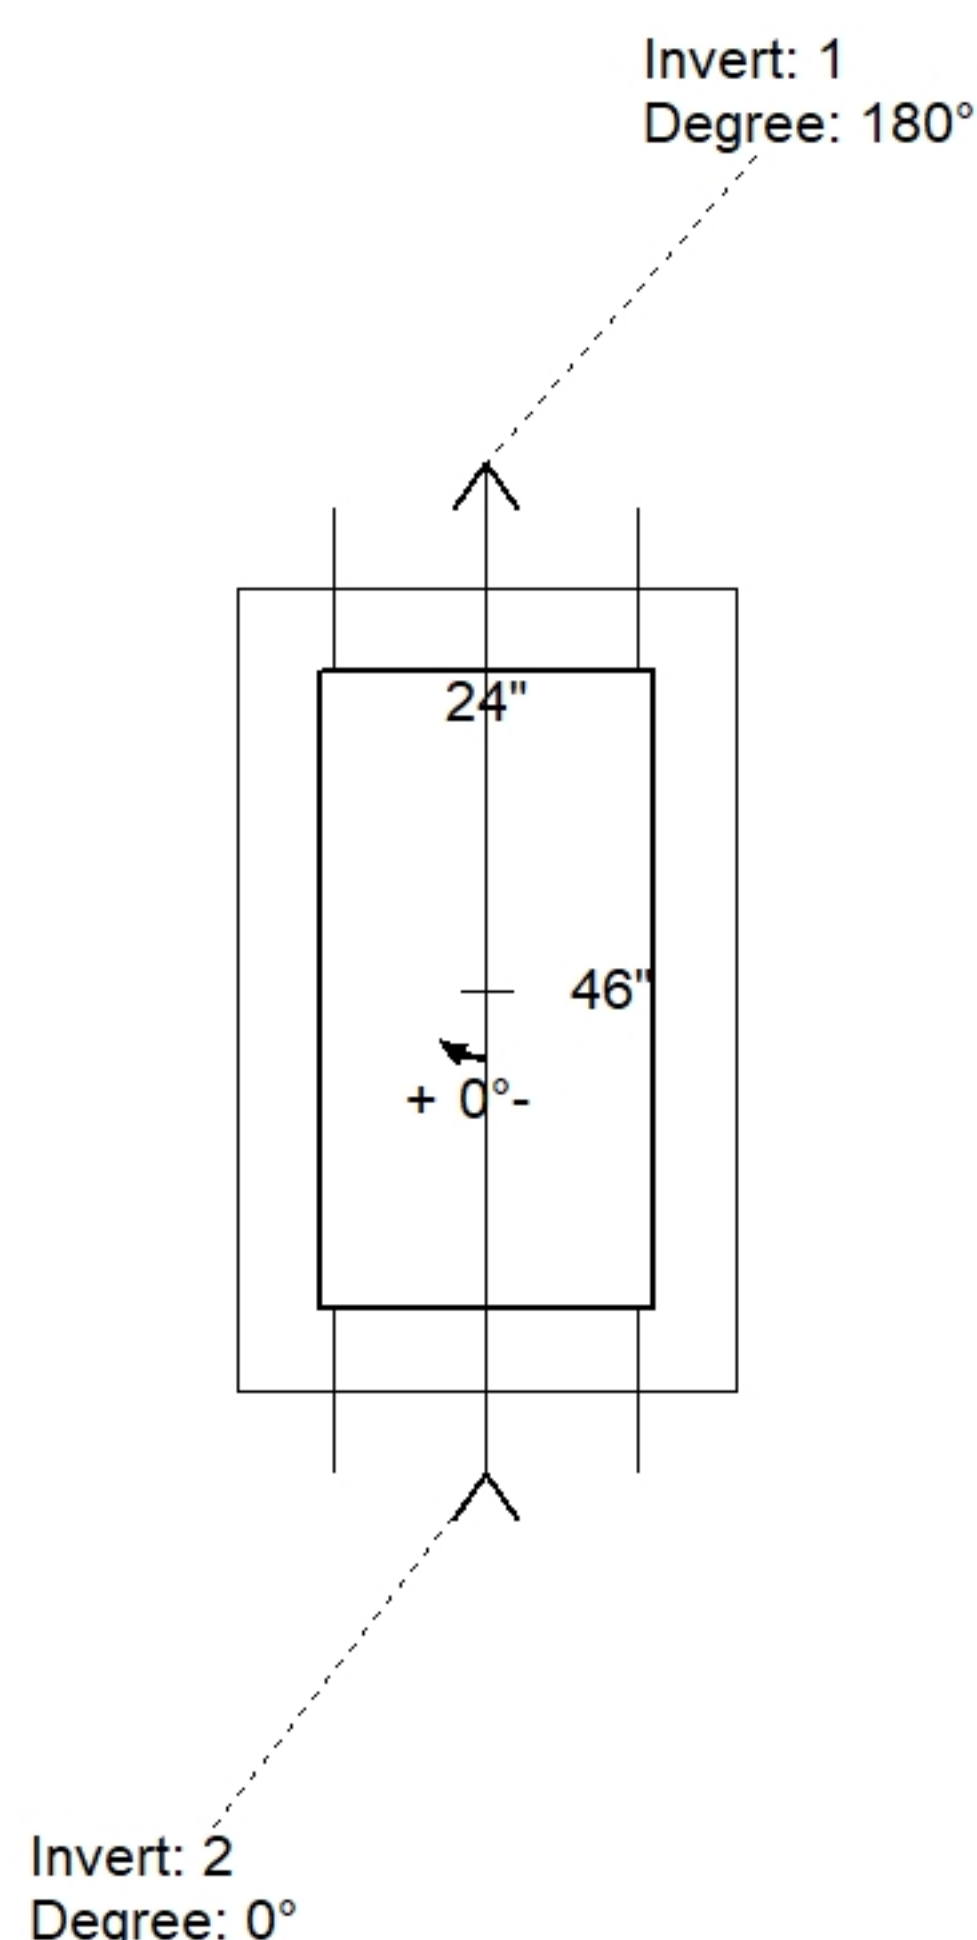

Position	Elev	Angle	Pipe	Pipe OD	Hole	Connector	Up ()	Ref
Rim	848.31'							
Reducer								
Invert 1	844'	180°	15" RCP B WALL	19.5"	22"	Hole 22	0"	P1
Invert 2	844'	0°	15" RCP B WALL	19.5"	22"	Hole 22	0"	P1
Invert 3								
Invert 4								
Invert 5								
Invert 6								
Invert 7								
Invert 8								

Default - Interior Dimensions

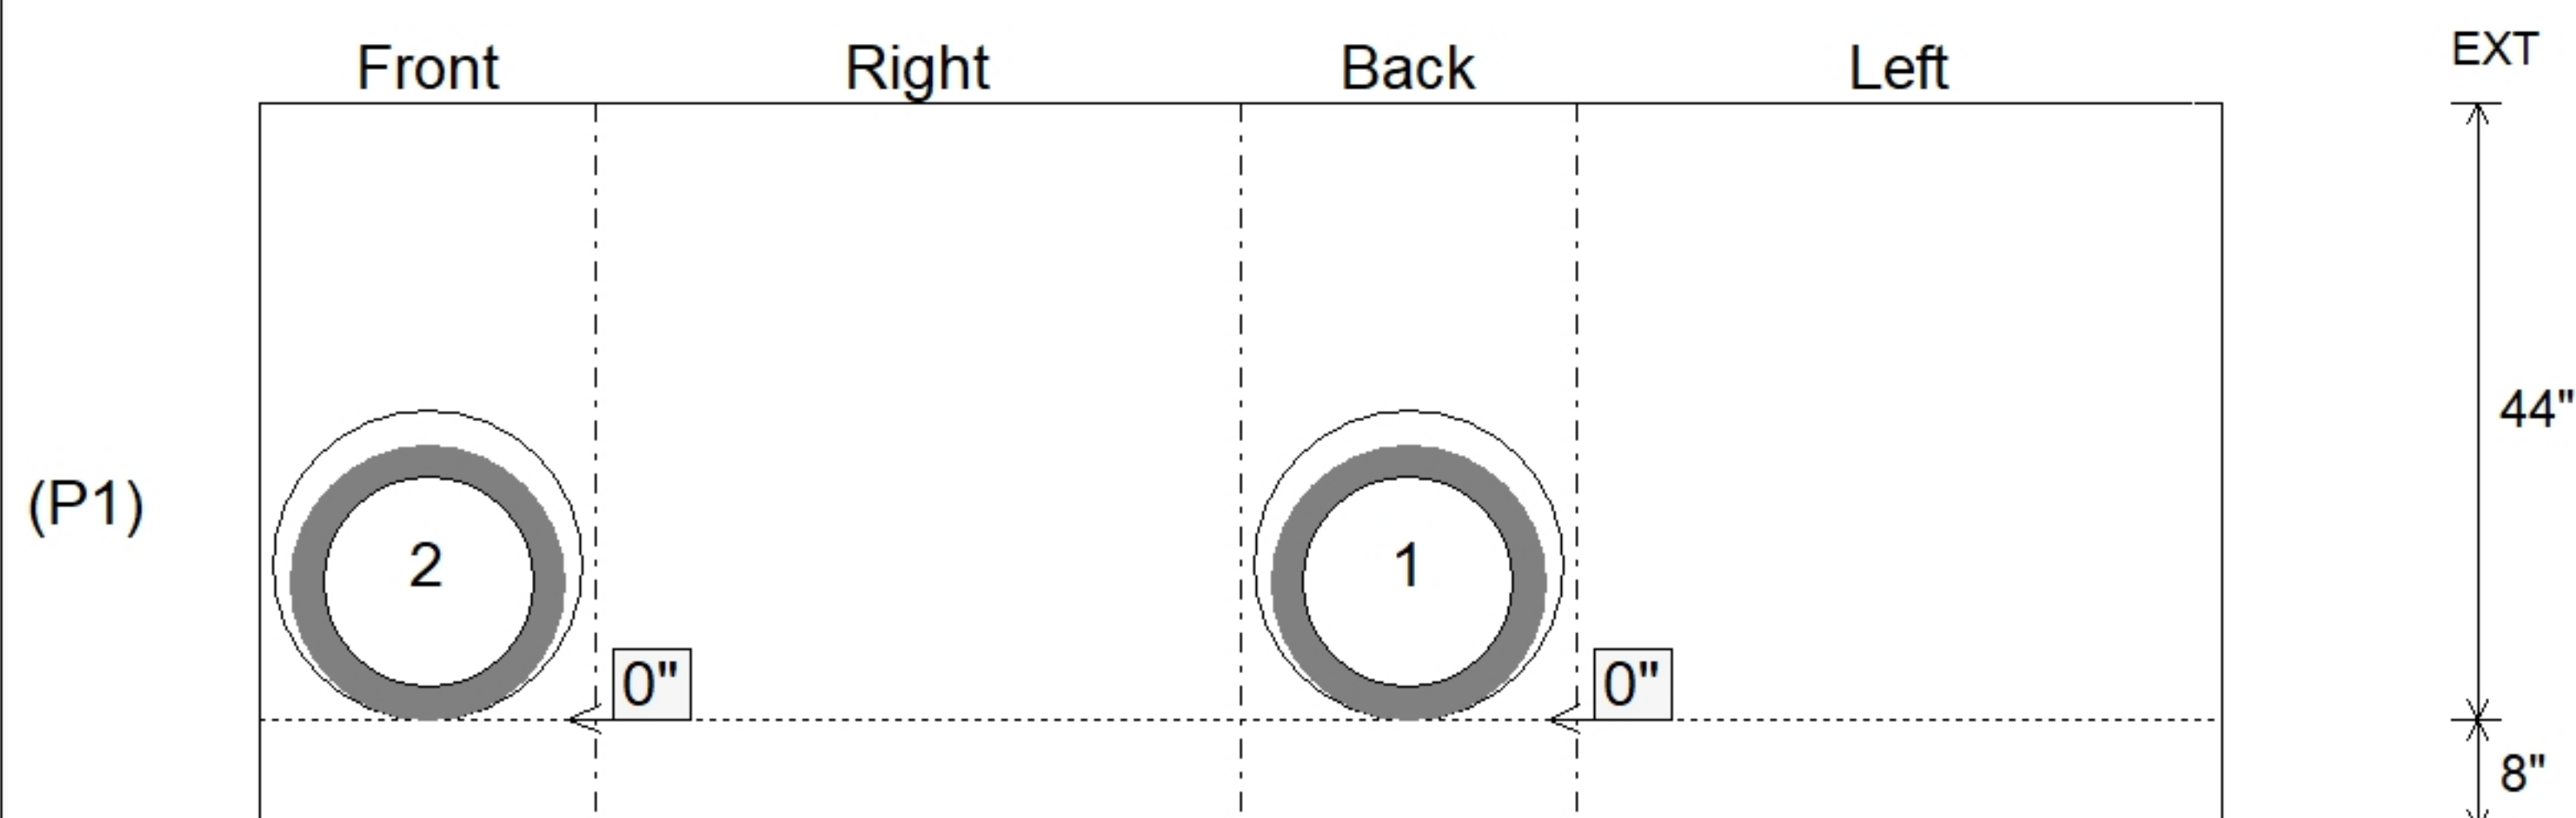

SUBMITTAL
APPROVED BY: