



Floor (Bot): 845.136'
Overall Height: 5.167'
Slack: 1.53"


Structure Total: 5258 lb

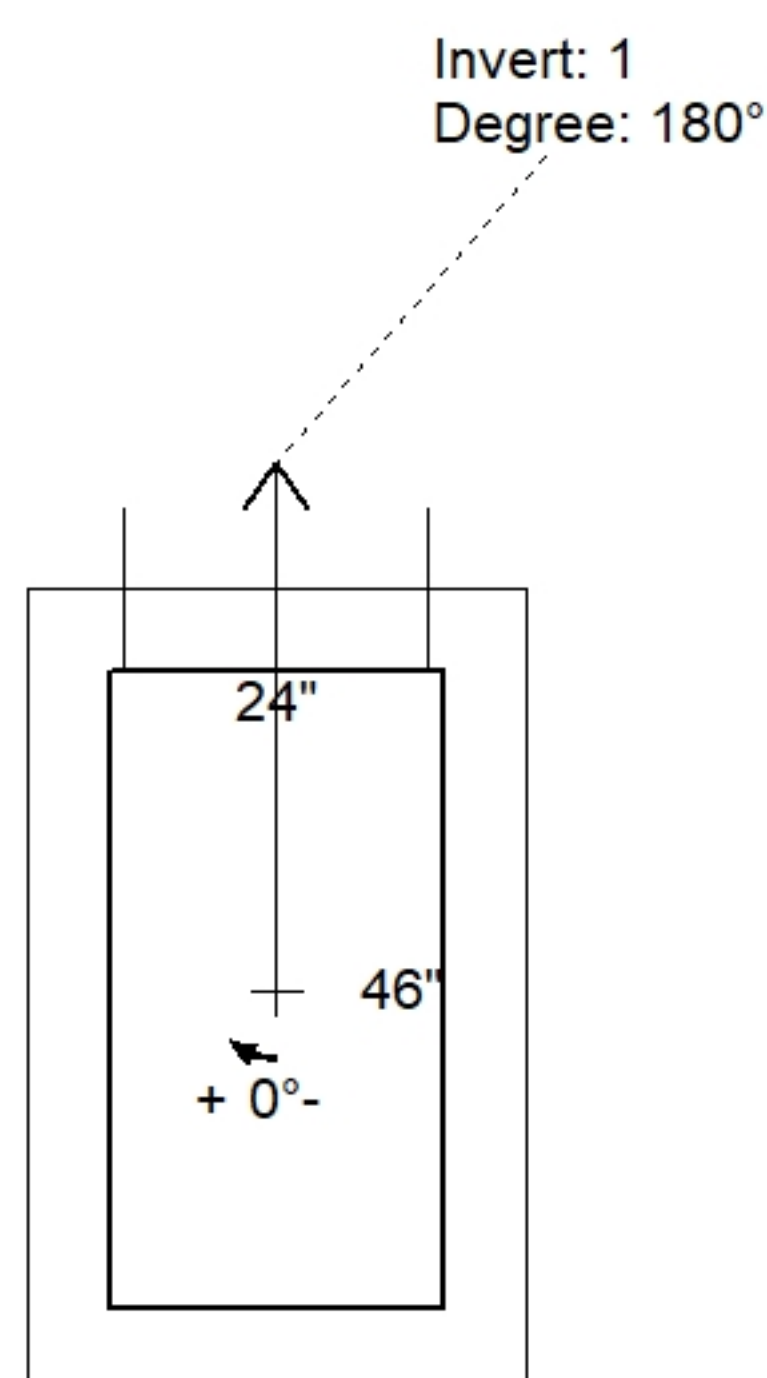

Position	Elev	Angle	Pipe	Pipe OD	Hole	Connector	Up ()	Ref
Rim	850.43'							
Reducer								
Invert 1	845.99'	180°	15" RCP B WALL	19.5"	22"	Hole 22	0"	P1
Invert 2								
Invert 3								
Invert 4								
Invert 5								
Invert 6								
Invert 7								
Invert 8								

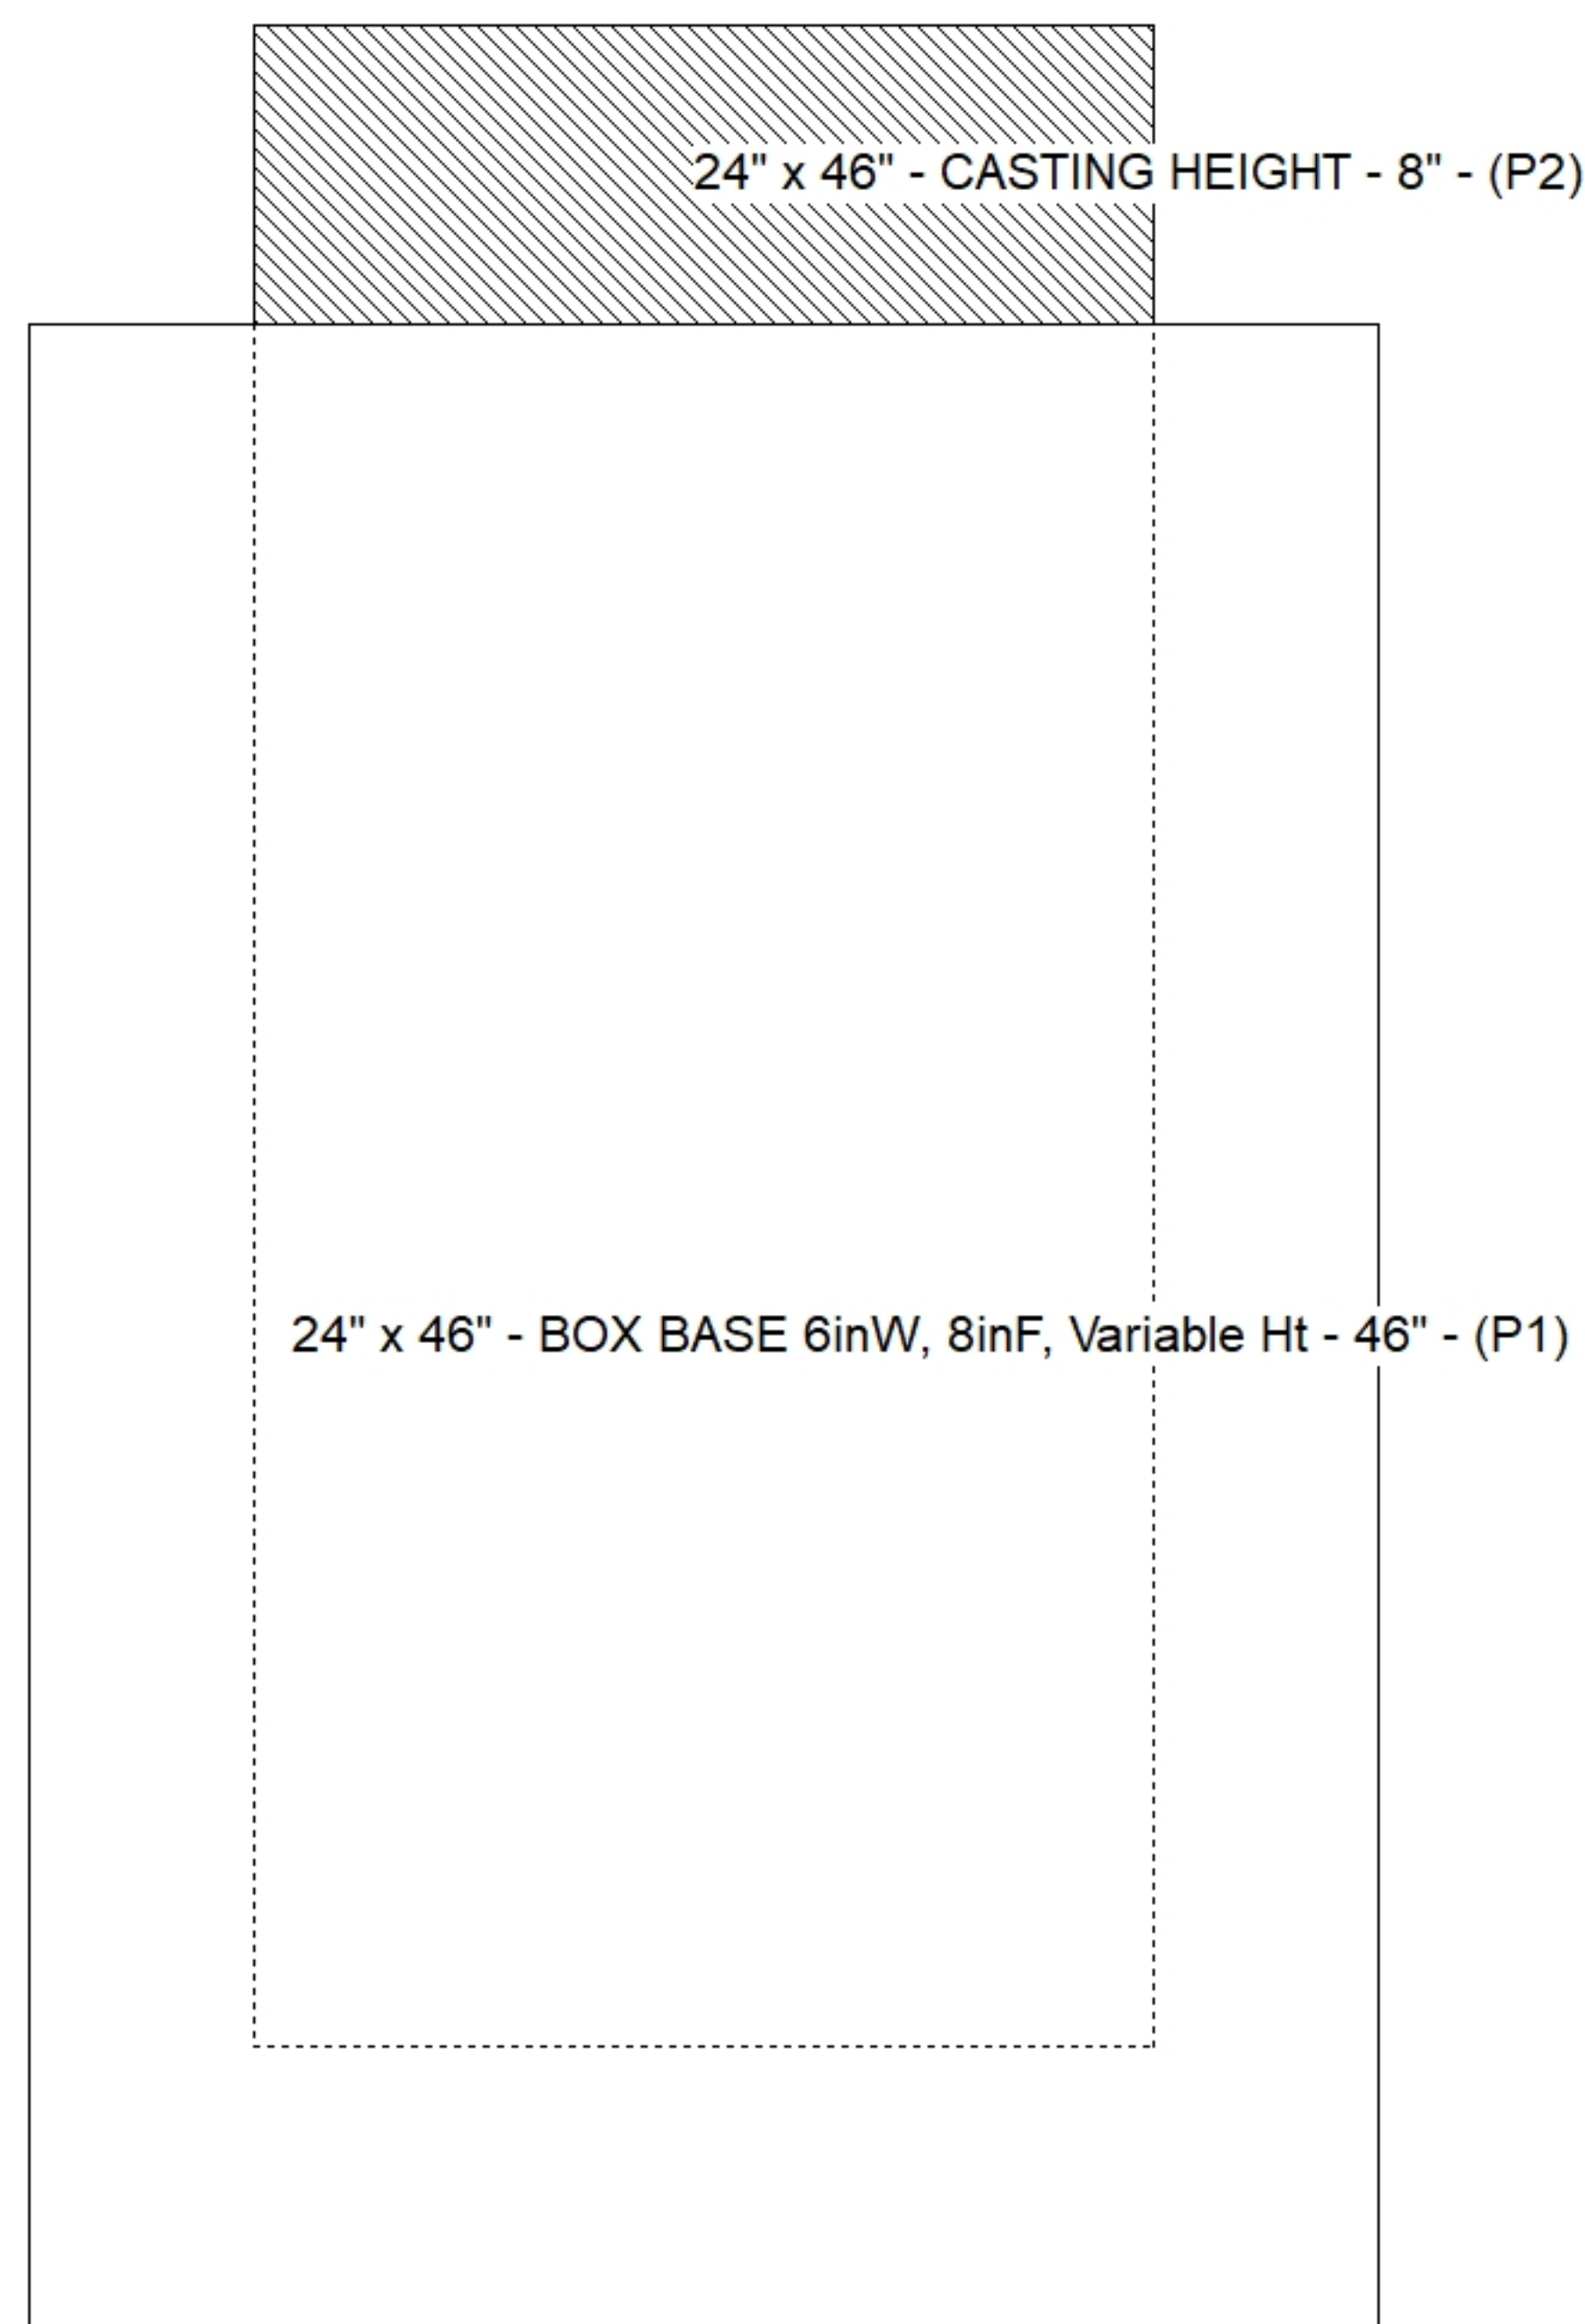

(P1)

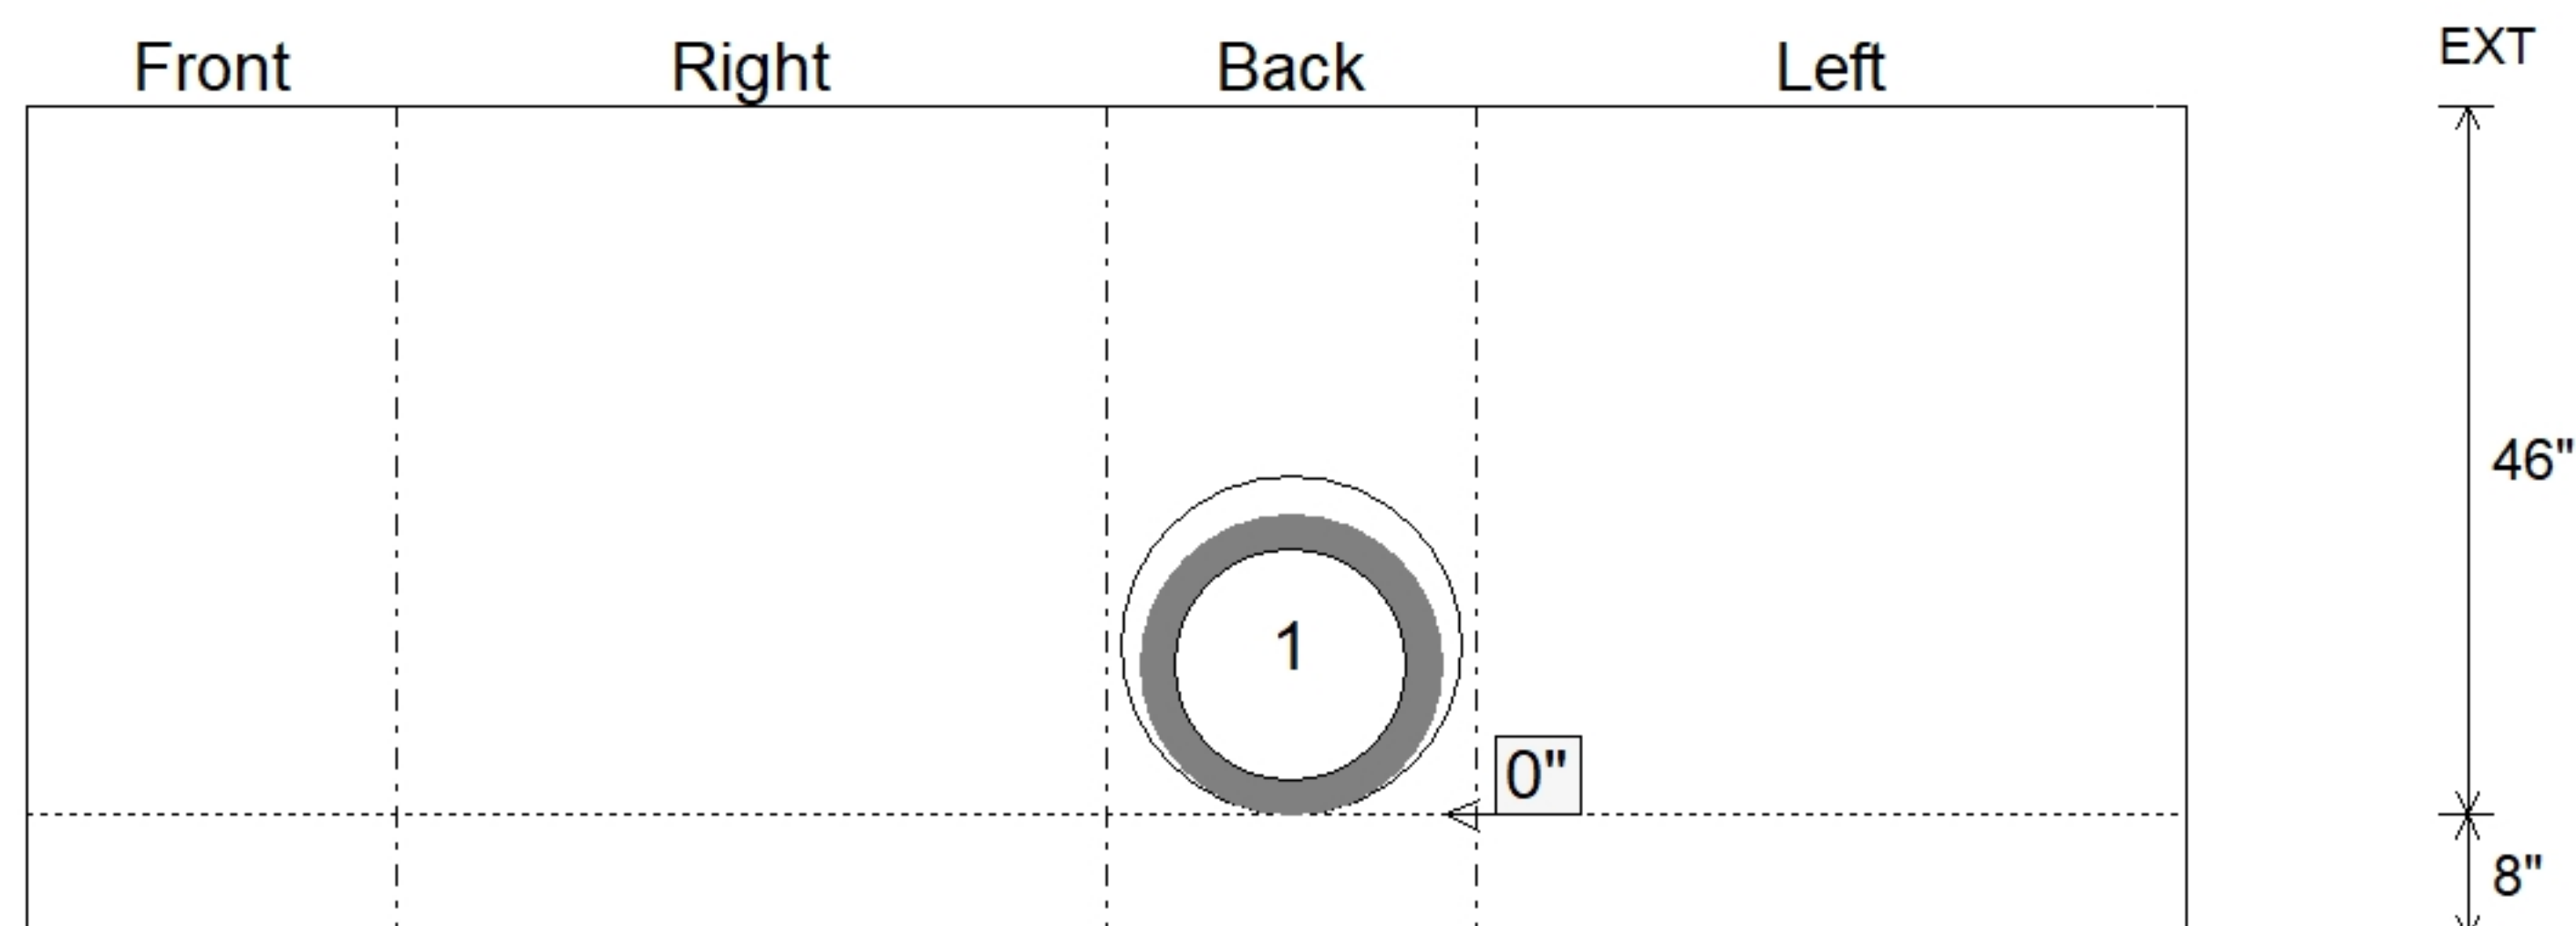

SUBMITTAL
APPROVED BY: