
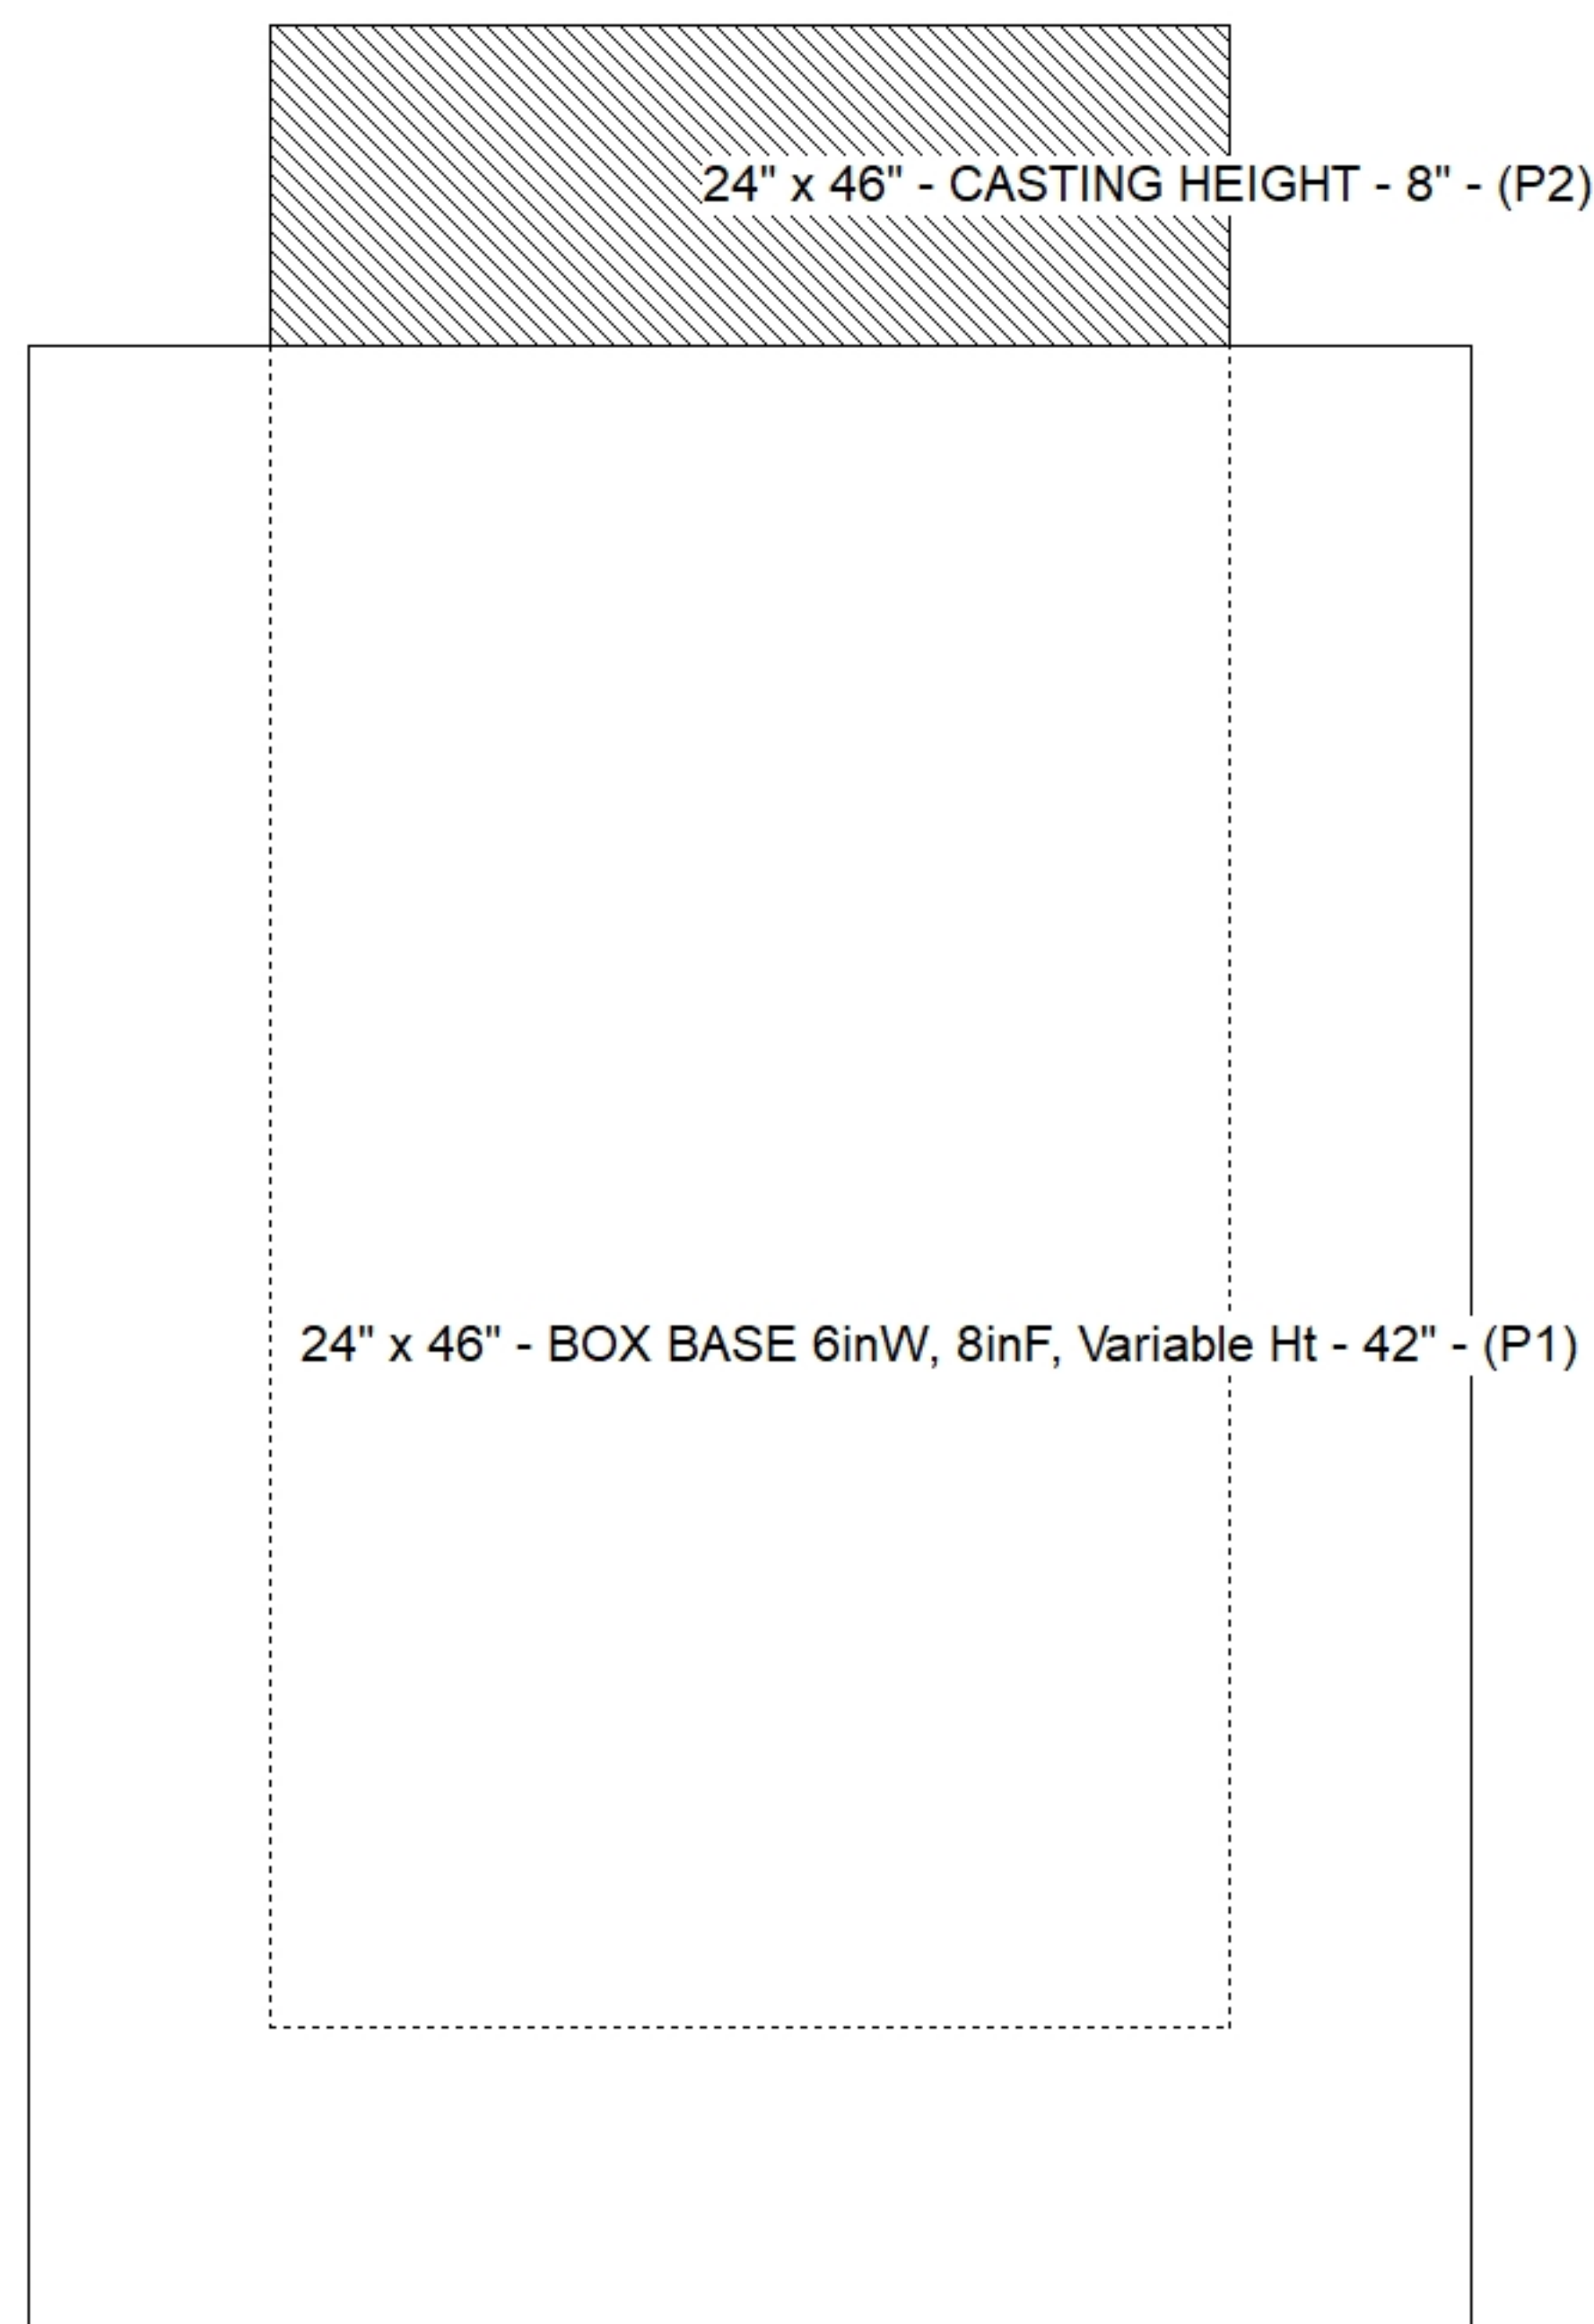



Floor (Bot): 842.446'
Overall Height: 4.833'
Slack: 2.29"

Structure Total: 4737 lb

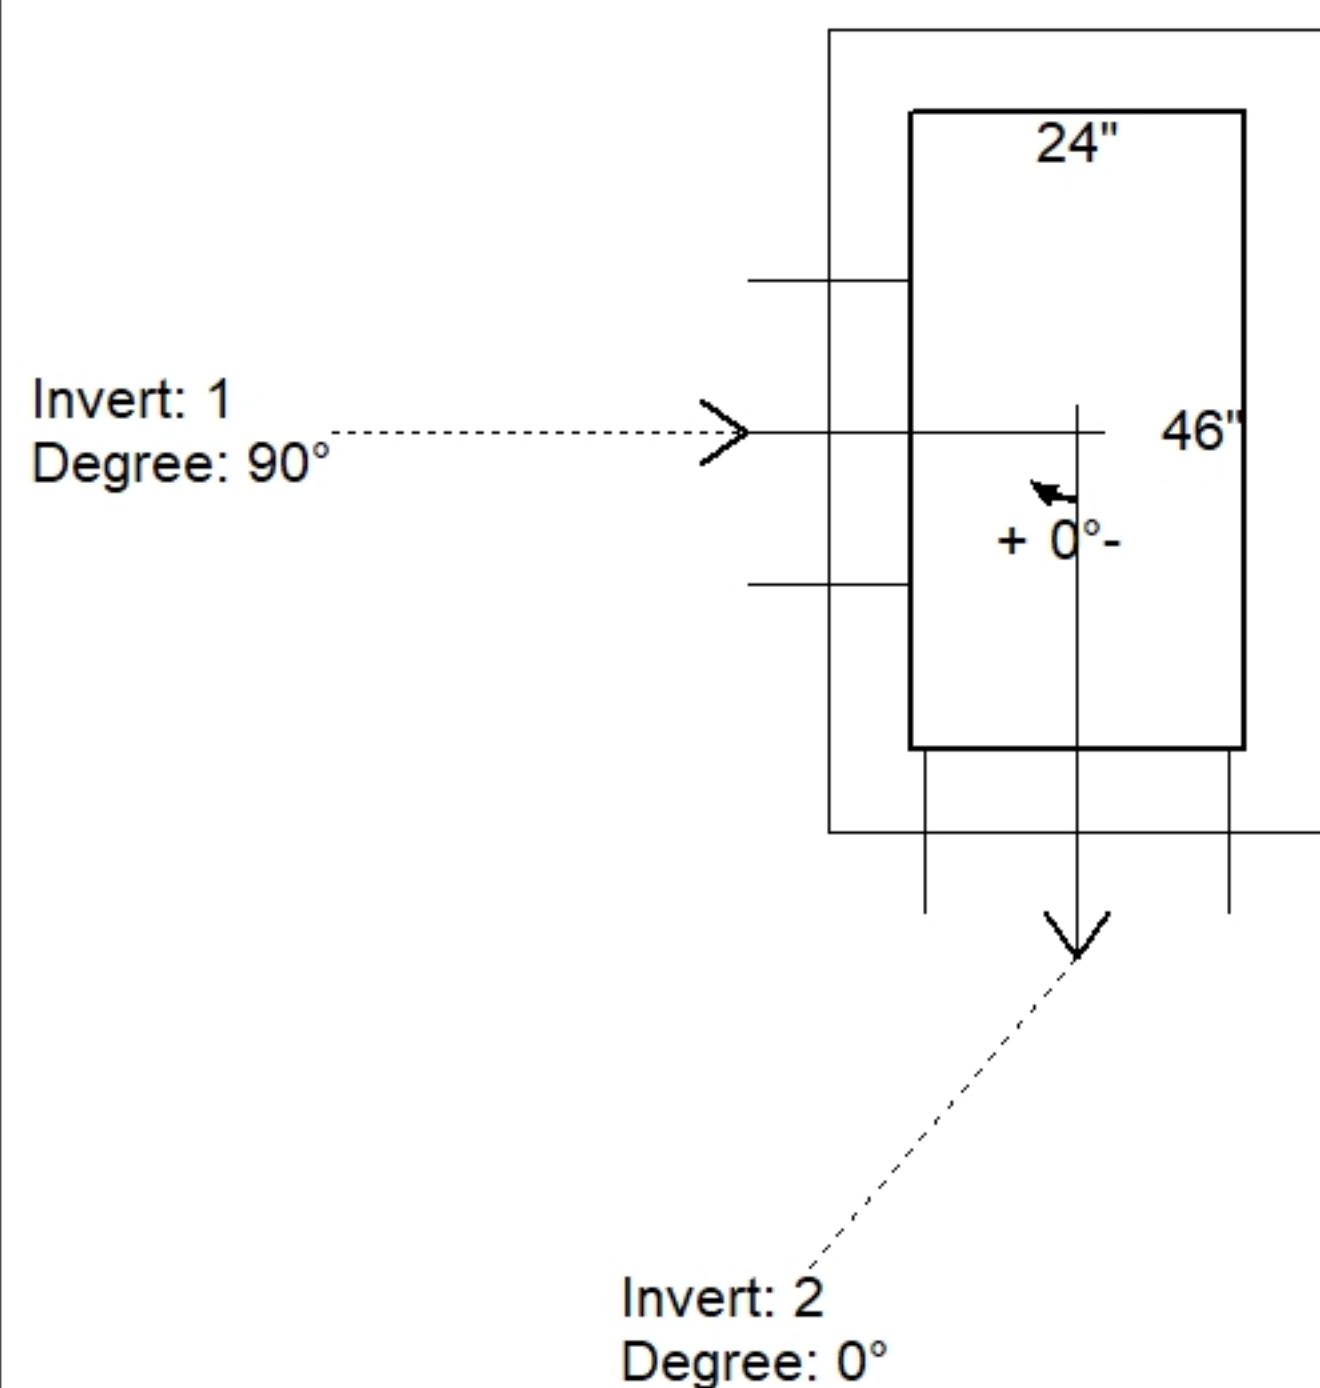

Position	Elev	Angle	Pipe	Pipe OD	Hole	Connector	Up (')	Ref
Rim	847.47'							
Reducer								
Invert 1	843.4'	90°	15" RCP B WALL	19.5"	22"	Hole 22	1.2"	P1
Invert 2	843.3'	0°	15" RCP B WALL	19.5"	22"	Hole 22	0"	P1
Invert 3								
Invert 4								
Invert 5								
Invert 6								
Invert 7								
Invert 8								

Default - Interior Dimensions

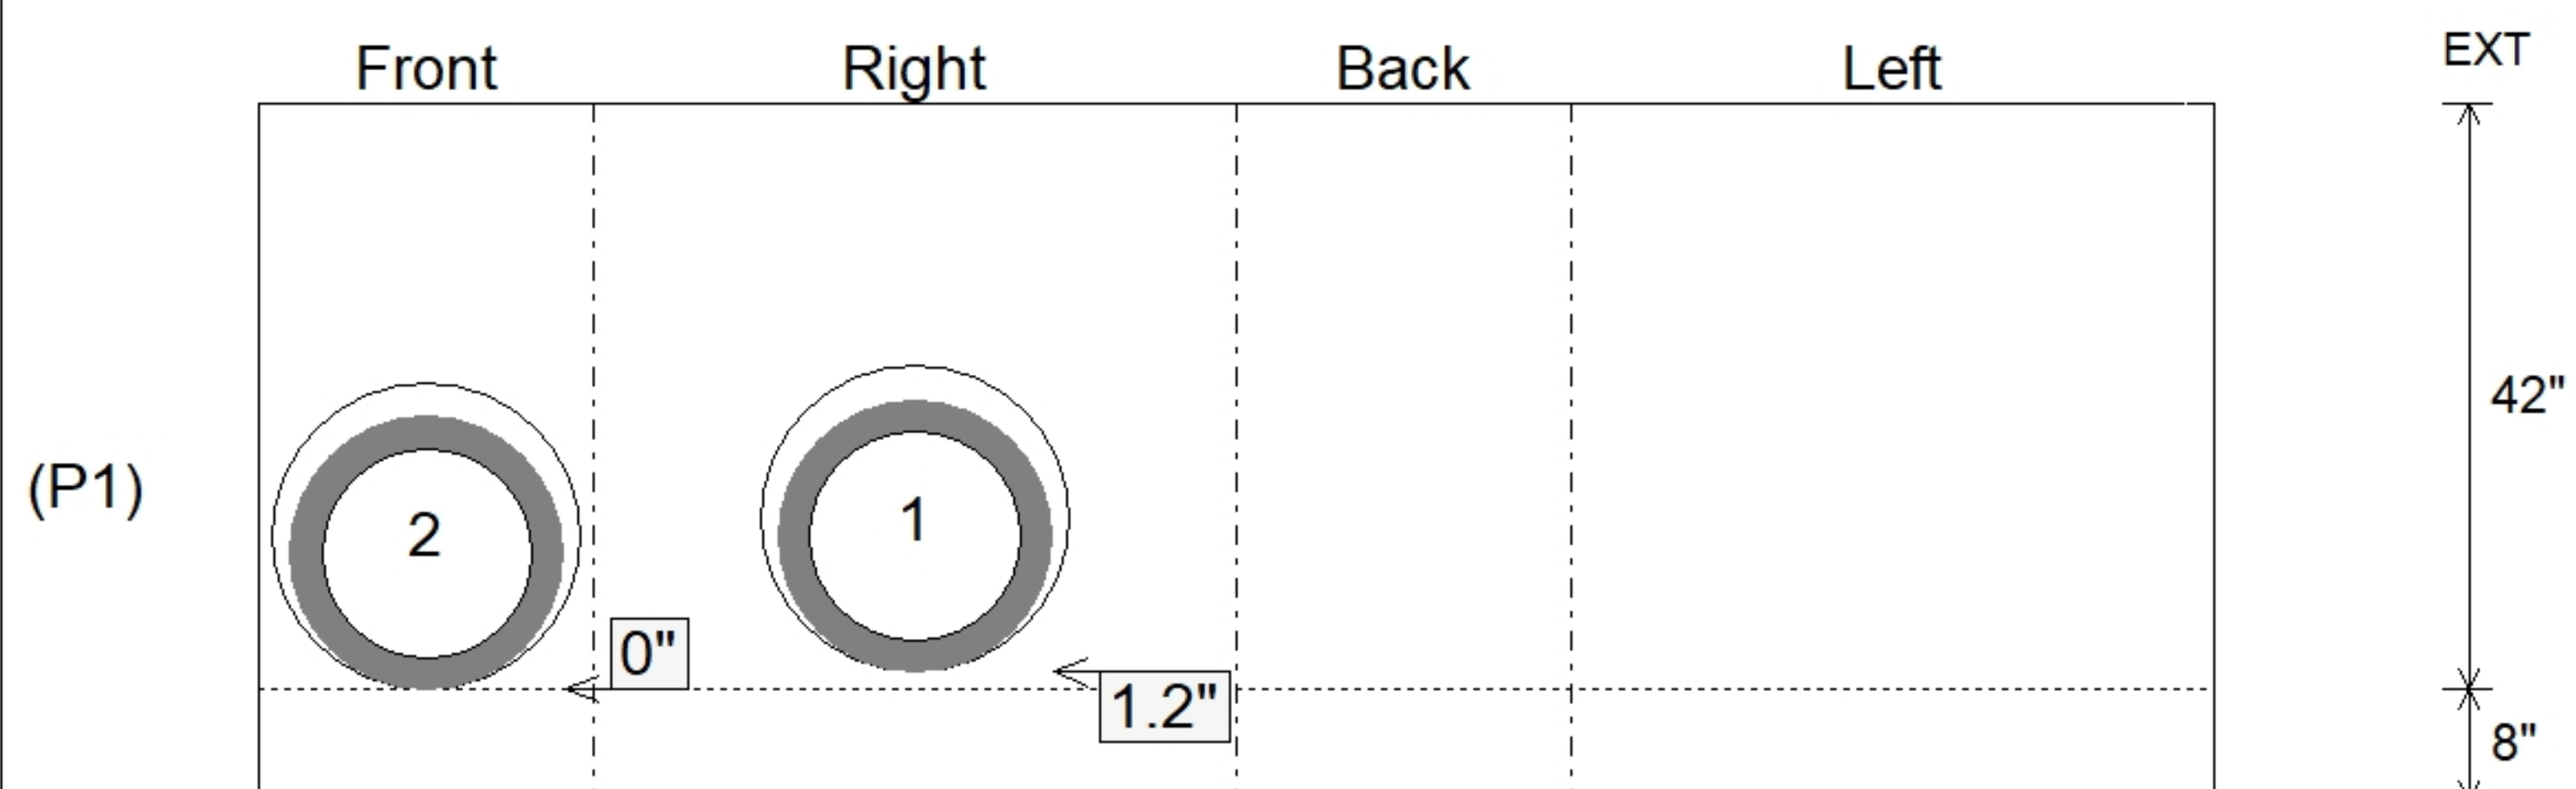

SUBMITTAL
APPROVED BY: