

Contractor: William & Charles Construction, LLC

Plant: 100



Size: 30" x 30"

Rim to Invert: 4.4'

Floor Height: 8"


Slack: 1.3"

REINFORCING PER ASTM A615 (GRADE 60).
- WALLS (As .31) #5 BARS AT 12" C.C.E.W.
- FLOOR (As .31) #5 BARS AT 12" C.C.E.W.

P2) 34" x 34" - RECESS/GRATE SEAT - 1"
P1) 30" x 30" - BOX BASE 6inW, 8inF, Variable Ht - 54"
1) HOE R-4215-C INDOT Type 7 Convex Grate
1) 30" x 30" - Conseal CS-102 1.00"
1) Hole - 26



0 lb
4832 lb
250 lb
0 lb
0 lb

Structure Total: 5082 lb

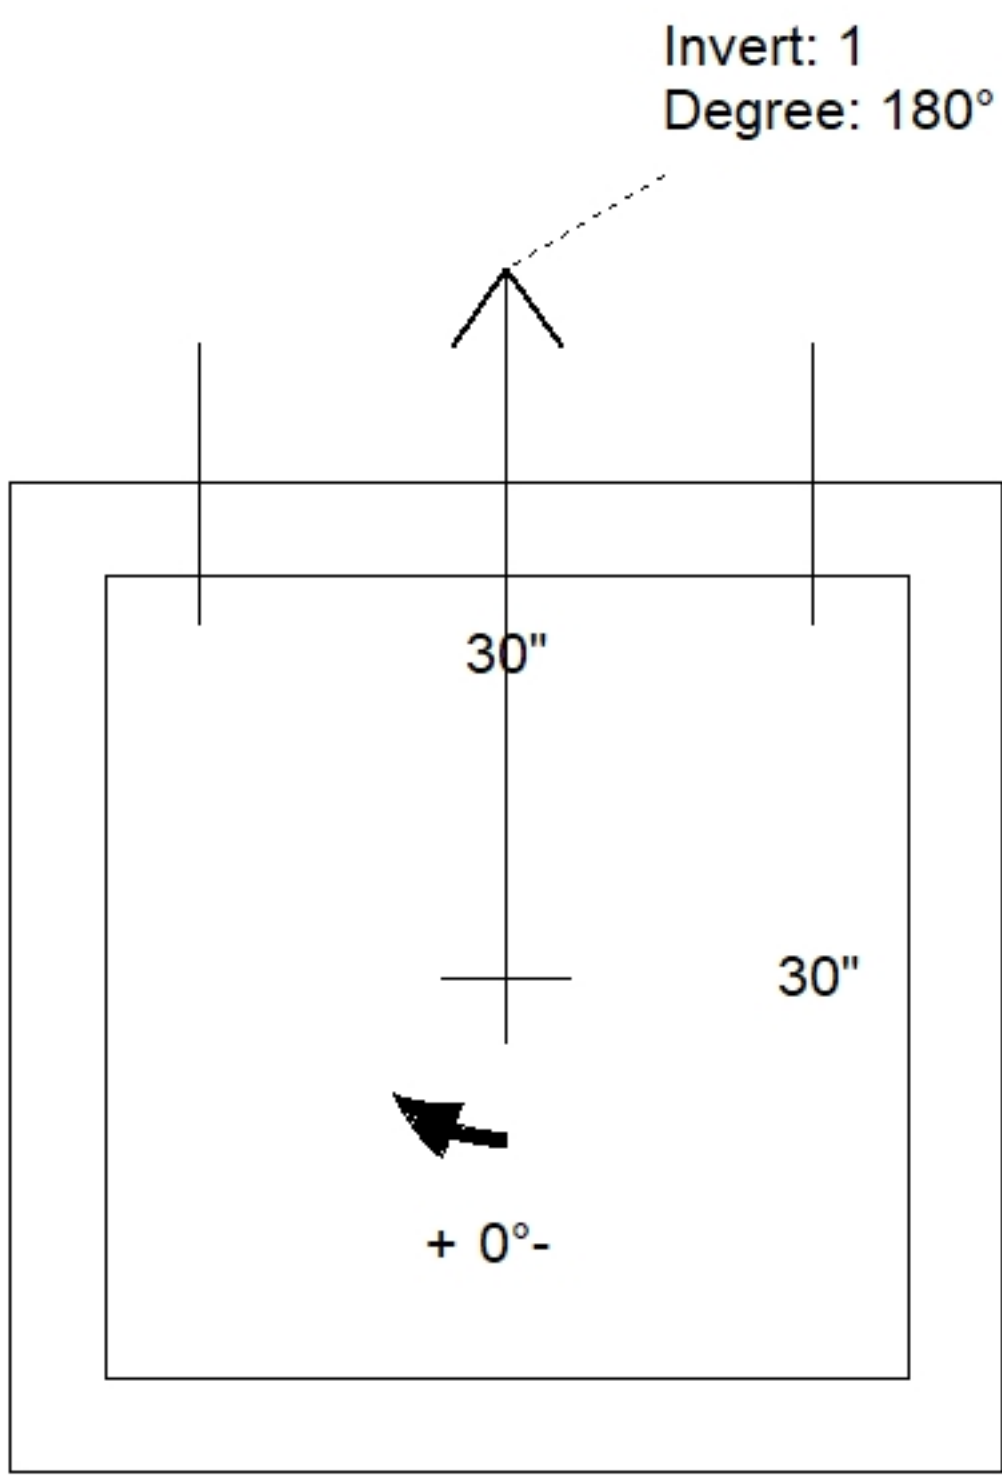

Position	Elev	Angle	Pipe	Pipe OD	Hole	Connector	Up ()	Ref
Rim	578.55'							
Reducer								
Invert 1	574.15'	180°	18" RCP B WALL	23"	26"	Hole 26	0"	P1
Invert 2								
Invert 3								
Invert 4								
Invert 5								
Invert 6								
Invert 7								
Invert 8								

Default - Interior Dimensions

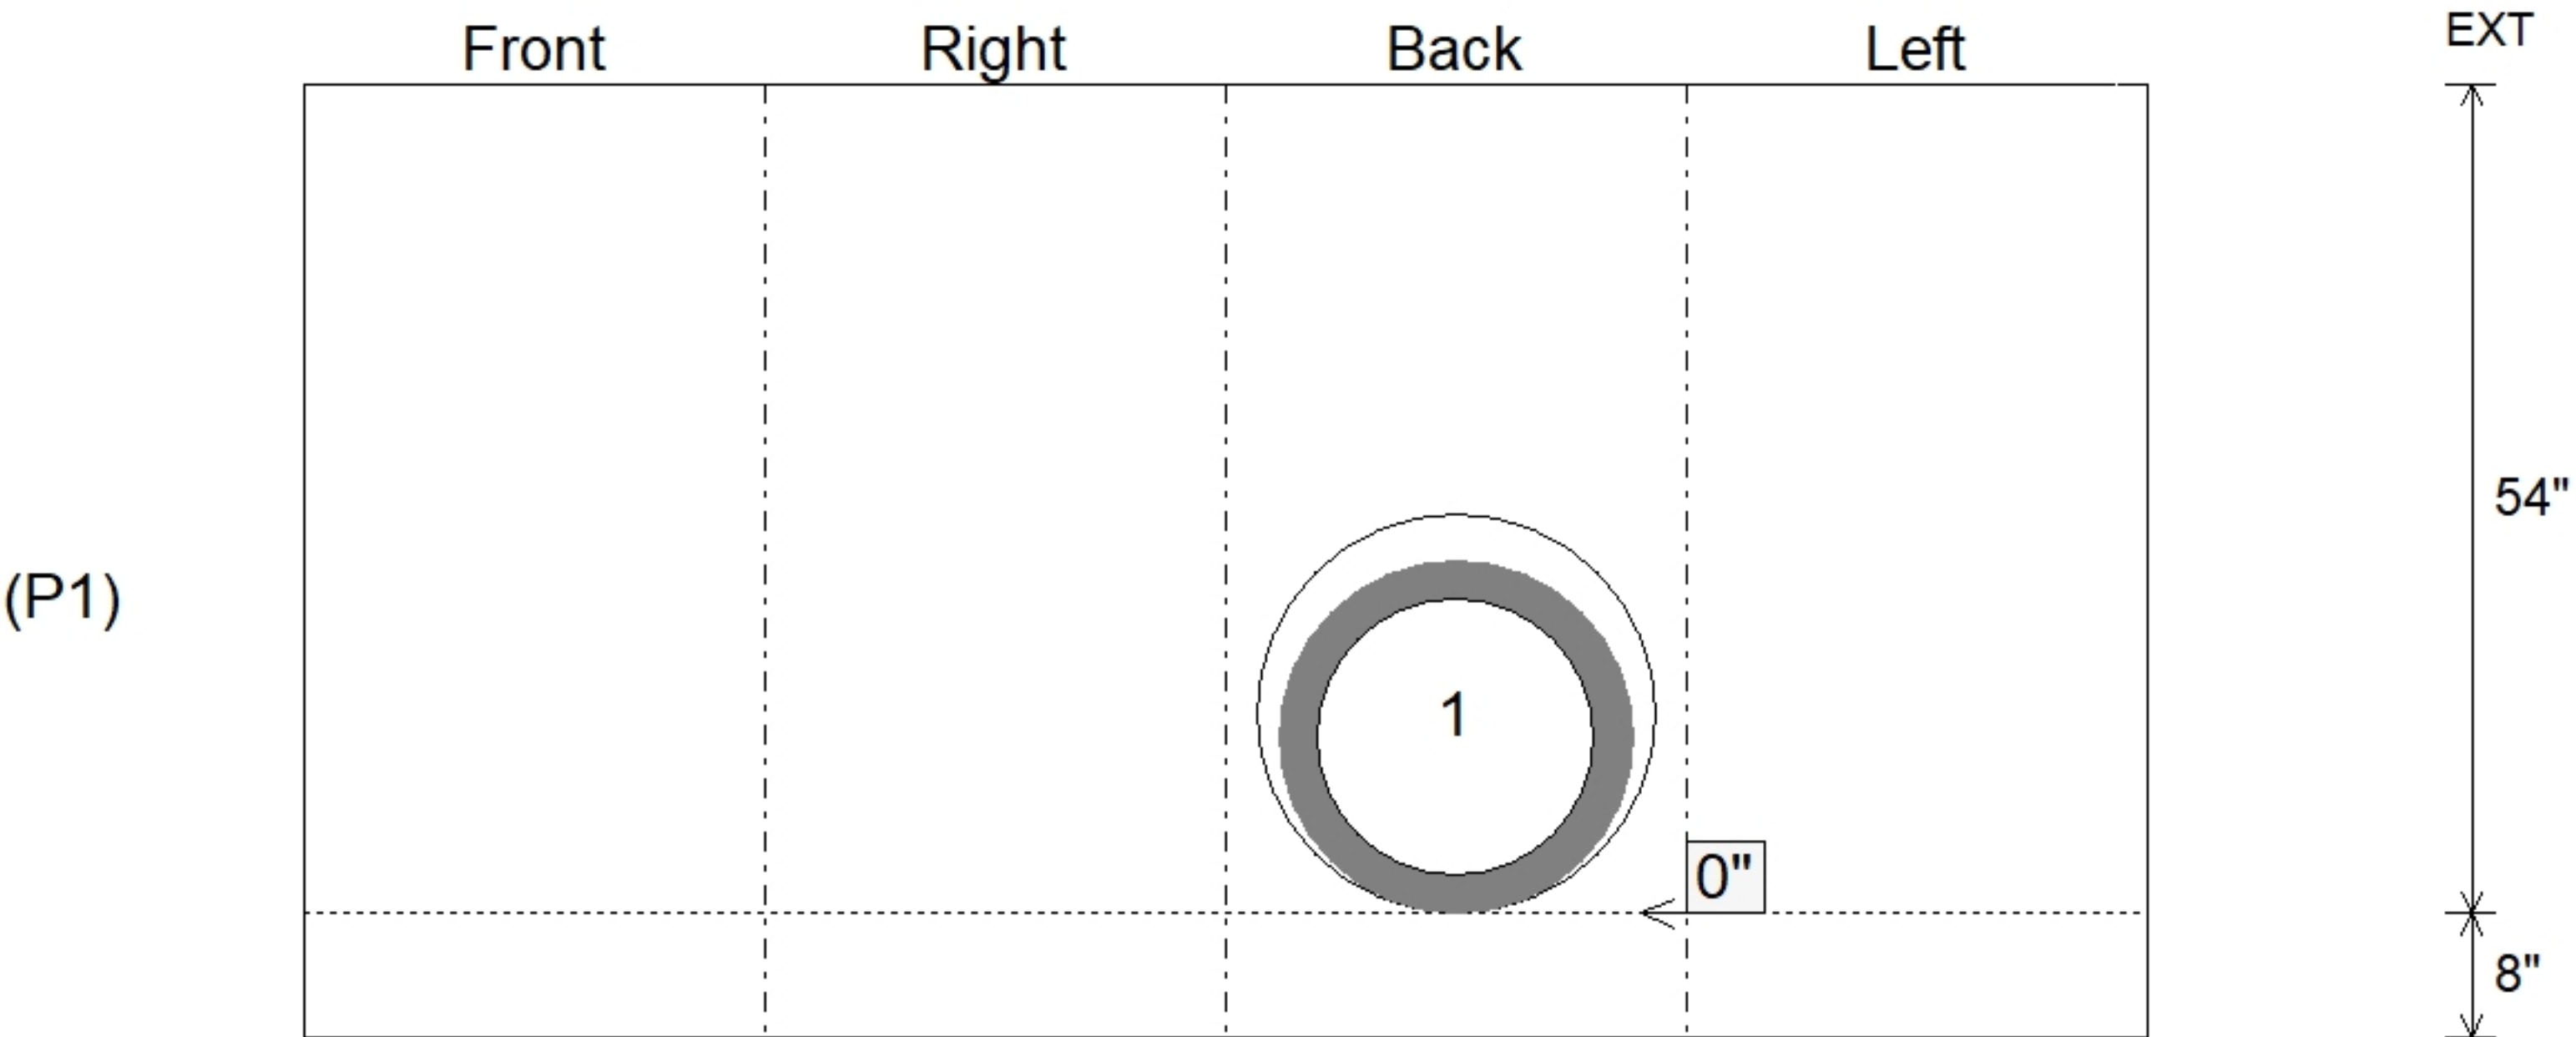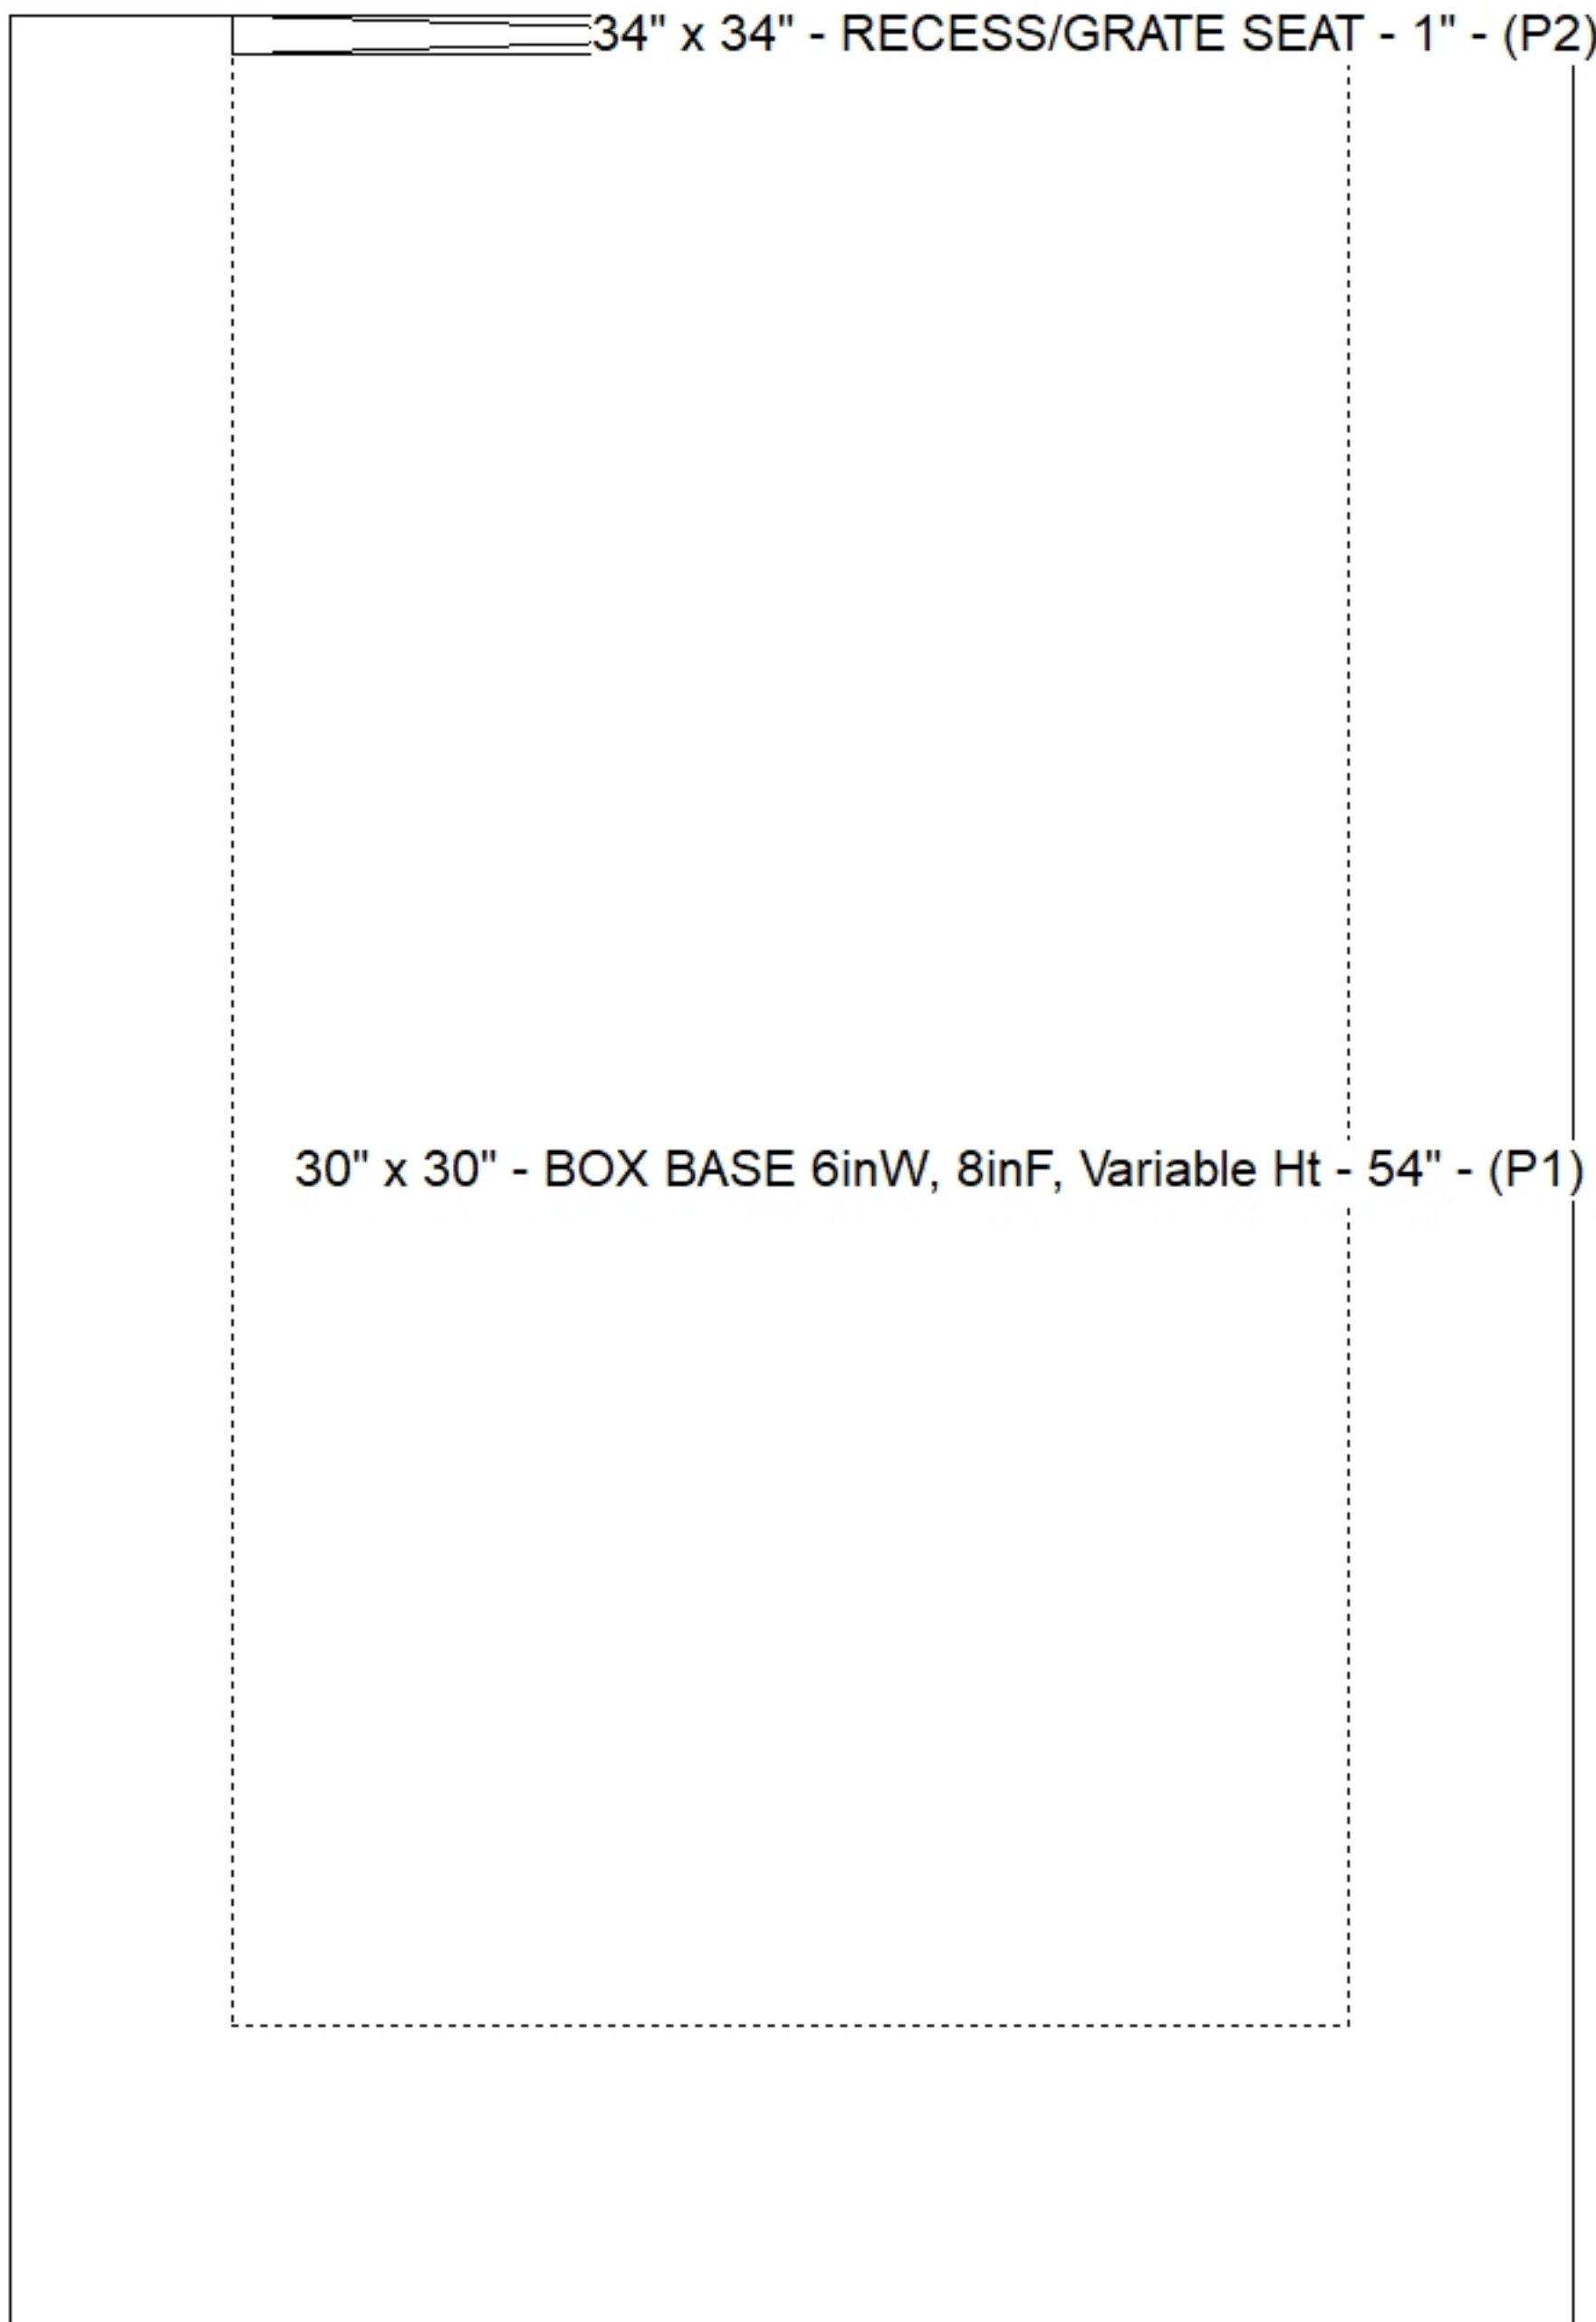

Submittal Drawing
9/24/2026 1:01:14 PM

SUBMITTAL
APPROVED BY: