

Contractor: William & Charles Construction, LLC

Plant: 100




Slack: 1.3"

- FLOOR (As .31) #5 BARS AT 12" C.C.E.W.

2) Hole - 26


0 lb

Structure Total: 4815 lb

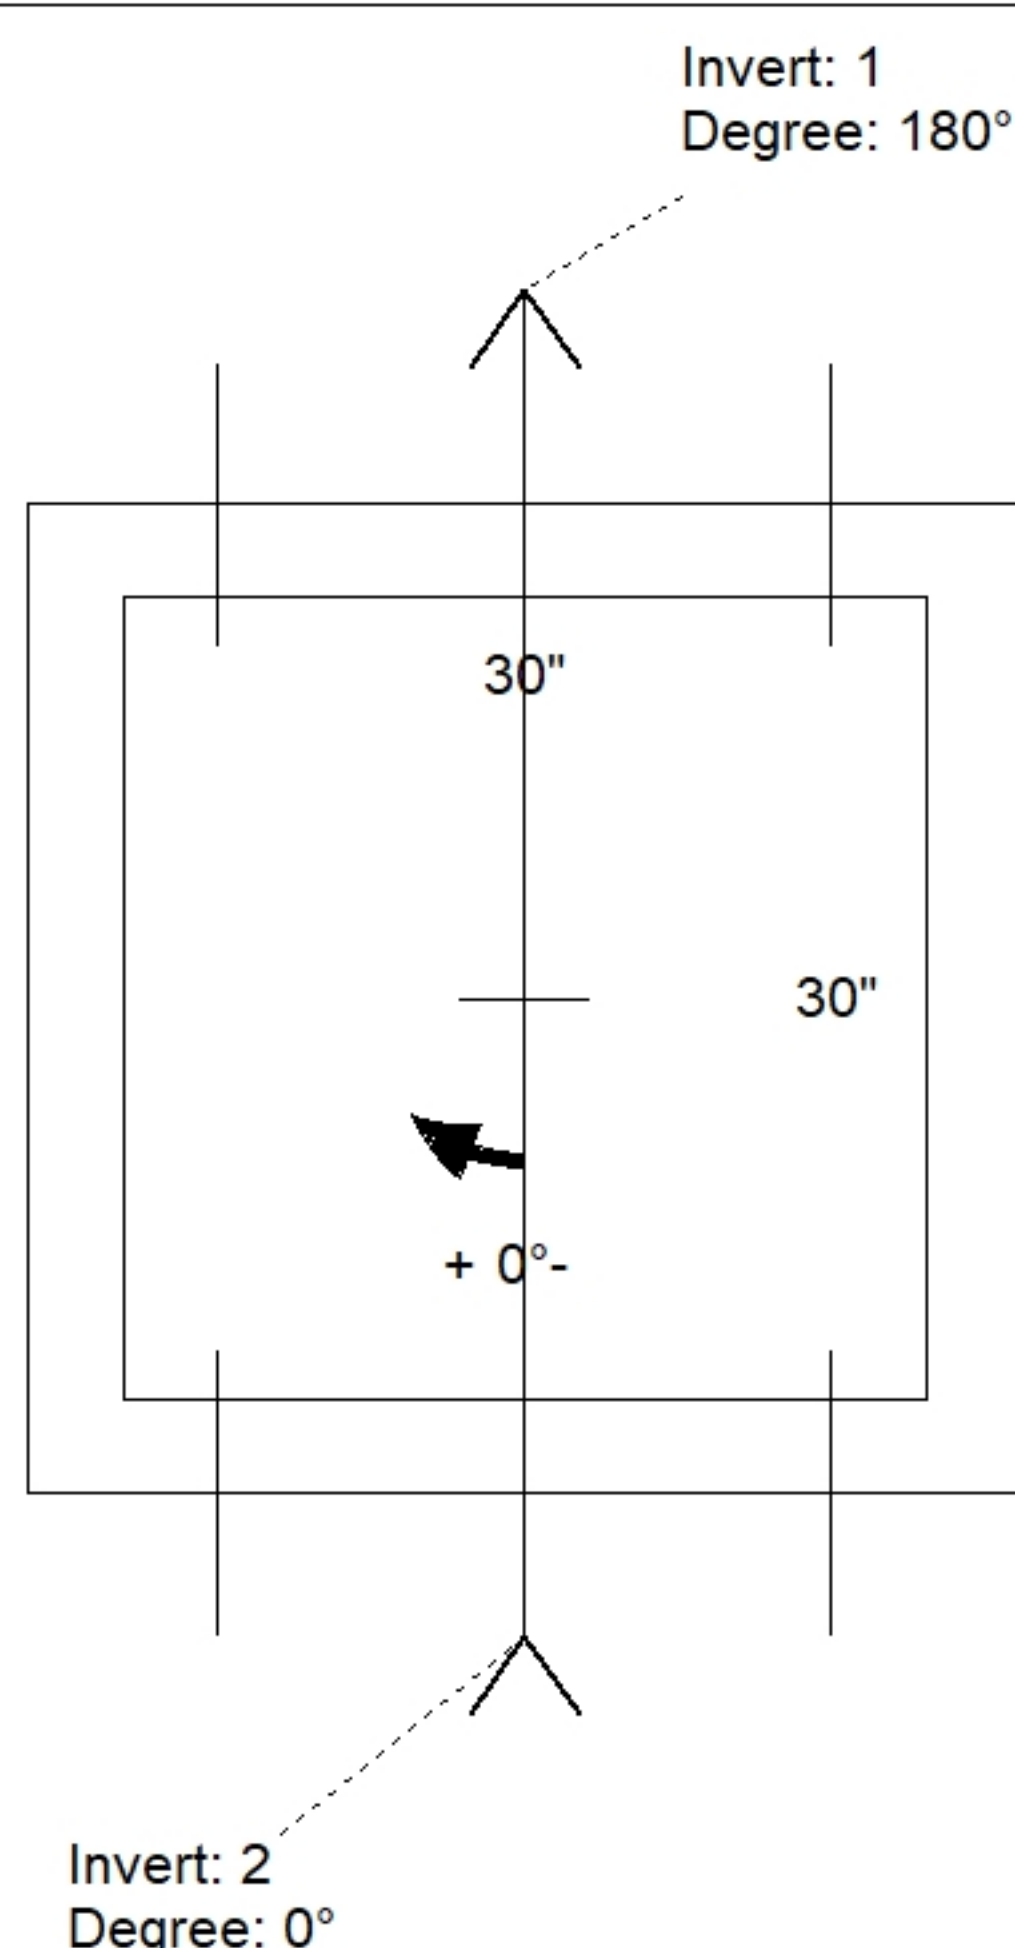

Position	Elev	Angle	Pipe	Pipe OD	Hole	Connector	Up (↓)	Ref
Rim	577.5'							
Reducer								
Invert 1	573.1'	180°	18" RCP B WALL	23"	26"	Hole 26	0"	P1
Invert 2	573.1'	0°	18" RCP B WALL	23"	26"	Hole 26	0"	P1
Invert 3								
Invert 4								
Invert 5								
Invert 6								
Invert 7								
Invert 8								

Default - Interior Dimensions

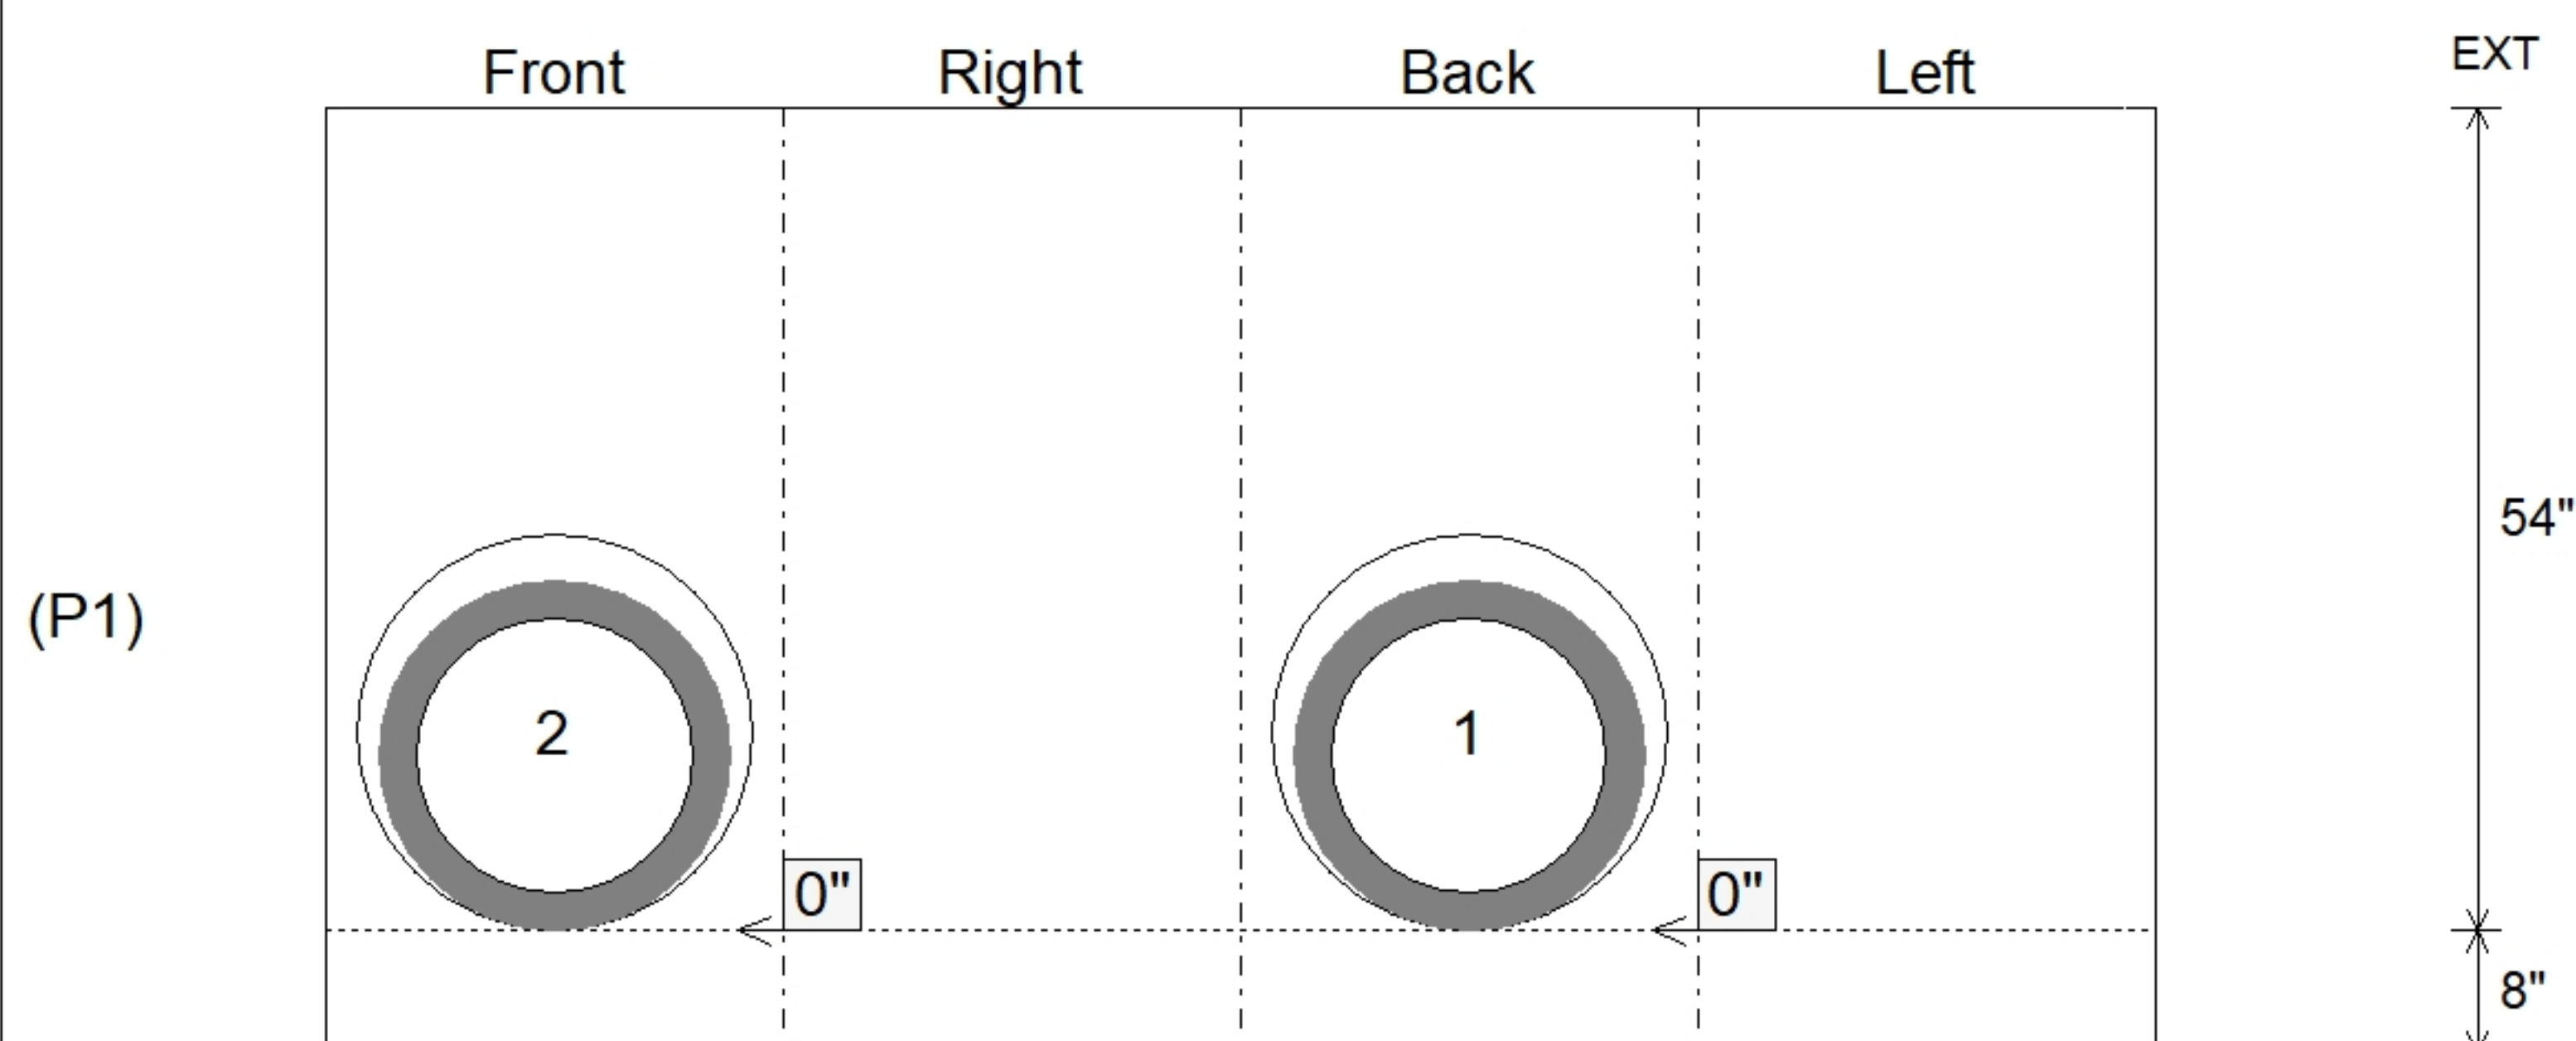

SUBMITTAL
APPROVED BY: