



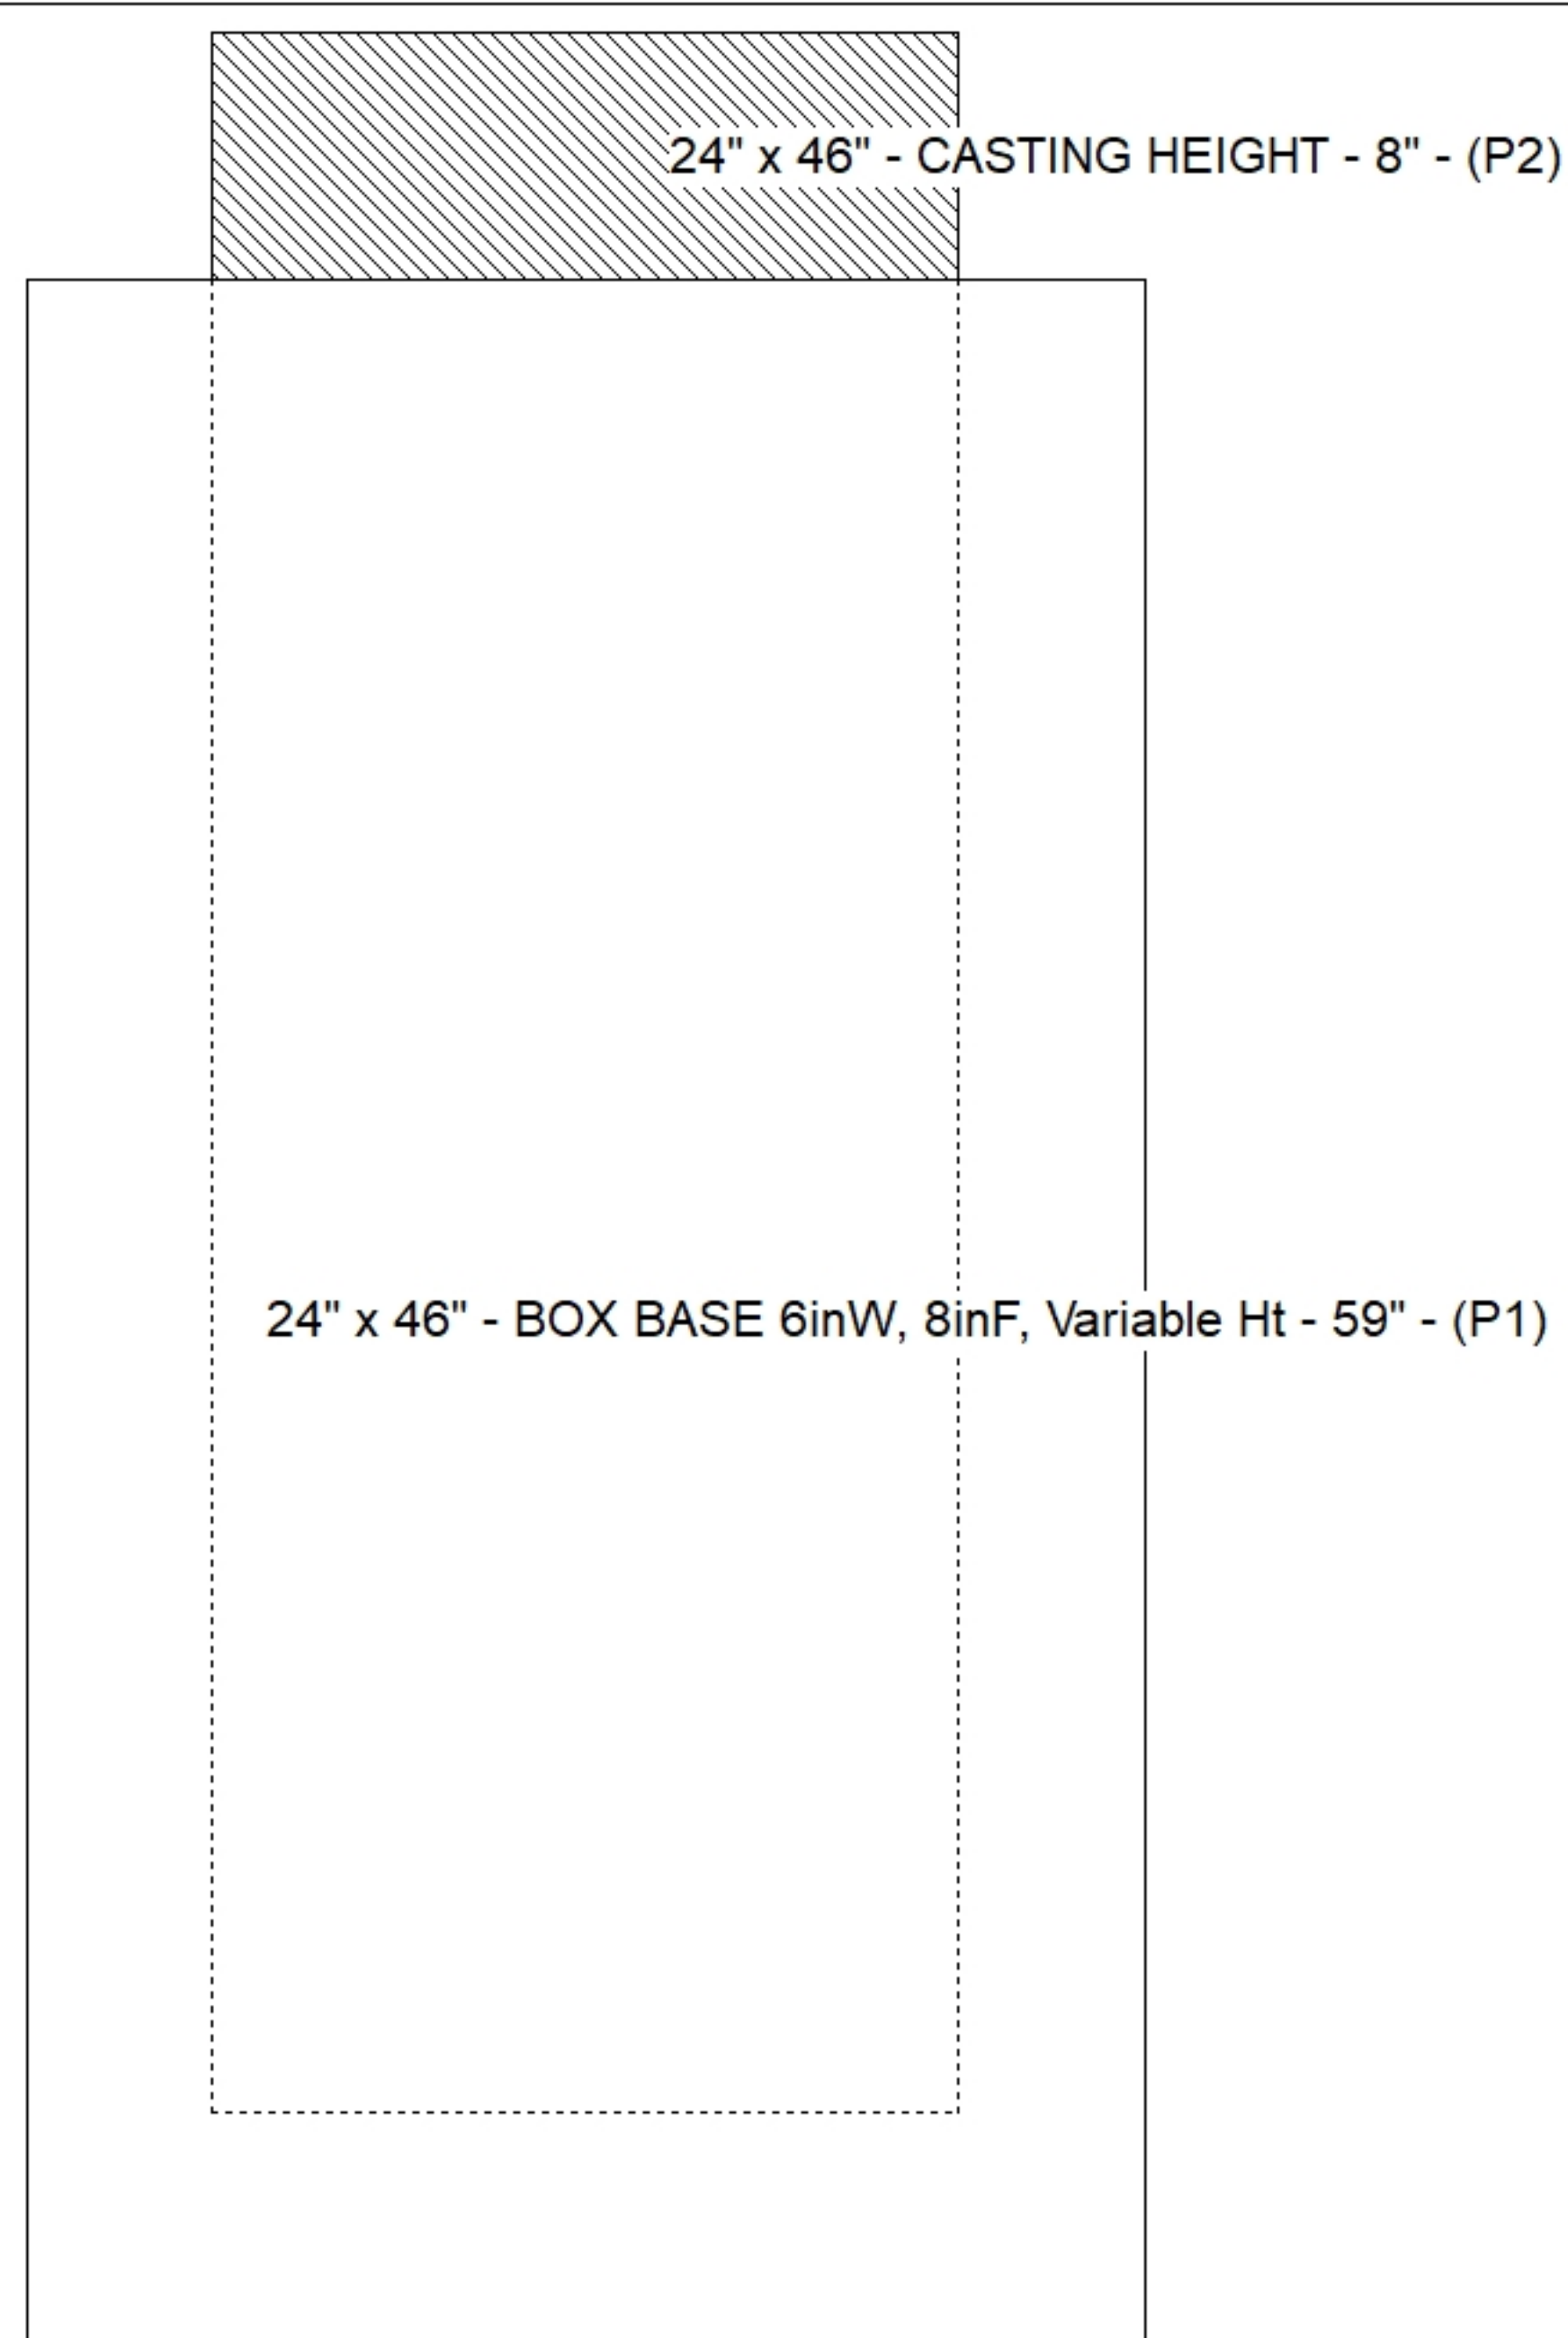


Floor (Bot): 570.655'
Overall Height: 6.25'
Slack: 1.62"

Structure Total: 6122 lb

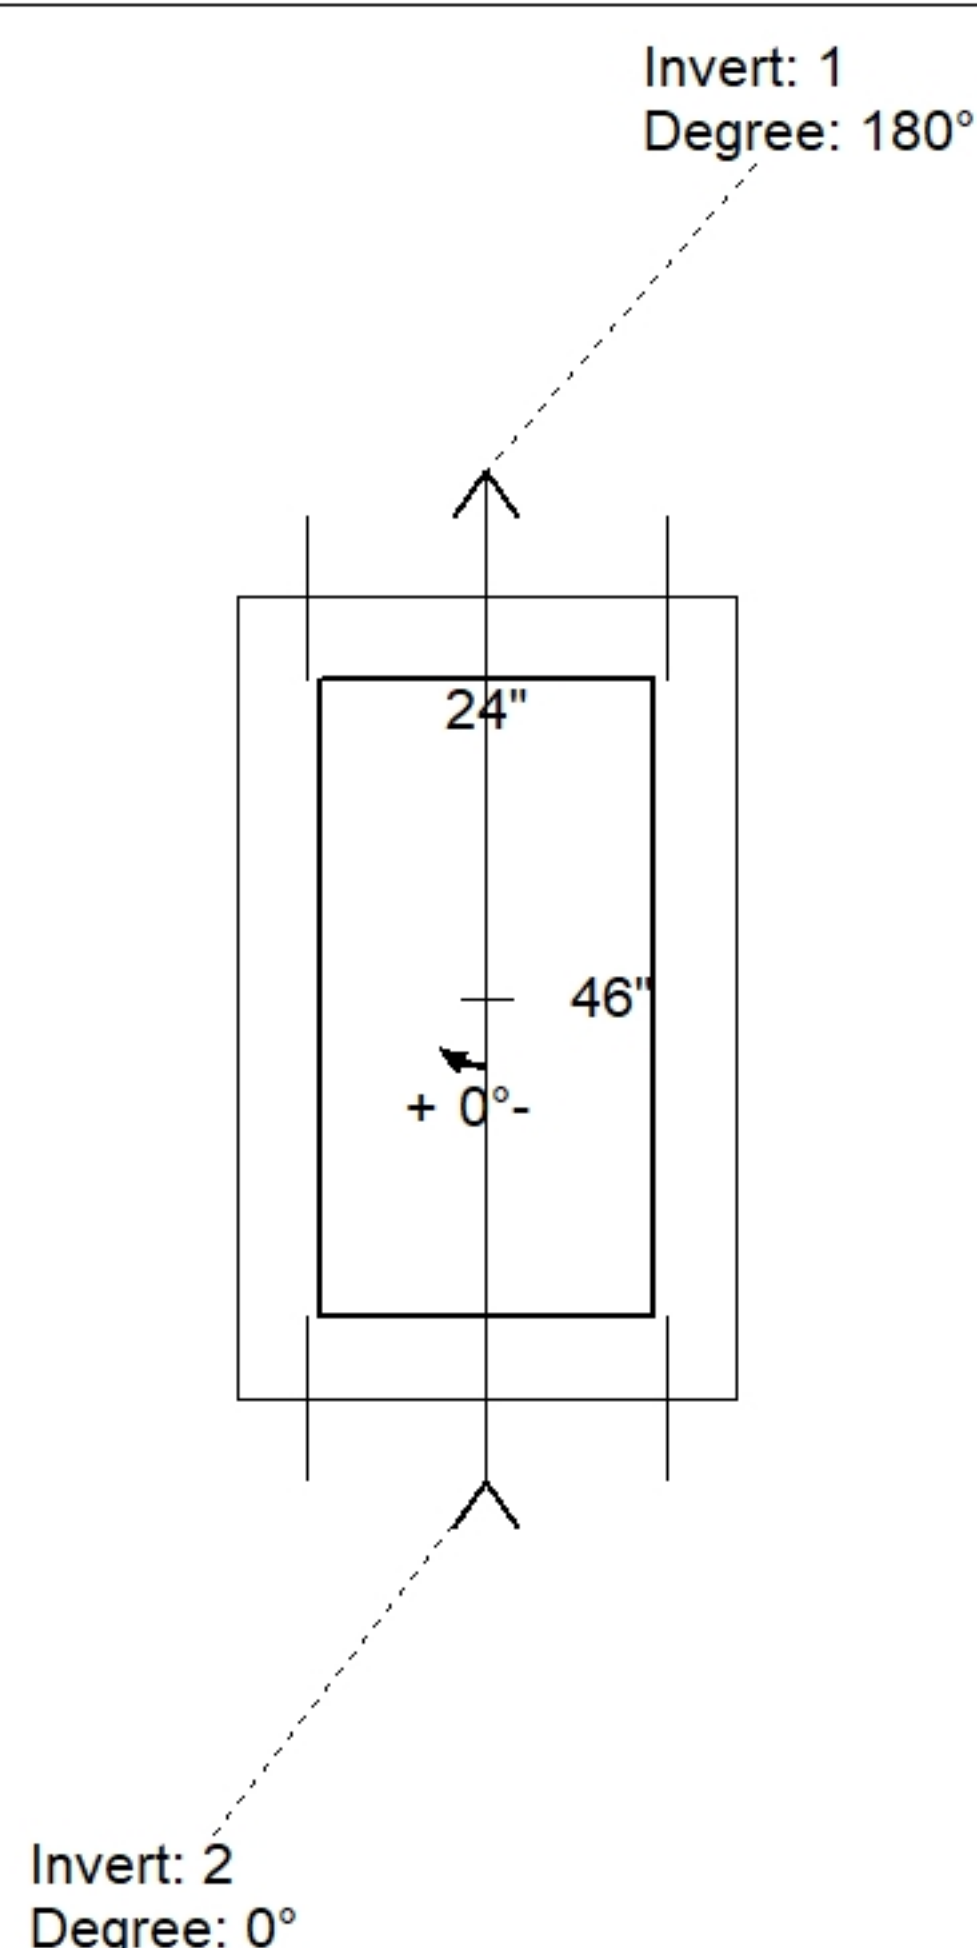

Position	Elev	Angle	Pipe	Pipe OD	Hole	Connector	Up (↓)	Ref
Rim	577.04'							
Reducer								
Invert 1	571.53'	180°	18" RCP B WALL	23"	26"	Hole 26	0"	P1
Invert 2	571.53'	0°	18" RCP B WALL	23"	26"	Hole 26	0"	P1
Invert 3								
Invert 4								
Invert 5								
Invert 6								
Invert 7								
Invert 8								

Default - Interior Dimensions

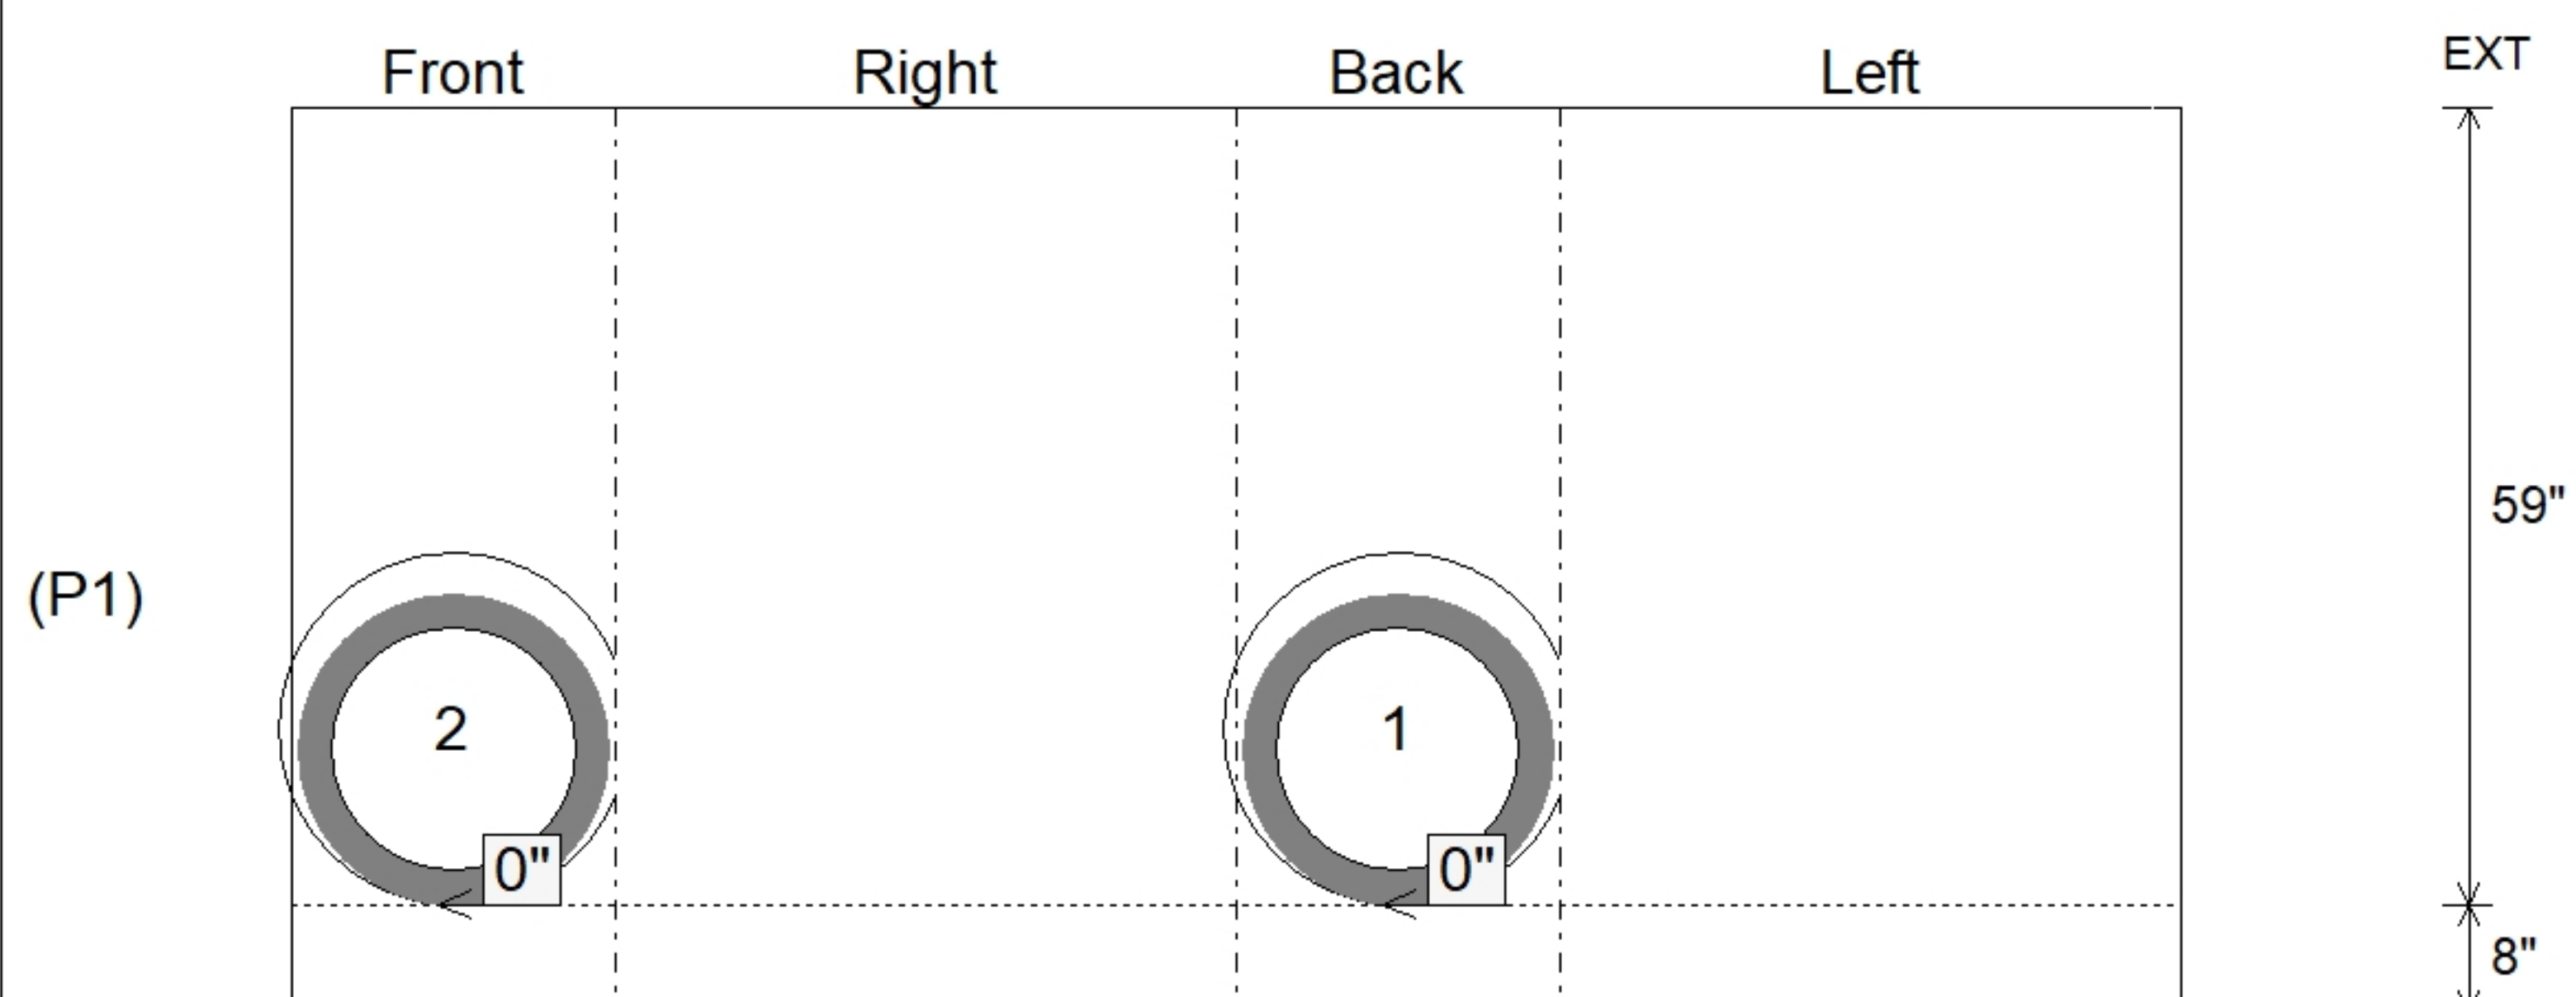

SUBMITTAL
APPROVED BY: