





Floor (Bot): 568.235'
Overall Height: 6.167'
Slack: 1.66"


Structure Total: 6040 lb

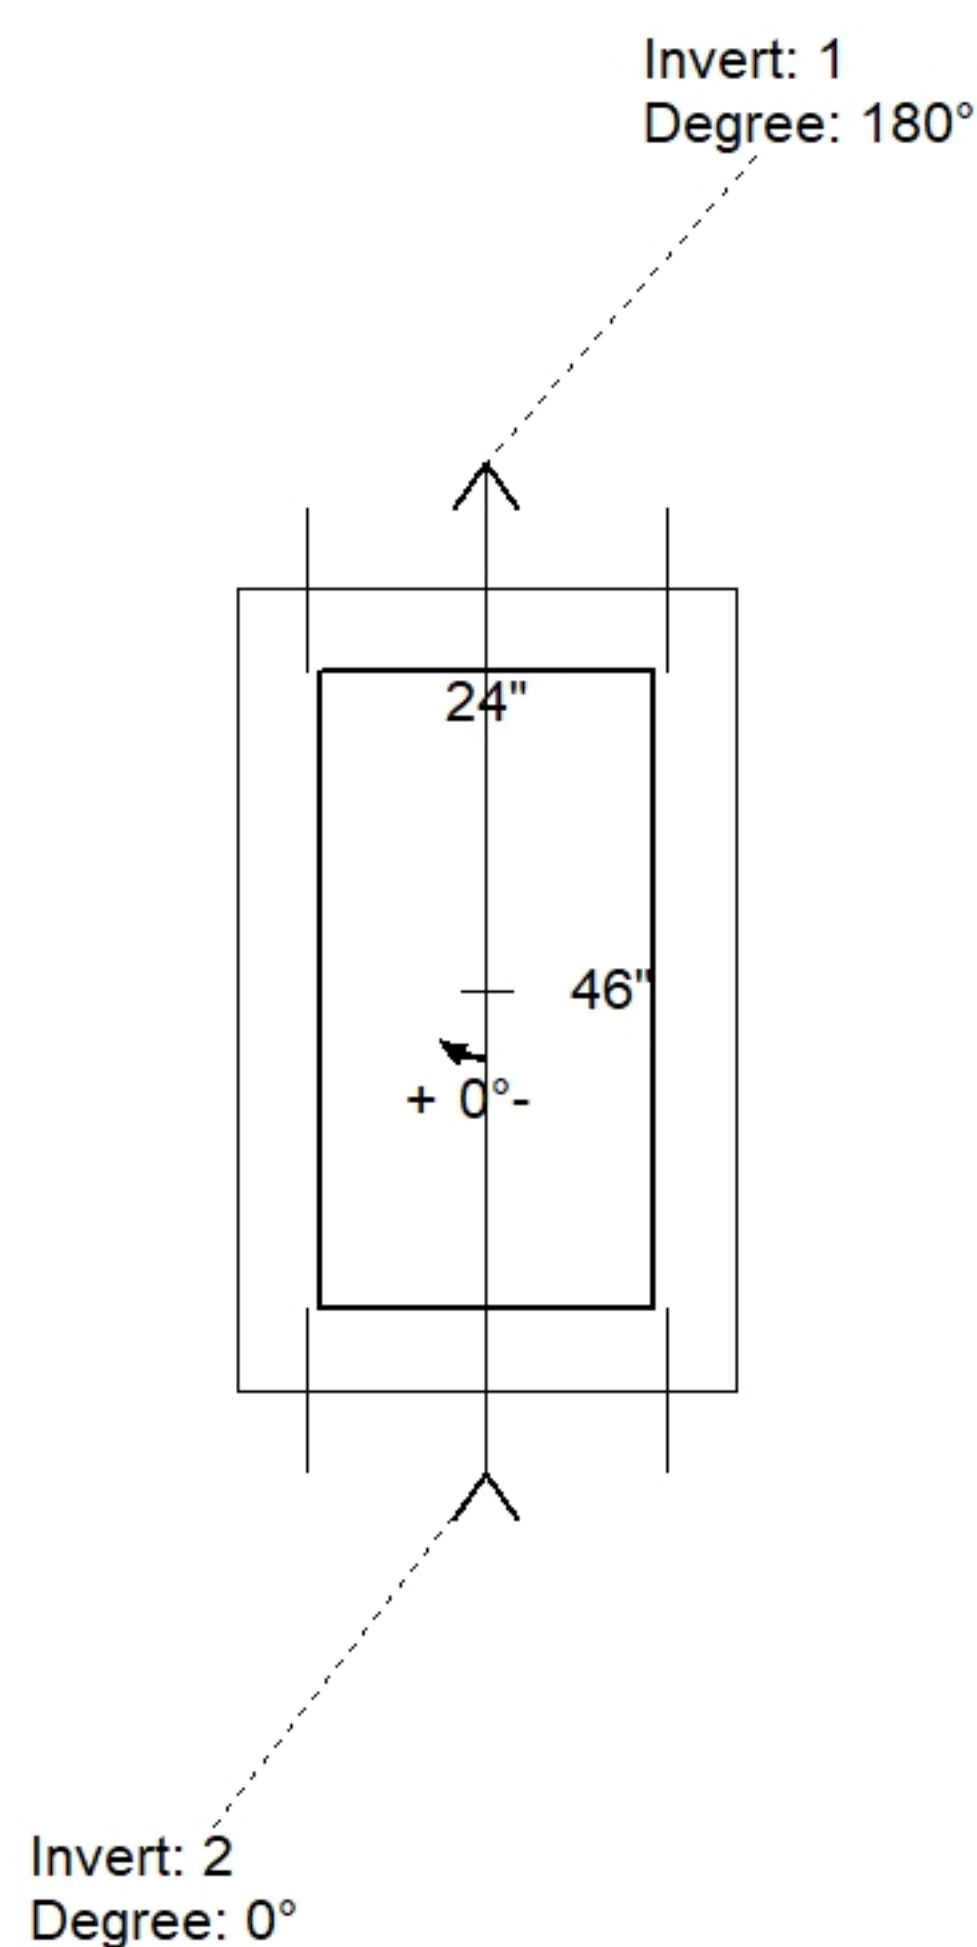

Position	Elev	Angle	Pipe	Pipe OD	Hole	Connector	Up ()	Ref
Rim	574.54'							
Reducer								
Invert 1	569.11'	180°	18" RCP B WALL	23"	26"	Hole 26	0"	P1
Invert 2	569.11'	0°	18" RCP B WALL	23"	26"	Hole 26	0"	P1
Invert 3								
Invert 4								
Invert 5								
Invert 6								
Invert 7								
Invert 8								

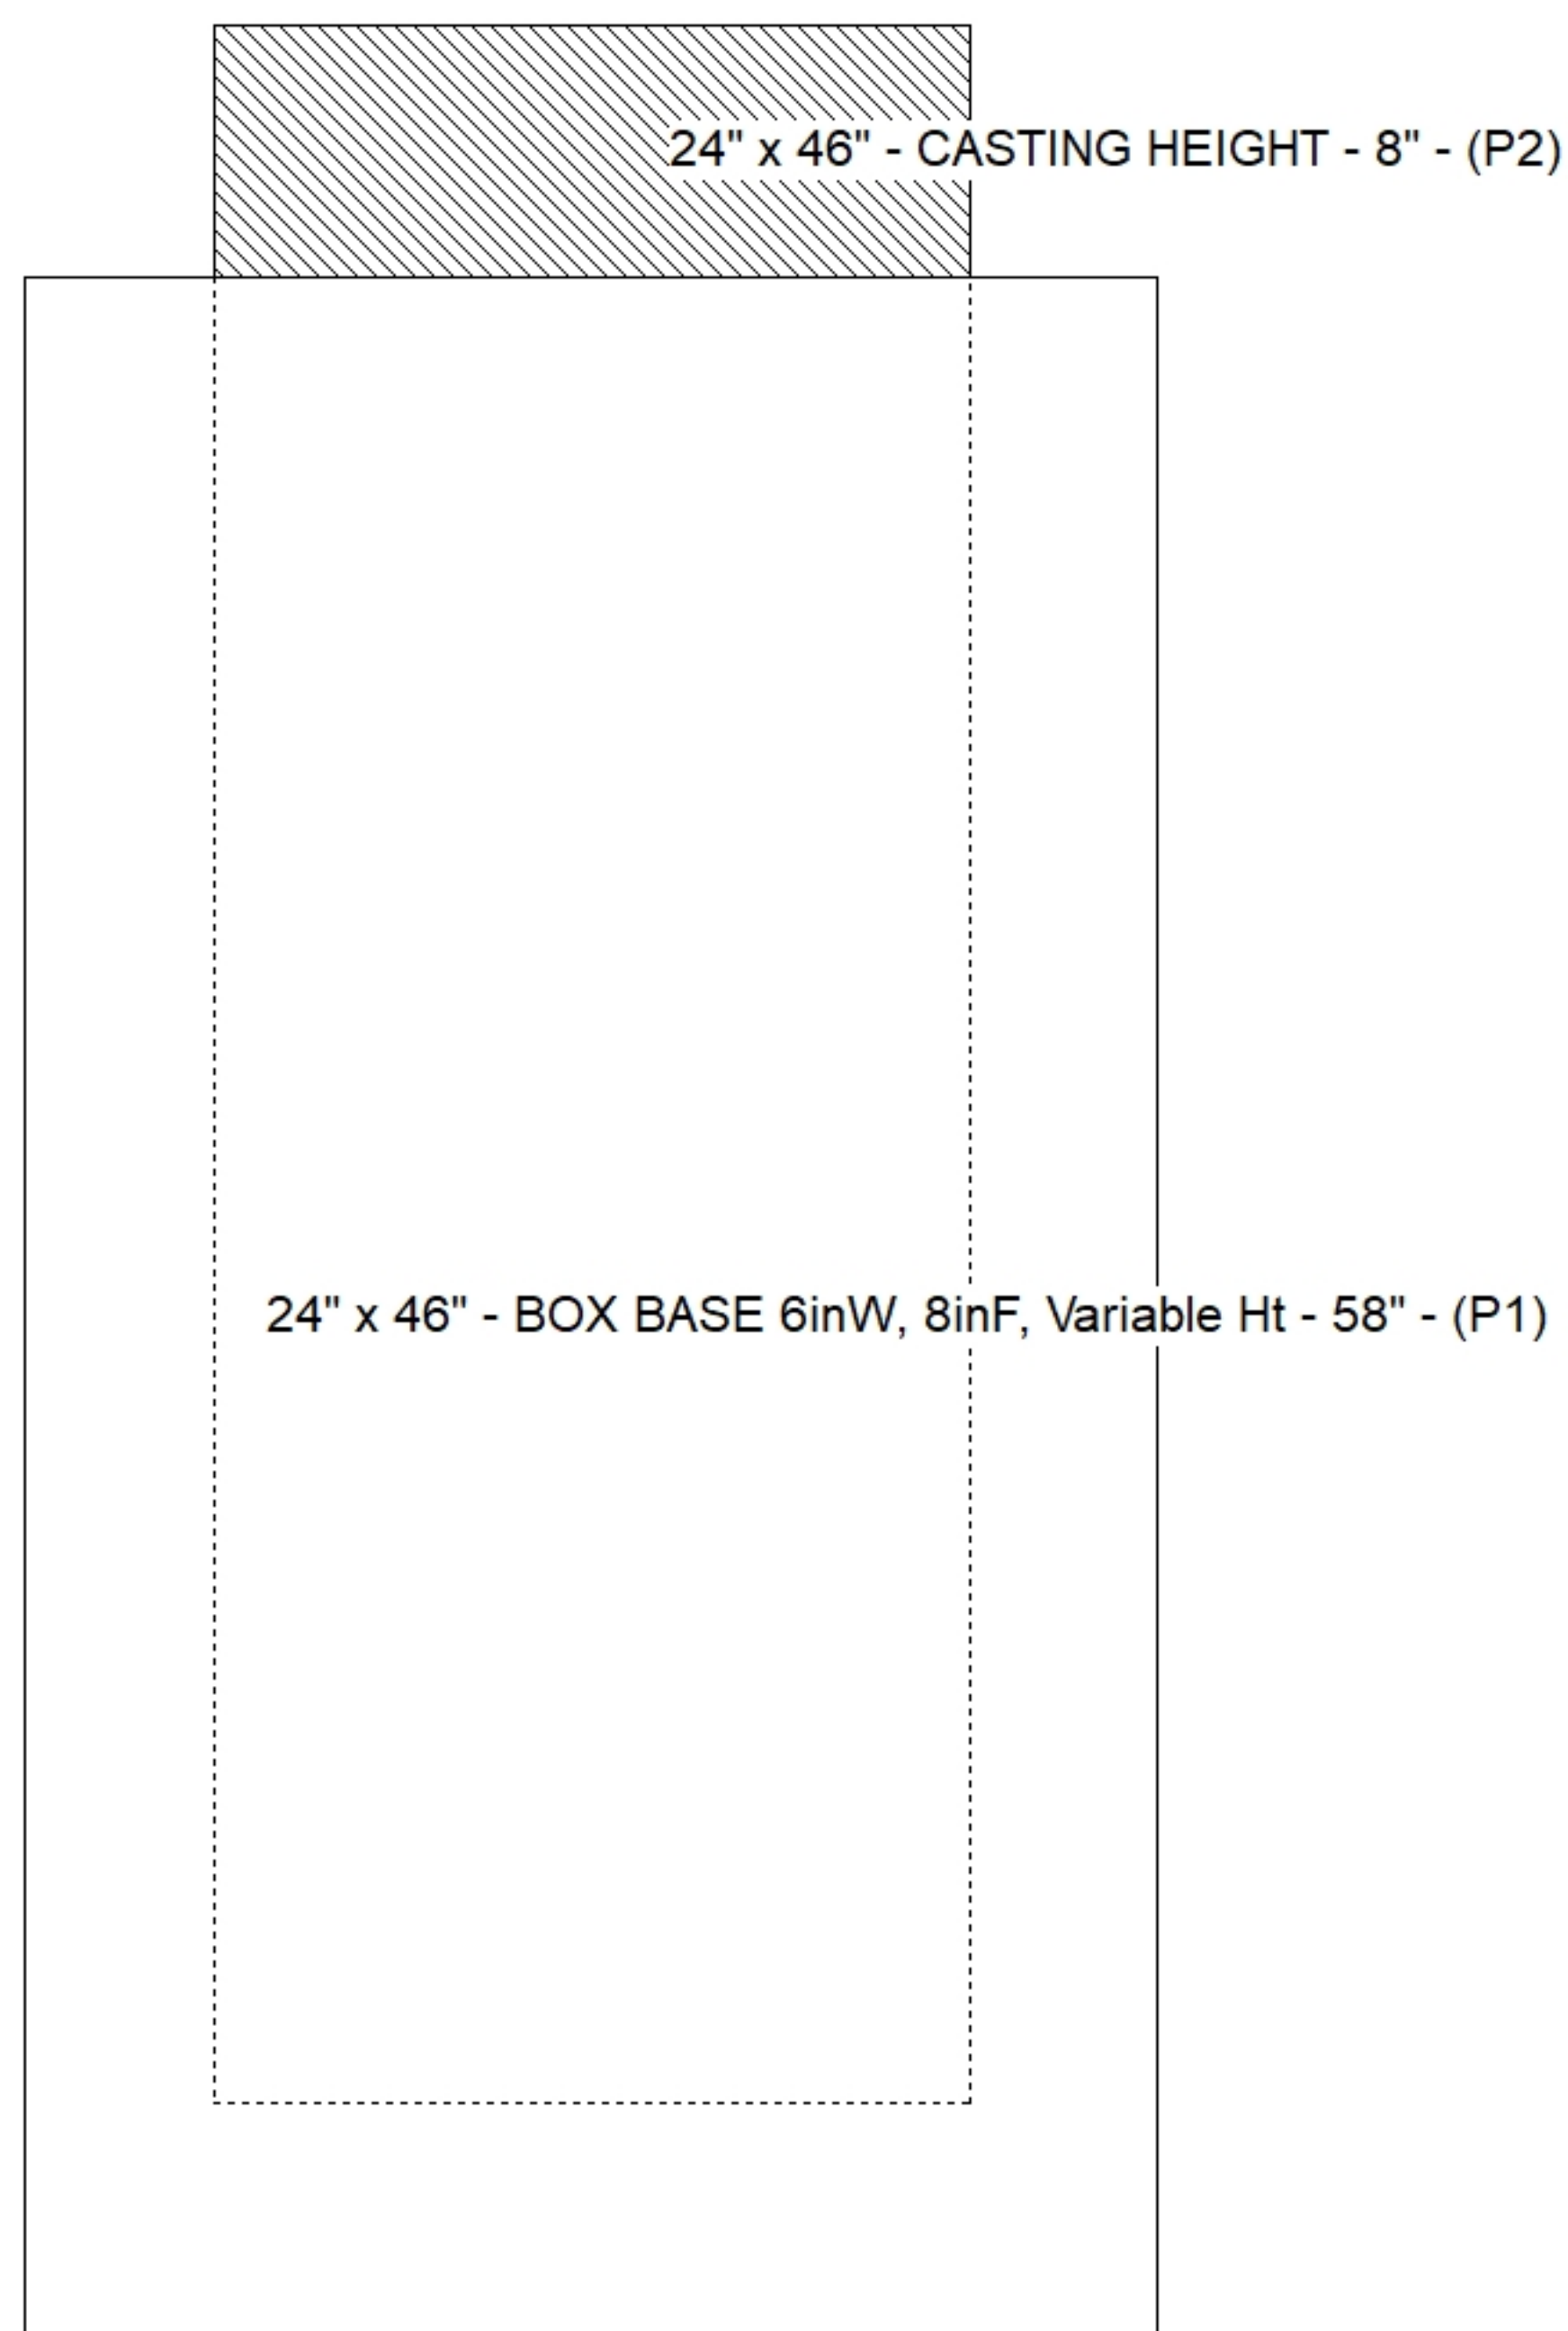

Default - Interior Dimensions

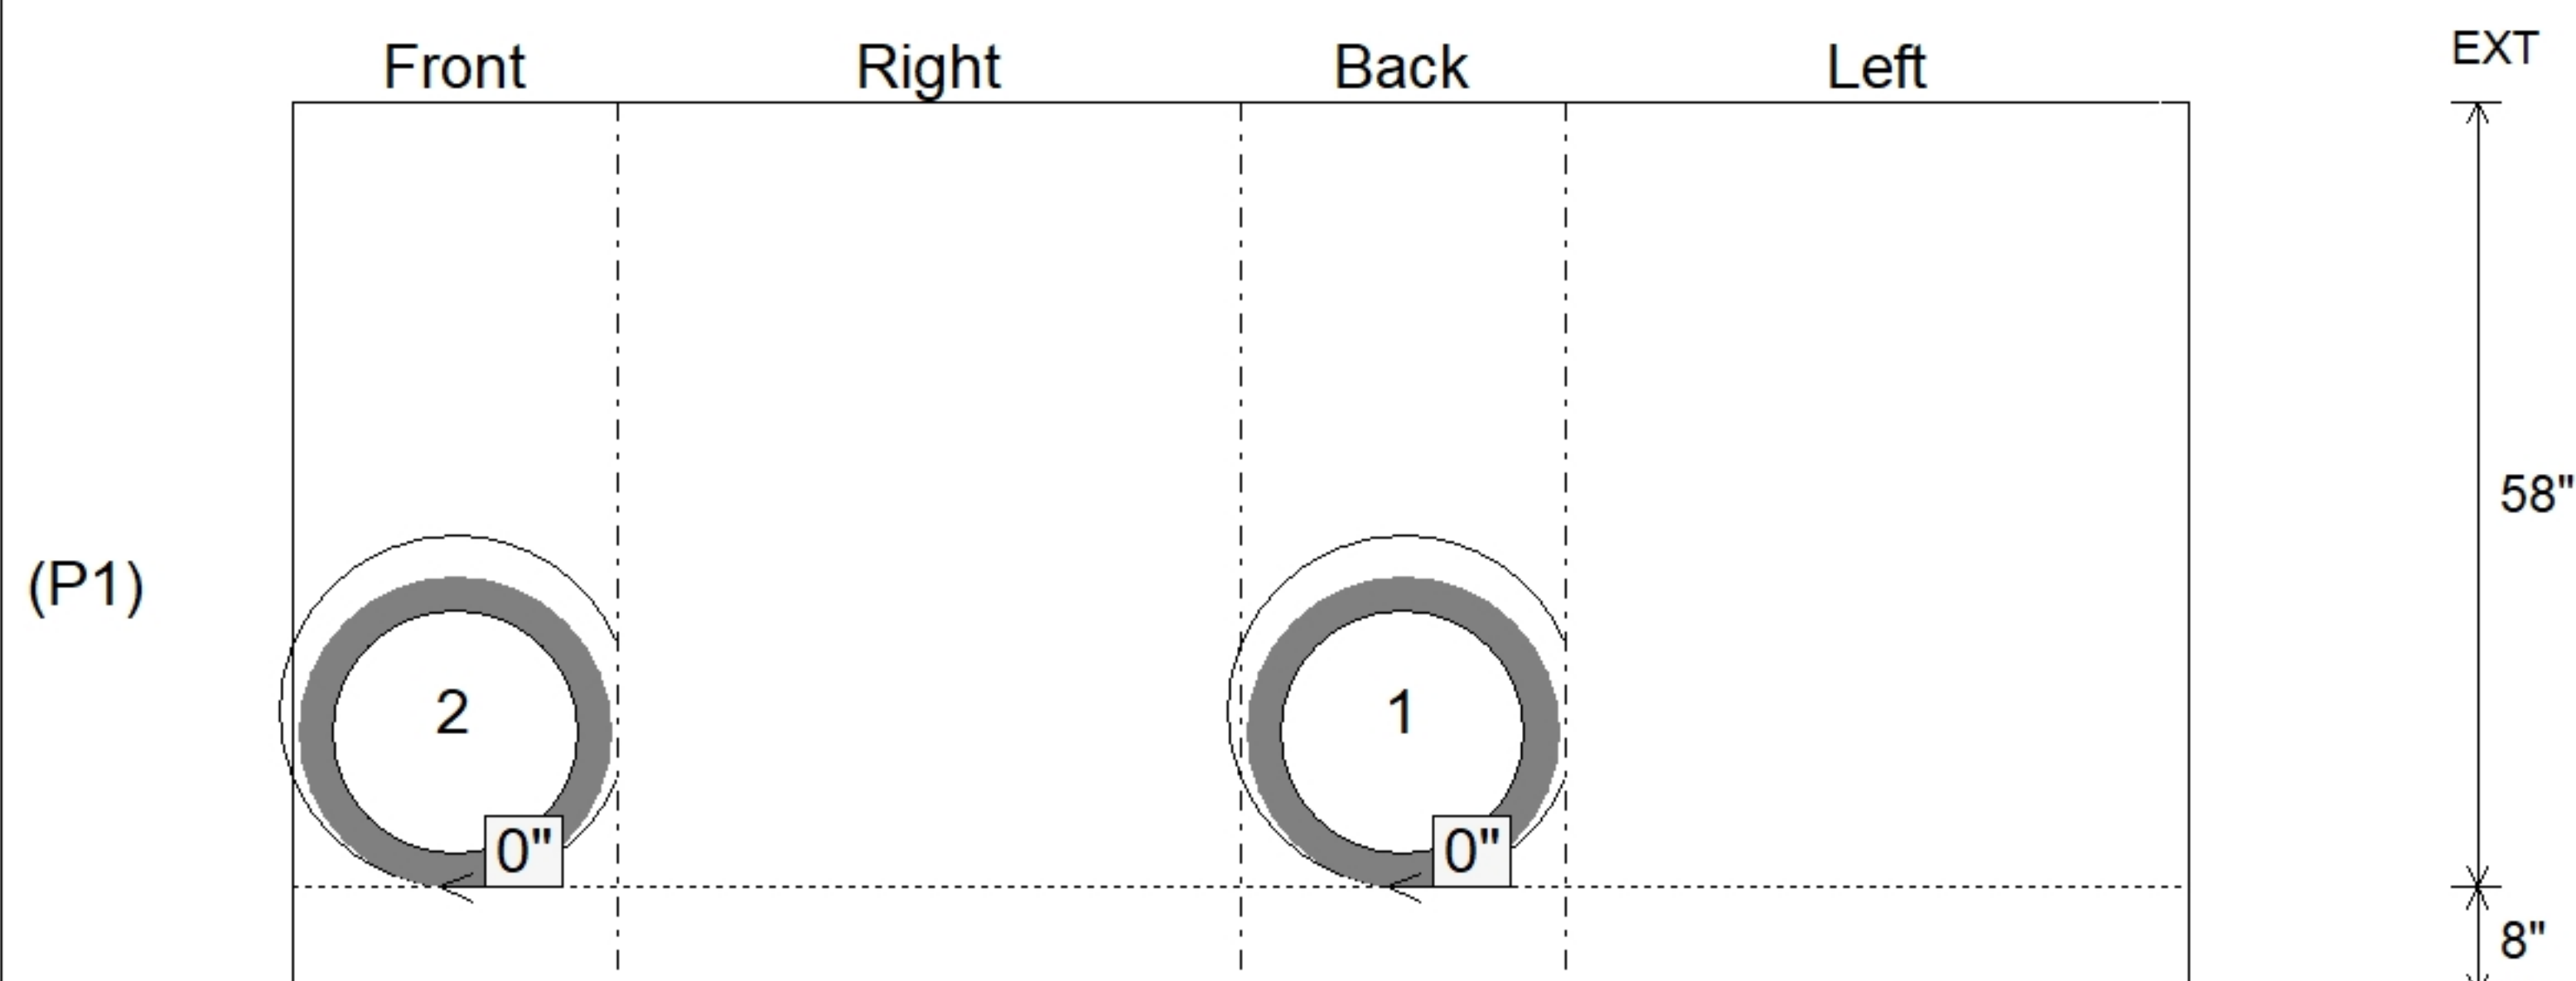

SUBMITTAL
APPROVED BY: